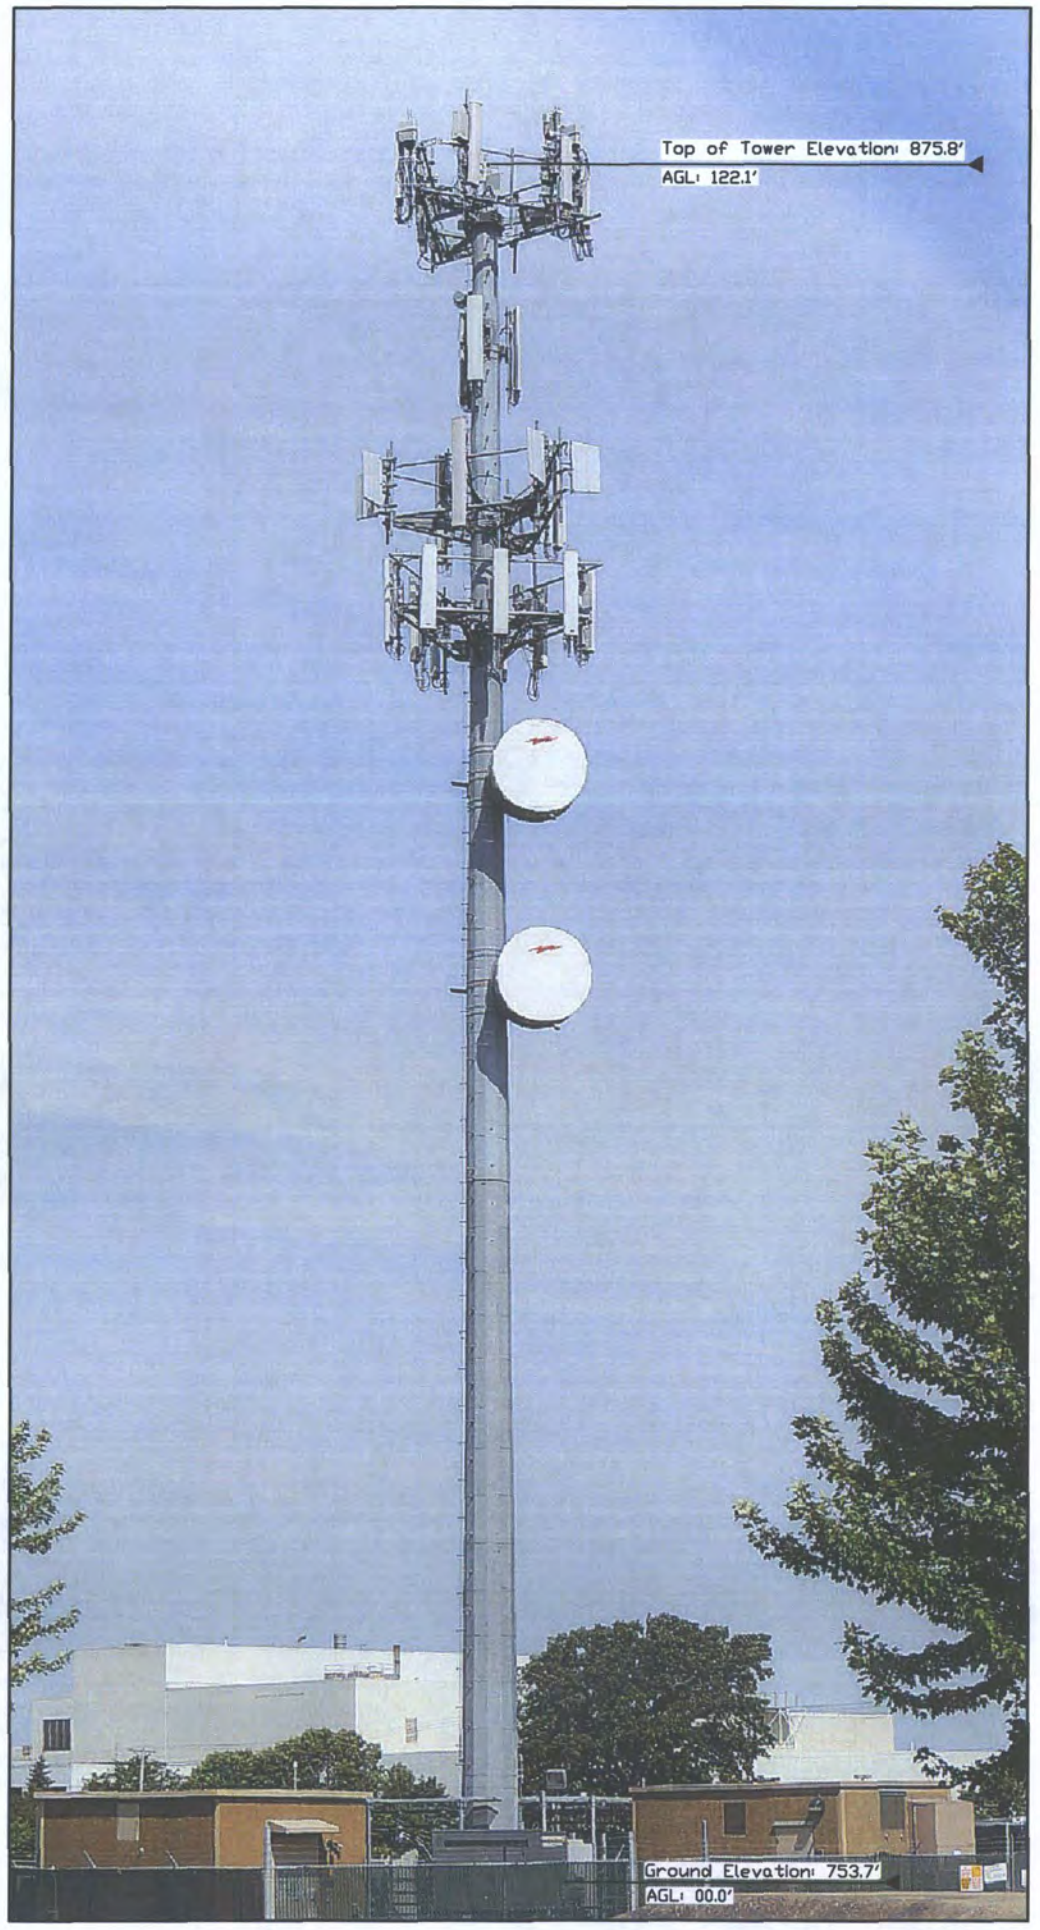

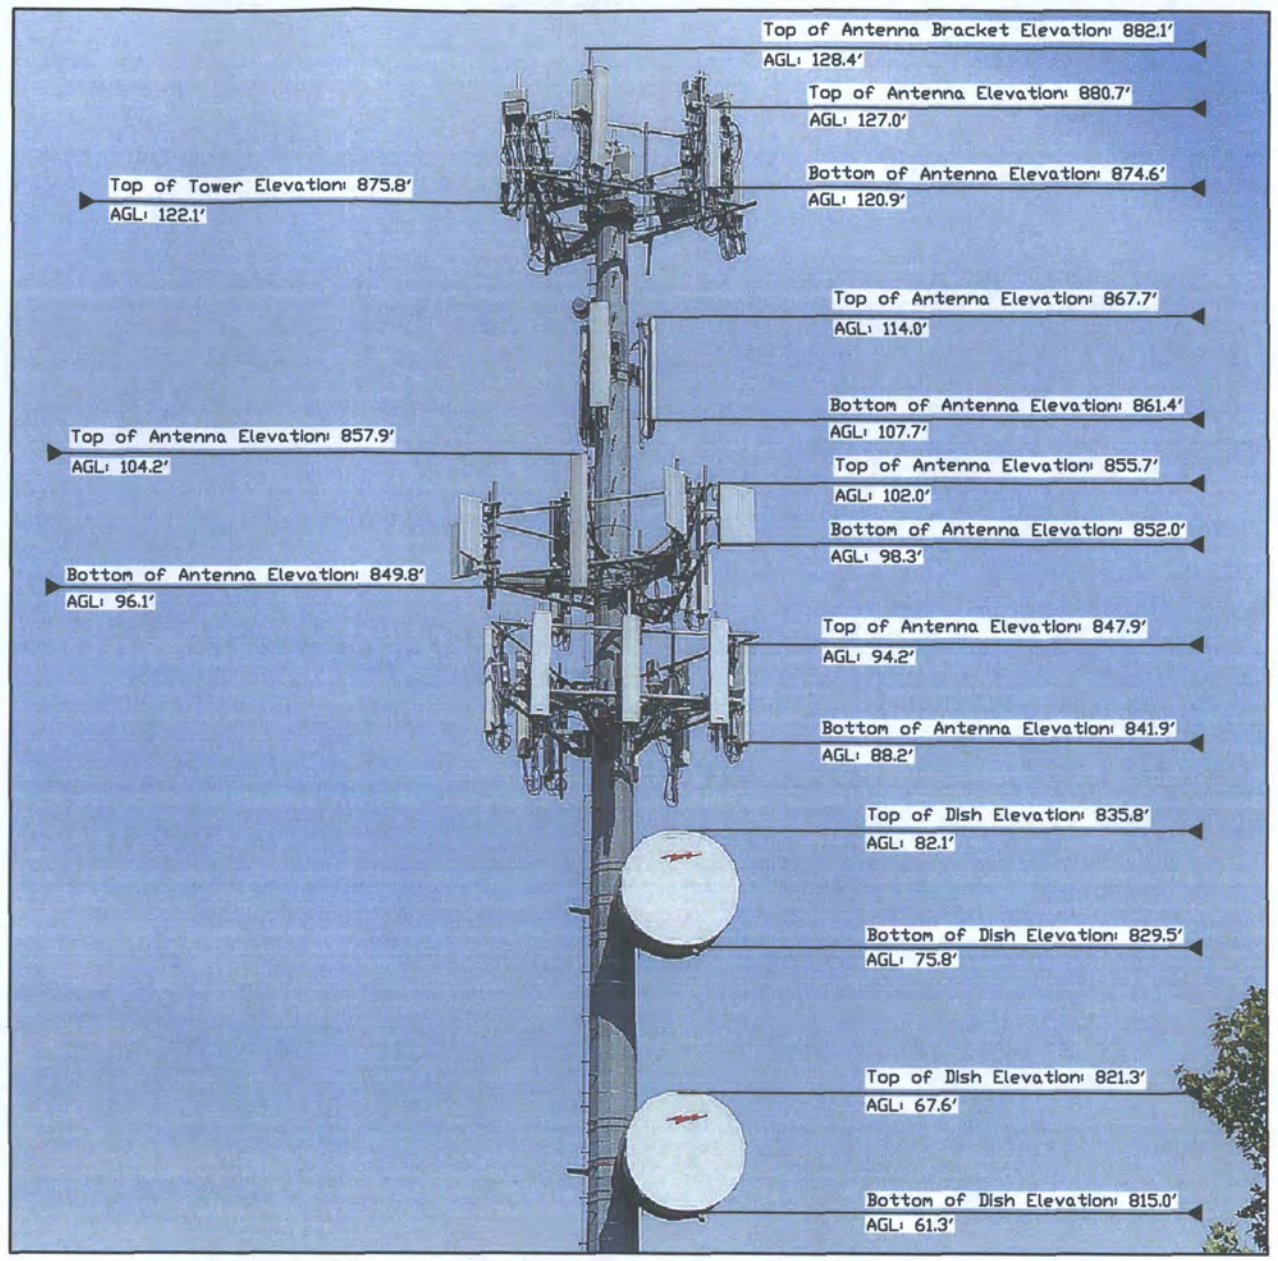

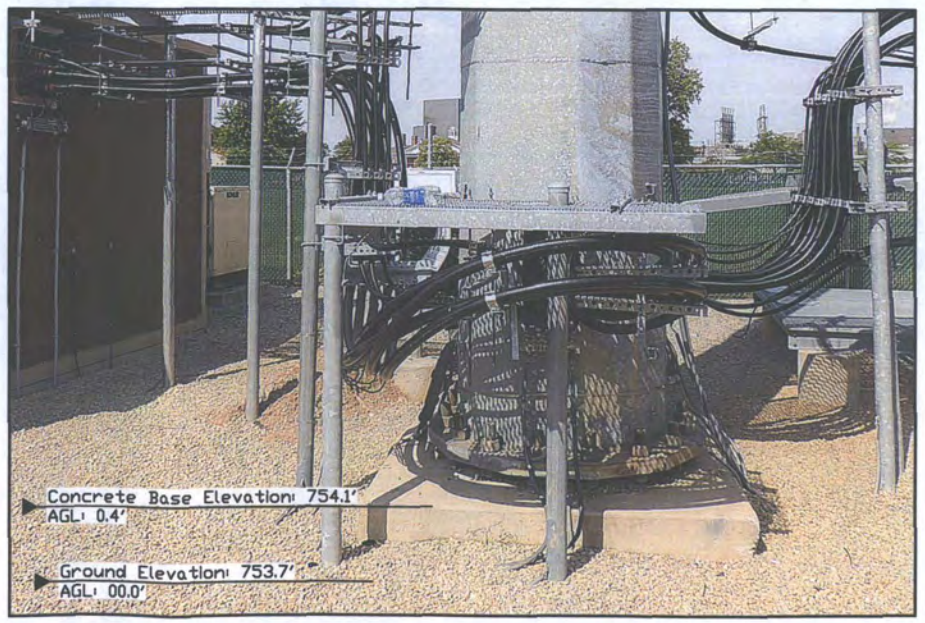

SURVEYED FOR:

TERRA CONSULTING GROUP, LTD.

600 Busse Highway
Park Ridge, IL 60068
OFFICE: (847) 698-6400
FAX: (678) 444-4472

SURVEYED FOR:

verizonwireless

1515 WOODFIELD ROAD
SUITE 1400
SCHAUMBURG, IL 60173

MERIDIAN
SURVEYING, LLC

N8774 Firelane 1
Menasha, WI 54952

Office: 920-993-0881
Fax: 920-273-6037

SITE NAME: GEORGE HARRISON

SITE NUMBER: 281827

SITE ADDRESS: 2111 MARATHON AVENUE
NEENAH, WI 54956

PROPERTY OWNER:
NEENAH POLICE STATION
2111 MARATHON AVENUE
NEENAH, WI 54956

TOWER OWNER:
SBA TOWERS V, LLC.
5900 BROKEN SOUND PARKWAY, N.W.
BOCA RATON, FL 33487

PARCEL NO.: 80205810100

ZONED: C2

DEED: DOCUMENT NO. 818051

LEASE EXHIBIT

FOR
VERIZON WIRELESS PERSONAL COMMUNICATIONS LP d/b/a VERIZON WIRELESS

BEING A PART OF THE NW1/4 OF THE SE1/4, SECTION 33, T.20N., R.17E., CITY OF NEENAH, WINNEBAGO COUNTY, WISCONSIN

NO.	DATE	DESCRIPTION	BY
2	9-12-14	Added Lease Area	J.B.
1	7-14-14	Preliminary Survey	J.D.

DRAWN BY: J.D.	FIELD WORK DATE: 7-11-14
CHECKED BY: S.C.D.	FIELD BOOK: M-31, PG. 26
JOB NO.: 7614-B1680	SHEET 3 OF 4