PLAT of SURVEY

Part of the Southeast 1/4 and the Northeast 1/4 of Section 34, Town 20 North, Range 17 East, Town of Neenah, Winnebago County, Wisconsin.

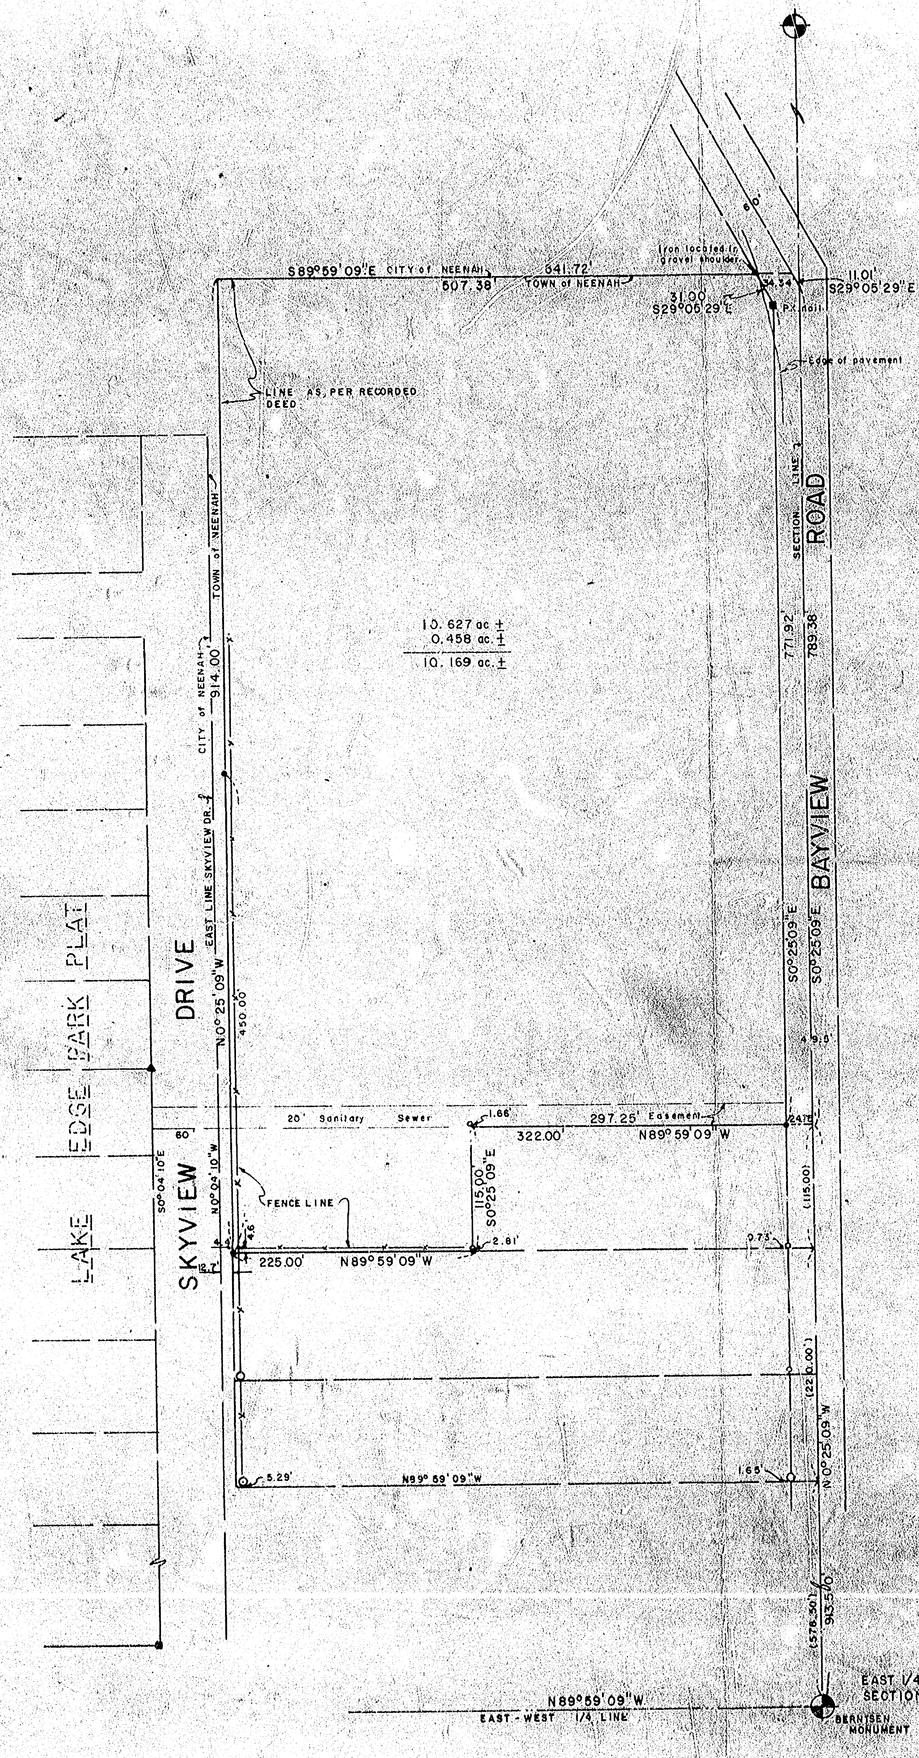

N

SCALE 1" = 100'

Bearing Reference: Bearings are referenced to the East line of the Northeast 1/4 of Section 34, which is assumed to bear N 0°-25'-09" W.

SURVEYOR'S CERTIFICATE:

I, David D. Eisele, Land Surveyor hereby certify that I have surveyed the property as shown and described, according to official records and that the plat above drawn is an accurate and correct representation of said survey.

Date: 12/3/82

David D. Eisele, R.L.S. -977-

WISCONSIN DAVID D. EISELE S-977 LAND SURVEYOR

LEGEND

- O = 2" IRON PIPE FOUND
- ● = 1" IRON PIPE FOUND
- ▼ = 1/4" ROUND SOLID STEEL ROD FOUND
- ■ = 1-1/4" ROUND SOLID STEEL ROD FOUND
- ○ = 1" IRON PIPE SET

34-20-17 (17)

MARTENSON & EISELE, INC.
CONSULTING ENGINEERING and LAND SURVEYING
1919 AMERICAN COURT
NEENAH, WI. 54956

SCALE: 1" = 100'	APPROVED BY	DRAWN BY DE
DATE: 12/3/82		
SURVEY FOR:	MR. & MRS. JOSEPH CRAMER 10525 HALEDON AV. DOWNEY, CA. 90241	
		DRAWING NUMBER 286-0

TELEDYNE POST 18AB-15E