622013

MONITORING WELLS

BEING PART OF THE NORTHWEST 1/4 OF THE NORTHWEST 1/4 OF SECTION 34, TOWNSHIP 20 NORTH, RANGE 17 EAST, CITY OF NEENAH, WINNEBAGO COUNTY, WISCONSIN. BEING LANDS DESCRIBED IN DOCUMENT NUMBER 690762.

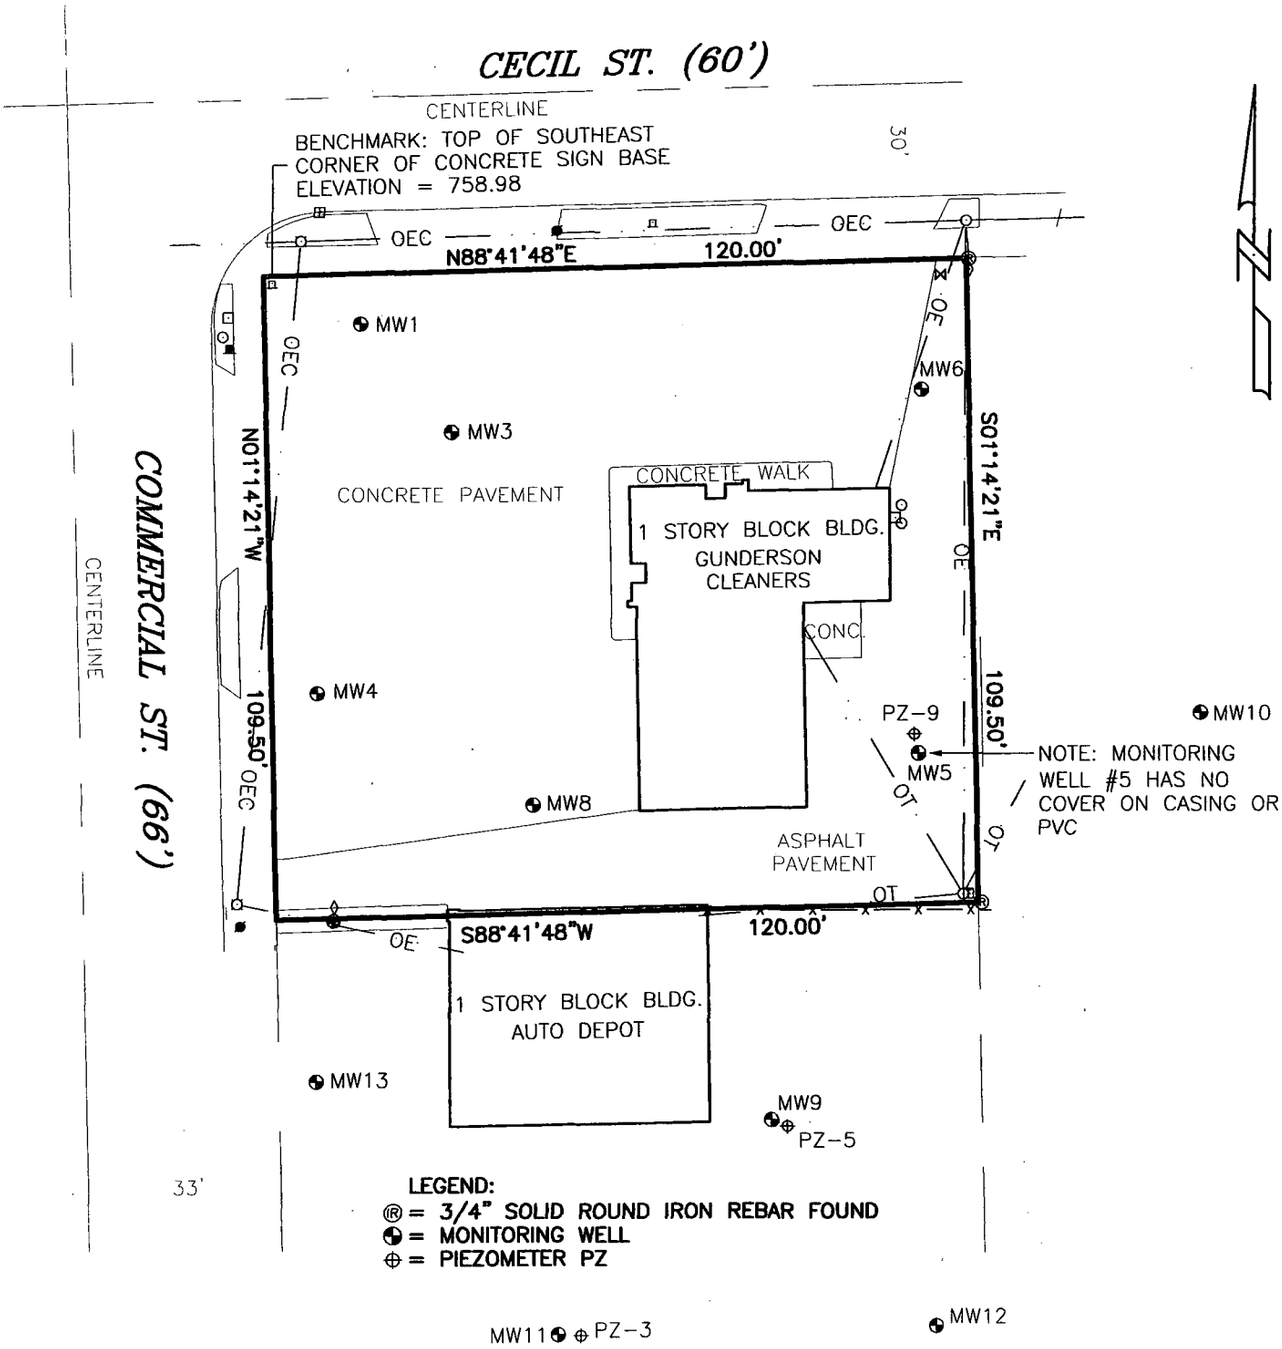

WELL	NORTHING	EASTING	GROUND ELEVATION	TOP OF CASING	TOP OF PVC
MW1	794987.2731	2371321.9074	758.72	758.68	758.10
MW3	794968.8345	2371337.5275	758.87	758.86	758.68
MW4	794924.4207	2371314.6482	758.43	758.41	758.15
MW5	794914.1260	2371417.2734	759.06	759.04	758.95
MW6	794975.9870	2371417.5990	759.20	759.20	759.09
MW8	794905.5293	2371351.4507	758.92	758.90	758.74
MW9	794852.0338	2371392.3613	758.66	758.65	758.50
MW10	794921.0173	2371465.5368	759.41	759.43	
MW11	794815.4625	2371356.0109	758.33	758.35	758.13
MW12	794816.8620	2371420.5974	759.05	759.06	758.64
MW13	794858.6764	2371314.6206	758.27	758.27	757.62
MW14	794746.4490	2371319.8336	757.47	757.46	756.84
PZ-3	794815.3017	2371359.8974	758.40	758.45	758.07
PZ-4	794737.8526	2371319.8590	757.41	757.43	756.89
PZ-5	794851.0165	2371395.0701	758.65	758.67	758.29
PZ-9	794917.3392	2371416.5718	759.07	759.08	758.73

CLIENT:
SIGMA ENVIRONMENTAL SERVICES, INC.
ATTN. STEVE MEER
1300 WEST CANAL STREET
MILWAUKEE, WISCONSIN 53233

WISCONSIN CHRISTOPHER E. PERREAULT S-2249 APPLETON, WIS. LAND SURVEYOR

MW14

PZ-4

4-7-06

CHRISTOPHER E. PERREAULT, RLS-2249 DATED

CAROW LAND SURVEYING CO., INC.
615 N. LYNNDALE DRIVE., P.O. BOX 1297
APPLETON, WISCONSIN 54912-1297
PHONE 920-731-4168 FAX 731-5673

SCALE 1" = 30'
DRAWN BY CP-BW DGV
PROJECT NO. A063.19