SHOWING PART OF GOVERNMENT LOT THREE (3), SECTION 35, TOWNSHIP 20 NORTH, RANGE 17 EAST,
CITY OF NEENAH, WINNEBAGO COUNTY, WISCONSIN

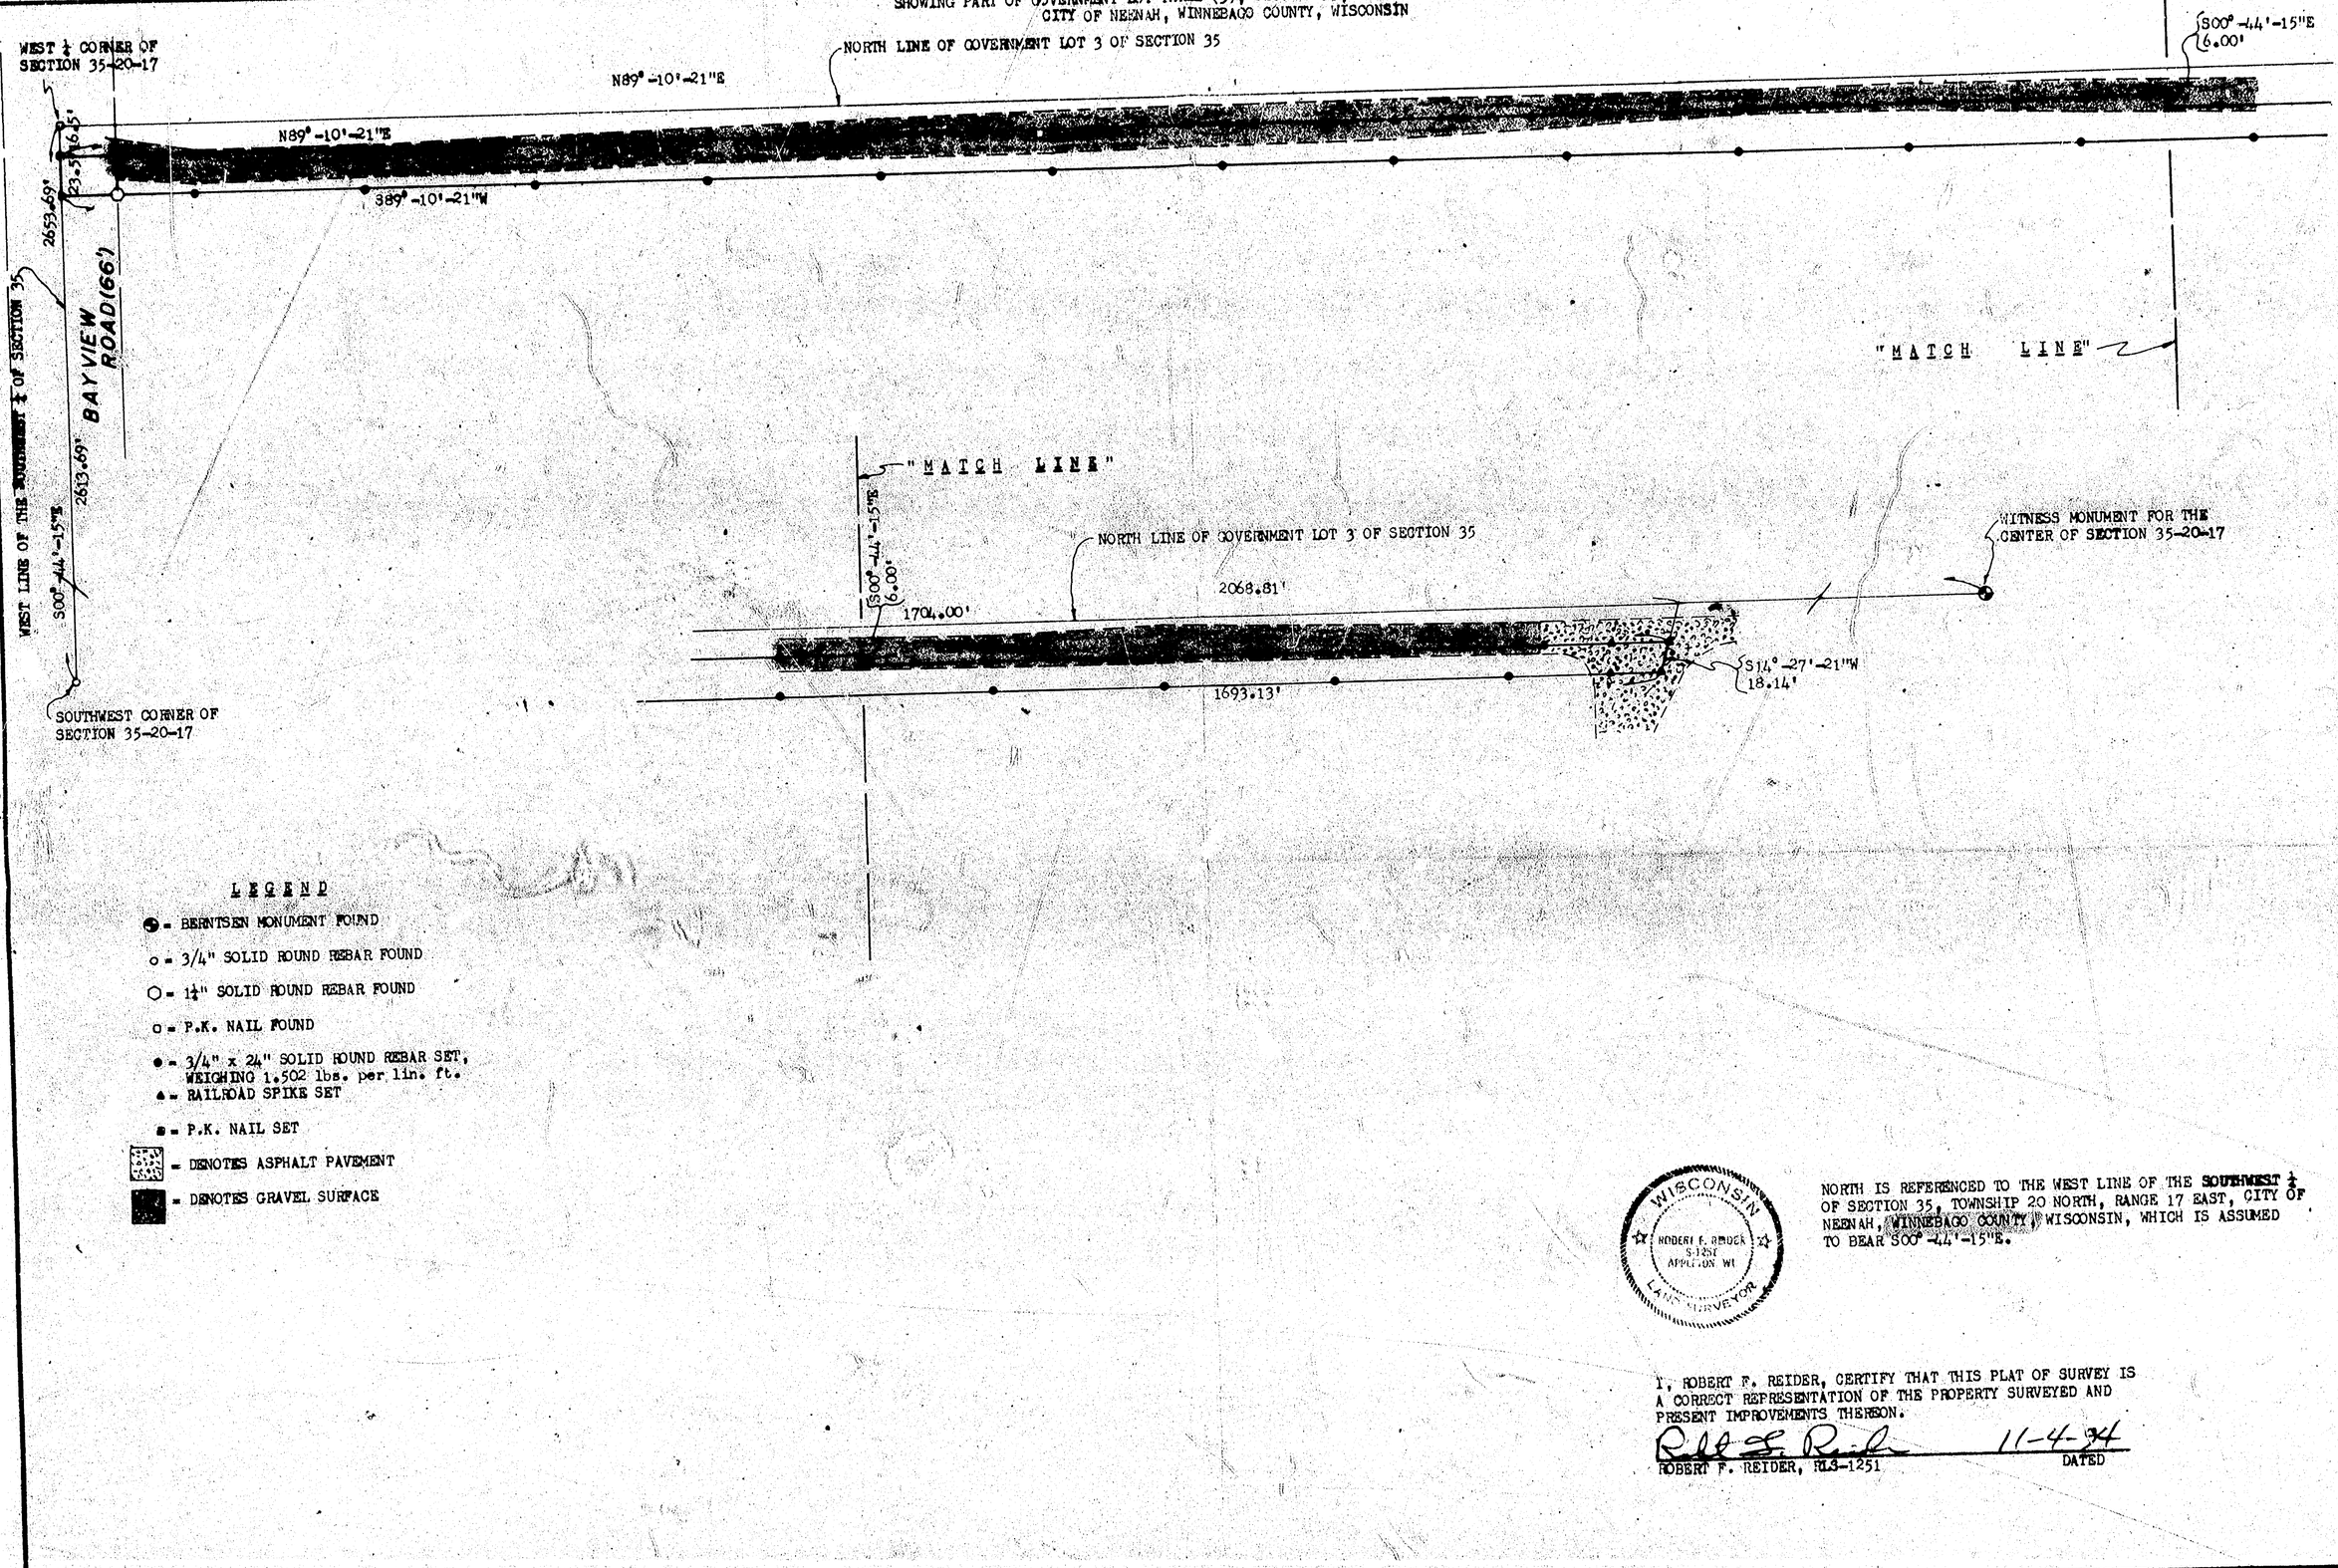

LEGEND

- ◉ = BERNTSEN MONUMENT FOUND
- o = 3/4" SOLID ROUND REBAR FOUND
- ○ = 1¼" SOLID ROUND REBAR FOUND
- o = P.K. NAIL FOUND
- ● = 3/4" x 24" SOLID ROUND REBAR SET, WEIGHING 1.502 lbs. per lin. ft.
- ▲ = RAILROAD SPIKE SET
- ■ = P.K. NAIL SET
- = DENOTES ASPHALT PAVEMENT
- = DENOTES GRAVEL SURFACE

WISCONSIN ROBERT F. REIDER S-1251 APPLETON WI LAND SURVEYOR

NORTH IS REFERENCED TO THE WEST LINE OF THE SOUTHWEST ¼ OF SECTION 35, TOWNSHIP 20 NORTH, RANGE 17 EAST, CITY OF NEENAH, WINNEBAGO COUNTY, WISCONSIN, WHICH IS ASSUMED TO BEAR S00°-44'-15"E.

I, ROBERT F. REIDER, CERTIFY THAT THIS PLAT OF SURVEY IS A CORRECT REPRESENTATION OF THE PROPERTY SURVEYED AND PRESENT IMPROVEMENTS THEREON.

Robert F. Reider 11-4-94

ROBERT F. REIDER, RLS-1251 DATED

TOLERANCES (EXCEPT AS NOTED)	REVISIONS NO.	DATE	BY
DECIMAL ±	1		
FRACTIONAL ±	2		
ANGULAR ±	3		
	4		
	5		

DAVID WINKEL
111 EAST WISCONSIN AVE., NEENAH, WI 54956

CARLOW LAND SURVEYING CO., INC.
P.O. BOX 1297, 1837 W. WIS. AVE.
APPLETON, WISCONSIN 54912-1297

DRAWN BY	SCALE	MATERIAL
cp jc rd RFR	1"=60'	
CHK'D	DATE 11-4-94	DRAWING NO.
TRACED	APP'D	B9411.6

Sec 35 T20N R17E