615742

PLAT OF SURVEY

DESCRIPTION: LOT 38, BAYVIEW ESTATES, CITY OF NEENAH, WINNEBAGO COUNTY, WISCONSIN.

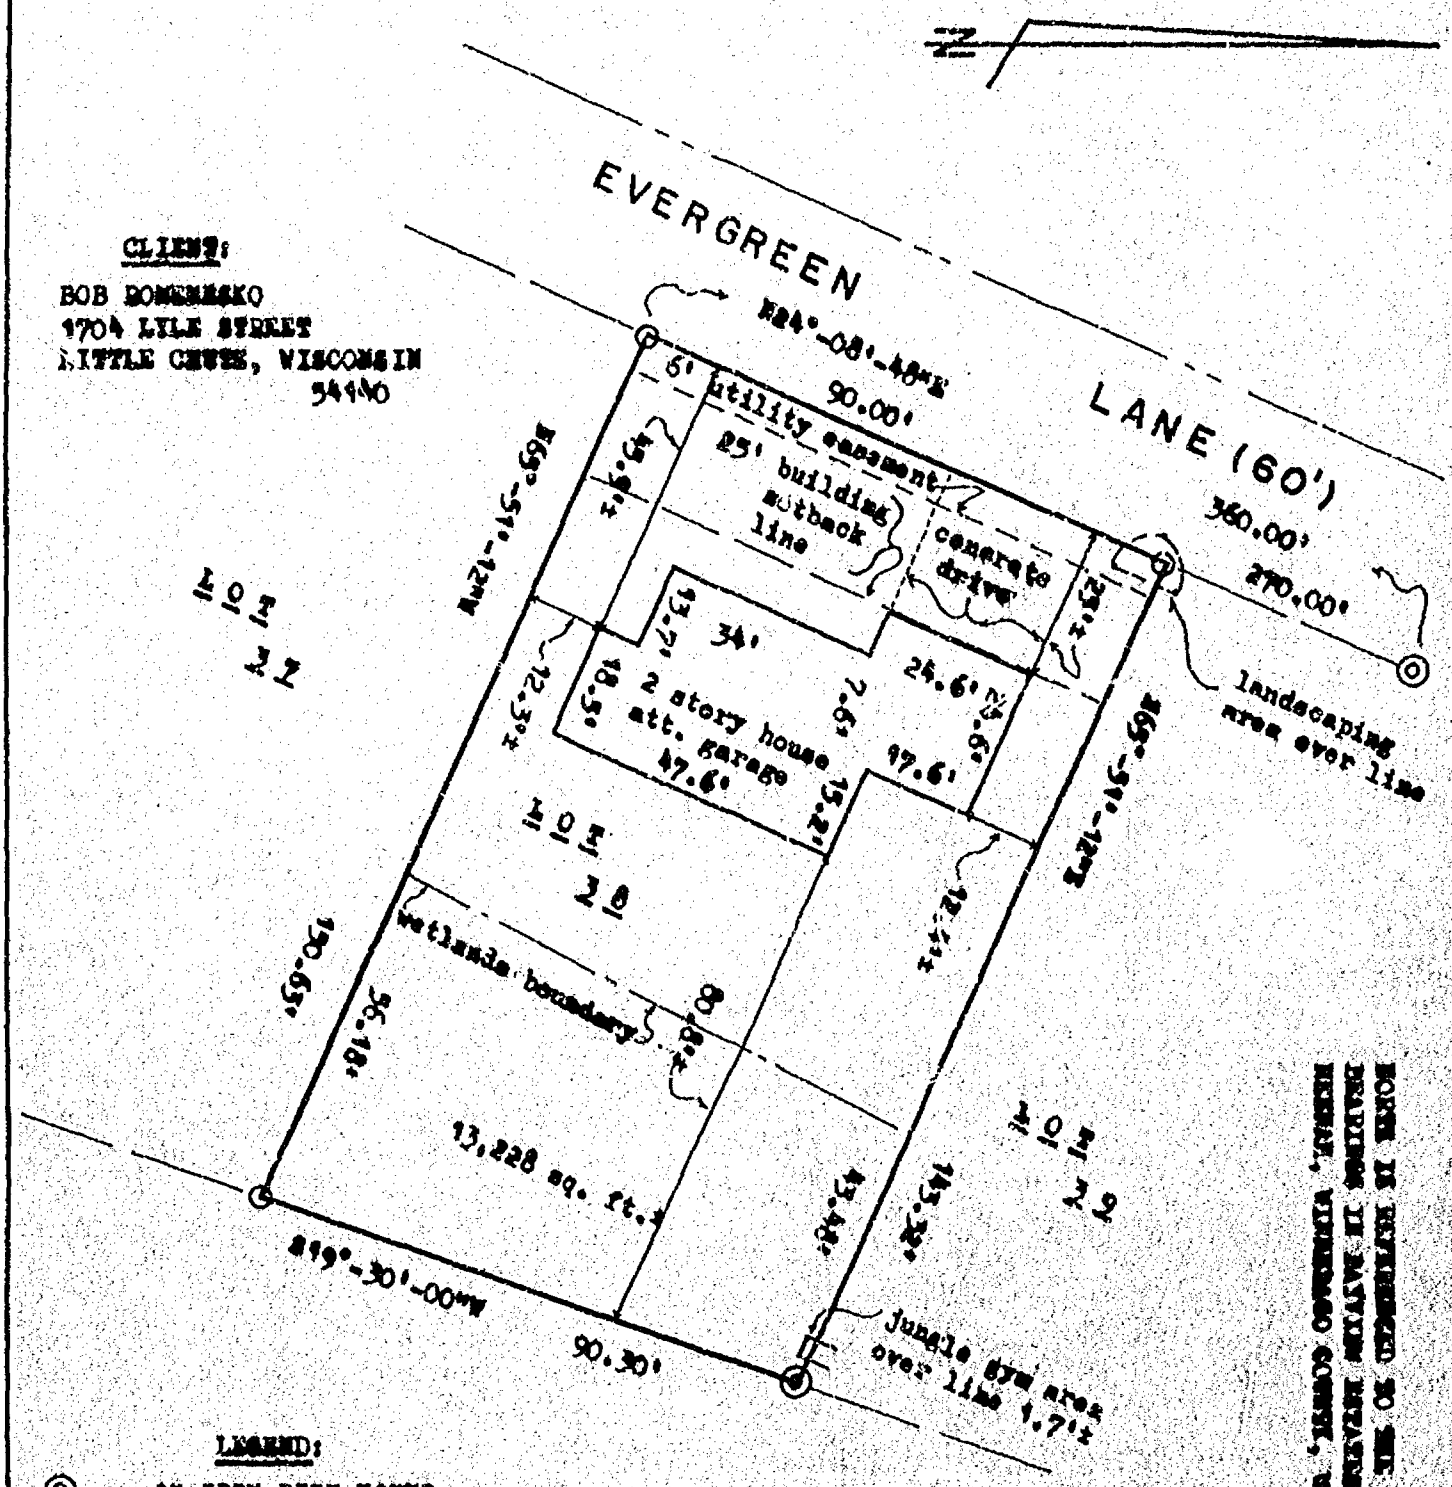

CLIENT:
BOB BONENBERGER
1704 LYLE STREET
LITTLE CHUTE, WISCONSIN
54140

LEGEND:

- ◎ = 2" IRON PIPE FOUND
- ○ = 3/4" SOLID ROUND IRON REBAR FOUND
- ◉ = 1"x24" ROUND IRON PIPE SET, WEIGHING 1.13 LBS. PER LIN. FT.

BOUNDARY IS REFERENCED TO THE GROUND BEARING II NATIVE BEARING CITY OF NEENAH, WINNEBAGO COUNTY, WISCONSIN.

WISCONSIN
ROBERT F. REIDER
S-1251
APPLETON, WI
LAND SURVEYOR

I HEREBY CERTIFY THAT I HAVE SURVEYED THE ABOVE DESCRIBED PROPERTY AS SHOWN ACCORDING TO THE OFFICIAL RECORDS AND THAT THIS PLAT OF SURVEY IS A CORRECT REPRESENTATION OF SAID SURVEY

Robert F. Reider 9-6-00

ROBERT F. REIDER, rls-1251 DATED

CAROW LAND SURVEYING CO., INC.
1837 W. WISCONSIN AVE., P.O. BOX 1297
APPLETON, WISCONSIN 54912-1297
PHONE 920-731-4168 FAX 731-5673

SCALE 1" = 30'
DRAWN BY MEB
PROJECT NO. 4901.S1-00