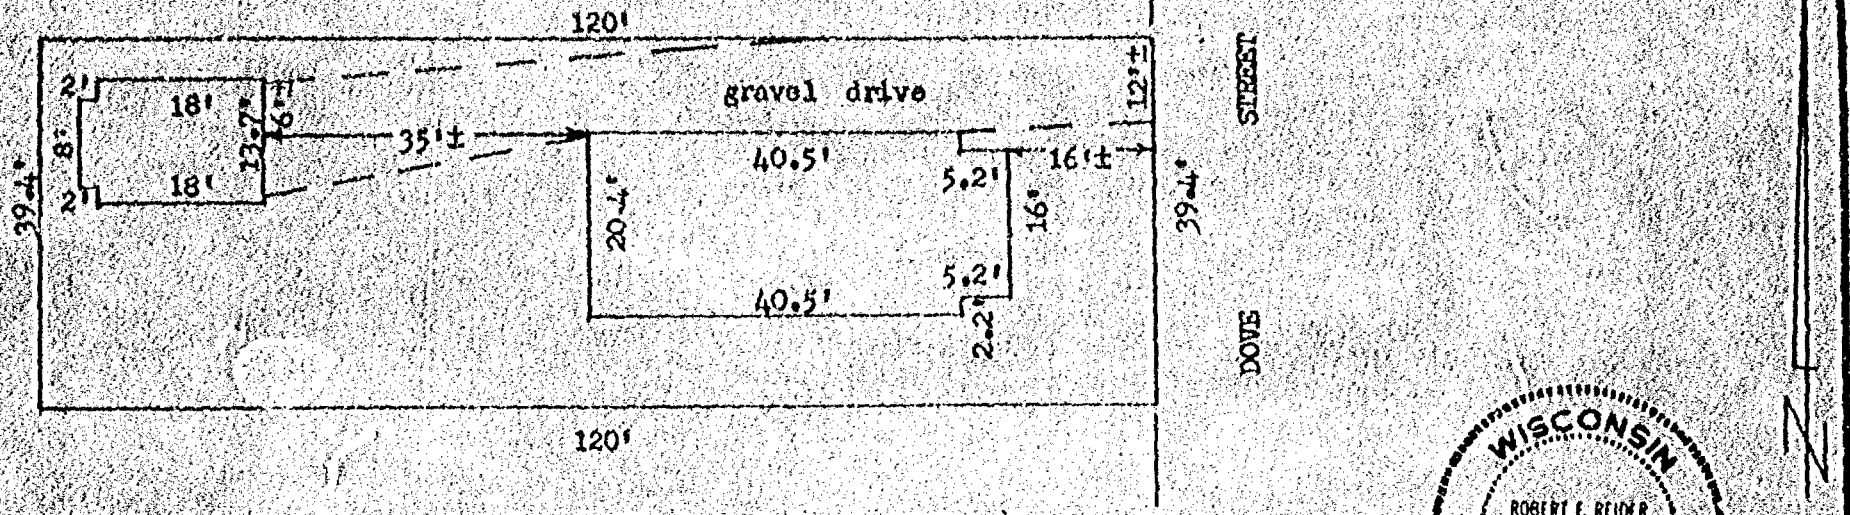

WISCONSIN
ROBERT F. REIDER
S-1251
APPLETON, WI
LAND SURVEYOR

Robert F. Reider

DESCRIPTION: LOT SEVEN (7), BLOCK "E", RIVERSIDE LAWN ADDITION, 10TH WARD, CITY OF OSHKOSH, WINNEBAGO COUNTY, WISCONSIN.

SUSAN STEINERT: 941 DOVE ST.

1½ STORY HOUSE

NO BUILDING ENCROACHMENTS PRESENT.

I, Robert F. Reider, certify that this mortgagees inspection was made by me or under my direction and control of the described property according to the official records and that this drawing is a true representation of the principal building lines thereon and was based on occupational evidence, existing monuments, if any, and municipal improvements.

This is not a Boundary Survey nor intended to be one.
This mortgage inspection was made for the exclusive use of:
Associated Mortgage Inc.

The Surveyor and Client agree that this work will not meet the minimum standards for property surveys (Chapter A-E 7, Wisconsin Administrative Code) in the following respects, A-E 7.01(2)

1) The bearing reference will not be expressed [A-E 7.05(2)]
2) No monuments will be set to mark property corners [A-E 7.05(4), 7.07]
3) Distances and angles will not be measured to the accuracy specified in the Standards [A-E 7.05(3)(5), 7.06(2)(3)(4)(5)]
4) The exact length and bearing of the boundaries will not be shown. [A-E 7.05(4), 7.08(5)]

REVISIONS	Associated Mortgage Inc. P. O. Box 457, Green Bay, Wisconsin 54305		
	CAROW LAND SURVEYING CO., INC., P.O. BOX 1297 1637 W. WISCONSIN AVE. • APPLETON, WI 54912		
	DRAWN BY rt-ed DV APP'D	SCALE 1"=20' DATE 6-1-90	DRAWING NO 906.6