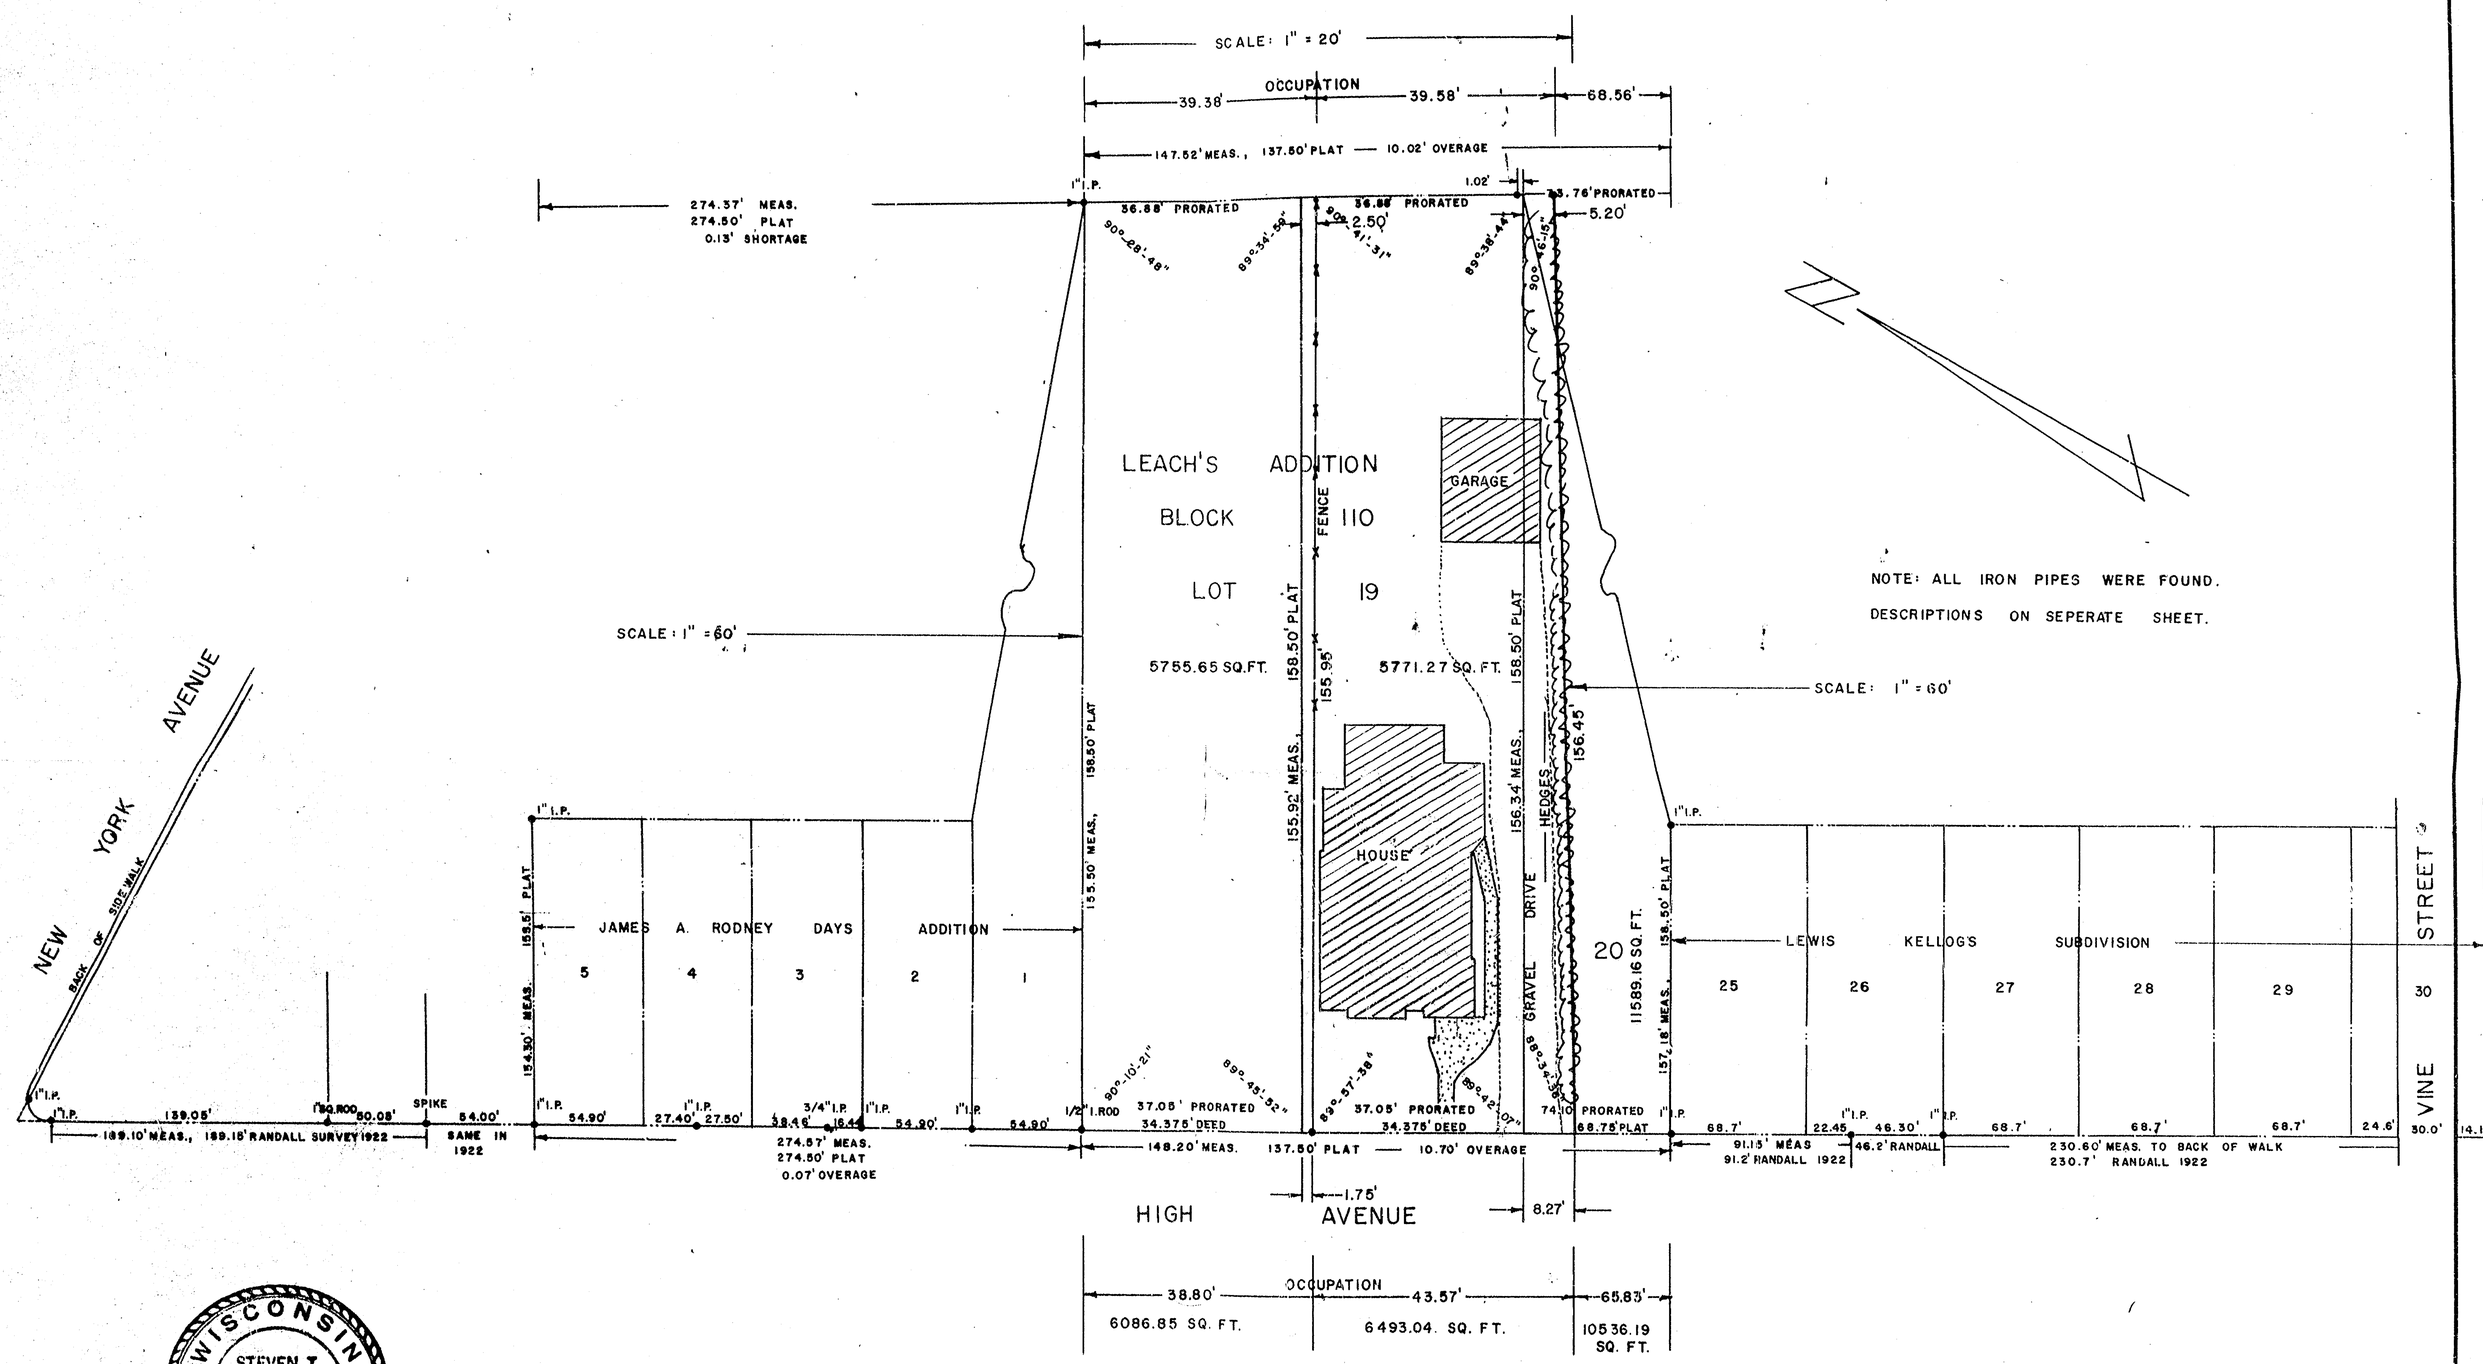


WISCONSIN
STEVEN T. CHRONIS
S-913
SHEBOYGAN, WISCONSIN
LAND SURVEYOR

Steven T. Chronis

**AERO-METRIC ENGINEERING, INC.**

4708 NORTH 40TH STREET SHEBOYGAN, WISCONSIN 53081

DATE: 6/3/1975 NOTEBOOK: 1 PAGE: 24-6 SCALE: AS SHOWN

SURVEY FOR RICHARD A. LAMBERT OF THE SE 1/2 OF LOT 19, BLOCK 110, LEACH'S ADDITION, CITY OF OSHKOSH, 5TH WARD, WINNEBAGO COUNTY, WISCONSIN

D— 5

DESIGN PRODUCTS CO. 2101W 300-3-73