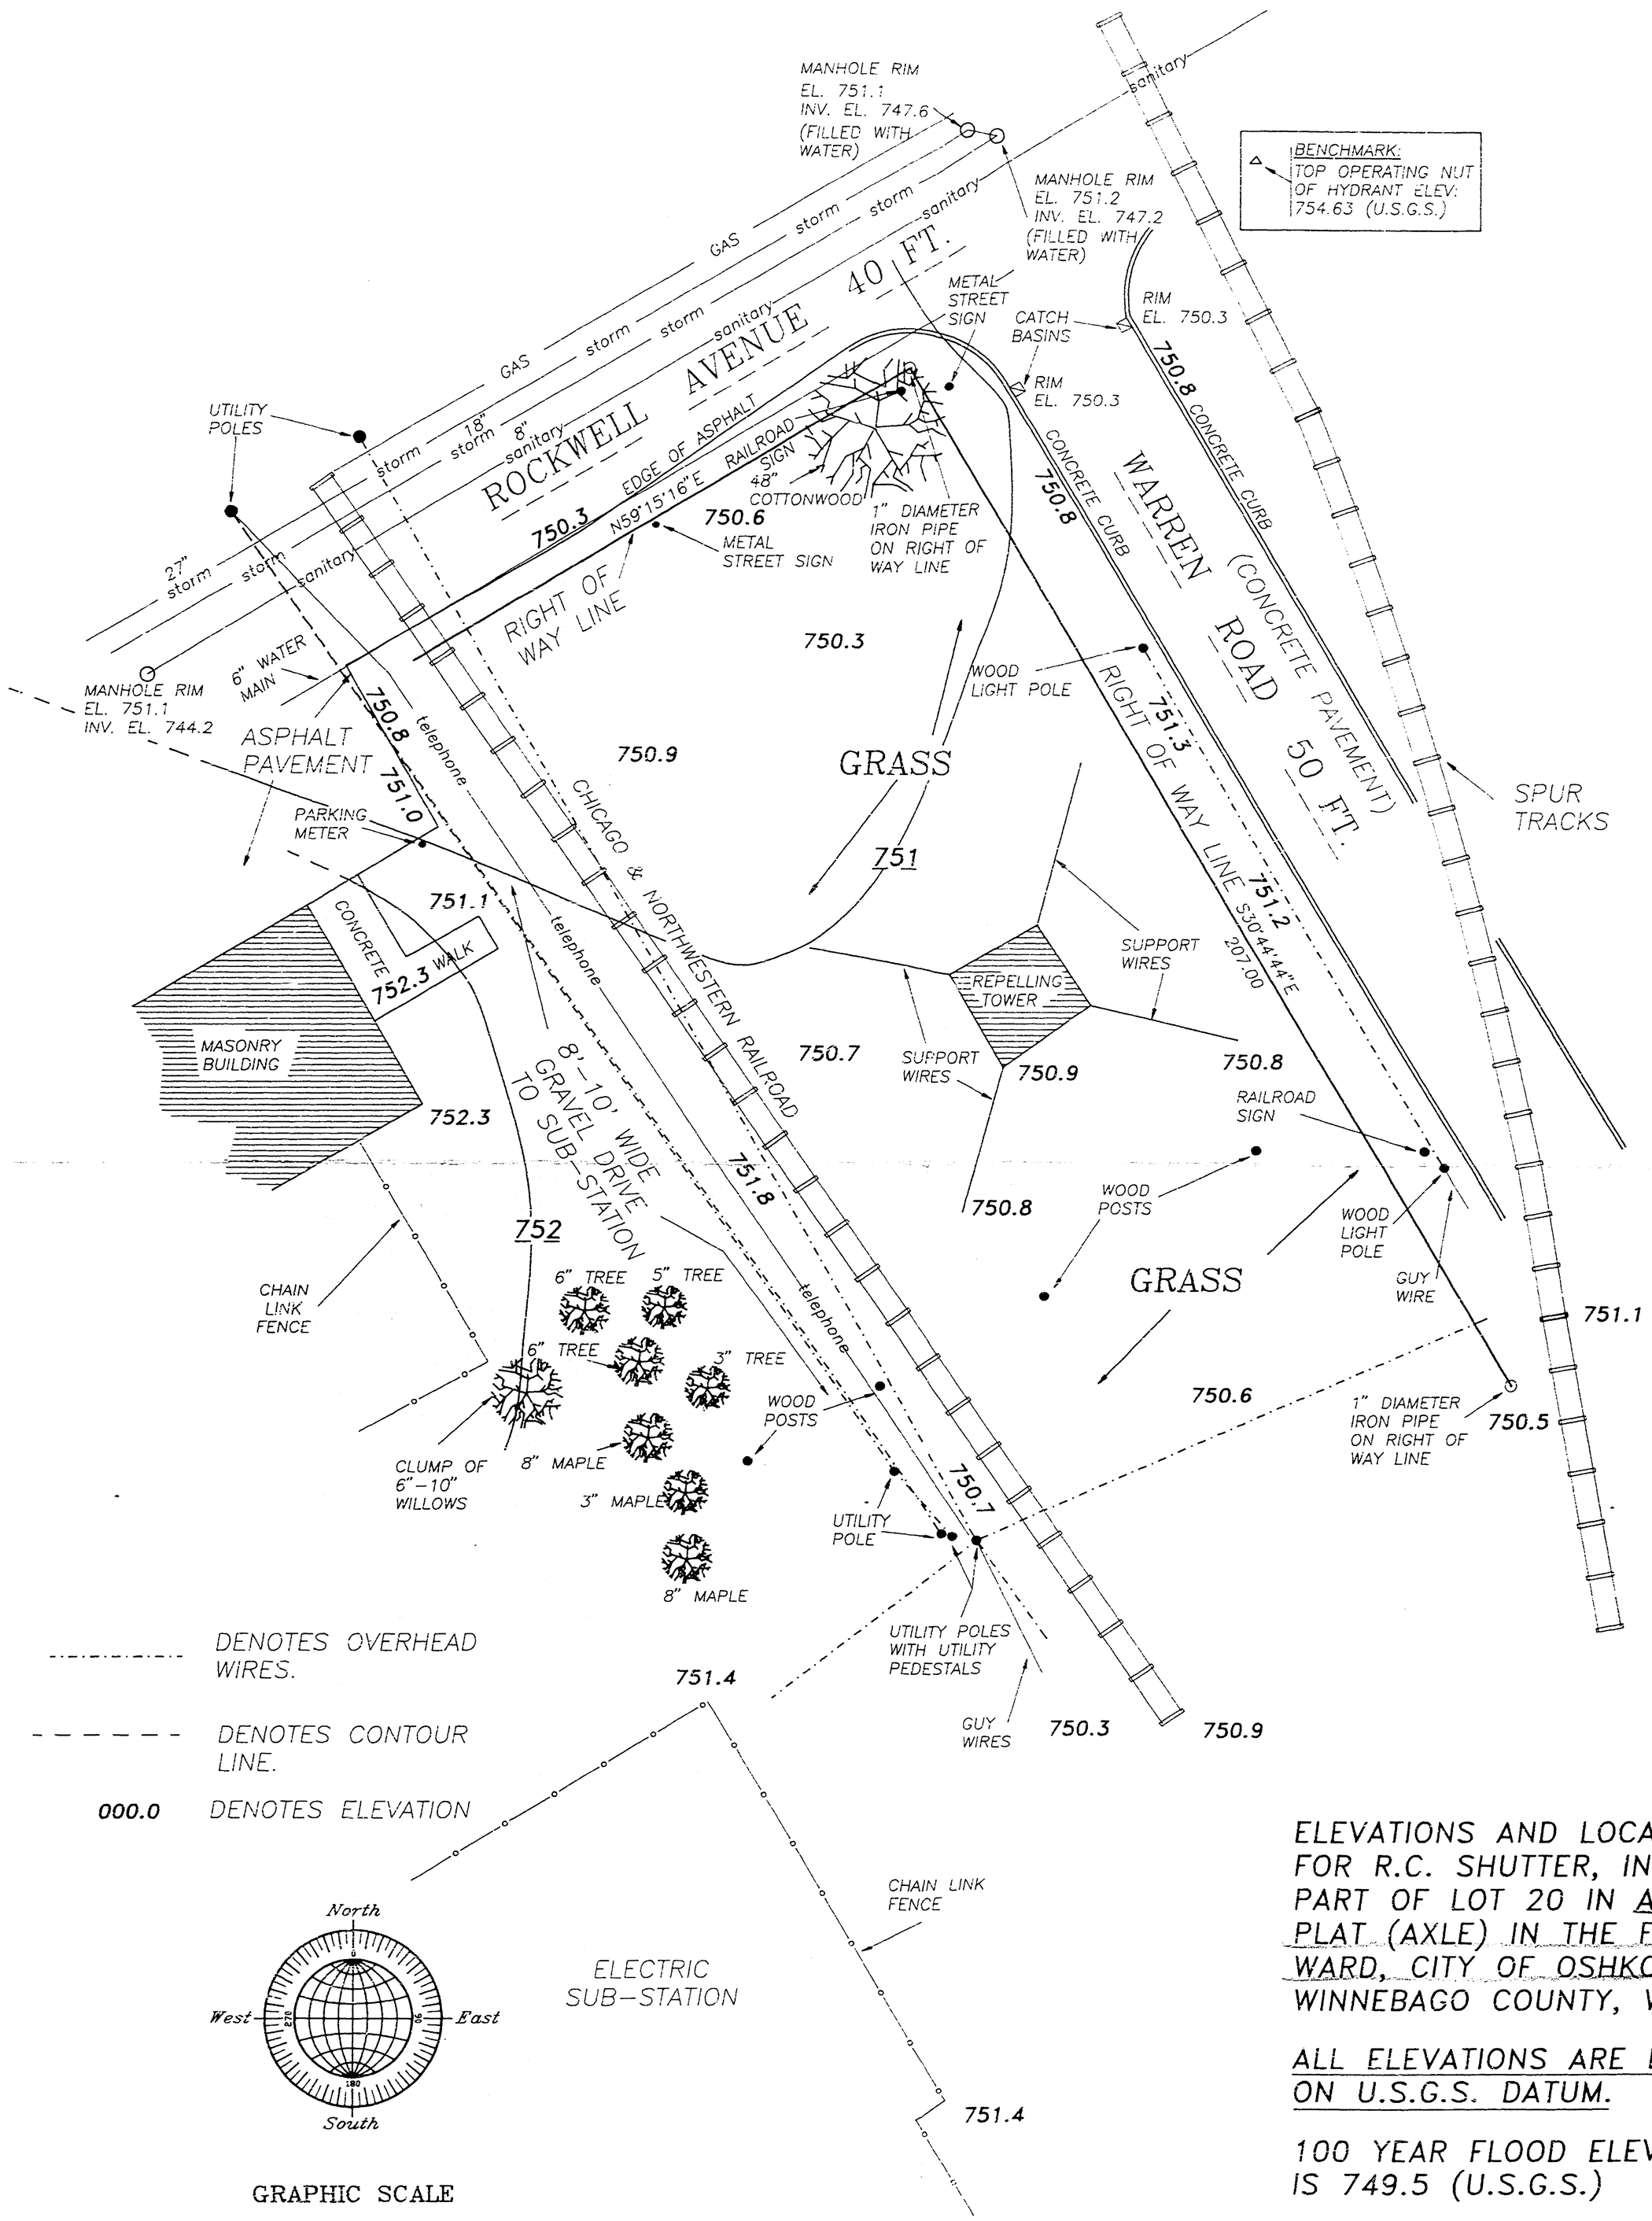

UTILITY INFORMATION AS SHOWN WAS OBTAINED FROM CITY OF OSHKOSH RECORDS AND LOCATIONS PROVIDED BY DIGGERS HOTLINE, THE ACCURACY OF WHICH IS NOT GUARANTEED.

ELEVATIONS AND LOCATIONS FOR R.C. SHUTTER, INC. PART OF LOT 20 IN ASSESSOR'S PLAT (AXLE) IN THE FIRST WARD, CITY OF OSHKOSH, WINNEBAGO COUNTY, WISCONSIN.

ALL ELEVATIONS ARE BASED ON U.S.G.S. DATUM.

100 YEAR FLOOD ELEVATION IS 749.5 (U.S.G.S.)

NOVEMBER 4, 1991

NO. 2033

ROEHLIG
LAND SURVEYING & CONSULTING LTD.
417 North Sawyer Street * Oshkosh WI * 54901
(414) 233-2884

city of Oshkosh 1st Ward Assessor's Plat