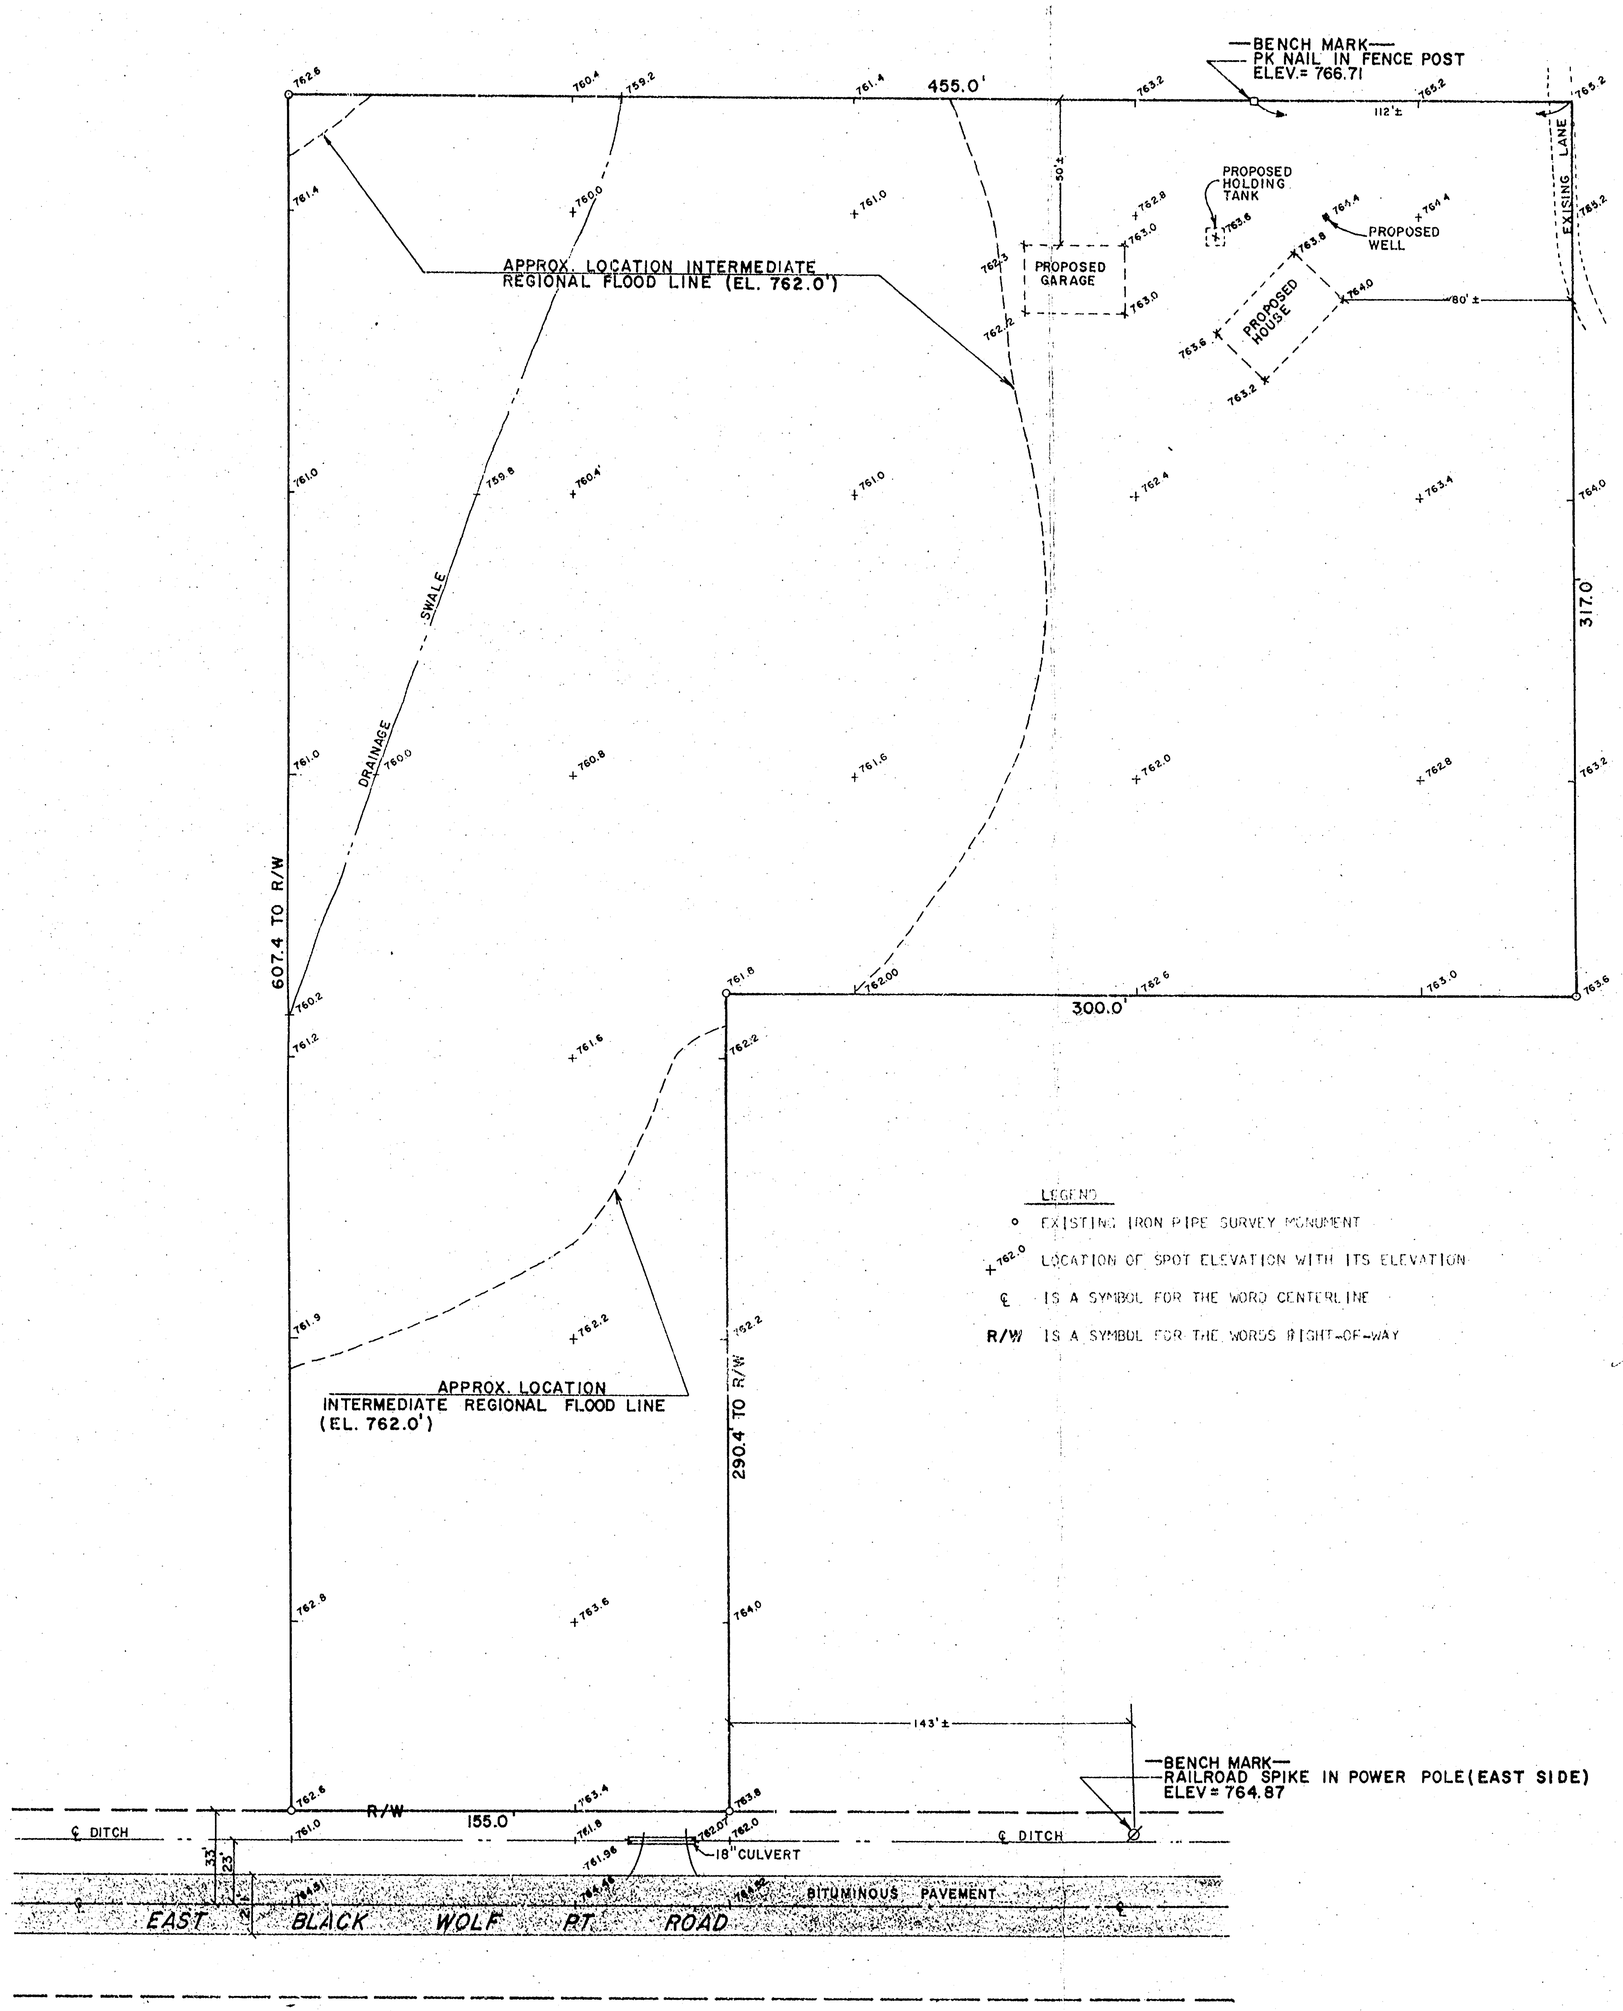

NOTES:
1) PARCEL AREA= 4.5 ACRES± (PER DESCRIPTION)
2) PARCEL DIMENSIONS ARE TAKEN FROM RECORDED DESCRIPTIONS.
3) ELEVATIONS ARE REFERRED TO MEAN SEA LEVEL DATUM.
4) 100 YEAR INTERMEDIATE REGIONAL FLOOD ELEVATION= 762.0'.
5) BENCH MARK- CHISELED SQUARE ON NORTHEAST CORNER OF "EAST BLACK WOLF POINT ROAD" BRIDGE OVER UNNAMED TRIBUTARY. ELEV. 760.12

LEGEND

- ∘ EXISTING IRON PIPE SURVEY MONUMENT
- +762.0 LOCATION OF SPOT ELEVATION WITH ITS ELEVATION
- ℄ IS A SYMBOL FOR THE WORD CENTERLINE
- R/W IS A SYMBOL FOR THE WORDS RIGHT-OF-WAY

SURVEYOR'S CERTIFICATE

I, LARRY J. MILLER, STATE OF WISCONSIN REGISTERED LAND SURVEYOR NO. S-1474 DO HEREBY CERTIFY THAT THE INFORMATION SHOWN HEREON IS ACCURATE AND CORRECT TO THE BEST OF MY INFORMATION AND BELIEF.

Larry J. Miller — 5-21-82

LARRY J. MILLER, R.L.S. NO. 1474 — DATED

WISCONSIN LARRY J. MILLER S-1474 APPLETON WIS. LAND SURVEYOR

- Engineering
- Architecture
- Surveying
- Land Planning

APPLETON, WIS.

RICE & ORTH INC.

FLOOD ELEVATION SURVEY FOR: LYNN A. HAZEN

OF: LANDS LOCATED IN THE SW¼ OF THE SW¼ OF SECTION 20, T17N, R17E, TOWN OF BLACK WOLF, WINNEBAGO COUNTY, WISCONSIN

DESIGNED
DRAWN T. J. H
CHECKED L. J. M
SCALE 1" = 40'

DATE 5/21/82

1

OF 1 SHEETS

PROJECT NO. S-2018

FILE NO.