




SURVEY FOR FRANK D. CANDLISH:-

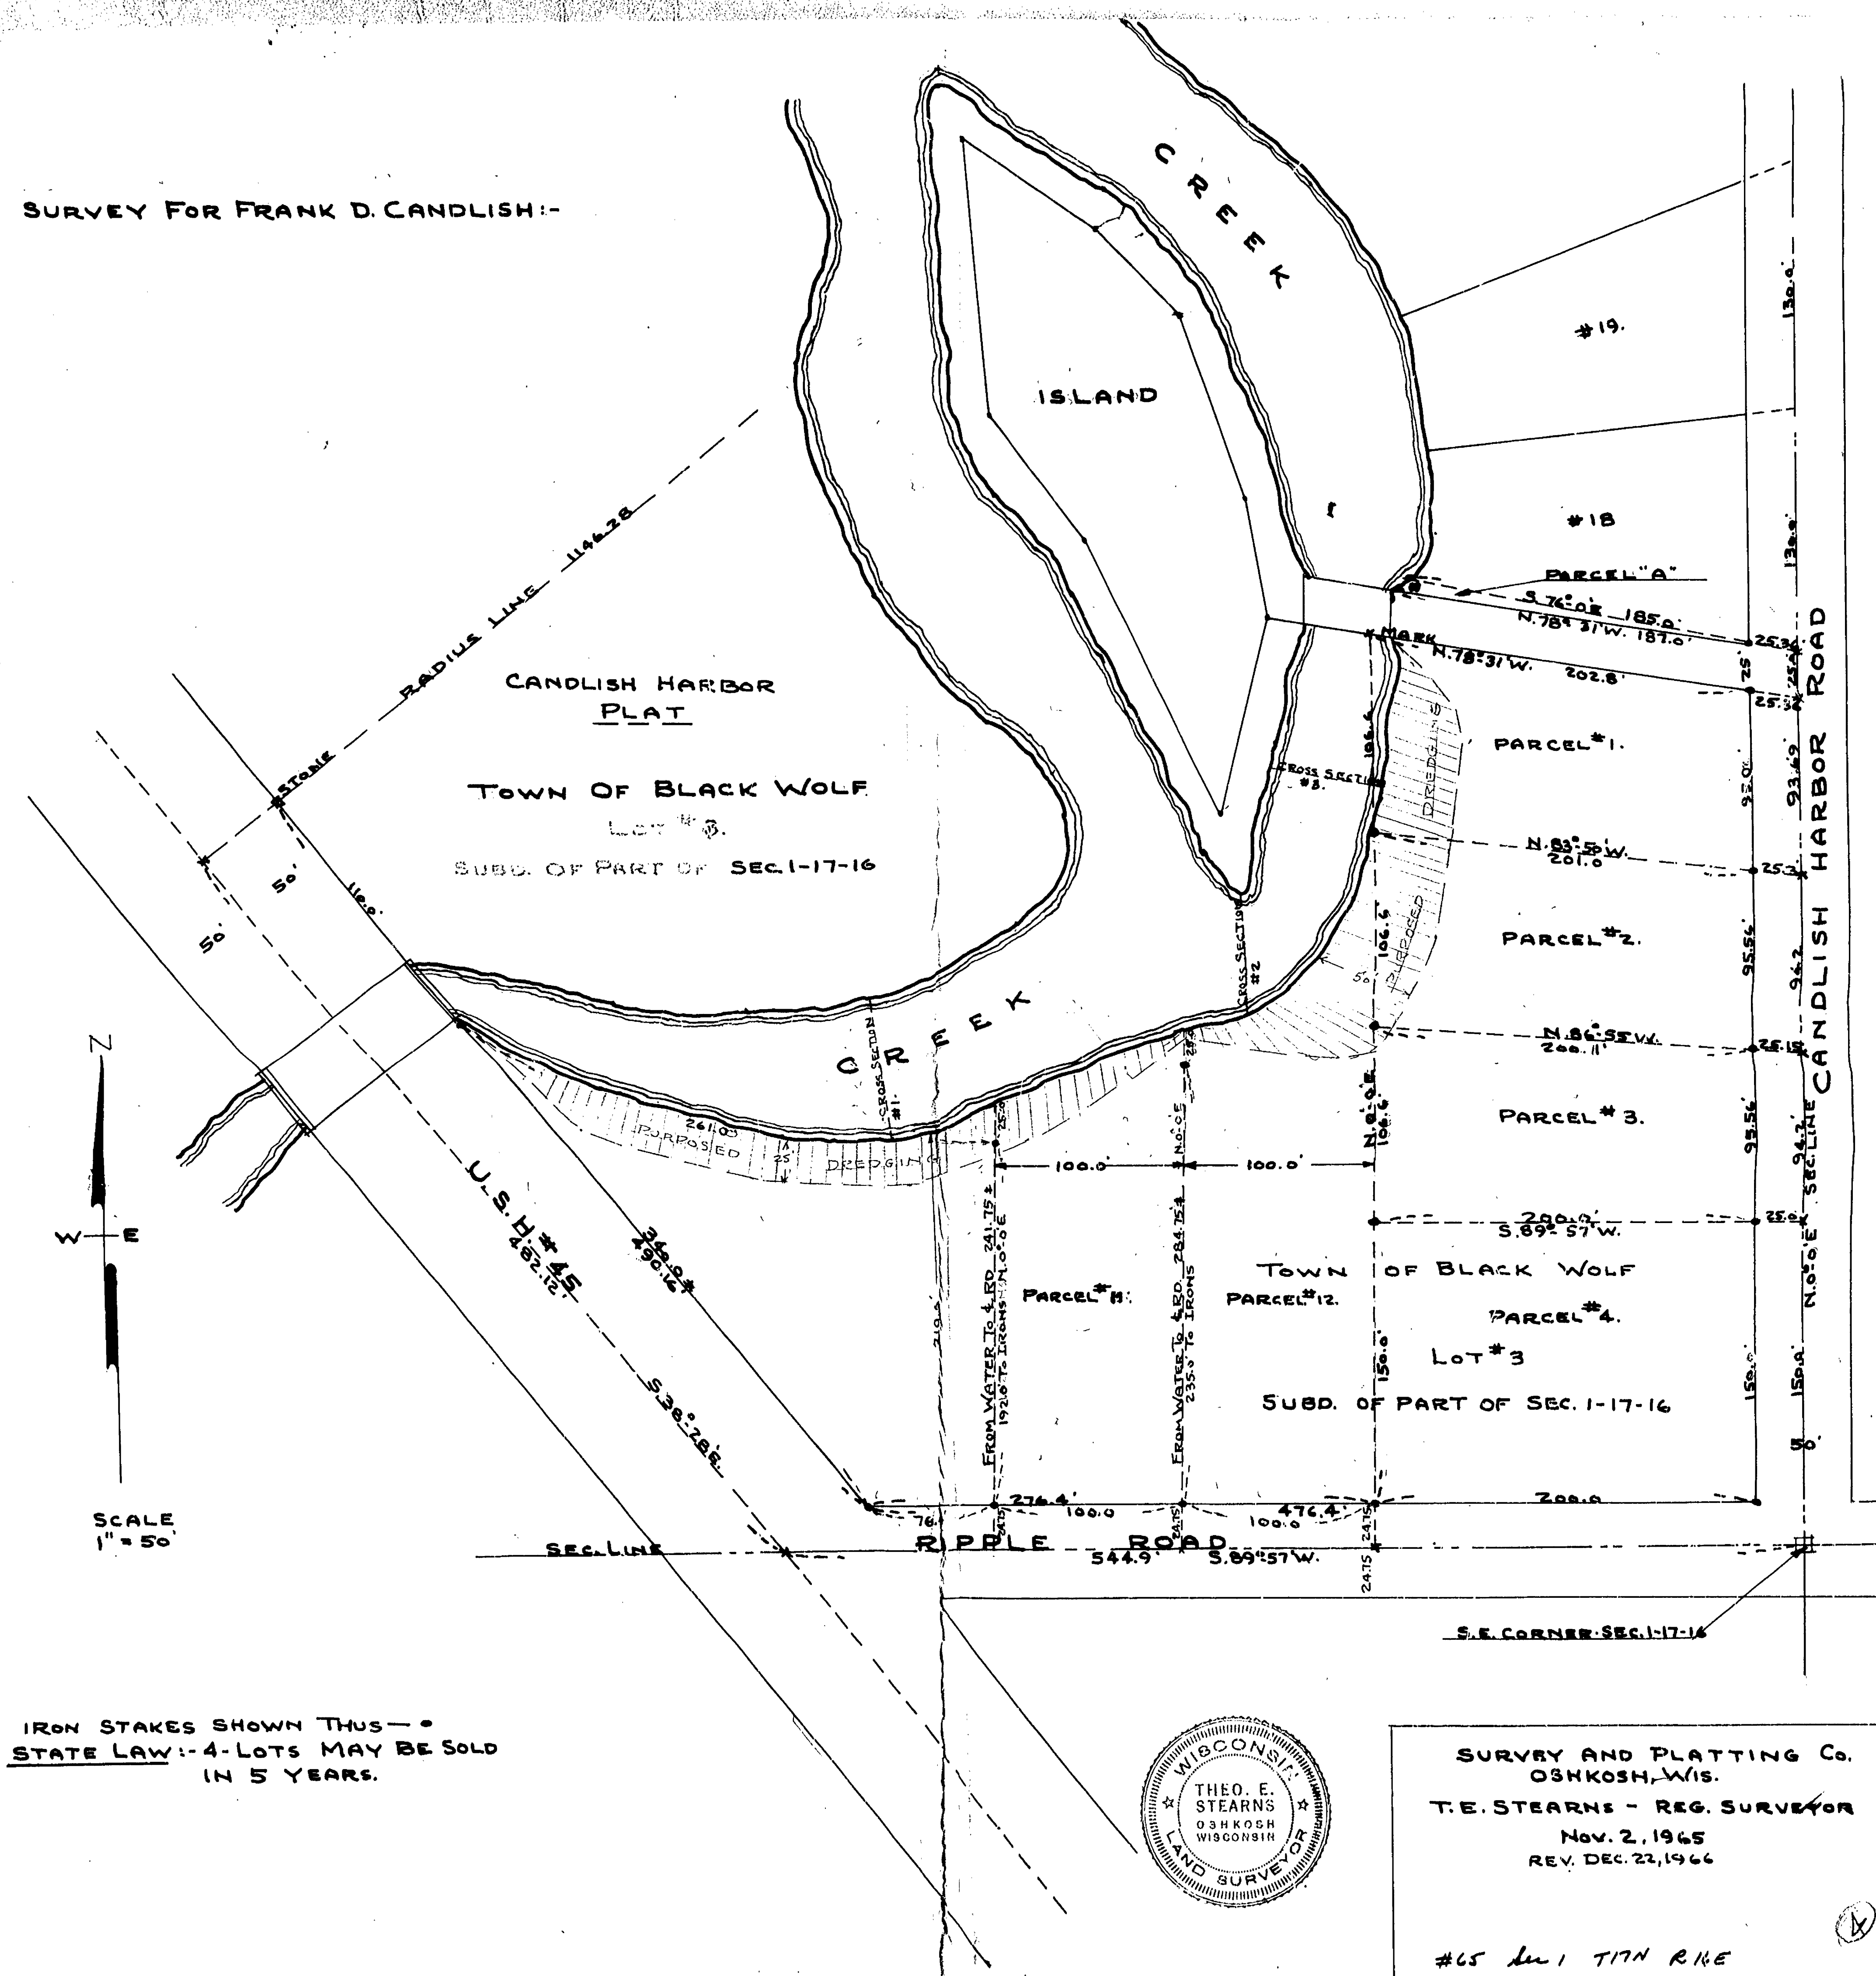

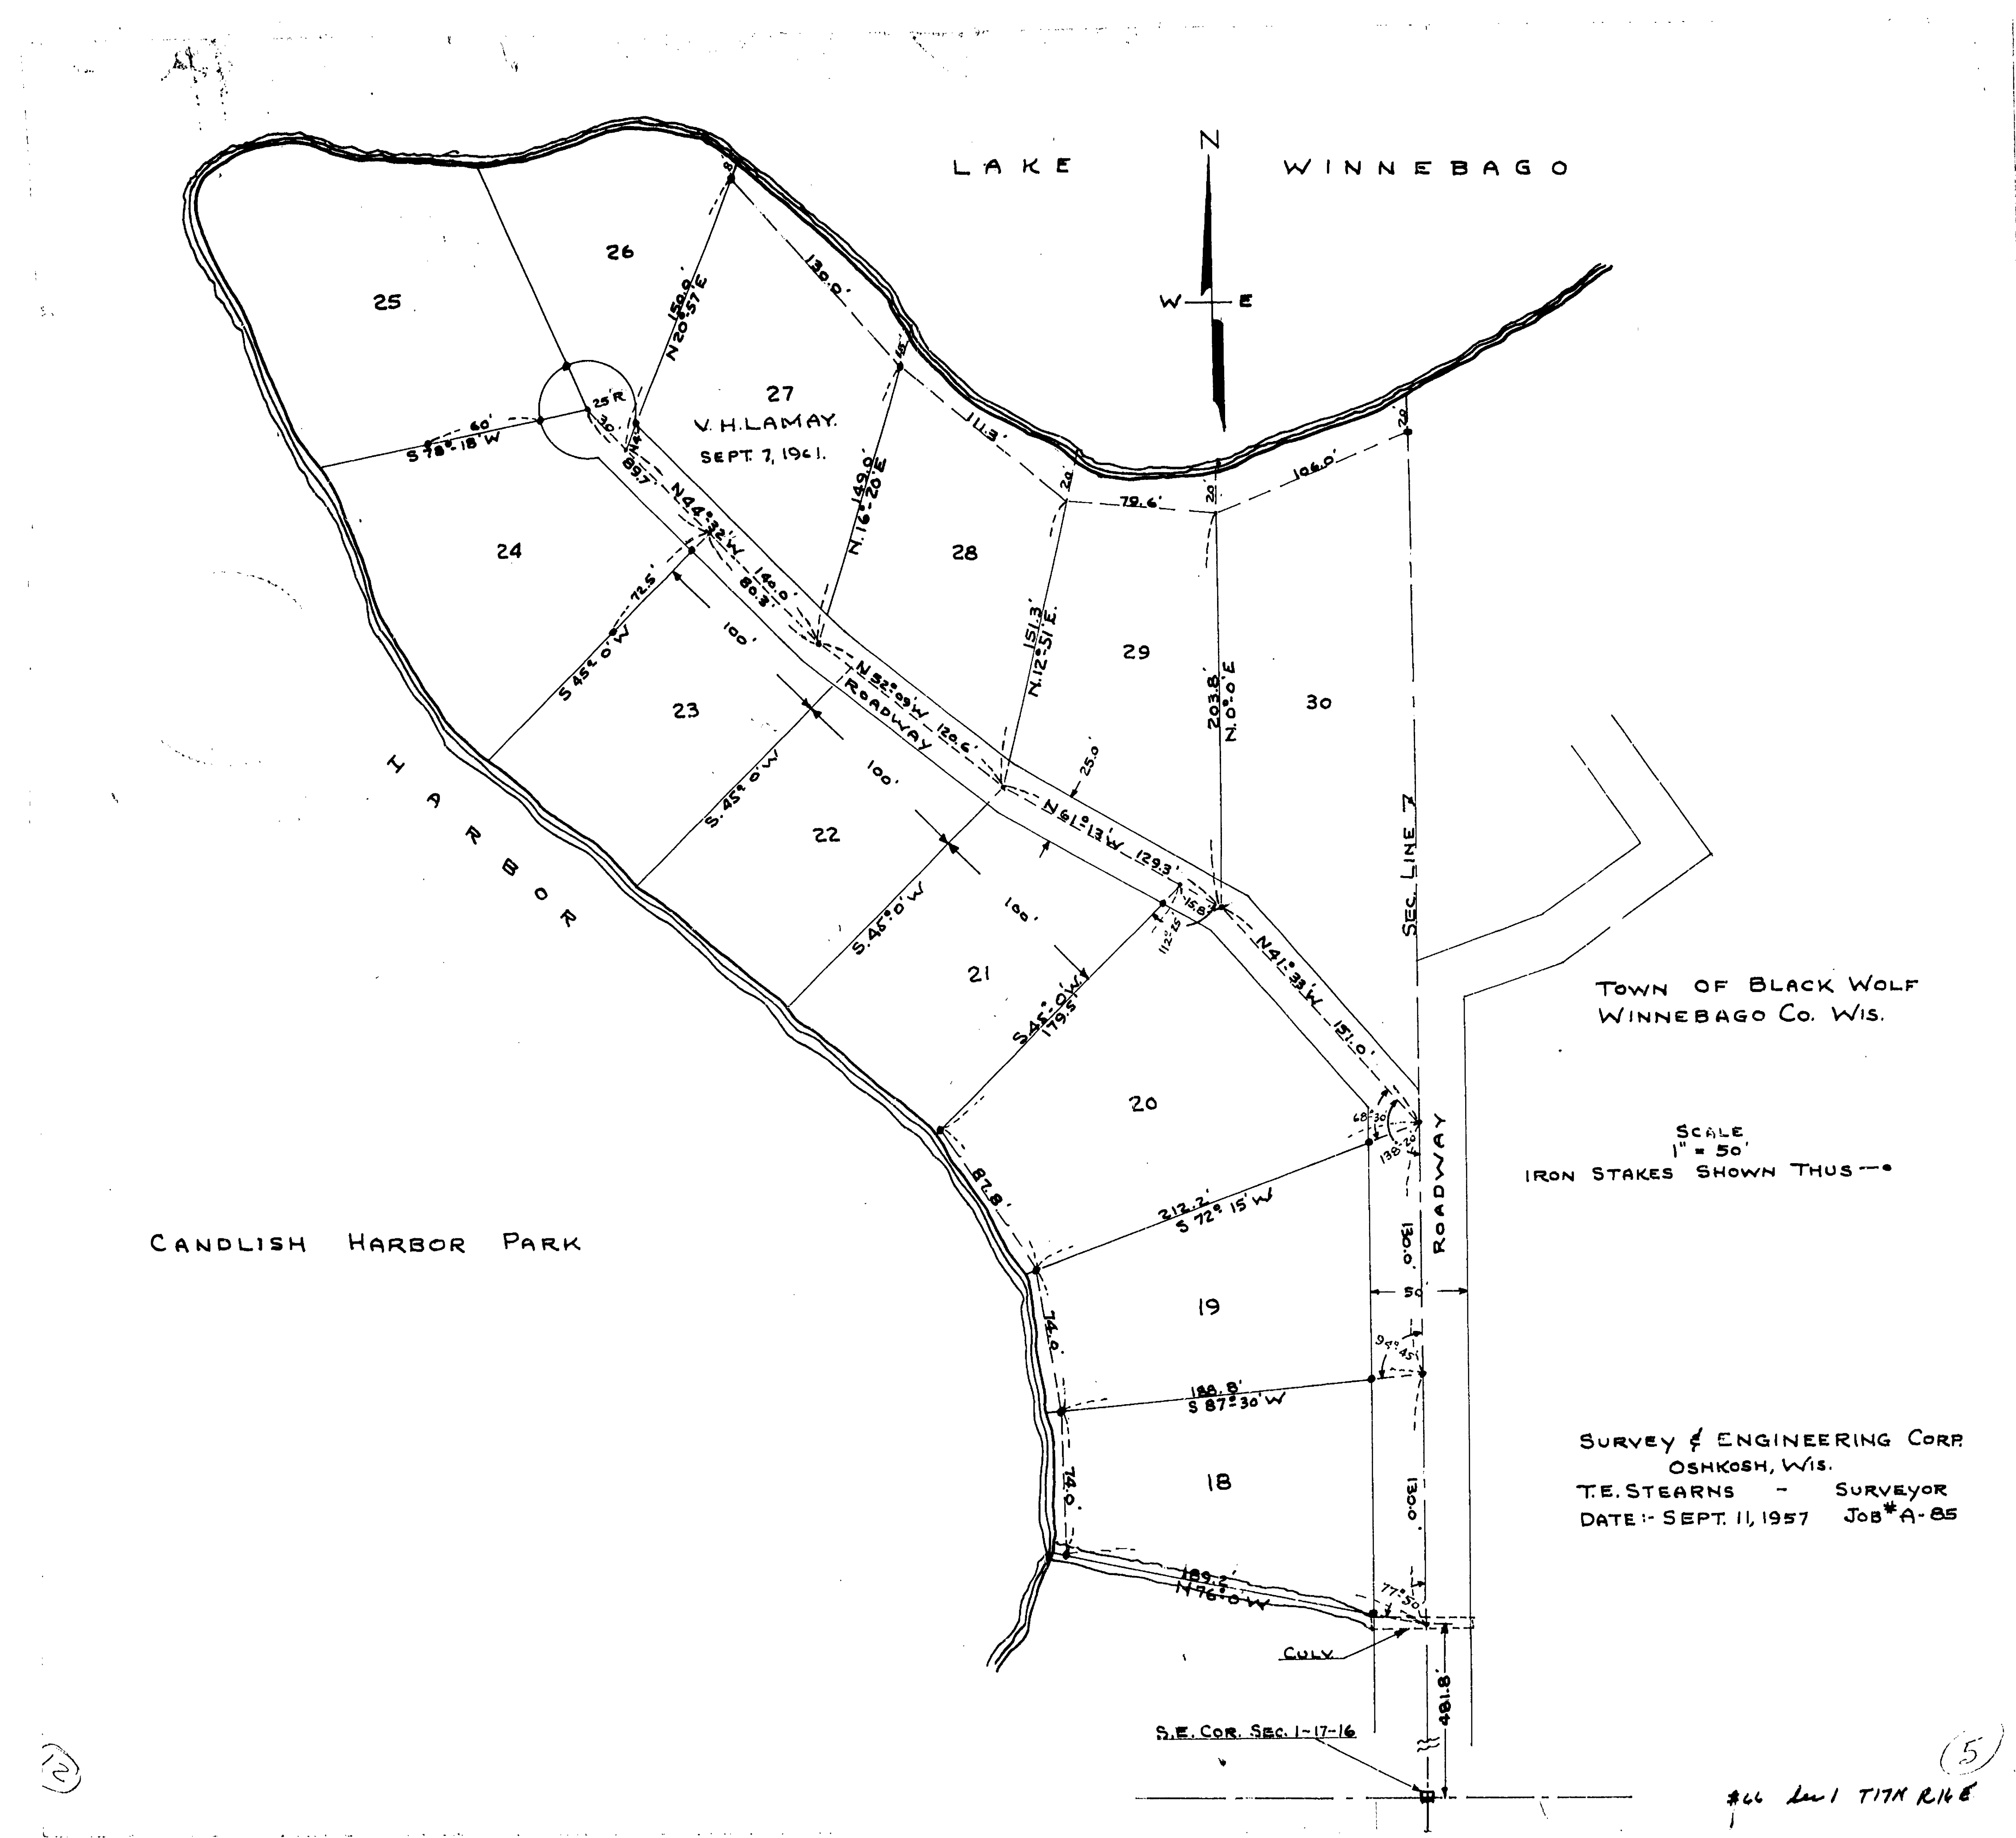

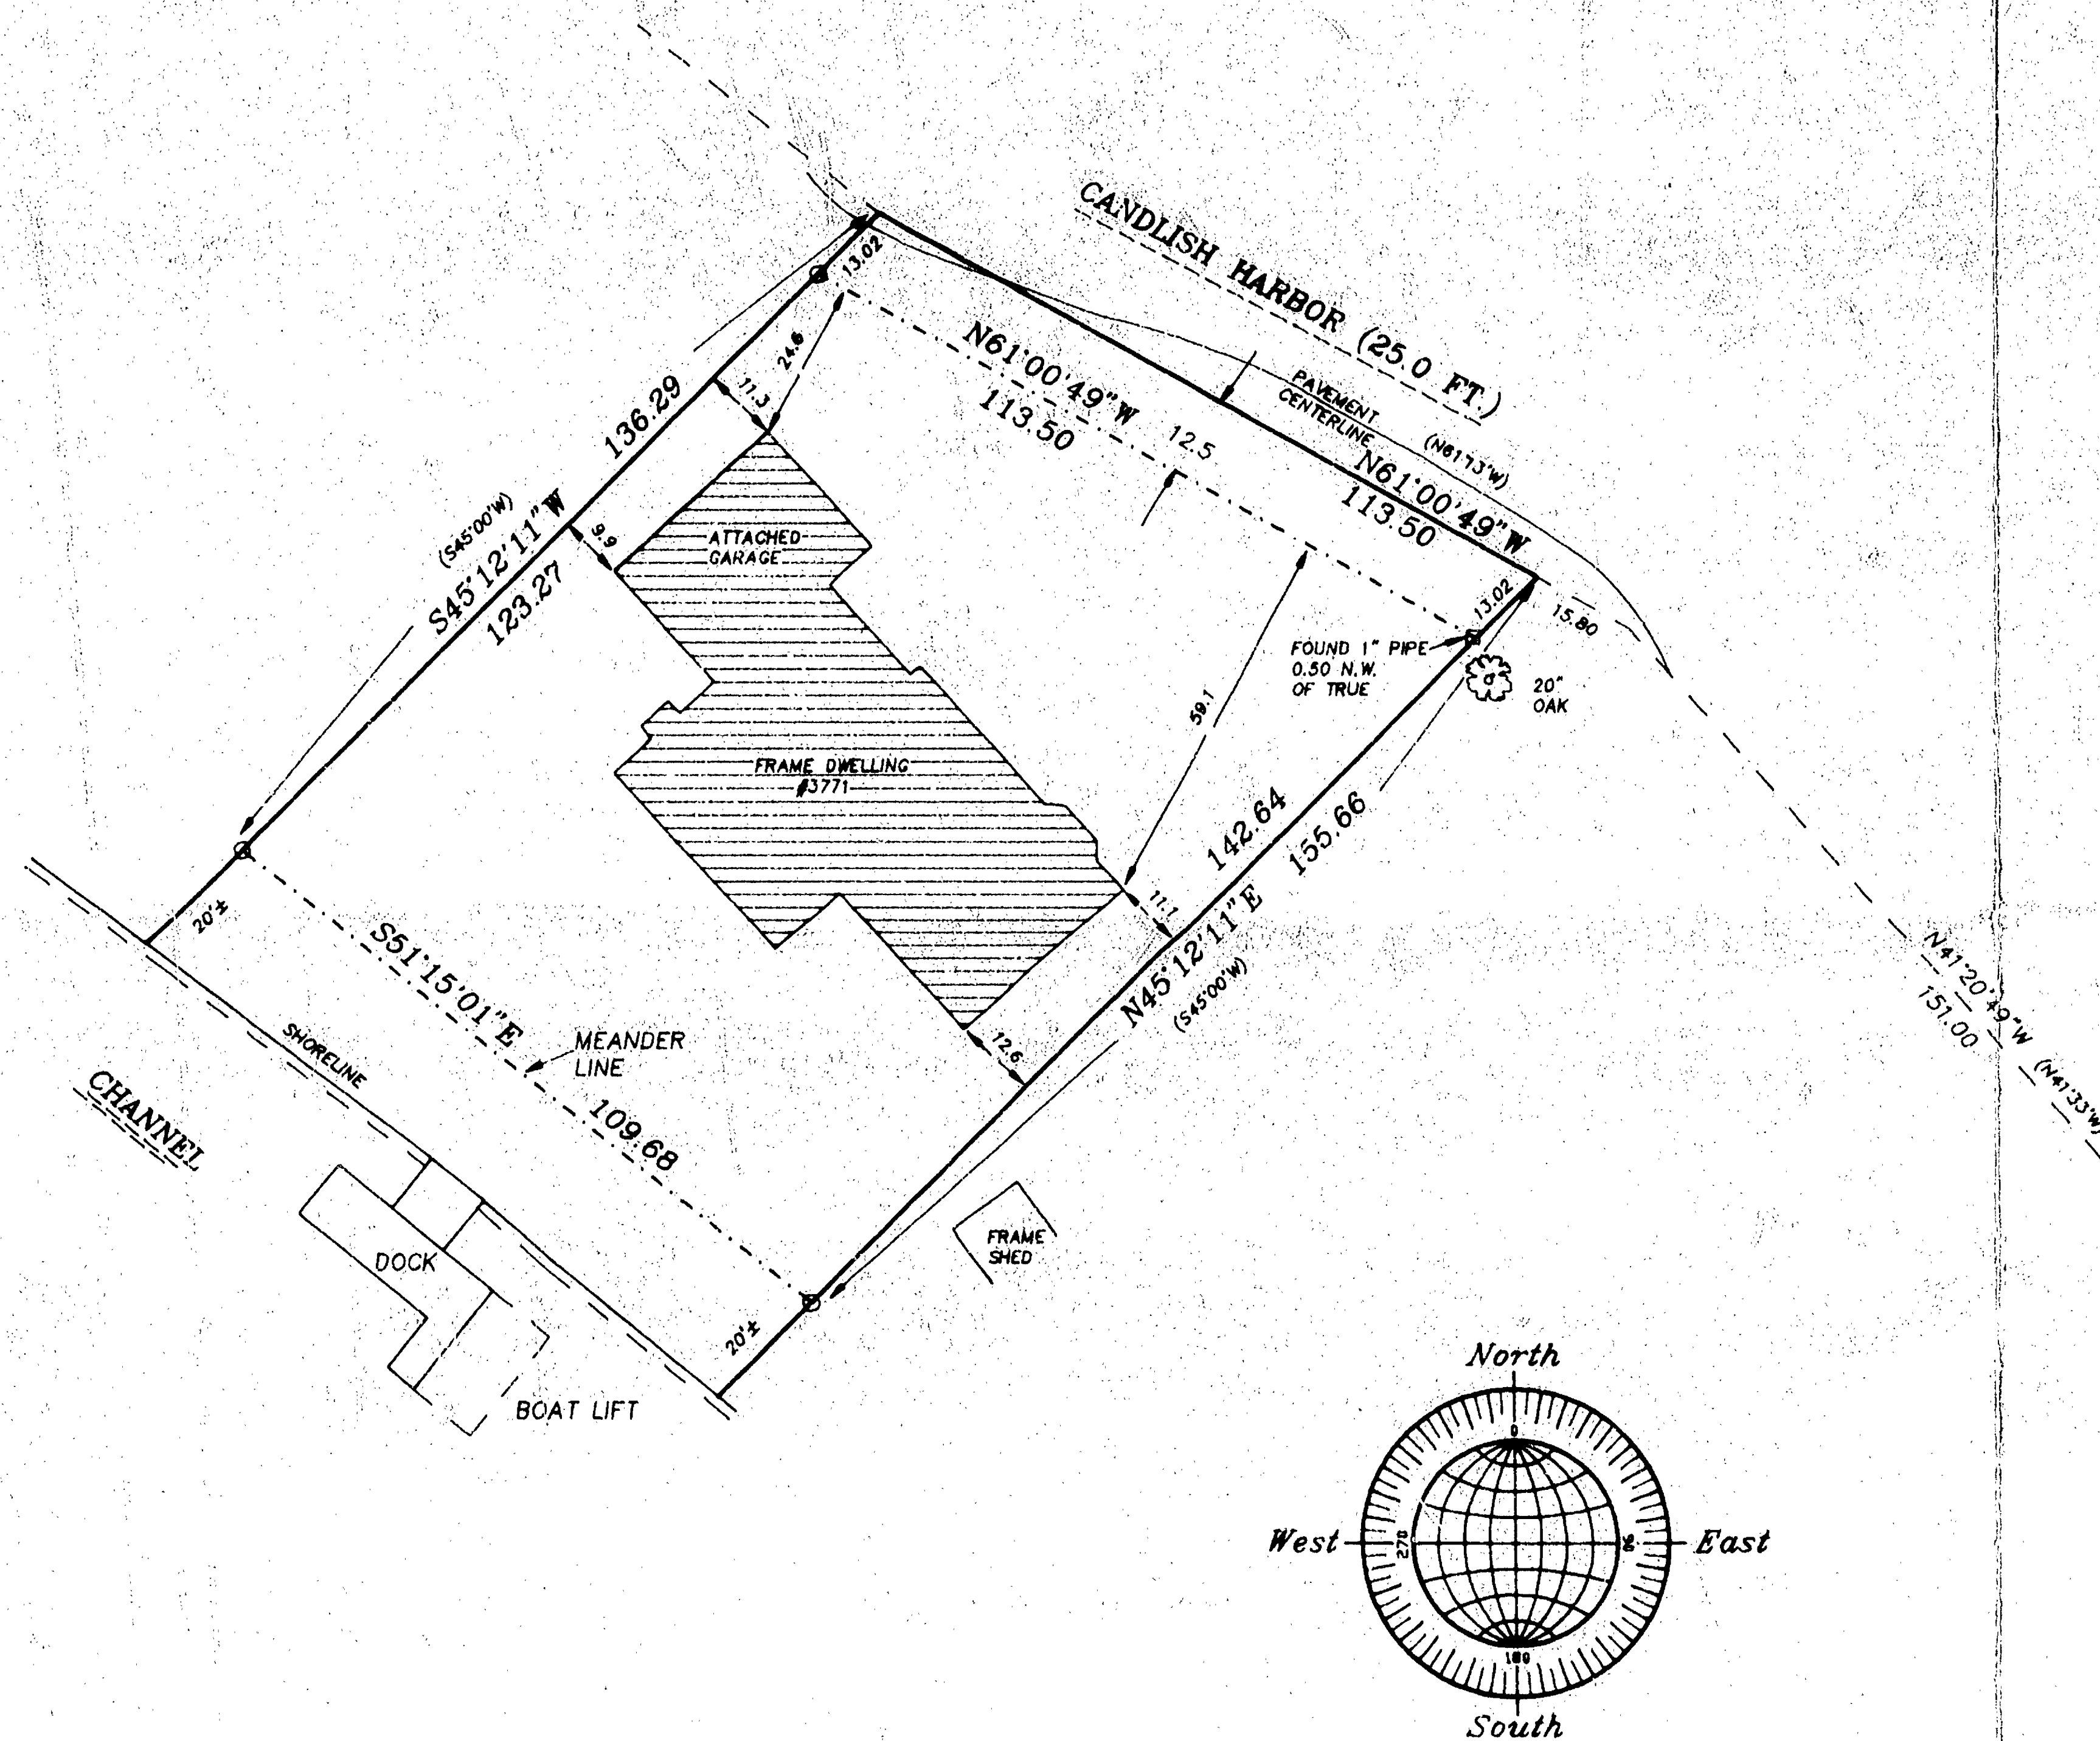

KNOWN AS 3771 CANDLISH HARBOR, BEING THE FOLLOWING DESCRIBED REAL ESTATE IN WINNEBAGO COUNTY, STATE OF WISCONSIN: THAT PART OF LOTS 3 AND 4 IN SUBDIVISION OF PART OF SECTION 1 T 17N R16E, TOWN OF BLACK WOLF, WINNEBAGO COUNTY, WISCONSIN, DESCRIBED AS FOLLOWS, VIZ: COMMENCING ON THE EAST LINE OF SAID SECTION AT A POINT 741.8 FEET NORTH OF THE SOUTHEAST CORNER THEREOF, THENCE NORTH 41 DEGREES 33 MINUTES WEST, 151 FEET, THENCE NORTH 61 DEGREES 13 MINUTES WEST, 15.8 FEET, THE PLACE OF BEGINNING, THENCE NORTH 61 DEGREES 13 MINUTES WEST, 113.5 FEET, THENCE SOUTH 45 DEGREES WEST, TO THE EASTERLY BANK OF A HARBOR, AS NOW LOCATED, THENCE SOUTHEASTERLY, ALONG THE EASTERLY BANK OF SAID HARBOR, AS NOW LOCATED, TO A POINT THAT IS SOUTH 45 DEGREES WEST OF THE PLACE OF BEGINNING, THENCE NORTH 45 DEGREES EAST, TO THE PLACE OF BEGINNING, SUBJECT TO RIGHTS GRANTED BY INSTRUMENT RECORDED IN WINNEBAGO COUNTY, WISCONSIN REGISTRY IN VOLUME 814 ON PAGE 115.

JUNE 29, 1994

SURVEY FOR CHARLES FETTER

NO. 2510

Surveyor's Certificate

I, Reinhard Roehlig, Wisconsin Registered Land Surveyor, certify that I have surveyed the above described property and that the above map is a correct representation thereof and shows the size and location of the property, its exterior boundaries, the locations and dimensions of all visible structures thereon, boundary fences, apparent easements and roadways and visible encroachments, if any.

This survey is made for the exclusive use of the present owners of the property and also those who purchase, mortgage or guarantee title thereto, within one (1) year from the date hereof.


Date 6-29-94

Reinhard Roehlig, Registered Land Surveyor S-1368



EAST LINE OF SECTION 1, T17N, R16E
N00°22'17"E
741.80
S.E. CORNER OF SECTION 1
BERNTSEN MONUMENT

GRAPHIC SCALE

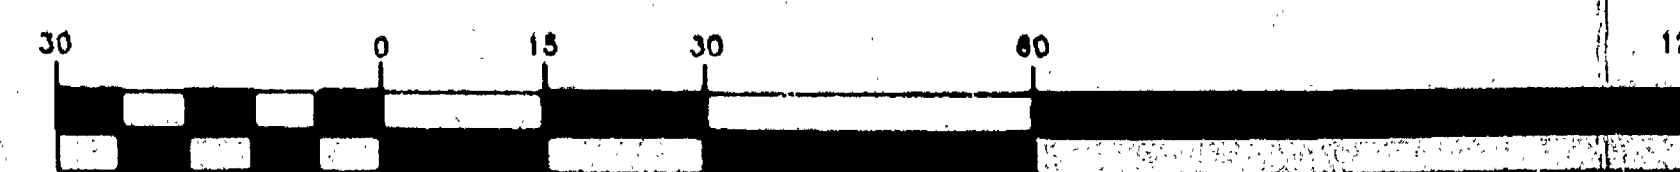

(IN FEET)

1 inch = 30 ft.

- DENOTES 1" DIAMETER IRON PIPE, 24" LONG, SET.
- DENOTES RECORDED DIMENSION WHERE DIFFERENT FROM ACTUAL MEASUREMENT.

JUNE 29, 1994

ROEHLIG
LAND SURVEYING
&
CONSULTING
417 North Sawyer Street • Oshkosh WI • 54901
(414) 233-2884


NO. 2510

SEC. 1 T17N R16E

SENNHOLZ ADDITION

PART OF GOVERNMENT LOT 1,
AND OF THE N.E. 1/4 N.W. 1/4 SEC. 1
T-17-R-16-E. TOWN OF BLACK
WOLF, WINNEBAGO COUNTY, WIS.


BUILT UP LANDS

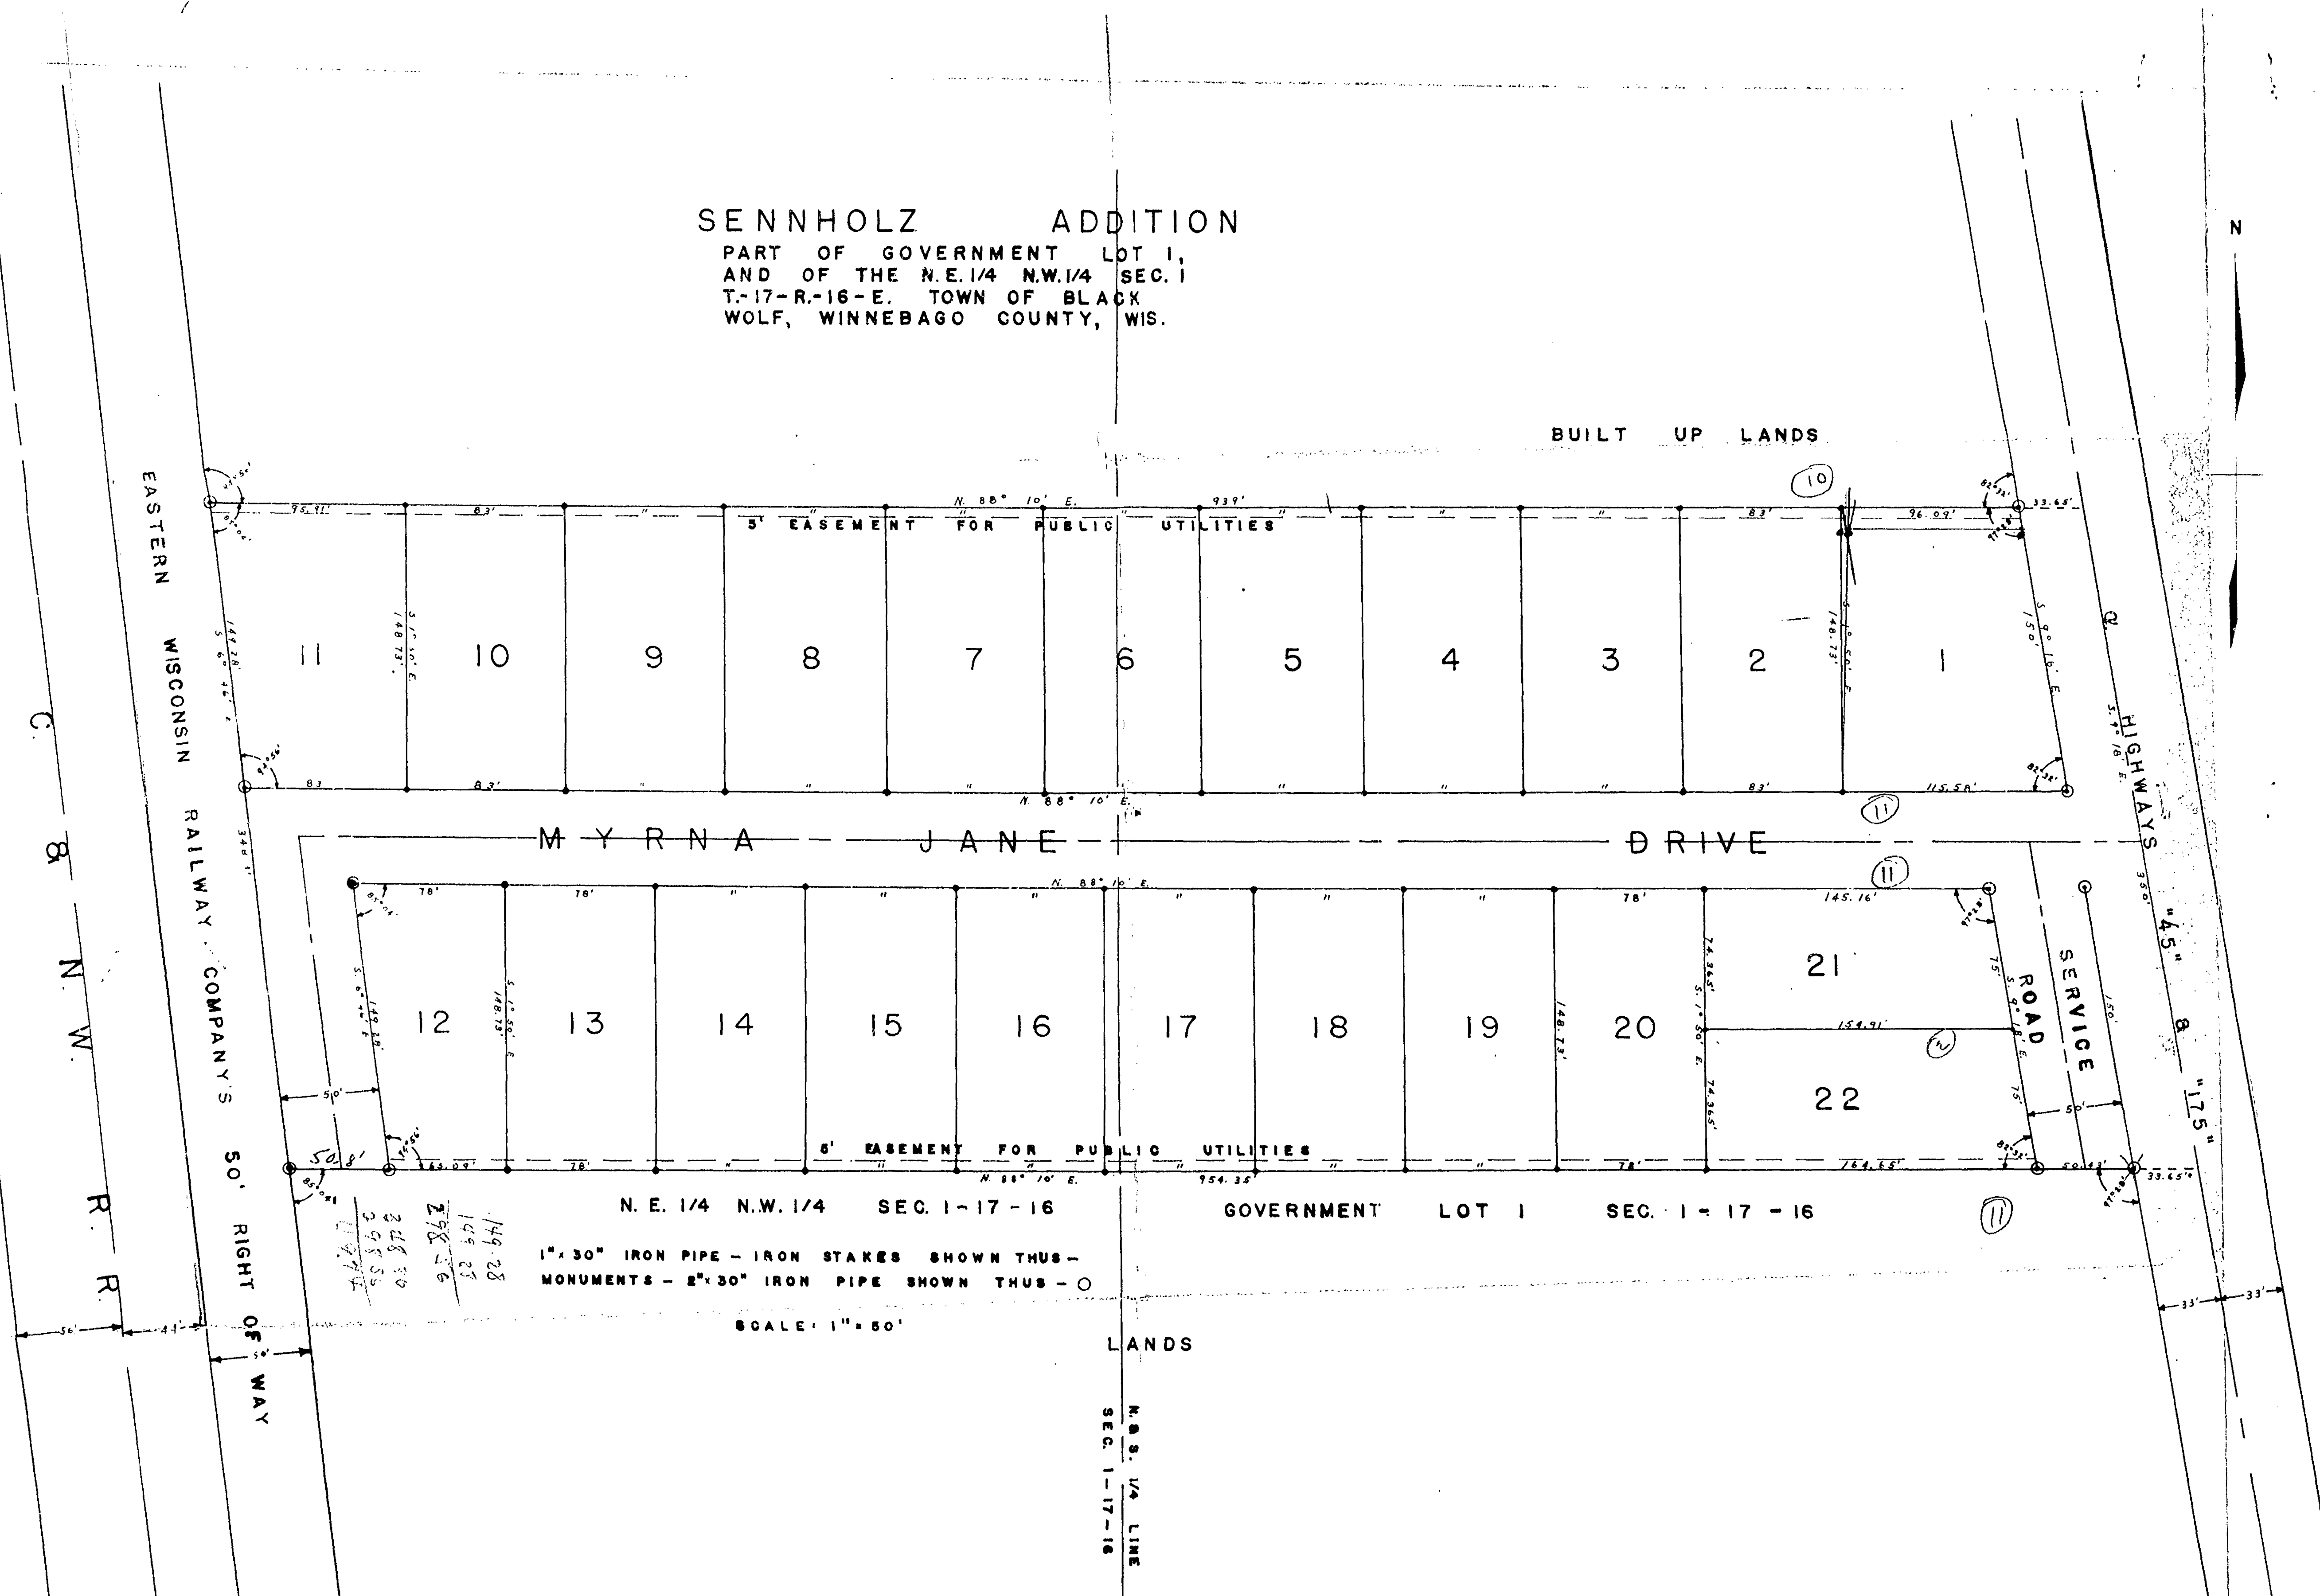

DESCRIPTION

ALL THAT PORTION OF GOVERNMENT LOT 1 AND THE NORTH EAST 1/4 OF THE NORTH WEST 1/4 OF SECTION 1 TOWNSHIP 17 NORTH OF RANGE 16 EAST, WHICH LIES EASTERNLY OF THE NORTHEASTERLY LINE OF EASTERN WISCONSIN RAILWAY COMPANY'S RIGHT OF WAY, BOUNDED AND DESCRIBED AS FOLLOWS:

COMMENCING AT A POINT ON THE NORTHEASTEAST RIGHT OF WAY LINE ABOVE MENTIONED THAT IS 441.0 FEET SOUTHEASTERLY OF THE NORTH LINE OF SAID SECTION 1, THENCE NORTH 88°10' EAST ALONG THE LINE ESTABLISHED BY THE AFFIDAVIT OF F. W. WOLVERTON AND RECORDED IN VOLUME 527 ON PAGE 582 A DISTANCE OF 972.65 FEET TO THE CENTERLINE OF HIGHWAYS 45 AND 175, THENCE SOUTH 9°16' EAST ALONG SAID CENTERLINE A DISTANCE OF 350.0 FEET, THENCE SOUTH 88°10' WEST, A DISTANCE OF 868 FEET TO THE NORTHEASTERLY LINE OF THE EASTERN WISCONSIN RAILWAY COMPANY'S RIGHT OF WAY, THENCE NORTH 8°46' WEST ALONG SAID NORTHEASTERLY LINE OF SAID RIGHT OF WAY, A DISTANCE OF 348.3 FEET TO THE PLACE OF COMMENCEMENT.

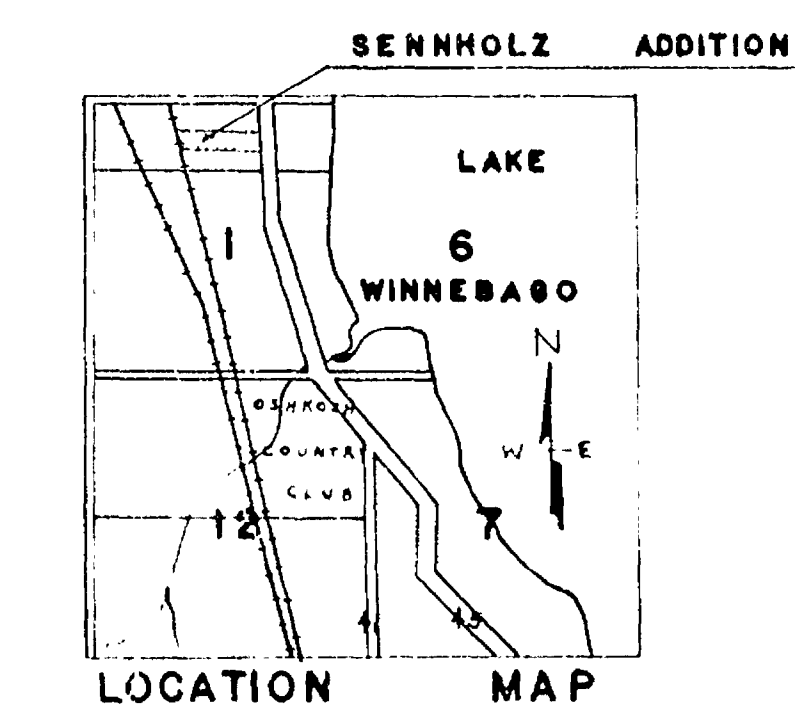


SURVEY & ENGINEERING CORPORATION
OSHKOSH, WISCONSIN
T. E. STEARNS, SURVEYOR

#47 Sub 1 T17N R16E

PLAT OF SURVEY

KNOWN AS 3732 CANDLISH HARBOR. BEING LANDS DESCRIBED IN WINNEBAGO COUNTY REGISTRY DOCUMENT NO. 711792. SAID PARCEL IS MORE PARTICULARLY DESCRIBED AS FOLLOWS; THAT PART OF LOTS 3 AND 4 IN SUBDIVISION OF PART OF SECTION-1, T17N, R16E, TOWN OF BLACK WOLF, WINNEBAGO COUNTY, WISCONSIN, COMMENCING AT THE S.E. CORNER OF SAID SECTION 1, THENCE NORTH 00°12'11" EAST ALONG THE EAST LINE OF SAID SECTION 1 741.80 FT., THENCE NORTH 50°57'18" WEST 395.77 FT. TO THE POINT OF BEGINNING OF THE PARCEL TO BE DESCRIBED AND A POINT ON THE CENTERLINE OF A 25 FT. WIDE ROADWAY, THENCE NORTH 44°32'00" WEST ALONG SAID CENTERLINE 140.00 FT., THENCE NORTH 20°57'00" EAST 150.45 FT. TO THE POINT OF BEGINNING OF A MEANDER LINE, THENCE SOUTH 41°32'47" EAST ALONG SAID MEANDER LINE 130.00 FT. TO THE END OF SAID MEANDER LINE, THENCE SOUTH 16°18'13" WEST 149.00 FT. TO THE POINT OF BEGINNING. ALSO INCLUDING ALL LANDS LYING BETWEEN THE NORTHEASTERLY EXTENSIONS OF THE EASTERLY AND WESTERLY BOUNDARIES OF THE AFOREDESCRIBED PARCEL, THE MEANDERLINE AND THE NORMAL HIGH WATER MARK OF LAKE WINNEBAGO.

JULY 22, 1991 SURVEY FOR TOIVO KALLAS NO. 1981

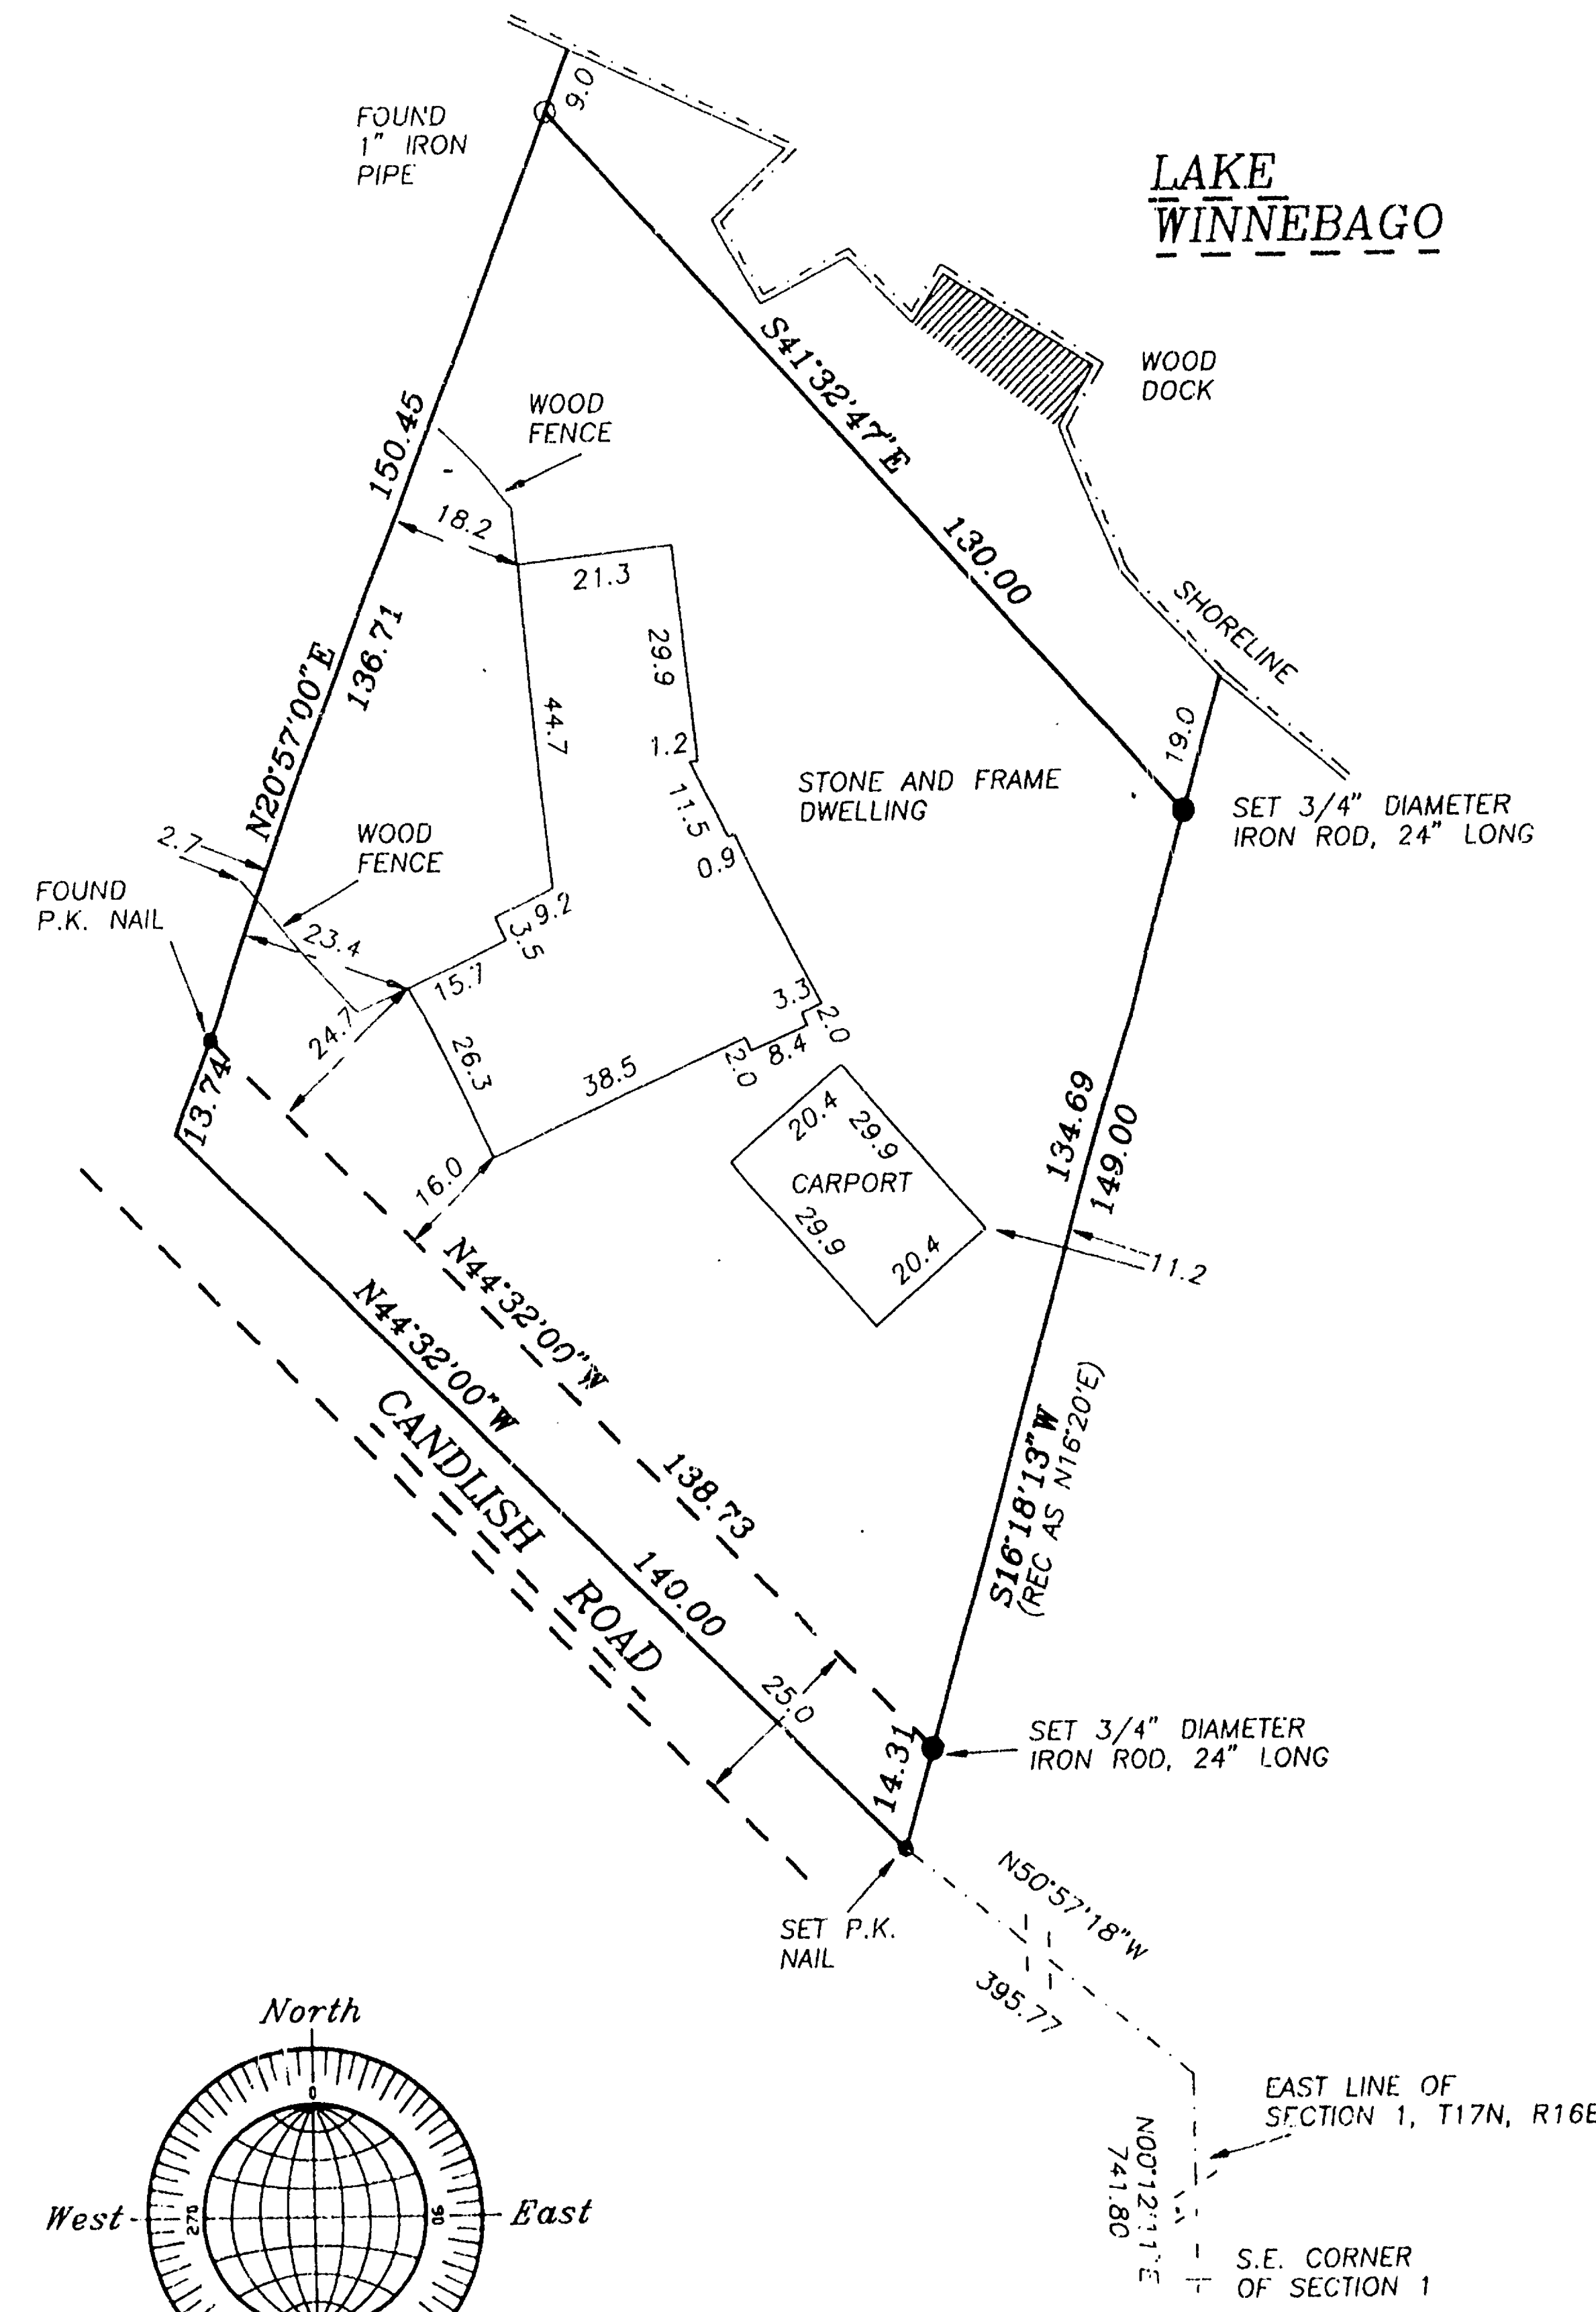




Surveyor's Certificate

I, Reinhard Roehlig, Wisconsin Registered Land Surveyor, certify that I have surveyed the above described property and that the above map is a correct representation thereof and shows the size and location of the property, its exterior boundaries, the locations and dimensions of all visible structures thereon, boundary fences, apparent easements and roadways and visible encroachments, if any.

This survey is made for the exclusive use of the present owners of the property and also those who purchase, mortgage or guarantee title thereto, within one (1) year from the date hereof.

7-22-91
Date


Reinhard Roehlig
Reinhard Roehlig, Registered
Land Surveyor S-1368

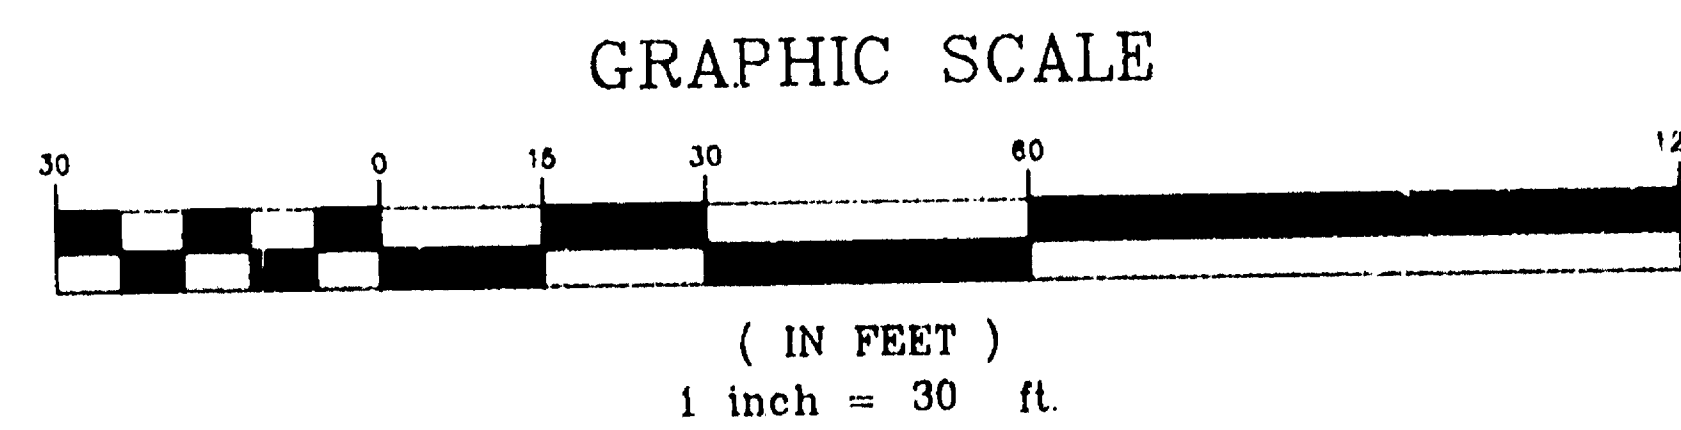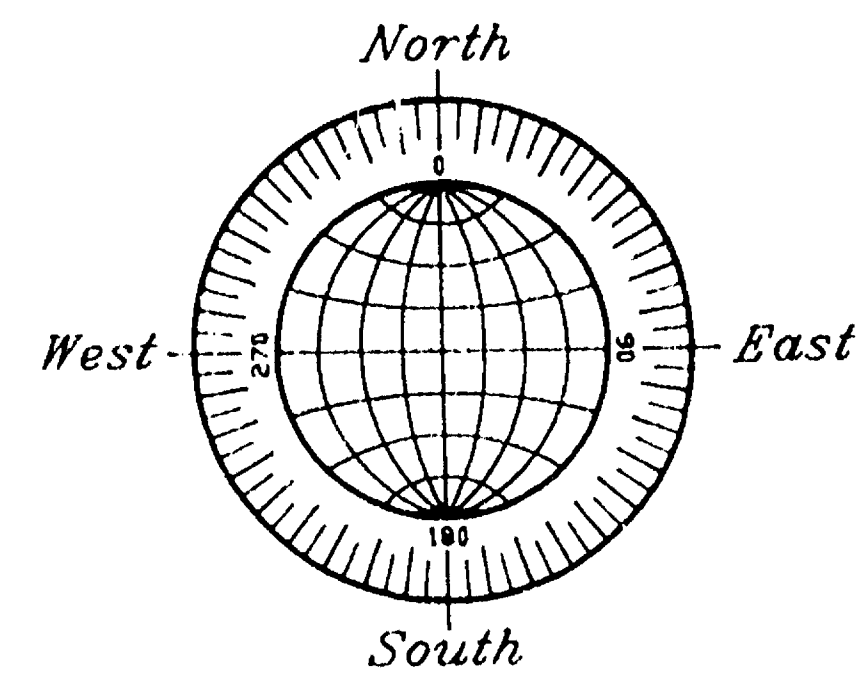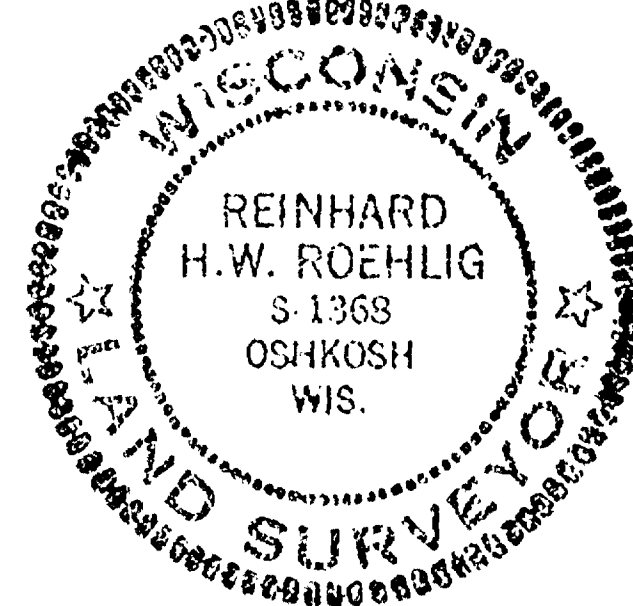


ROEHLIG
LAND SURVEYING
&
CONSULTING
417 North Sawyer Street • Oshkosh WI • 54901
(414) 233-2884

NO. 1981


Sec. 1 T17N R16E

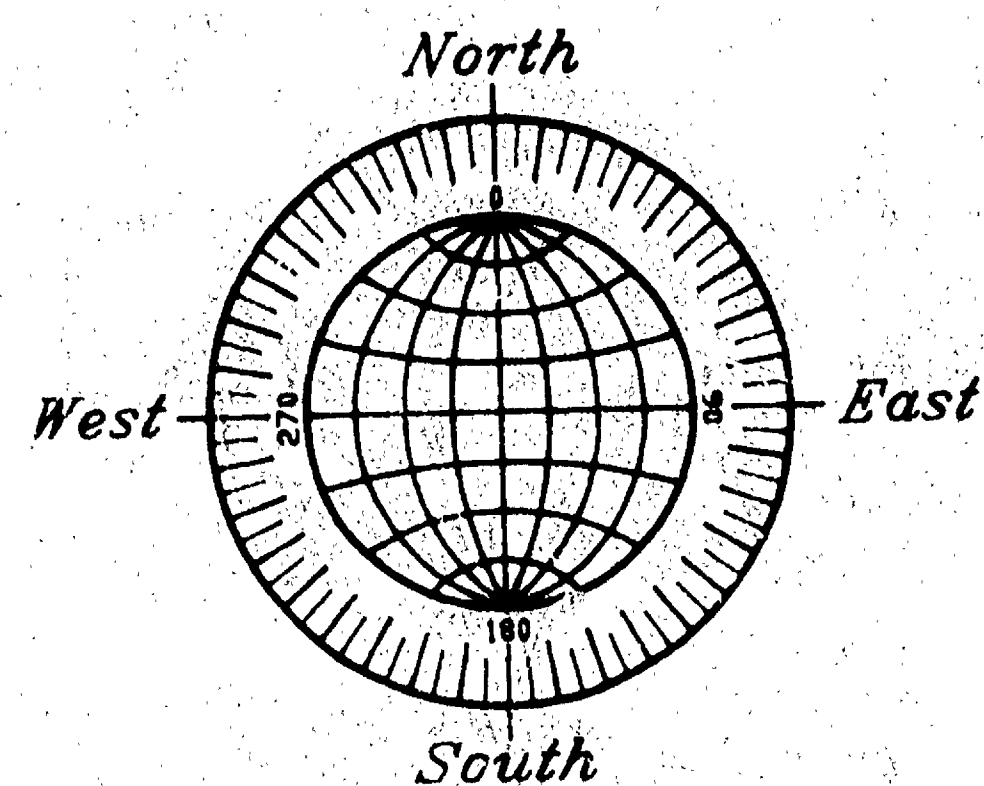

GRAPHIC SCALE

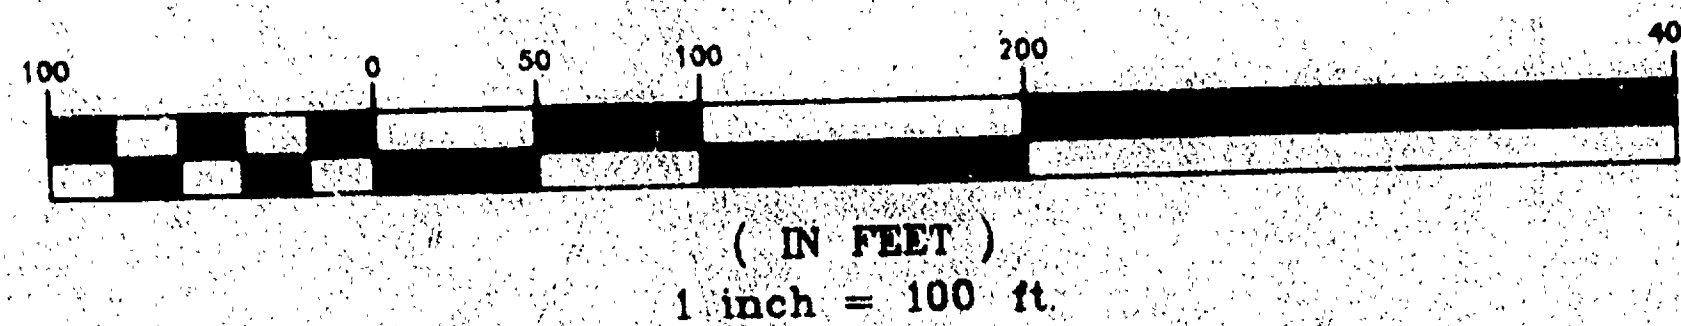

- DENOTES 1" DIAMETER IRON PIPE FOUND.
- () DENOTES DIMENSIONS NOTED ON SURVEYS DATED 10/24/1907 AND 4/27/1974 IF DIFFERENT FROM ACTUAL MEASUREMENTS.

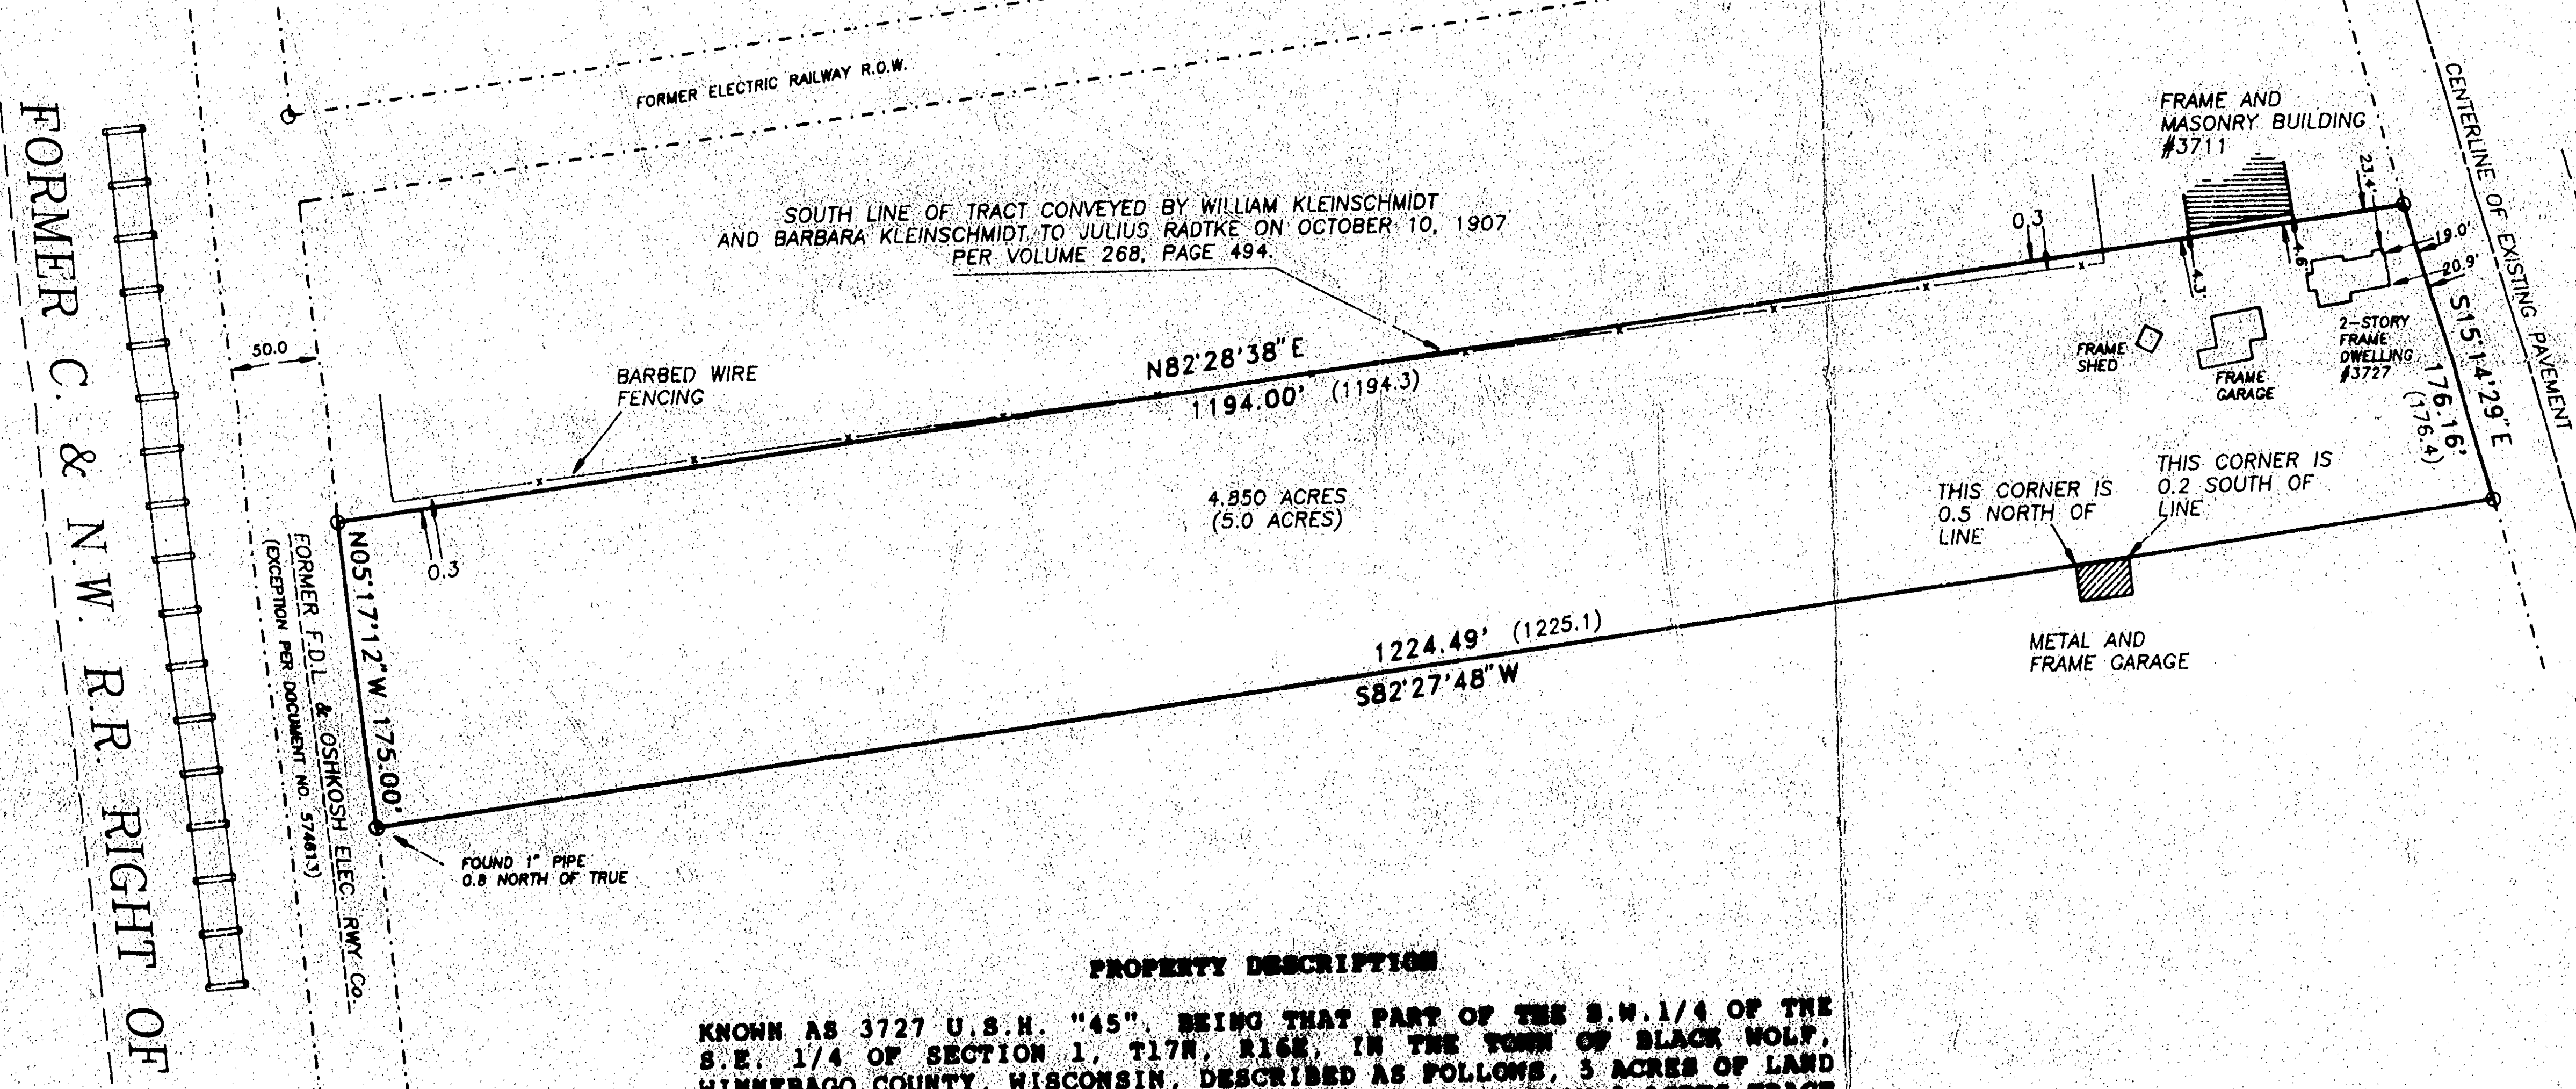

PROPERTY DESCRIPTION

KNOWN AS 3727 U.S.H. "45", BEING THAT PART OF THE S.W. 1/4 OF THE S.E. 1/4 OF SECTION 1, T17N, R16E, IN THE TOWN OF BLACK HOLF, WINNEBAGO COUNTY, WISCONSIN, DESCRIBED AS FOLLOWS, 3 ACRES OF LAND LYING SOUTH OF AND ADJOINING SOUTH LINE OF A CERTAIN 5 ACRES TRACT CONVEYED BY WILLIAM KLEINSCHMIDT AND BARBARA KLEINSCHMIDT, HUSBAND AND WIFE TO JULIUS RADTKE ON OCTOBER 10, 1907 WHICH CONVEYANCE IS RECORDED IN VOLUME 268 ON PAGE 494 AND BEING BOUNDED ON THE EAST BY A PUBLIC HIGHWAY KNOWN AS OSHKOSH AND FOND DU LAC ROAD (NOW U.S.H. "45"), ON THE WEST BY THE EAST LINE OF THE FORMER FOND DU LAC AND OSHKOSH ELECTRIC RAILWAY COMPANY RIGHT OF WAY, ON THE SOUTH BY A LINE RUNNING PARALLEL WITH SAID SOUTH LINE OF JULIUS RADTKE'S LAND AND DISTANT FAR ENOUGH SOUTH SO AS TO CONTAIN 5 ACRES, EXCEPTING THEREFROM ANY PORTION LYING WITHIN THE BOUNDARY OF THE LANDS DESCRIBED IN AN INSTRUMENT RECORDED IN THE WINNEBAGO COUNTY, WISCONSIN REGISTRY AS DOCUMENT NO. 574613, ACTUAL AREA OF PARCEL IS 4.850 ACRES PER PREVIOUSLY DOCUMENTED SURVEYS.

JANUARY 12, 1994

SURVEY FOR GLEN NICHOLS

NO. 2441


Surveyor's Certificate

I, Reinhard Roehlig, Wisconsin Registered Land Surveyor, certify that I have surveyed the above described property and that the above map is a correct representation thereof and shows the size and location of the property, its exterior boundaries, the locations and dimensions of all visible structures thereon, boundary fences, apparent easements and roadways and visible encroachments, if any.

This survey is made for the exclusive use of the present owners of the property and also those who purchase, mortgage or guarantee title thereto, within one (1) year from the date hereof.

Date 1-12-94

Reinhard Roehlig, Registered Land Surveyor S-1368

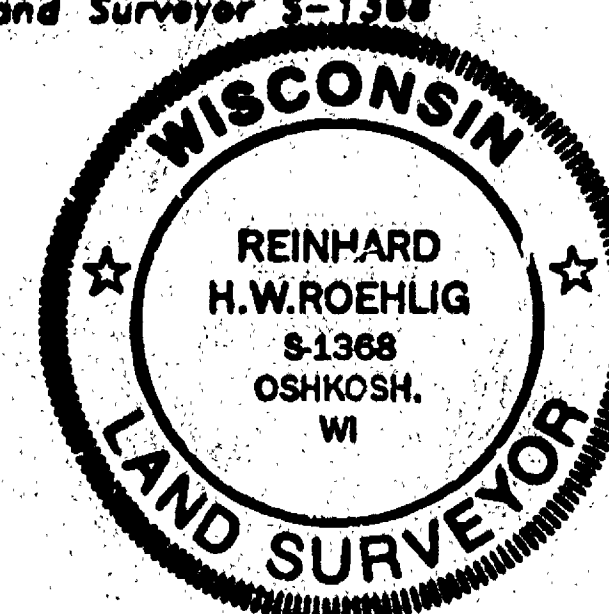

JANUARY 12, 1994

ROEHLIG
LAND SURVEYING
&
CONSULTING LTD.
417 North Sawyer Street • Oshkosh WI • 54901
(414) 233-2884

NO. 2441

SEC.1 T17N R16E