

15-17-16

PLAT OF SURVEY

THAT PART OF THE S.E. 1/4 OF THE S.E. 1/4 OF SECTION 15, T17N, R16E, IN THE TOWN OF NEKIMI, WINNEBAGO COUNTY, WISCONSIN, BOUNDED AND DESCRIBED AS FOLLOWS: COMMENCING AT THE S.E. CORNER OF SAID SECTION, THENCE NORTH 89-29-00 WEST ALONG THE SOUTH LINE OF SAID SECTION 363.07 FT. TO THE POINT OF BEGINNING OF THE LAND TO BE DESCRIBED, THENCE CONTINUING NORTH 89-29 WEST 236.93 FT., THENCE NORTH 00-31-00 EAST 210.00 FT., THENCE SOUTH 89-29-00 EAST 143.18 FT., THENCE SOUTH 23-32-30 EAST 222.20 FT., TO THE POINT OF BEGINNING. SAID PARCEL CONTAINS 0.742 ACRES NET (NOT INCLUDING 33.0 FT. ROAD P.O.W. AREA). THIS PARCEL IS TO BE ATTACHED TO EXISTING PARCEL OF LAND DESCRIBED IN DOCUMENT #487223.


MAY 20, 1986

SURVEY FOR CINDY BRAASCH

SURVEY NO. 1744-S

● ——— DENOTES 1" DIAMETER IRON PIPE FOUND AS SHOWN.

○ ——— DENOTES 1" DIAMETER, 24" LONG IRON PIPE SET.

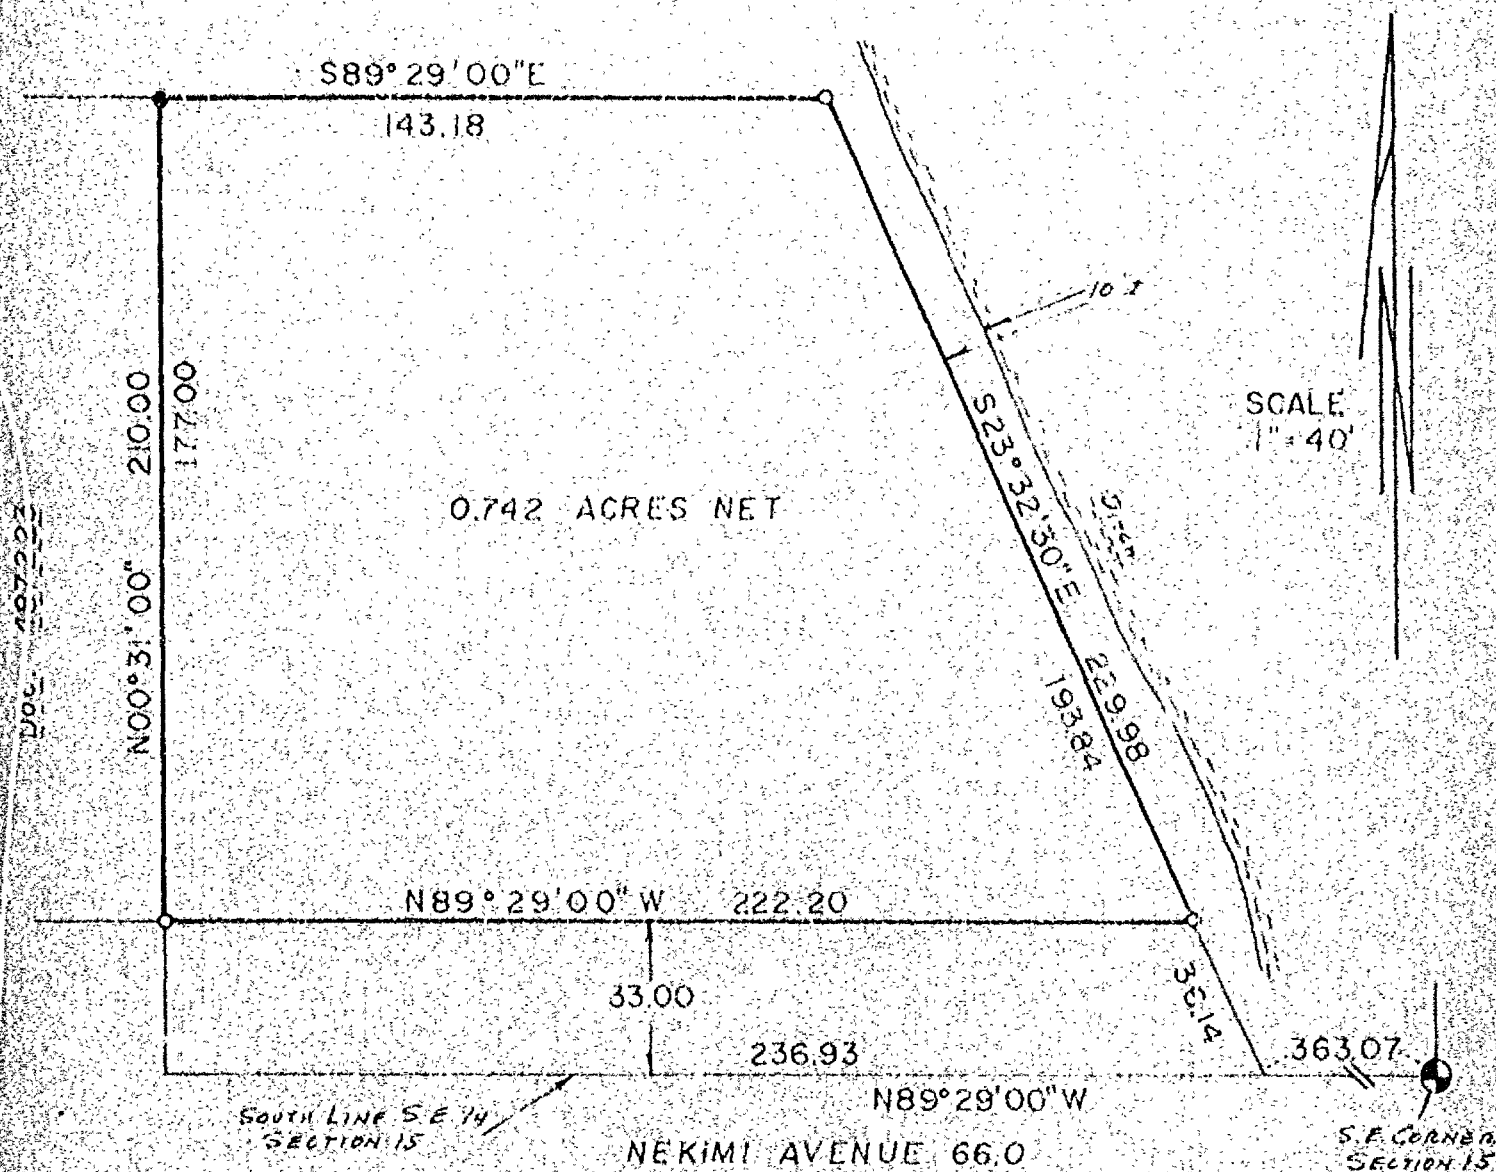


I Certify that I have surveyed the above described property (Property), and the above map is a true representation thereof and shows the size and location of the Property, its exterior boundaries, the location and dimensions of all visible structures thereon, boundary, fences, apparent easements and roadways and visible encroachments, if any. This survey is made for the exclusive use of the present owners of the Property, and also those who purchase, mortgage, or guarantee the title thereto, within one (1) year from date hereof.



National Survey & Engineering

417 NORTH SAWYER STREET / P.O. BOX 2963
OSHKOSH, WISCONSIN 54203
(414) 426-2600

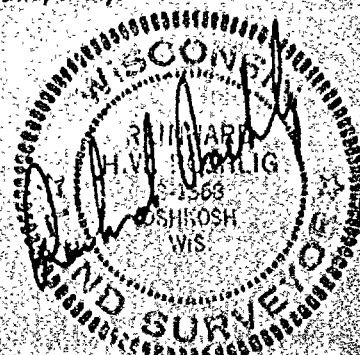

Zoning

220-S

SHEET 1 of 3

CERTIFIED SURVEY MAP NO. 1087

BEING A PART OF THE S.E. 1/4 OF SECTION 15, T17N, R16E, IN THE TOWN OF NEKIMI, WINNEBAGO COUNTY, WISCONSIN.


○ ——— DENOTES 1 INCH DIAMETER IRON PIPE 24" LONG WITH A WEIGHT OF 1.13 LBS PER LINEAL FOOT.

□ ——— DENOTES P.K. NAIL SET IN ROADWAY.

ALL DISTANCES ARE MEASURED TO THE NEAREST HUNDREDTH OF A FOOT.


BEARINGS ARE REFERENCED TO THE EAST LINE OF THE S.E. 1/4 OF SECTION 15, WHICH HAS AN ASSUMED BEARING OF DUE NORTH.

UNPLATTED LANDS

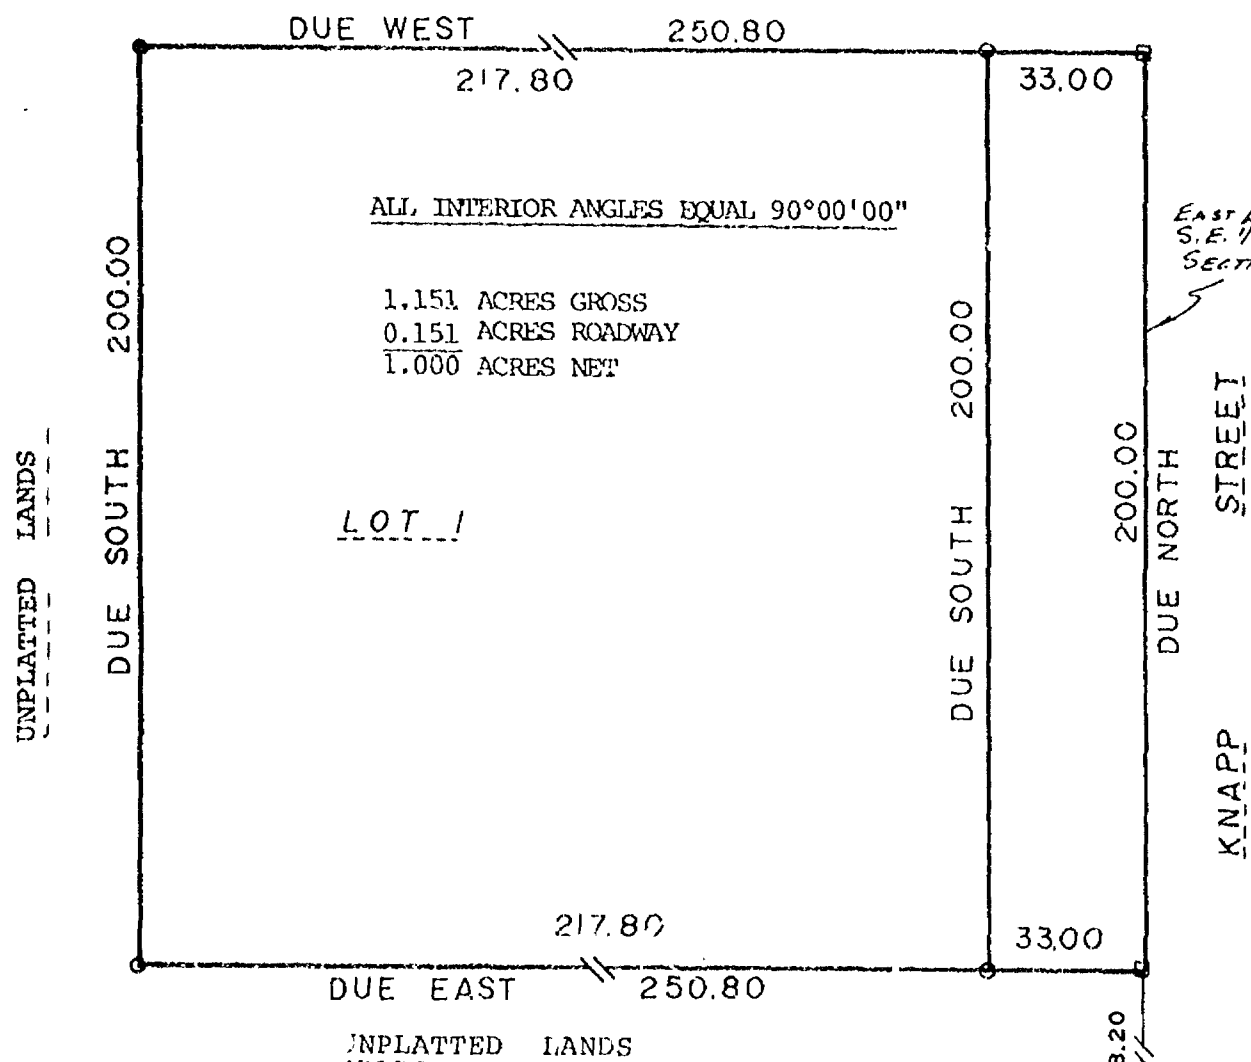


EAST LINE
S.E. 1/4
SECTION 15

KNAPP
STREET

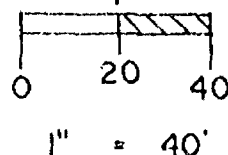

S.E. CORNER.
S.E. 1/4 SEC. 15

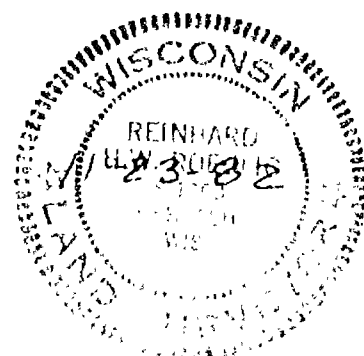

national survey & engineering
417 NORTH SAWYER STREET/P.O. BOX 2963
OSHKOSH, WISCONSIN 54903
(414) 426-2800

CERTIFIED SURVEY MAP NO. 1087

BEING A PART OF THE S.E. 1/4 OF SECTION 15, T17N, R16E, IN THE TOWN OF NEKIMI,
WINNEBAGO COUNTY, WISCONSIN.

SURVEYOR'S CERTIFICATE
STATE OF WISCONSIN)

:SS
WINNEBAGO COUNTY)

I, REINHARD ROHLIG, Wisconsin registered land surveyor do
hereby certify;

THAT I have surveyed and mapped a part of the S.E. 1/4 of
Section 15, T17N, R16E, in the Town of Nekimi, Winnebago County, Wisconsin,
which is bounded and described as follows;


Commencing at the S.E. corner of Section 15, thence Due North
along the East line of the S.E. 1/4 of said Section 15 aforesaid 208.20 ft.
to the point of beginning, thence continuing Due North 200.00 ft. to a point,
Thence Due West 250.80 ft. to a point, thence Due South 200.00 ft. to a
point, thence Due East 250.80 ft. to the point of beginning.

THAT I have made this survey and land division and map
by the direction of Bradley Egg Farm, Inc., Town of Nekimi, Wisconsin, owner
of said land.

THAT such map is a correct representation of all the exterior
boundaries of the land surveyed and the land division thereof made.

THAT I have fully complied with the provisions of Chapter 236
of the Wisconsin Statutes and the Land Subdivision Ordinance of Winnebago
County.

11/23/82
Date

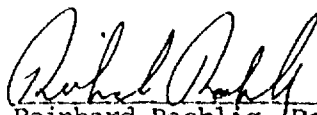 (SEAL)
Reinhard Rohlig, Registered
Land Surveyor S-1368

CERTIFIED SURVEY MAP NO. 1087

BEING A PART OF THE S.E. 1/4 OF SECTION 15, T17N, R16E, IN THE TOWN OF NEKIMI, WINNEBAGO COUNTY, WISCONSIN.

OWNER'S CERTIFICATE

AS CORPORATE OFFICERS OF BRADLEY EGG FARM, INC., owner of said land, we hereby certify that we caused the land described on this map to be mapped and surveyed as represented on this map in accordance with the Winnebago County Subdivision Ordinance.

Witness the hands and seals of said officers this 30th day of December 1982.

In The Presence Of:

BRADLEY EGG FARM, INC.

Andrew C. Thompson
Andrew C. Thompson

By Brian Bradley
BRIAN BRADLEY (Vice President)

Beatrice C. Flanagan
Beatrice C. Flanagan

By Harriet Bradley
HARRIET BRADLEY (Secretary)

STATE OF WISCONSIN)

:SS

WINNEBAGO COUNTY)

PERSONALLY came before me this 30th day of December 1982 the above named Brian Bradley and Harriet Bradley, to me known to be the persons who executed the foregoing instrument and to me known to be such Vice President and Secretary of said corporation, and acknowledged that they executed the foregoing instrument as such officers as the deed of said corporation, by its authority.

Beatrice C. Flanagan (SEAL)
Notary Public, Winnebago County
State of Wisconsin

My Commission Expires 3-13-83.

WINNEBAGO COUNTY PLANNING COMMITTEE CERTIFICATE

THIS Certified Survey Map of a part of the S.E. 1/4 of Section 15, T17N, R16E, Town of Nekimi, Bradley Egg Farm, Inc. owner, is hereby approved.

Date Jan. 11, 1983

Mary Ann Vannoy
Chairman

THIS INSTRUMENT WAS DRAFTED BY REINHARD ROEHLIG.

584955

Register's Office

Winnebago County, Wis.

Received for record this 12th day of Jan. A.D., 1983 at 11:30 o'clock AM and recorded in Vol. 1 of S.M. on page 1087.

Margaret Johnson
Register of Deeds

Thompson

8th

11-23-82

CERTIFIED SURVEY MAP NO. _____


BEING A PART OF THE S.E. 1/4 OF SECTION 15, T17N, R16E, IN THE TOWN OF NEKUMI,
WINNEBAGO COUNTY, WISCONSIN.

○ ——— DENOTES 1 INCH DIAMETER IRON PIPE 24" LONG WITH A WEIGHT OF
1.13 LBS PER LINEAL FOOT.


□ ——— DENOTES P.K. NAIL SET IN ROADWAY.

ALL DISTANCES ARE MEASURED TO THE NEAREST HUNDREDTH OF A FOOT.

BEARINGS ARE REFERENCED TO THE EAST LINE OF THE S.E. 1/4 OF SECTION 15,
WHICH HAS AN ASSUMED BEARING OF DUE NORTH.

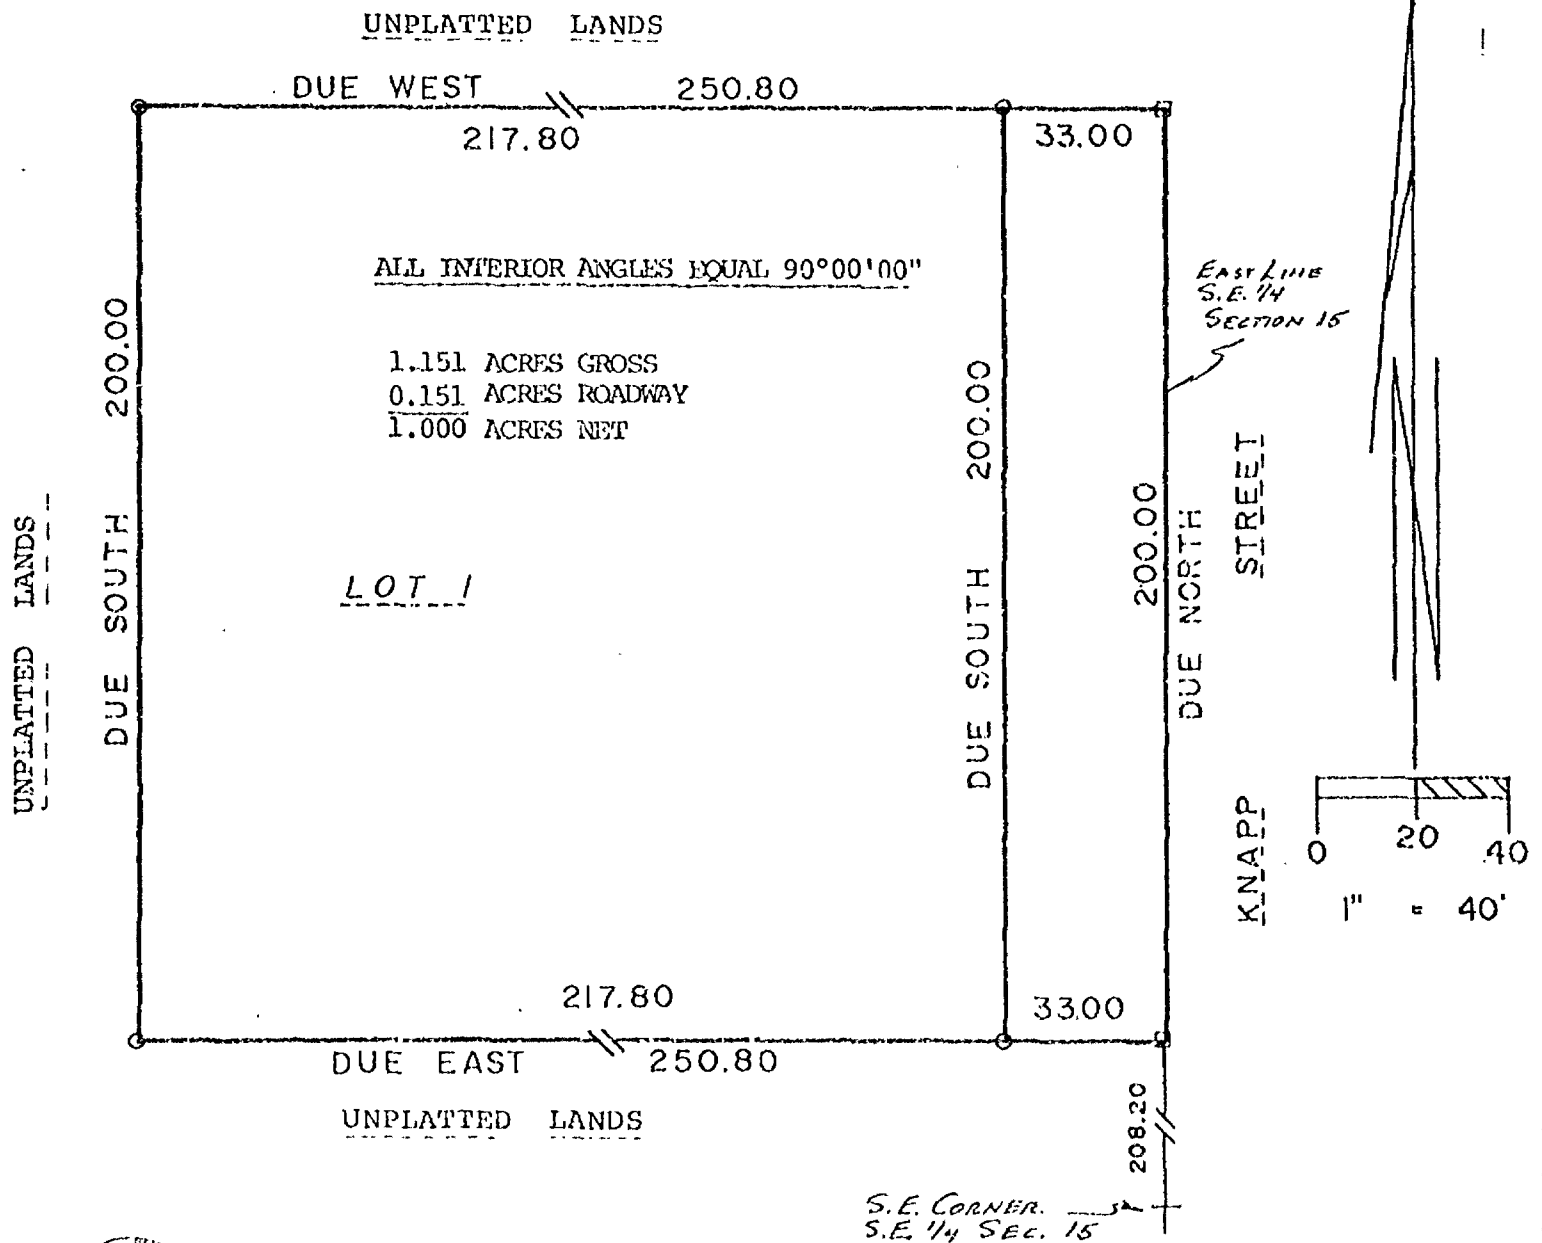

national survey & engineering
417 NORTH SAWYER STREET/P.O. BOX 2963
OSHKOSH, WISCONSIN 54903
(414) 426-2800

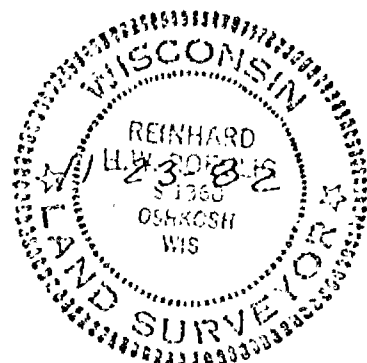

CERTIFIED SURVEY MAP NO. _____

BEING A PART OF THE S.E. 1/4 OF SECTION 15, T17N, R16E, IN THE TOWN OF NEKIMI,
WINNEBAGO COUNTY, WISCONSIN.

SURVEYOR'S CERTIFICATE
STATE OF WISCONSIN)

:SS

WINNEBAGO COUNTY)

I, REINHARD ROEHLIG, Wisconsin registered land surveyor do
hereby certify;

THAT I have surveyed and mapped a part of the S.E. 1/4 of
Section 15, T17N, R16E, in the Town of Nekimi, Winnebago County, Wisconsin,
which is bounded and described as follows;

Commencing at the S.E. corner of Section 15, thence Due North
to the East line of the S.E. 1/4 of said Section 15 aforesaid 208.20 ft.
to a point of beginning, thence continuing Due North 200.00 ft. to a point,
thence Due West 250.80 ft. to a point, thence Due South 200.00 ft. to a
point, thence Due East 250.80 ft. to the point of beginning.


THAT I have made this survey and land division and map
by the direction of Bradley Egg Farm, Inc., Town of Nekimi, Wisconsin, owner
of said land.

THAT such map is a correct representation of all the exterior
boundaries of the land surveyed and the land division thereof made.

THAT I have fully complied with the provisions of Chapter 236
of the Wisconsin Statutes and the Land Subdivision Ordinance of Winnebago
County.

11/23/82
Date

 (SEAL)
Reinhard Roehlig, Registered
Land Surveyor S-1368

 

CERTIFIED SURVEY MAP NO. _____

BEING A PART OF THE S.E. 1/4 OF SECTION 15, T17N, R16E, IN THE TOWN OF NEKIMI, WINNEBAGO COUNTY, WISCONSIN.

OWNER'S CERTIFICATE

AS CORPORATE OFFICERS of BRADLEY EGG FARM, INC., owner of said land, we hereby certify that we caused the land described on this map to be mapped and surveyed as represented on this map in accordance with the Winnebago County Subdivision Ordinance.

Witness the hands and seals of said officers this 30th day of December 1982.

In The Presence Of:

BRADLEY EGG FARM, INC.

By Brian Bradley
BRIAN BRADLEY (Vice President)

By Harriet Bradley
HARRIET BRADLEY (Secretary)

Andrew C. Thompson

Beatrice C. Flanagan
Beatrice C. Flanagan

STATE OF WISCONSIN)

:SS

WINNEBAGO COUNTY)

PERSONALLY came before me this 30th day of December 1982 the above named Brian Bradley and Harriet Bradley, to me known to be the persons who executed the foregoing instrument and to me known to be such Vice President and Secretary of said corporation, and acknowledged that they executed the foregoing instrument as such officers as the deed of said corporation, by its authority.

Beatrice C. Flanagan (SEAL)
Notary Public, Winnebago County,
State of Wisconsin

My Commission Expires 3-13-83.


WINNEBAGO COUNTY PLANNING COMMITTEE CERTIFICATE

THIS Certified Survey Map of a part of the S.E. 1/4 of Section 15, T17N, R16E, Town of Nekimi, Bradley Egg Farm, Inc. owner, is hereby approved.

Date Jan. 11, 1983

Mary Ann Wasmung
Chairman

THIS INSTRUMENT WAS DRAFTED BY REINHARD ROLFFIG.

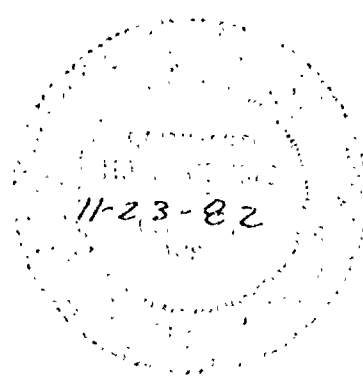

CERTIFIED SURVEY MAP NO. _____


BEING A PART OF THE S.E. 1/4 OF SECTION 15, T17N, R16E, IN THE TOWN OF NEKIMI,
WINNEBAGO COUNTY, WISCONSIN.

○ ———— DENOTES 1 INCH DIAMETER IRON PIPE 24" LONG WITH A WEIGHT OF
1.13 LBS PER LINEAL FOOT.


□ ———— DENOTES P.K. NAIL SET IN ROADWAY.

ALL DISTANCES ARE MEASURED TO THE NEAREST HUNDREDTH OF A FOOT.

BEARINGS ARE REFERENCED TO THE EAST LINE OF THE S.E. 1/4 OF SECTION 15,
WHICH HAS AN ASSUMED BEARING OF DUE NORTH.

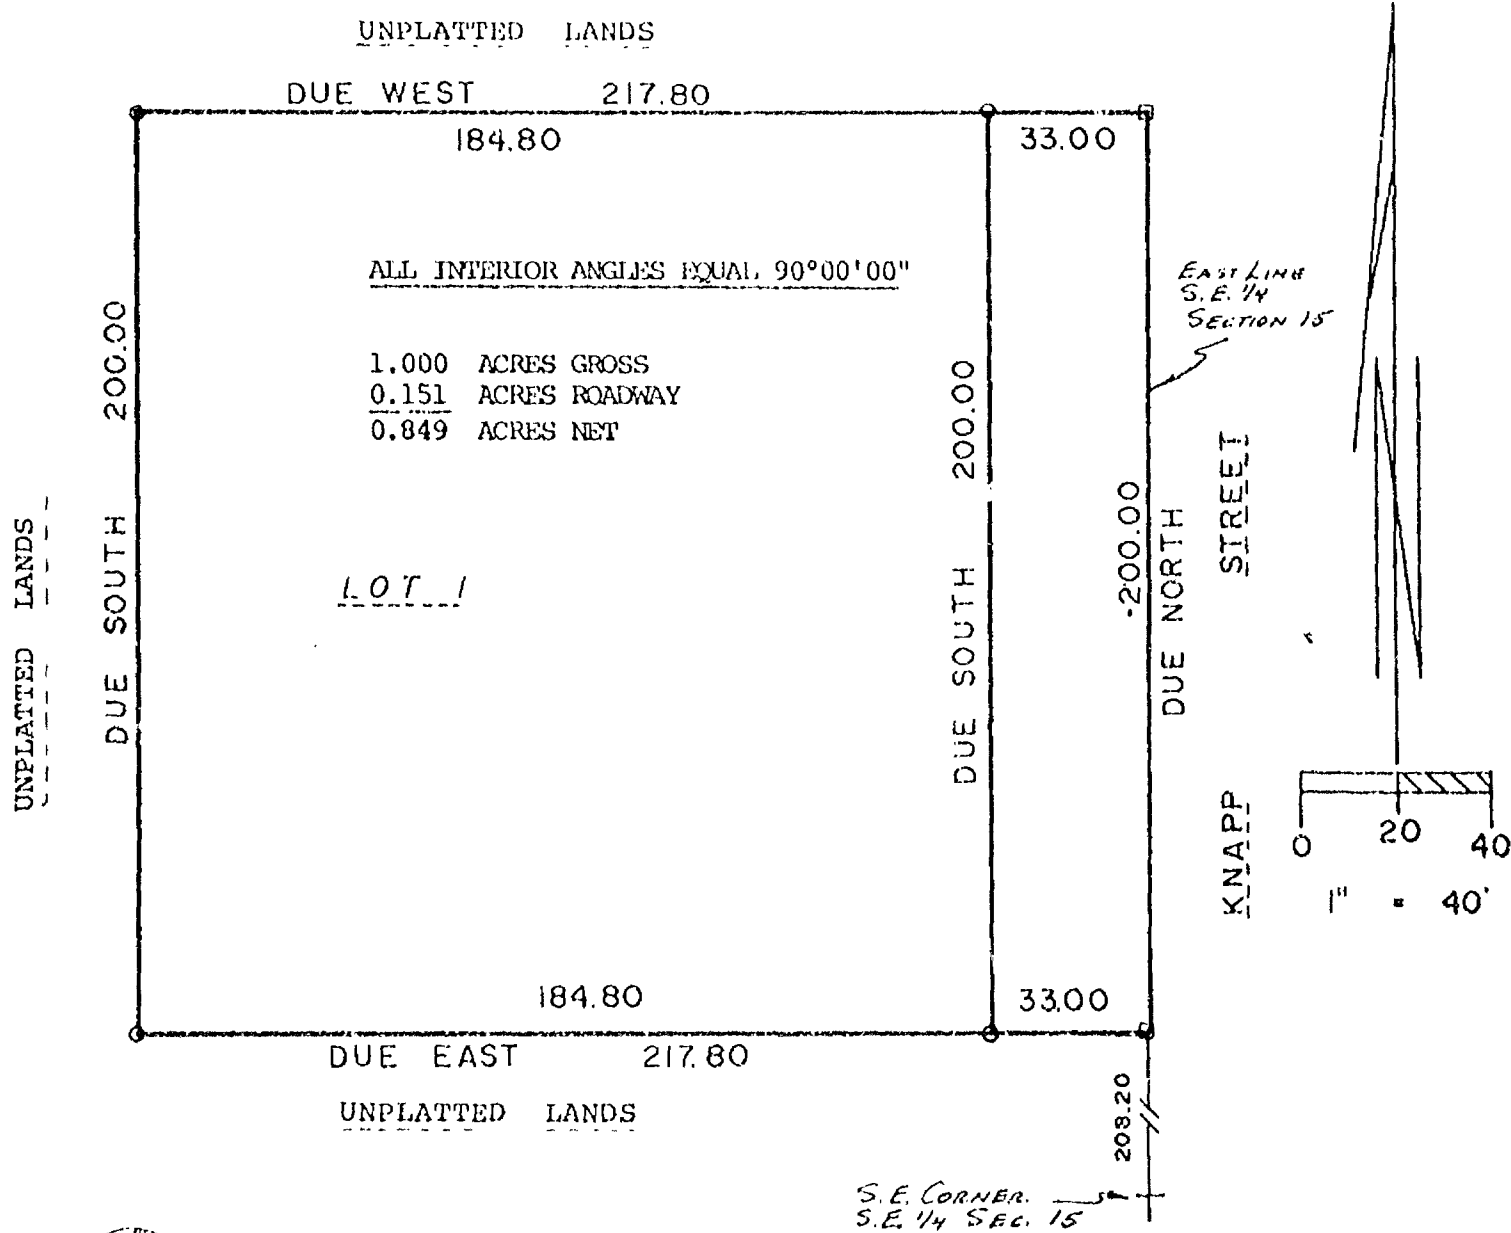

national survey & engineering
417 NORTH SAWYER STREET/P.O. BOX 2963
OSHKOSH, WISCONSIN 54903
(414) 426-2800

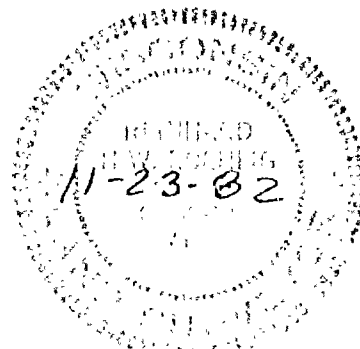

CERTIFIED SURVEY MAP NO. _____

BEING A PART OF THE S.E. 1/4 OF SECTION 15, T17N, R16E, IN THE TOWN OF NEKIMI,
WINNEBAGO COUNTY, WISCONSIN.

SURVEYOR'S CERTIFICATE
STATE OF WISCONSIN)

:SS

WINNEBAGO COUNTY)

I, REINHARD ROHLIG, Wisconsin registered land surveyor do
hereby certify:

THAT I have surveyed and mapped a part of the S.E. 1/4 of
Section 15, T17N, R16E, in the Town of Nekimi, Winnebago County, Wisconsin,
which is bounded and described as follows:

Commencing at the S.E. corner of Section 15, Thence Due North
along the East line of the S.E. 1/4 of said Section 15 aforesaid 208.20 ft.
to the point of beginning, thence continuing Due North 200.00 ft. to a point,
thence Due West 217.80 ft. to a point, thence Due South 200.00 ft. to a
point, thence Due East 217.80 ft. to the point of beginning.


THAT I have made this survey and land division and map by the
direction of IRLAND BRADLEY and HARRIET BRADLEY, his wife, Town of Nekimi,
Wisconsin, owners of said land.

THAT such map is a correct representation of all the exterior
boundaries of the land surveyed and the land division thereof made.

THAT I have fully complied with the provisions of Chapter 236
of the Wisconsin Statutes and the Land Subdivision Ordinance of Winnebago
County.

11/23/02
Date

Reinhard Rohlig (SEAL)
Reinhard Rohlig, Registered
Land Surveyor S-1368

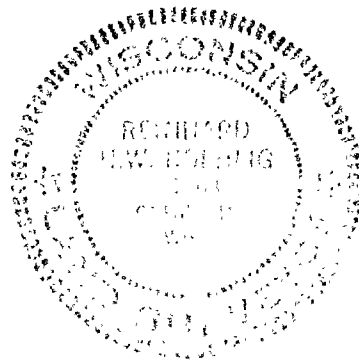

CERTIFIED SURVEY MAP NO. _____

BEING A PART OF THE S.E. 1/4 OF SECTION 15, T17N, R16E, IN THE TOWN OF NEKIMI,
WINNEBAGO COUNTY, WISCONSIN.

OWNER'S CERTIFICATE

AS OWNERS we hereby certify that we caused the land
described on this map to be mapped and surveyed as represented on this map
in accordance with the Winnebago County Subdivision Ordinance.

Witness the hands and seals of said owners this _____
day of _____ 1982.

In The Presence Of:

LELAND BRADLEY

HARRIET BRADLEY

STATE OF WISCONSIN)

:SS

WINNEBAGO COUNTY)

PERSONALLY came before me this _____ day of _____ 1982
the above named Leland Bradley and Harriet Bradley, his wife, to me known to
be the persons who executed the foregoing instrument and acknowledged the same.

(SEAL)

Notary Public, Winnebago County,
State of Wisconsin

My Commission Expires _____


WINNEBAGO COUNTY PLANNING COMMITTEE CERTIFICATE

THIS Certified Survey Map of a part of the S.E. 1/4 of Section 15, T17N, R16E,
Town of Nekimi, Leland Bradley and Harriet Bradley, his owners, is hereby approved.

Date _____

Chairman


THIS INSTRUMENT WAS DRAFTED BY REINHARD NOELIG.

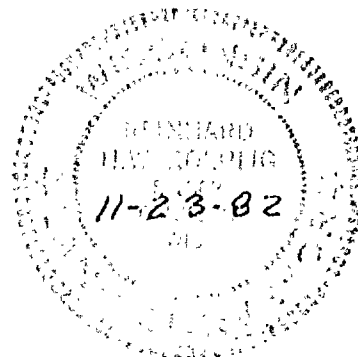

15 17 16 3

LELAND E. & HARRIET BRADLEY
TO
GREGORY BRAASCH & CINDY BRADLEY

PART OF THE SE 1/4 OF THE SE 1/4 OF SEC. 15, T.17N., R.16E.
IN THE TOWN OF NEKIMI, WINNEBAGO COUNTY, WISCONSIN.

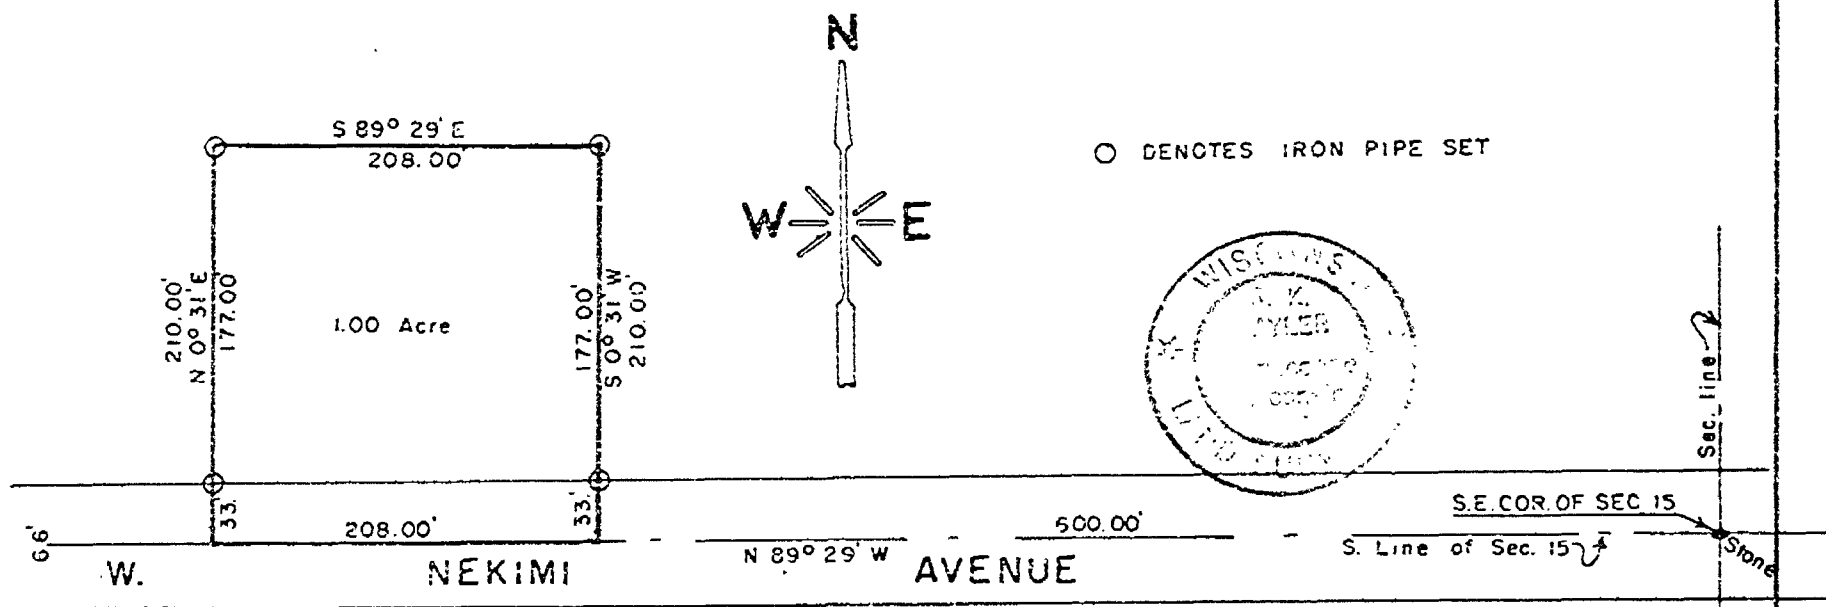

S-000604


Scale: 1 in. = 100 ft.

July 27, 1976

Bk. 30 P. 90

Surveyor

R. K. Dayles
S-417


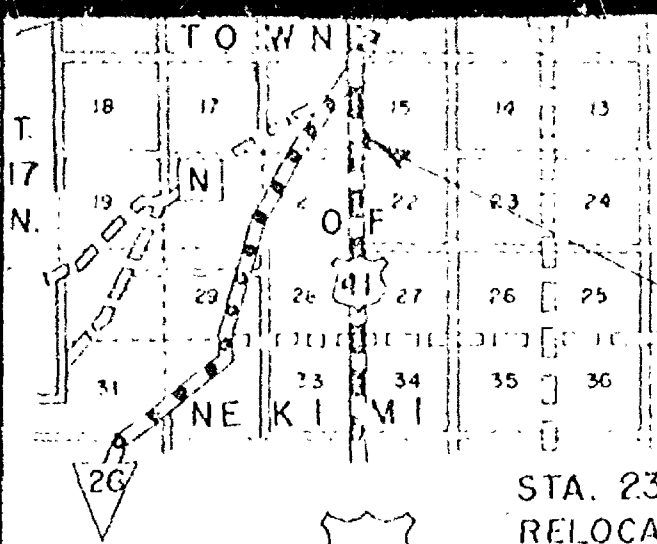


SCHEDULE OF LAND AND INTEREST REQUIRED

NO.	OWNER	ACRES REQ'D.	INTEREST REQ'D.
1	LELAND BRADLEY	4.96	FEE SIMPLE INCLUDING ACCESS RIGHTS

LOCATION OF
PROJECT T 03-2(35)

STA. 235+89 END OF
RELOCATION ORDER

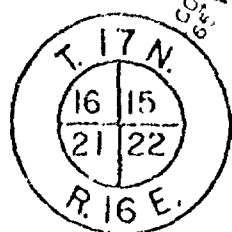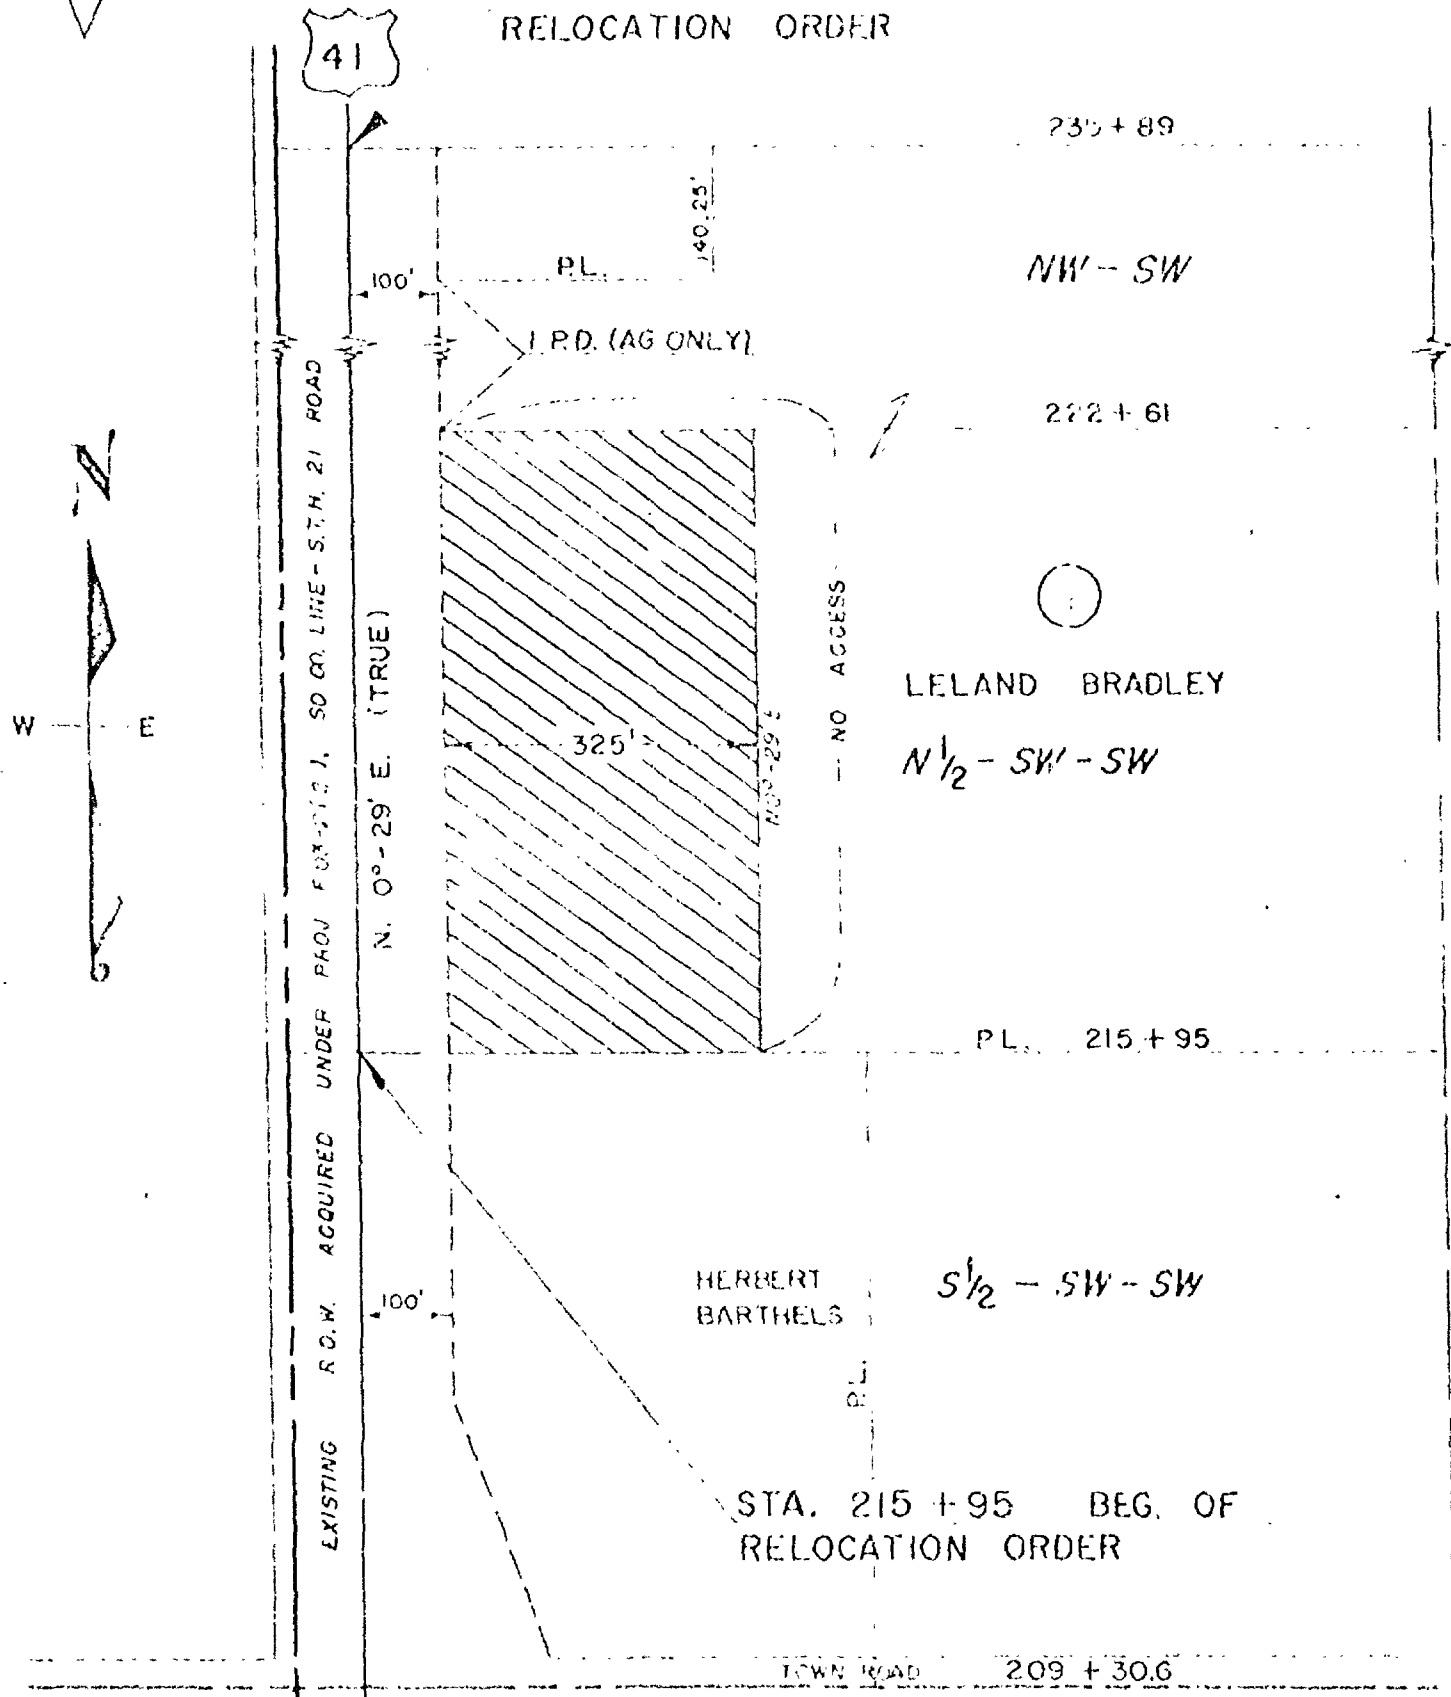

STATE HIGHWAY COMMISSION OF WISCONSIN
PLAT OF RIGHT OF WAY REQUIRED
PROJECT T 03-2(35) AUX. 8.1

SOUTH CO. LINE - S.T.H. 26 ROAD
MAY 24, 1961
WAYSIDE WINNEBAGO COUNTY

SCALE 1" = 200'

DATE: SEP 4, 1958

Stock No. 26273

89-1484

SHEET 1 OF 2

CERTIFIED SURVEY MAP NO. 2006



BEING A PART OF THE N.E. 1/4 OF THE N.W. 1/4 OF SECTION 15, T11N, R16E, TOWN OF NEKINI, WINNEBAGO COUNTY, WISCONSIN.

○ DENOTES 3/4 INCH DIAMETER IRON ROD, 24" LONG, WEIGHING NOT LESS THAN 1.50 LBS PER LINEAL FOOT SET.

ALL DIMENSIONS SHOWN ARE MEASURED TO THE NEAREST HUNDREDTH OF A FOOT.

BEARINGS ARE REFERENCED TO THE NORTH LINE OF THE N.W. 1/4 OF SECTION 15 WHICH HAS AN ASSUMED BEARING OF NORTH 89-47-25 WEST.

PAVEMENT FISK AVE. (C.I.H. "N")

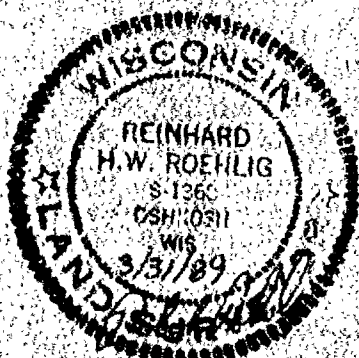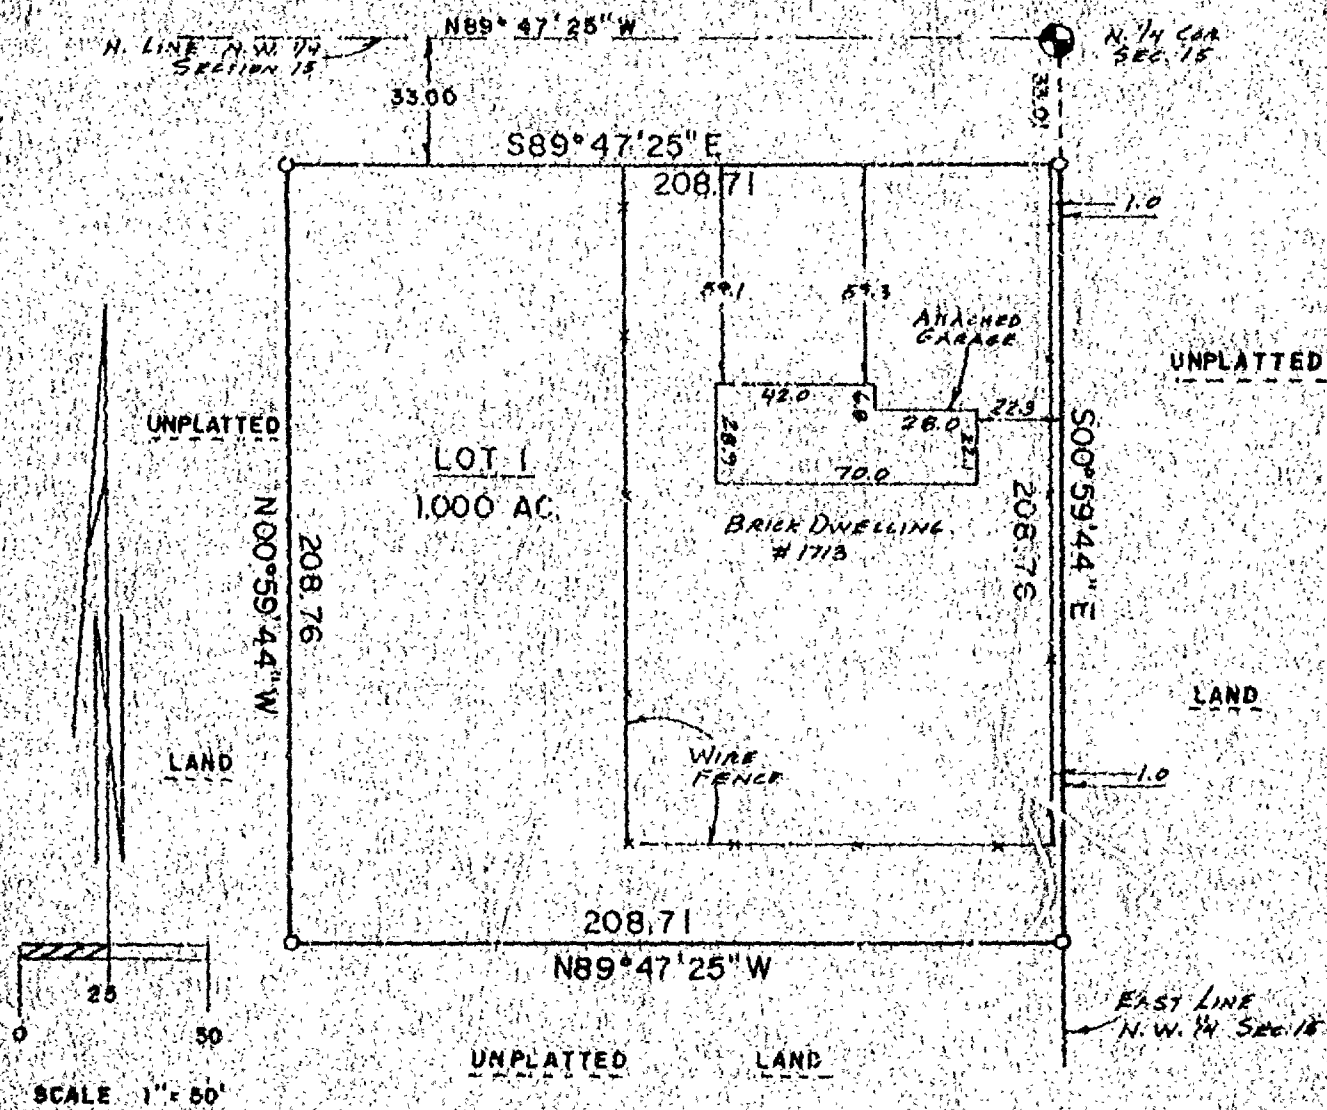

SCHULER & ASSOCIATES
CONSULTING ENGINEERS & LAND SURVEYORS
320 W. NORTH AND 1/2 E. APPLETON, WIS. 54911 (PH) 751-5107
417 NORTH BAYVIEW STREET OSHKOSH, WIS. 54901 (PH) 426-2000

Stock No. 26273

89-1404

SHEET 2 OF 3

CERTIFIED SURVEY MAP NO. 2006

BEING A PART OF THE N.E. 1/4 OF THE N.W. 1/4 OF SECTION 15, T17N, R16E,
TOWN OF NEKIMI, WINNEBAGO COUNTY, WISCONSIN.

SURVEYOR'S CERTIFICATE
STATE OF WISCONSIN)

:89

WINNEBAGO COUNTY)

I, REINHARD ROEHLIG, Wisconsin Land Surveyor do hereby certify;

THAT I have surveyed and mapped a part of the N.E. 1/4 of the N.W. 1/4 of Section 15, Town of Nekimi, Winnebago County, Wisconsin, which is bounded and described as follows:

Commencing at the N. 1/4 corner of said Section, thence South 00-59-44 East along the East line of the N.W. 1/4 of said Section 33.01 ft. to a point on the South line of Fisk Avenue and the point of beginning of the land to be described, thence continuing South 00-59-44 East 208.76 ft., thence North 89-47-25 West 208.71 ft., thence North 00-59-44 West 208.76 ft. to a point on the South line of Fisk Avenue, thence South 89-47-25 East along said line 208.71 ft. to the point of beginning.

THAT I have made this survey and land division by the direction of Louis L. Wuest and Kathleen S. Wuest, his wife, Town of Nekimi, Winnebago County, owners of said land.


THAT such map is a correct representation of all the exterior boundaries of the land surveyed and the land division thereof made.

THAT I have fully complied with the provisions of Chapter 236 of the Wisconsin Statutes and the Land Subdivision Ordinance of Winnebago County.

3/31/89

Date

Reinhard Roehlig (SEAL)
Reinhard Roehlig, Registered
Land Surveyor S-1368

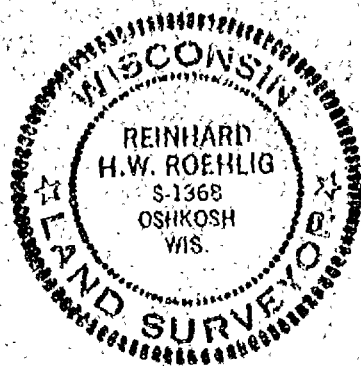

Sick No. 26273

89-1484

SHEET 3 OF 3

CERTIFIED SURVEY MAP NO. 2006BEING A PART OF THE N.E. 1/4 OF THE N.W. 1/4 OF SECTION 15, T17N, R16E,
TOWN OF NEKIMI, WINNEBAGO COUNTY, WISCONSIN.

OWNER'S CERTIFICATE

AS OWNERS we hereby certify that we caused the land described on this
map to be surveyed, divided and mapped as represented on this map in
accordance with the Winnebago County Subdivision Ordinance.WITNESS the hands and seals of said owners this 10th day
of April 1989.

In The Presence Of:

A. J. Luft
Karla BehmLouis L. Wuest
Louis L. Wuest
Kathleen S. Wuest
Kathleen S. Wuest

STATE OF WISCONSIN)

:SS

WINNEBAGO COUNTY)

PERSONALLY came before me this 10th day of April 1989 the
above named Louis L. Wuest and Kathleen S. Wuest, his wife, to me known
to be the persons who executed the foregoing instrument, and
acknowledged the same.A. J. Luft
Notary Public, Winnebago County,
State of WisconsinMy Commission Expires 7-9-90

WINNEBAGO COUNTY PLANNING COMMISSION CERTIFICATE

THIS Certified Survey Map of part of the N.E. 1/4 of the N.W. 1/4 of
Section 15, T17N, R16E, Town of Nekimi, Winnebago County, Wisconsin,
Louis L. Wuest and Kathleen S. Wuest, owners, is hereby approved.May 4, 1989
DateCarol Owens
Planning Committee Representative

721717

THIS INSTRUMENT WAS DRAFTED BY
REINHARD ROEHLIG.Register's Office
Winnebago County, Wis.
Received for record this 4th
day of May A.D., 1989
at 3:54 o'clock P.M. and
filed in Vol. 1 of CSM
on page 2006
Reynolds Adams
Register of DeedsLouis WuestPd
8


Survey For Elmer Shafer

Description:

That Part of Sec. 15-17-16, Town of Nekimi, Winnebago County, Wis.,
Described as follows: The South 2/2 of the N.E. 1/4 of Sec. 15-17-16.

Parcel 'A'

The East 208.75 Ft. of the South 208.75 Ft., front and rear of the
North 1015.0 Ft., front and rear of the N.E. 1/4 of Sec. 15-17-16.
Said Parcel contains 1.0 Acres More Or Less.

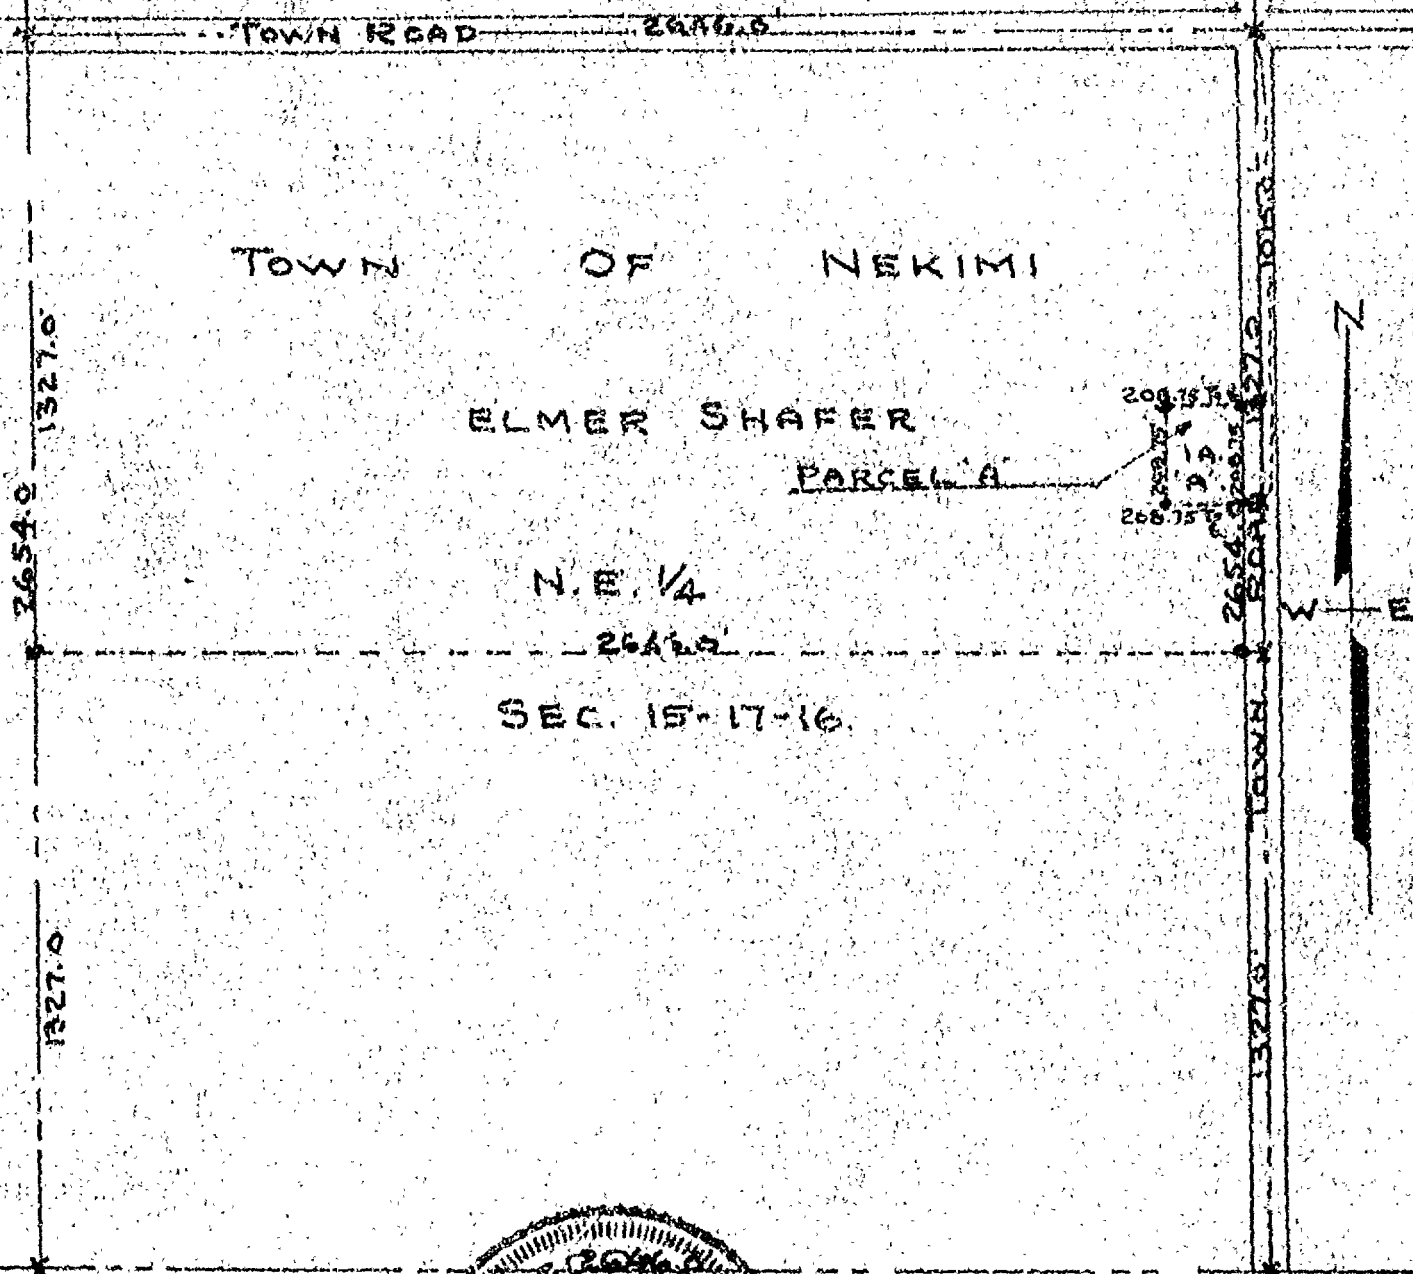

84416
1/2 E 400'
Iron Stake shown thus



SURVEY & PLATTING CO
OSHKOSH, WIS.
T.E. STEARNS - COUNTY SURVEYOR
April 17, 1961

(5)

SEC 14

SEC 15

SEC 16

SEC 17

SEC 14

SEC 15

CC

N.W. 1/4 SEC. 15-17-16

CC

79.0 100.0

W. 1/4 COR. SEC. 15-17-16

100.0

















S.W. 1/4 SEC. 15-17-16

S.W. COR. SEC. 15


S.W. COR. SEC. 15

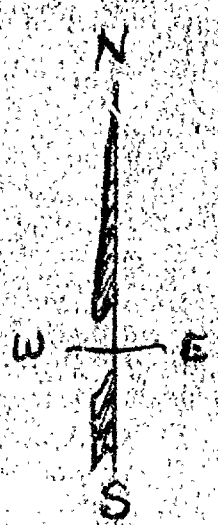

WINNEBAGO COUNTY
GOVERNMENT LAND CORNER CERTIFICATE

TYPE OF MONUMENT BERNTSEN
STATE PLANE COORDINATES: N _____
S _____
ELEVATION - M.S.L. DATUM: _____
THETA ANGLE: _____
FIELD BOOK _____ PAGE _____
DRAWN BY: CAROLYN SAMPSON

CORNER NO. 85
SECTION 15
TOWN 17 NORTH
RANGE 16 EAST

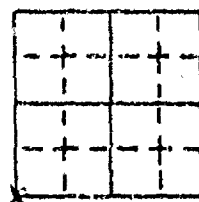


BASIS FOR MONUMENT LOCATION - PROVIDE BELOW

HISTORY OF CORNER, WITH REFERENCE TO VOLUME AND PAGE, DATES, SURVEYOR; EXACT DESCRIPTION OF MONUMENT REPLACED; IF LOCATION COMPUTED BY TAPED OR EDM TRAVERSE; LANDOWNER, WITNESSES, REMARKS, ETC. (USE REVERSE SIDE)

JOHN BRINK, 1835, ORIGINAL CORNER POST. C. PALMER, COUNTY SURVEYOR, 1876, RESURVEY TOWN OF NEKIMI, SET A SQUARED LIMESTONE FOR THIS CORNER LOCATION. C. PALMER, 1870, NO. 290, VOL. 1, COUNTY SURVEYOR NOTES. R.F. WOLVERTON, 1951 SURVEY TIED TO THIS CORNER. *STEVE CHRONIS, 1977, TIE SHEET, CALLS FOR A BERNTSEN MONUMENT SET FROM STATE HWY. PLANS. I ACCEPTED THE BERNTSEN FOUND AS THE BEST POSSIBLE LOCATION OF PALMER'S 1876 CORNER. THIS LOCATION FITS THE CENTERLINE OF THE EAST-WEST ROAD AND THE DISTANCE WEST OF THE HWY "41" CENTERLINE PER THE STATE HWY. PLANS.

* FIELD NOTES FROM WISCONSIN D.O.T. NOT DATED. TIES 1 AND 4 WERE RESET DURING CONSTRUCTION OF D.O.T. PROJECT #1109-5-71 IN THE FALL OF 1984

SEAL:

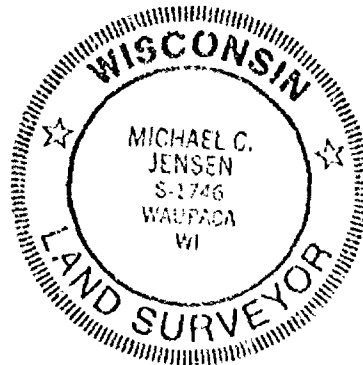


CERTIFIED CORRECT:

Michael C. Jensen
REGISTERED LAND SURVEYOR

DATE 11-19-84

TIE SKETCH

SHOW AT LEAST FOUR TIES, ALSO FENCE LINES, ROADS, TOPO, SIZE AND TYPE OF WITNESS TREES AND ANY OTHER PERTINENT SITE DETAILS, IF OFF THE ROAD, THE BEST WAY TO ARRIVE AT THE CORNER.

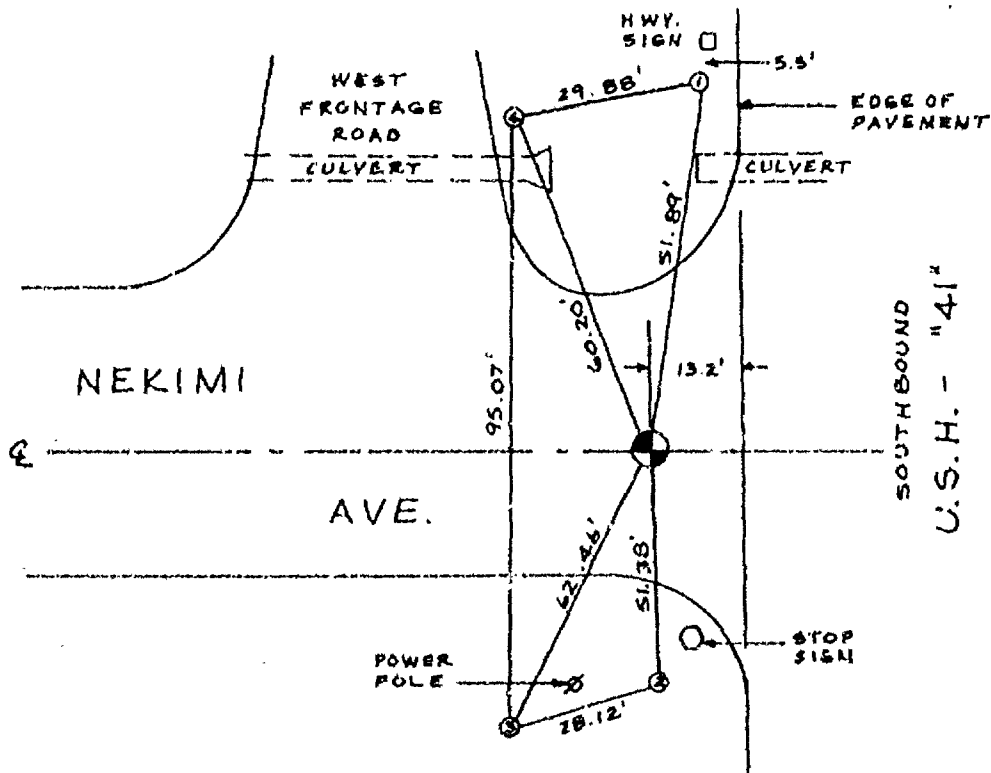


MAINTENANCE RECORD

[illegible]

WINNEBAGO COUNTY GOVERNMENT LAND CORNER CERTIFICATE

TYPE OF MONUMENT BERNTSEN
STATE PLANE COORDINATES: N
S
ELEVATION-M.S.L. DATUM:
THETA ANGLE:
FIELD BOOK PAGE
DRAWN BY:

CORNER NO. 85
SECTION 15
TOWN 17 NORTH
RANGE 16 EAST

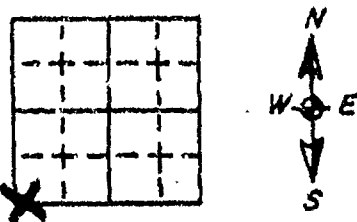


BASIS FOR MONUMENT LOCATION - PROVIDE BELOW

HISTORY OF CORNER, WITH REFERENCE TO VOLUME AND PAGE, DATES, SURVEYOR; EXACT DESCRIPTION OF MONUMENT REPLACED; IF LOCATION COMPUTED BY TAPED OR EDM TRAVERSE; LANDOWNER, WITNESSES, REMARKS, ETC. (USE REVERSE SIDE)

John Brink, 1835, original corner post. C. Palmer, County Surveyor, 1876, resurvey Town of Nekimi, set a squared limestone for this corner location. C. Palmer, 1870, No. 290, Vol. 1, County Surveyor Notes. R.F. Wolverton, 1951, survey tied to this corner. *Steve Chronis, 1977, tie sheet, calls for a Berntsen monument set from State Hwy. plans. M. Jensen accepted the Berntsen found as the best possible location of Palmer's 1876 corner. This location fits the centerline of the East-West road and the distance West of Hwy. "41" centerline per the State Hwy. plans.

*Field notes from WisDOT not dated. Ties 1 and 4 were reset during construction of DOT Project #1109-5-71 in the fall of 1984. (Over)

SEAL:

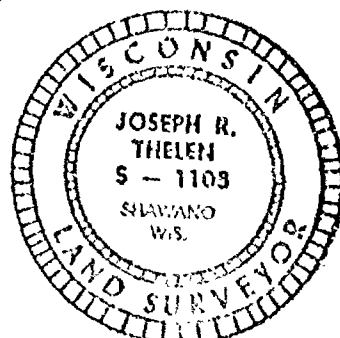


CERTIFIED CORRECT:

Joseph R. Thelen
REGISTERED LAND SURVEYOR
DATE 6-20-94

TIE SKETCH

SHOW AT LEAST FOUR TIES, ALSO FENCE LINES, ROADS, TOPOG, SIZE AND TYPE OF WITNESS TREES AND ANY OTHER PERTINENT SITE DETAILS, IF OFF THE ROAD, THE BEST WAY TO ARRIVE AT THE CORNER.

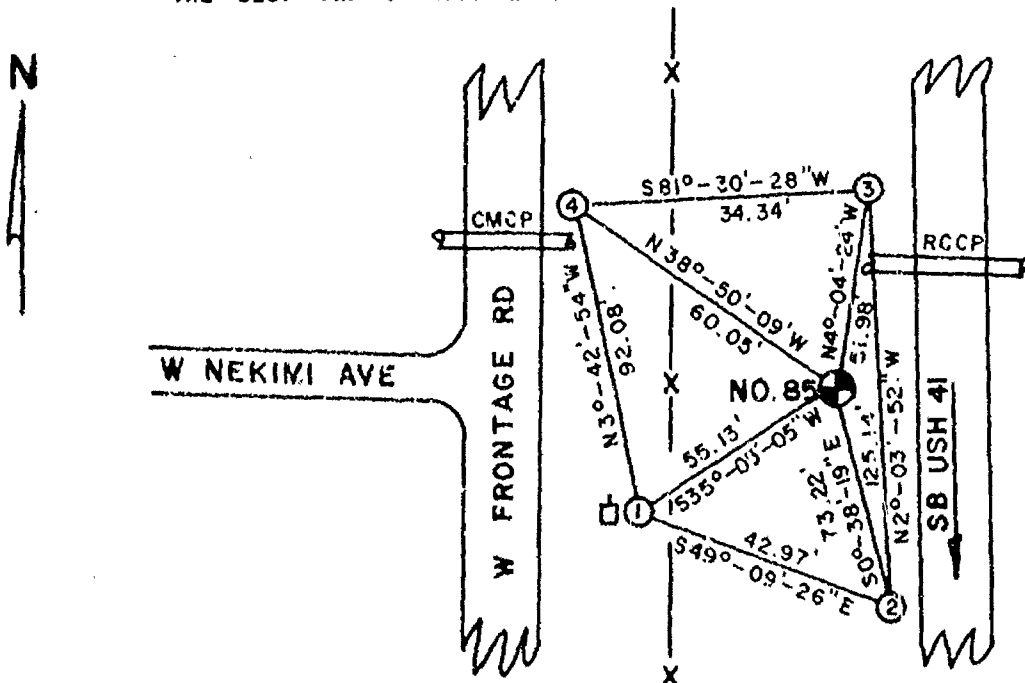

Dec. 1993, WisDOT found monument broken off. Set new monument from project control and field ties. This location fit all remaining evidence from previous survey work by WisDOT.

MAINTENANCE RECORD

[illegible]