



PLAT OF SURVEY

PART OF THE S.W. 1/4 OF SECTION 30, T17N, R17E, IN THE TOWN OF BLACK WOLF, WINNEBAGO COUNTY, WISCONSIN.

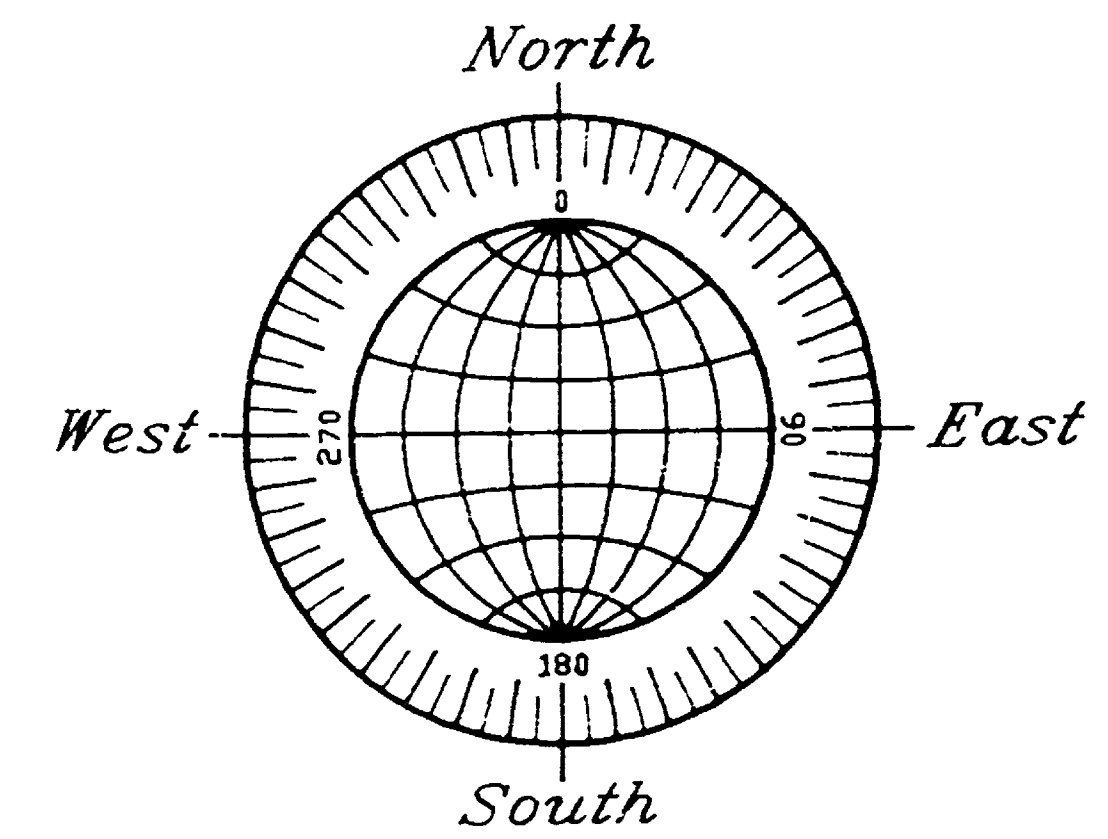


GRAPHIC SCALE

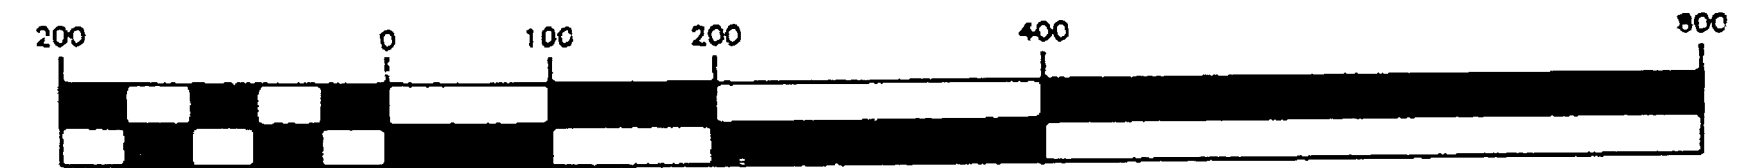

BEARINGS ARE REFERENCED TO THE SOUTH LINE OF THE S.W. 1/4 WHICH HAS AN ASSUMED BEARING OF SOUTH 89°36'40" WEST.

DISTANCES ARE MEASURED TO THE NEAREST HUNDREDTH OF A FOOT.

○ DENOTES 1" DIAMETER IRON PIPE, 24" LONG, SET.

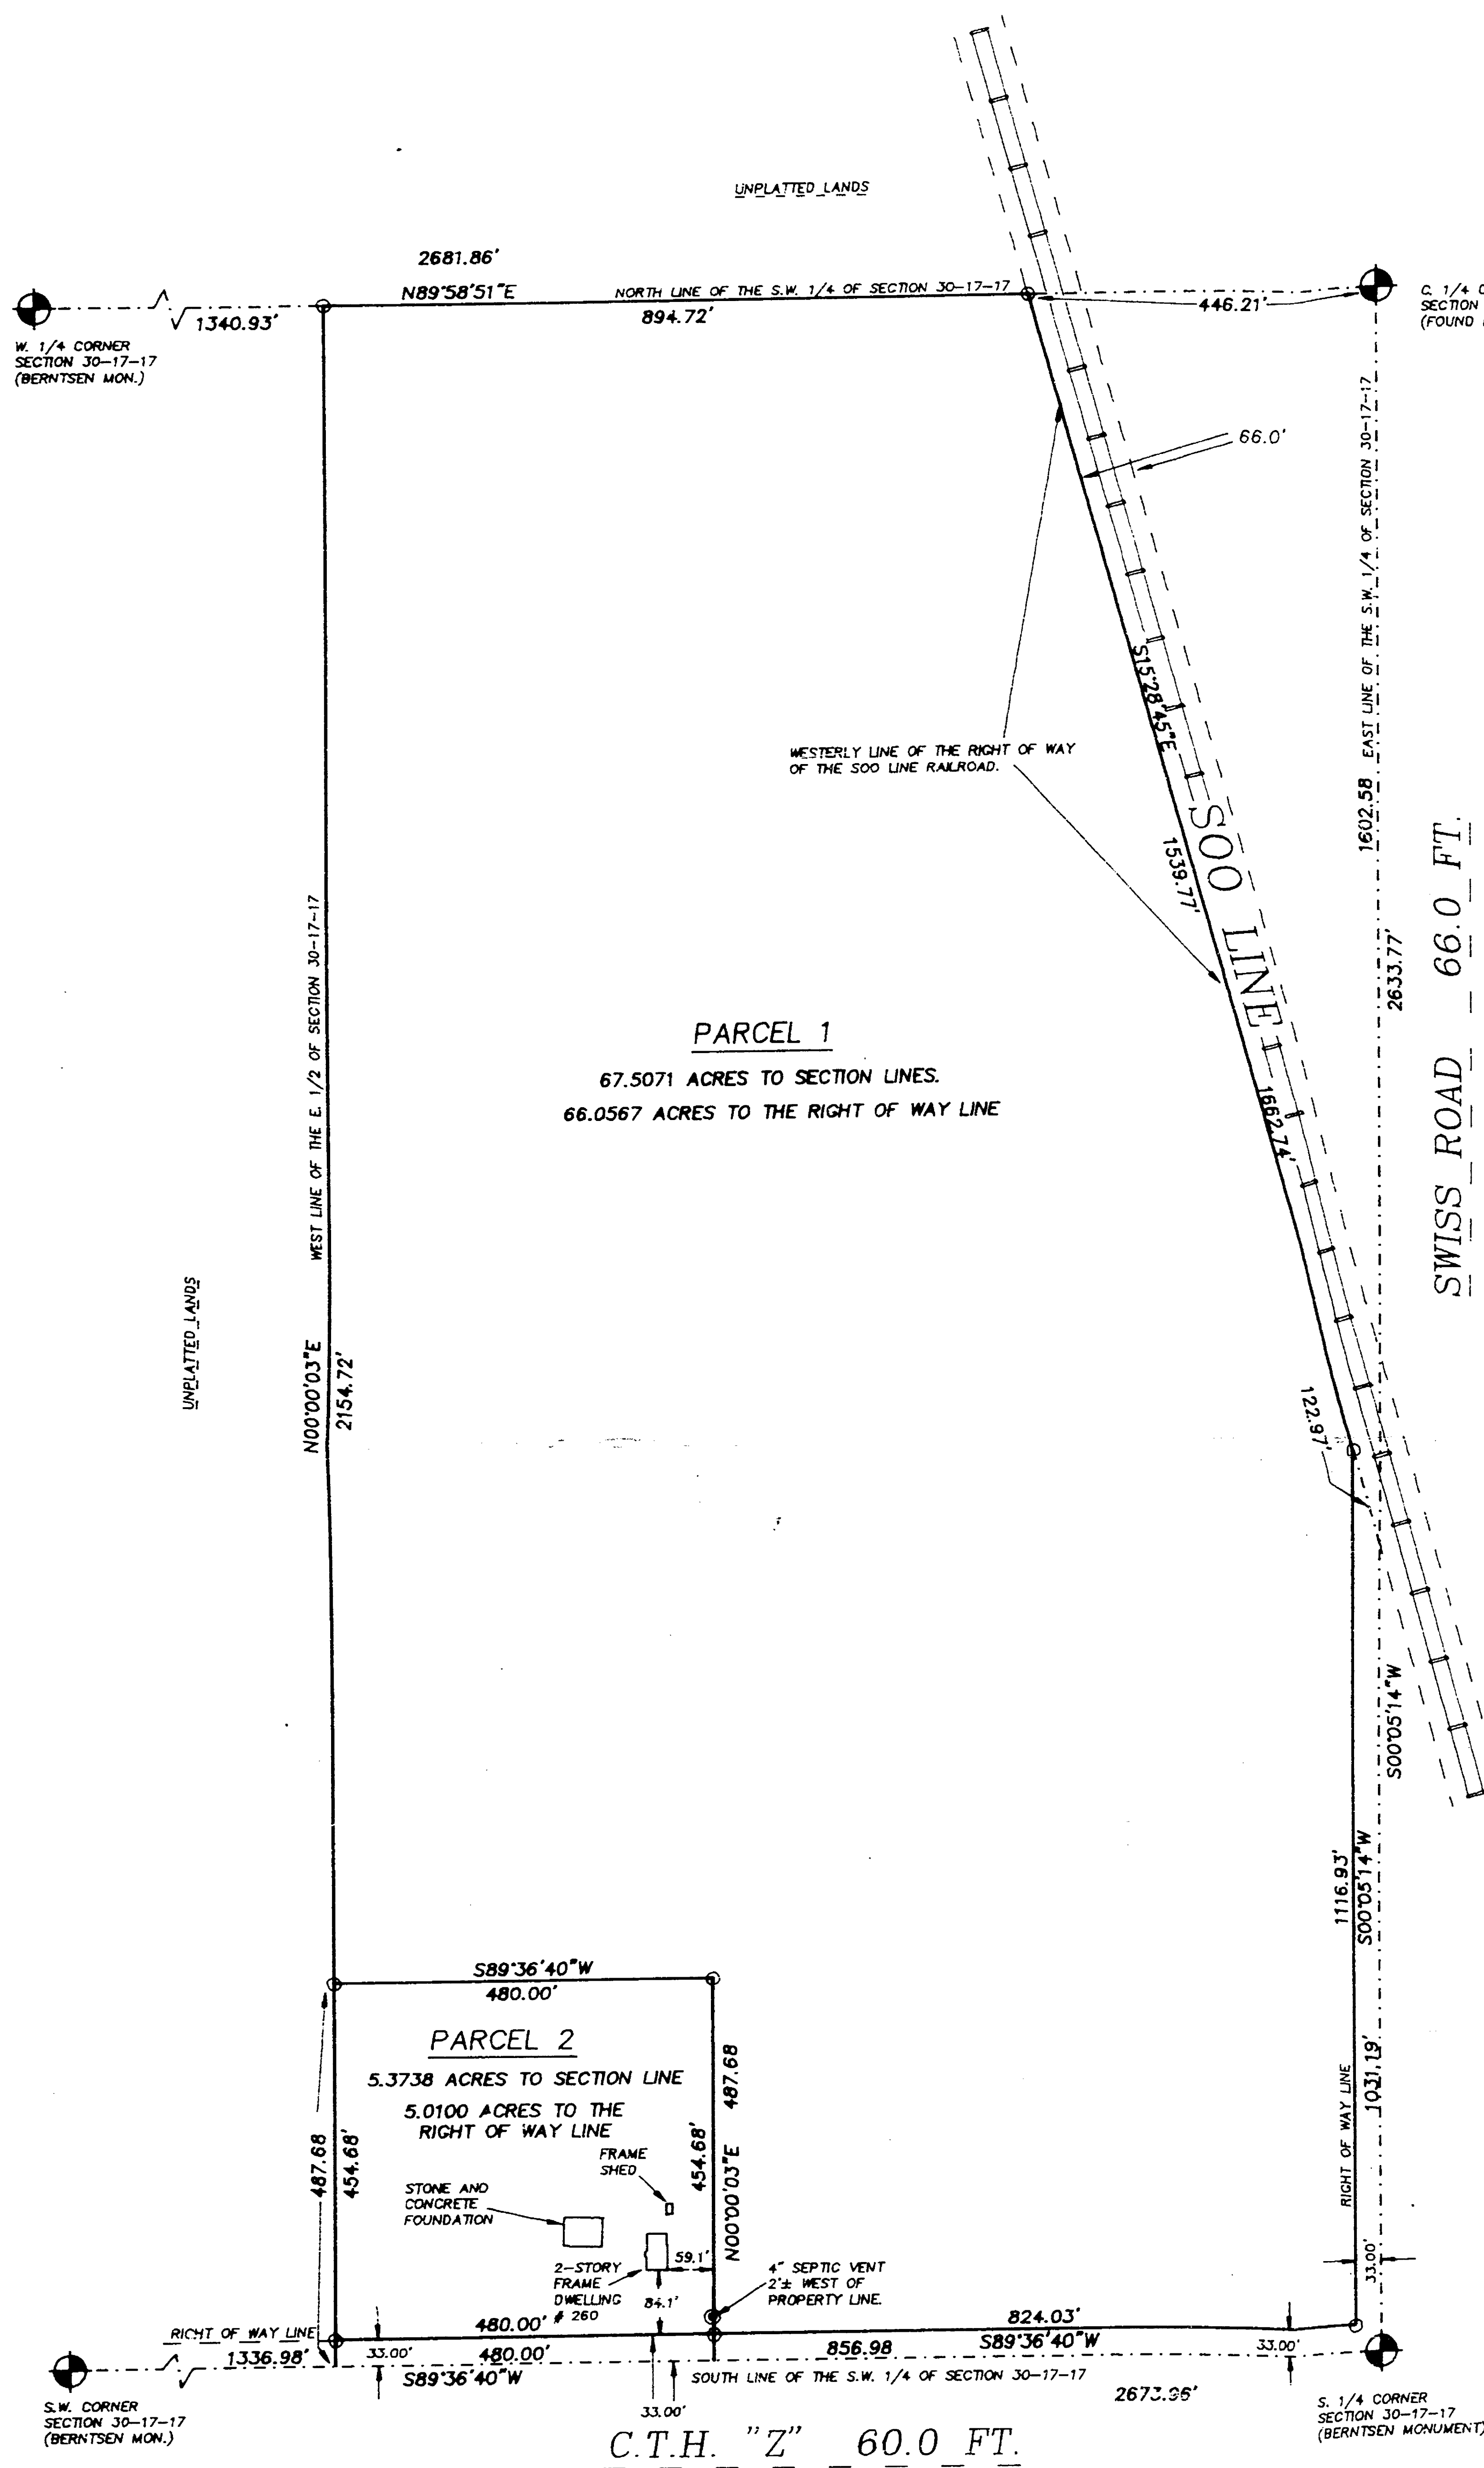

PARCEL 1
SITUATED ALONG C.T.H. "Z" AND SWISS ROAD. BEING PART OF THE SW 1/4 OF SECTION 30, T17N, R17E, IN THE TOWN OF BLACK WOLF, WINNEBAGO COUNTY, WISCONSIN, WHICH IS BOUNDED AND DESCRIBED AS FOLLOWS: BEGINNING AT THE SOUTH 1/4 CORNER OF SAID SECTION 30; THENCE SOUTH 89°36'40" WEST ALONG THE SOUTH LINE OF SAID 1/4 SECTION 856.98 FT., THENCE NORTH 00°00'03" EAST 487.68 FT.; THENCE SOUTH 89°36'40" WEST 480.00 FT. TO THE WEST LINE OF THE EAST 1/2 OF THE SOUTHWEST 1/4 OF SAID SECTION; THENCE NORTH 00°00'03" EAST 2154.72 FT. TO THE EAST-WEST 1/4 LINE OF SAID SECTION; THENCE NORTH 89°58'51" EAST 894.72 FT. ALONG SAID EAST-WEST 1/4 LINE TO THE WEST LINE OF THE SOO LINE RAILROAD RIGHT OF WAY; THENCE SOUTH 15°28'45" EAST 1662.74 FT. ALONG SAID RIGHT-OF-WAY LINE TO THE NORTH-SOUTH 1/4 LINE OF SAID SECTION; THENCE SOUTH 00°05'14" WEST 1031.19 FT. ALONG SAID 1/4 LINE TO THE POINT OF BEGINNING. THE SOUTHERLY AND EASTERLY 33.00 FT. OF THE AFOREDESCRIBED PARCEL IS RESERVED FOR PUBLIC RIGHT-OF-WAY. SAID PARCEL CONTAINS 67.5071 ACRES TO THE SECTION LINES AND IS SUBJECT TO ALL EXISTING EASEMENTS AND RESTRICTIONS OF RECORD.

PARCEL 2
SITUATED ALONG C.T.H. "Z". BEING PART OF THE SW 1/4 OF SECTION 30, T17N, R17E, IN THE TOWN OF BLACK WOLF, WINNEBAGO COUNTY, WISCONSIN, WHICH IS BOUNDED AND DESCRIBED AS FOLLOWS: COMMENCING AT THE SOUTH 1/4 CORNER OF SAID SECTION 30; THENCE SOUTH 89°36'40" WEST ALONG THE SOUTH LINE OF SAID 1/4 SECTION 856.98 FT., TO THE POINT OF BEGINNING OF THE PARCEL TO BE DESCRIBED, THENCE NORTH 00°00'03" EAST 487.68 FT.; THENCE SOUTH 89°36'40" WEST 480.00 FT. TO THE WEST LINE OF THE EAST 1/2 OF THE SOUTHWEST 1/4 OF SAID SECTION, THENCE SOUTH 00°00'03" WEST ALONG SAID LINE 487.68 FT. TO A POINT ON THE SOUTH LINE OF SAID 1/4 SECTION, THENCE NORTH 89°36'40" EAST ALONG SAID LINE 480.00 FT. TO THE POINT OF BEGINNING. SAID PARCEL CONTAINS 5.3738 ACRES TO THE SOUTH LINE OF SAID 1/4 SECTION AND IS SUBJECT TO ALL EXISTING EASEMENTS AND RESTRICTIONS OF RECORD. THE SOUTH 33.00 FT. OF SAID PARCEL IS RESERVED FOR PUBLIC RIGHT OF WAY.

JANUARY 19, 1995

SURVEY FOR NATHAN AND MURIEL TAPPEL

NO. 2613


Surveyor's Certificate

I, Reinhard Roehlig, Wisconsin Registered Land Surveyor, certify that I have surveyed the above described property and that the above map is a correct representation thereof and shows the size and location of the property, its exterior boundaries, the locations and dimensions of all visible structures thereon, boundary fences, apparent easements and roadways and visible encroachments, if any.

This survey is made for the exclusive use of the present owners of the property and also those who purchase, mortgage or guarantee title thereto, within one (1) year from the date hereof.

1-19-95
Date

Reinhard Roehlig, Registered
Land Surveyor S-1368

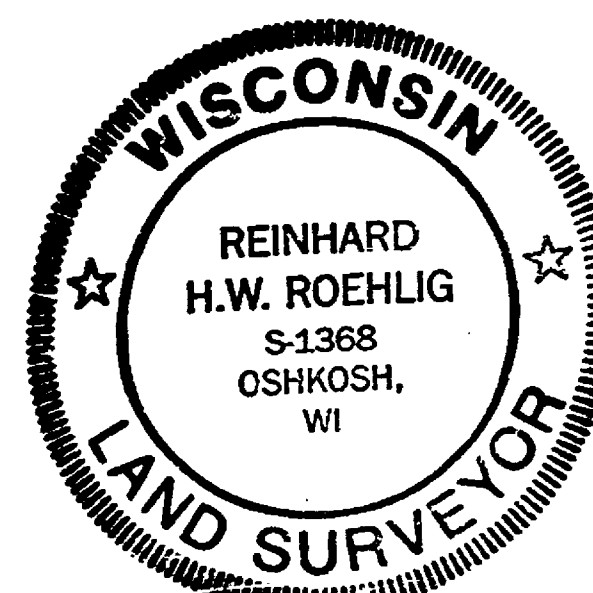

JANUARY 19, 1995

ROEHLIG

LAND SURVEYING
&
CONSULTING LTD.

417 North Sawyer Street * Oshkosh WI * 54901
(414) 233-2884

NO. 2613

Sec 30 T17 R17E