


PLAT OF SURVEY FOR CHAD FREES

A part of the Northeast Quarter (NE 1/4) of the Northwest Quarter (NW 1/4) of Section Thirty-one (31), Township Seventeen (17) North, Range Seventeen (17) East, Town of Black Wolf, Winnebago County, Wisconsin containing 9.0916 acres of land and being described by:

Commencing at the North Quarter Corner of said Section 31 and the true point of beginning; thence S.00°-06'-42"W. 492.00 feet along the East line of the NW 1/4 of said Section 31; thence S.89°-36'-42"W. 799.51 feet; thence N.01°-14'-52"W. 492.00 feet to a point along the North line of the NW 1/4 of said Section 31; thence N.89°-36'-33"E. 811.18 feet along said North line to the point of beginning, being subject to any and all easements and restrictions of record.



BEARINGS REFERENCED TO THE
N. LINE OF THE NW 1/4, SEC. 31
ASSIGNED: N89°-36'-33"E

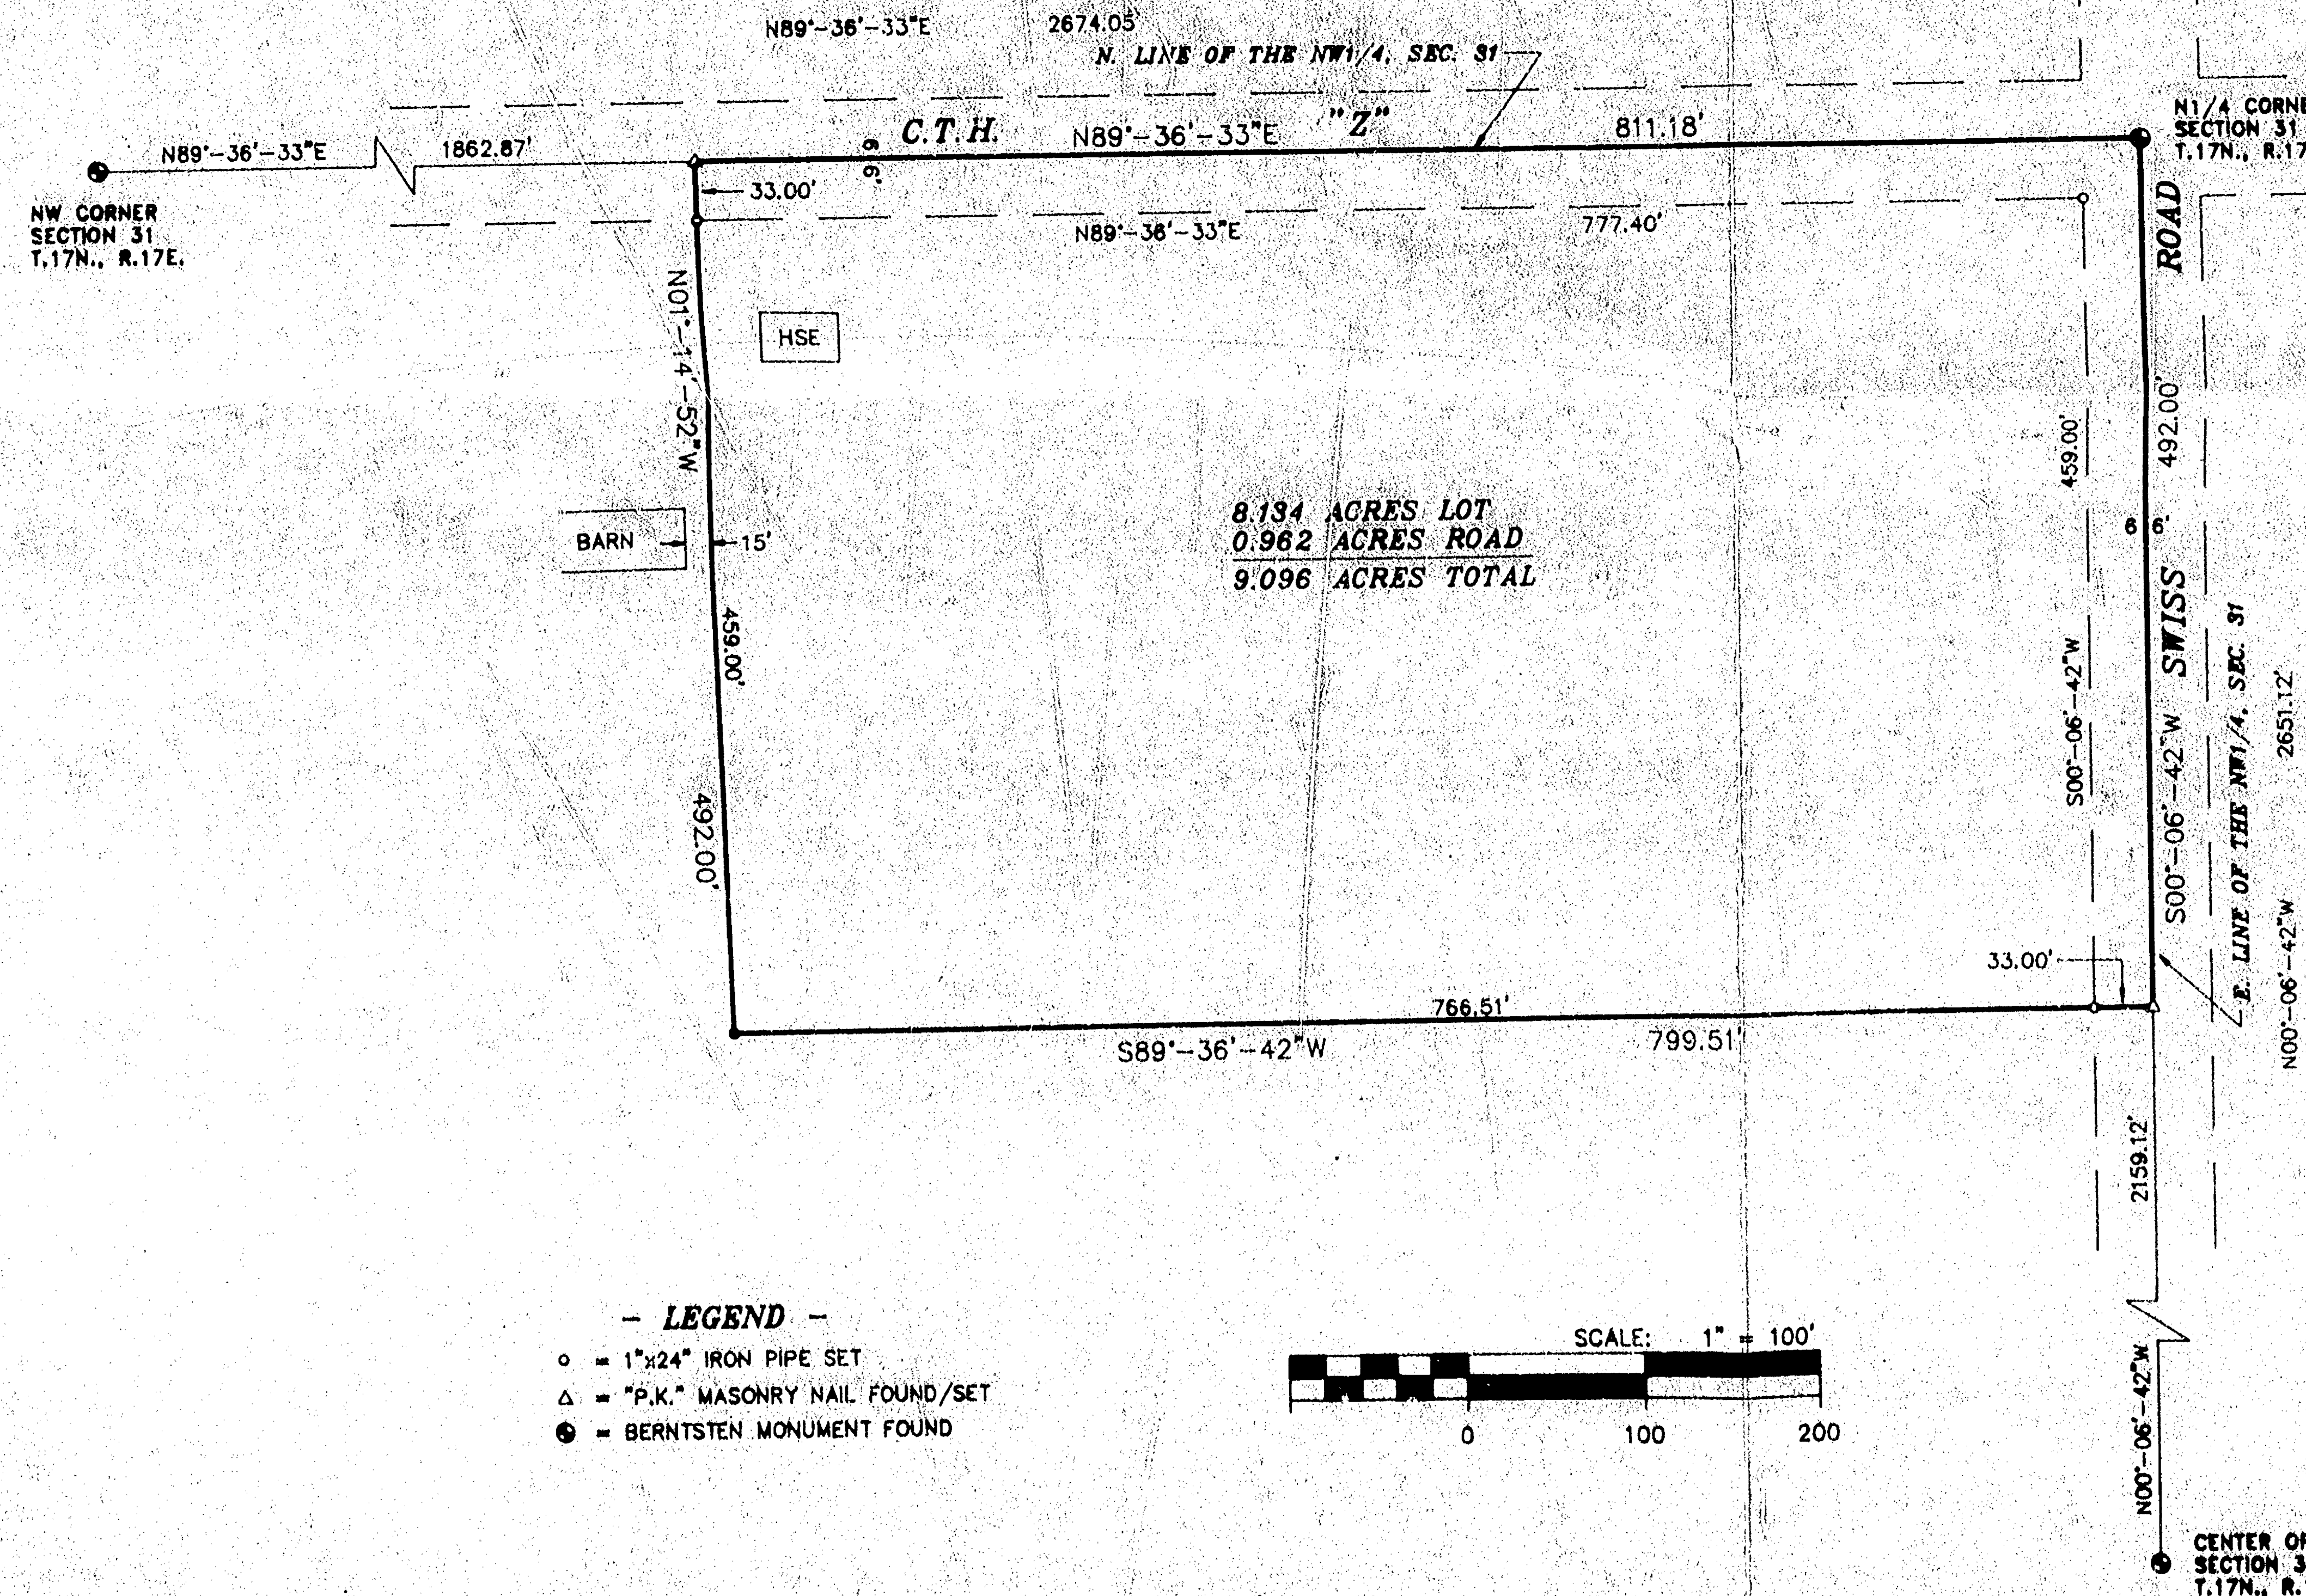


SURVEYORS CERTIFICATE

I, Lawrence C. Kriescher, Wisconsin Registered Land Surveyor of Aero-Metric Engineering, Inc., certify that I have surveyed the above described property and that the map shown to the left is a true and accurate representation thereof to the best of my knowledge and belief.


Dated this 27 day of SEPTEMBER, 1994.


Lawrence C. Kriescher
WISCONSIN REGISTERED LAND SURVEYOR
Lawrence C. Kriescher, S-1599

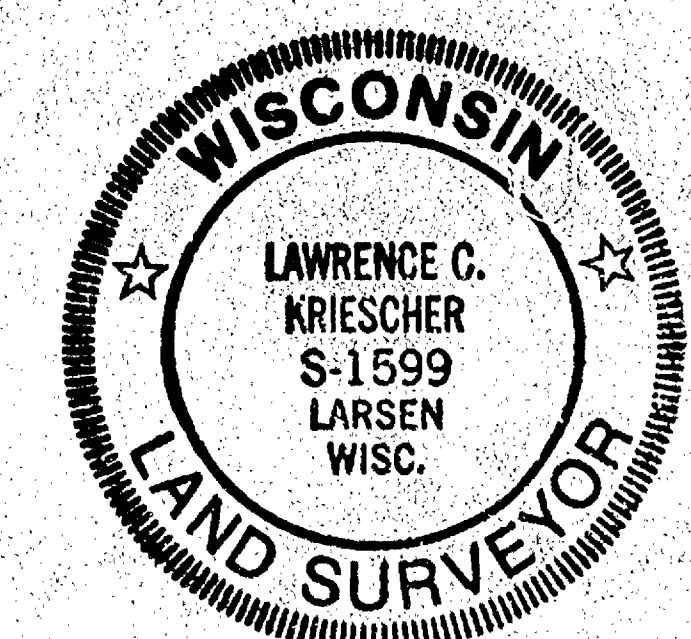



Only if the surveyor's signature or stamp is in RED is this an original copy. Anything other than an original copy may contain unauthorized alterations to the original. The surveyor accepts no responsibility for non-original copies of this document.

- LEGEND -
- = 1"x24" IRON PIPE SET
 - △ = "P.K." MASONRY NAIL FOUND/SET
 - = BERNSTEN MONUMENT FOUND

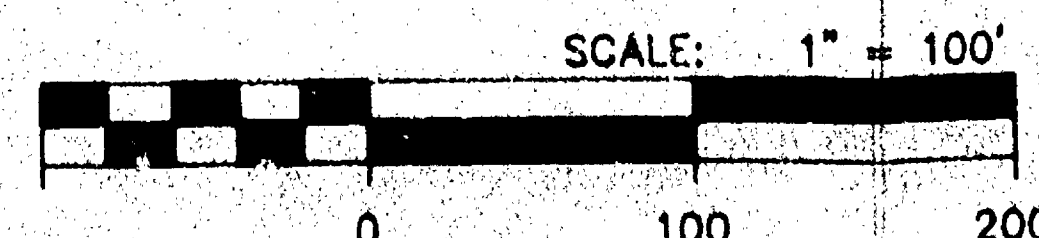

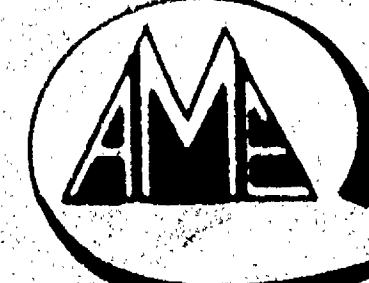 Aero-metric ENGINEERING, INC. CHILTON 339 NORTH MADISON STREET CHILTON, WISCONSIN 53814 414-849-7788 800-475-8313		LAND PLANNING & DESIGN DIVISION PROPERTY SURVEYS & SUBDIVISIONS ENGINEERING DESIGN SERVICES LAND INFORMATION SYSTEMS	
DRAWN BY : S.F.S.		DATE : 09-16-94	
PROJECT NO. : 2940909		SCALE : 1"=100'	
DRAWING NAME : FREES			
NOTEBOOK : 127		PAGE : 35-36 D - 428	

Sec 31 T17N R17E

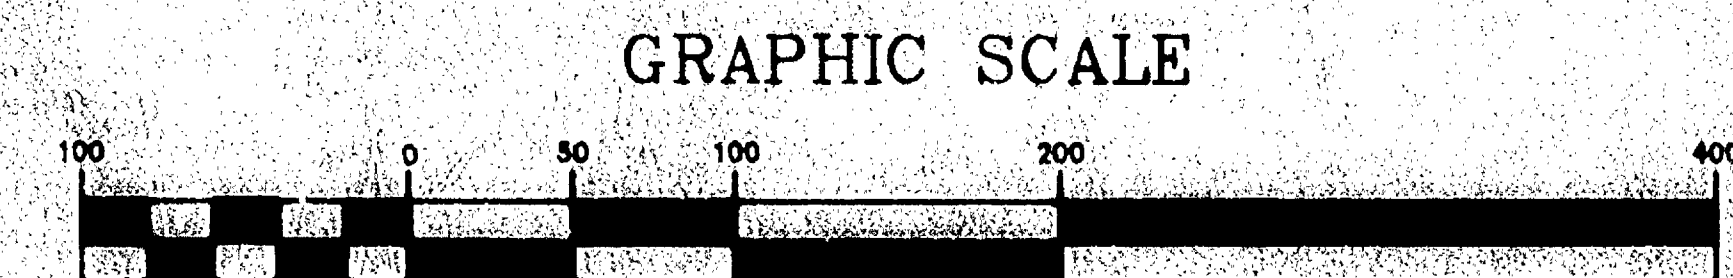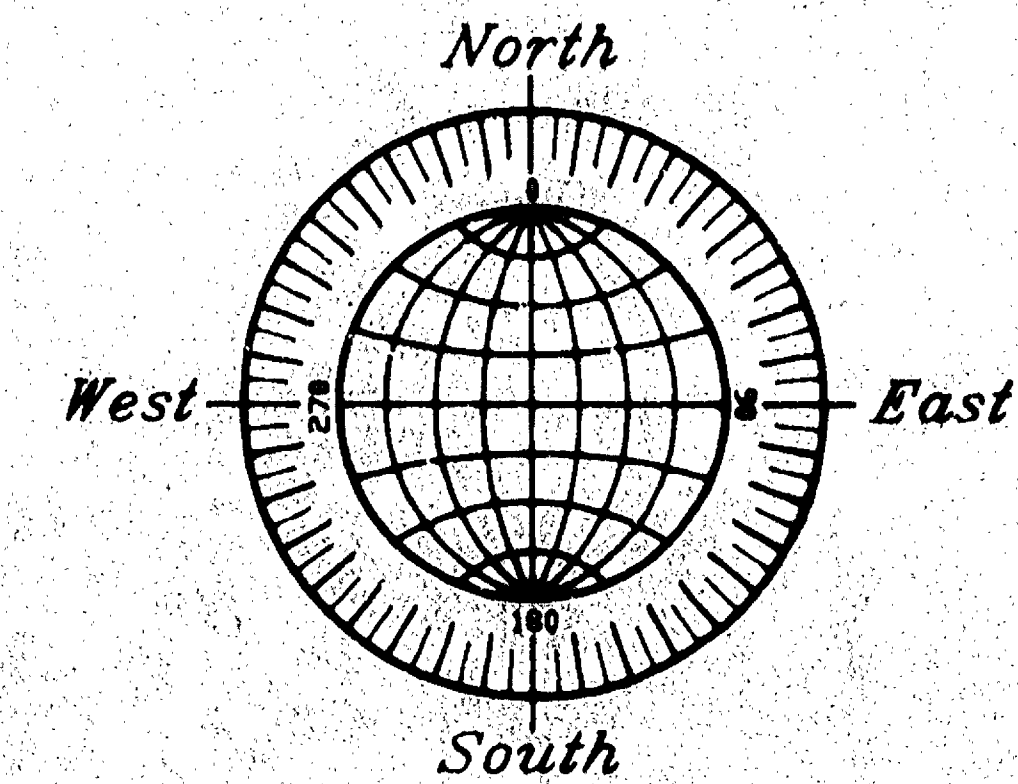

(IN FEET)
1 inch = 100 ft

• DENOTES 1" DIAMETER IRON PIPE, 24" LONG, SET.

PROPERTY DESCRIPTION

SITUATED ALONG SWISS ROAD, BEING THE SOUTH 1120.0 FEET OF THE S.E. 1/4 OF THE N.W. 1/4 OF SECTION 31, T17N, R17E, TOWN OF BLACK WOLF, WINNEBAGO COUNTY, WISCONSIN, WHICH IS MORE PARTICULARLY DESCRIBED AS FOLLOWS: BEGINNING AT THE C. 1/4 CORNER OF SAID SECTION, THENCE SOUTH 89° 56' 10" WEST ALONG THE SOUTH LINE OF SAID 1/4 SECTION, 1338.34 FT., THENCE NORTH 00° 06' 42" EAST ALONG THE WEST LINE OF THE S.E. 1/4 OF SAID N.W. 1/4 AFORESAID 1120.01 FT., THENCE NORTH 89° 56' 10" EAST 1337.73 FT. TO A POINT ON THE EAST LINE OF SAID 1/4 SECTION, THENCE SOUTH 00° 06' 42" WEST ALONG SAID LINE 1120.01 FT. TO THE POINT OF BEGINNING. SAID PARCEL CONTAINS 34.4031 ACRES (33.5546 ACRES TO THE WEST LINE OF SWISS ROAD) AND IS SUBJECT TO ALL EXISTING EASEMENTS AND RESTRICTIONS OF RECORD.

JUNE 27, 1994

SURVEY FOR ROBERT RUEDINGER

NO. 2523


Surveyor's Certificate

I, Reinhard Roehlig, Wisconsin Registered Land Surveyor, certify that I have surveyed the above described property and that the above map is a correct representation thereof and shows the size and location of the property, its exterior boundaries, the locations and dimensions of all visible structures thereon, boundary fences, apparent easements and roadways and visible encroachments, if any.

This survey is made for the exclusive use of the present owners of the property and also those who purchase, mortgage or otherwise title thereto, within one (1) year from the date hereof.

6-27-94
Date

Reinhard Roehlig, Registered
Land Surveyor

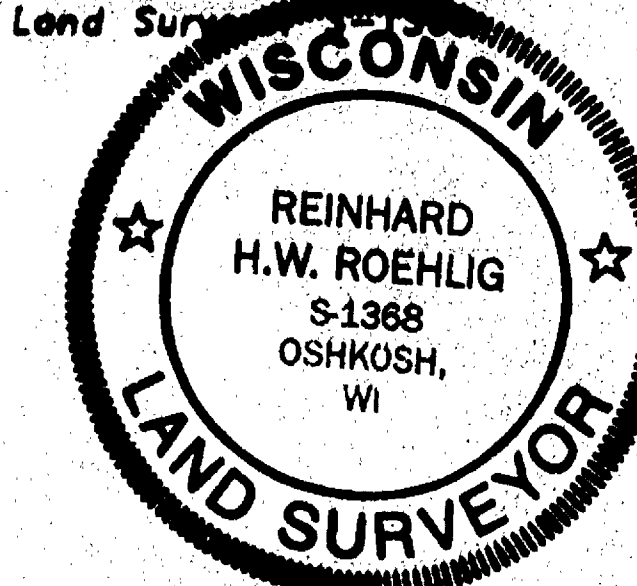

JUNE 27, 1994

ROEHLIG

LAND SURVEYING
&
CONSULTING LTD.

417 North Sawyer Street • Oshkosh WI • 54901
(414) 233-2884

NO. 2523

Sec 31 T17N R17E

