




IN THE ORIGINAL PLAT OF EUREKA - TOWN OF RUSHFORD
 TONY MARKOWSKI OCCUPIES THE ELY. 17 1/2 FEET OF
 THE SLY. 35 1/2 FEET OF LOT #2 BLOCK #7 = 621.25 SQ. FT.
 ALSO THE NLY. 13. FEET OF THE SLY. 35 1/2 FEET OF LOT #1
 OF BLOCK #7 = 567.06 SQ. FT.
 A TOTAL OF 1188.31 SQ. FT NOT CALLED FOR IN HIS DEED.
 IT IS PROPOSED TO EXCHANGE TITLE TO THIS LAND WITH
 J.G. LANGE BERG (OWNER) FOR A LIKE AMOUNT OF LAND IN SOME OTHER PLACE
 NOT SPECIFIED AT THIS TIME.

R.F. WOLVERTON
 Co SURVEYOR 5/17/52

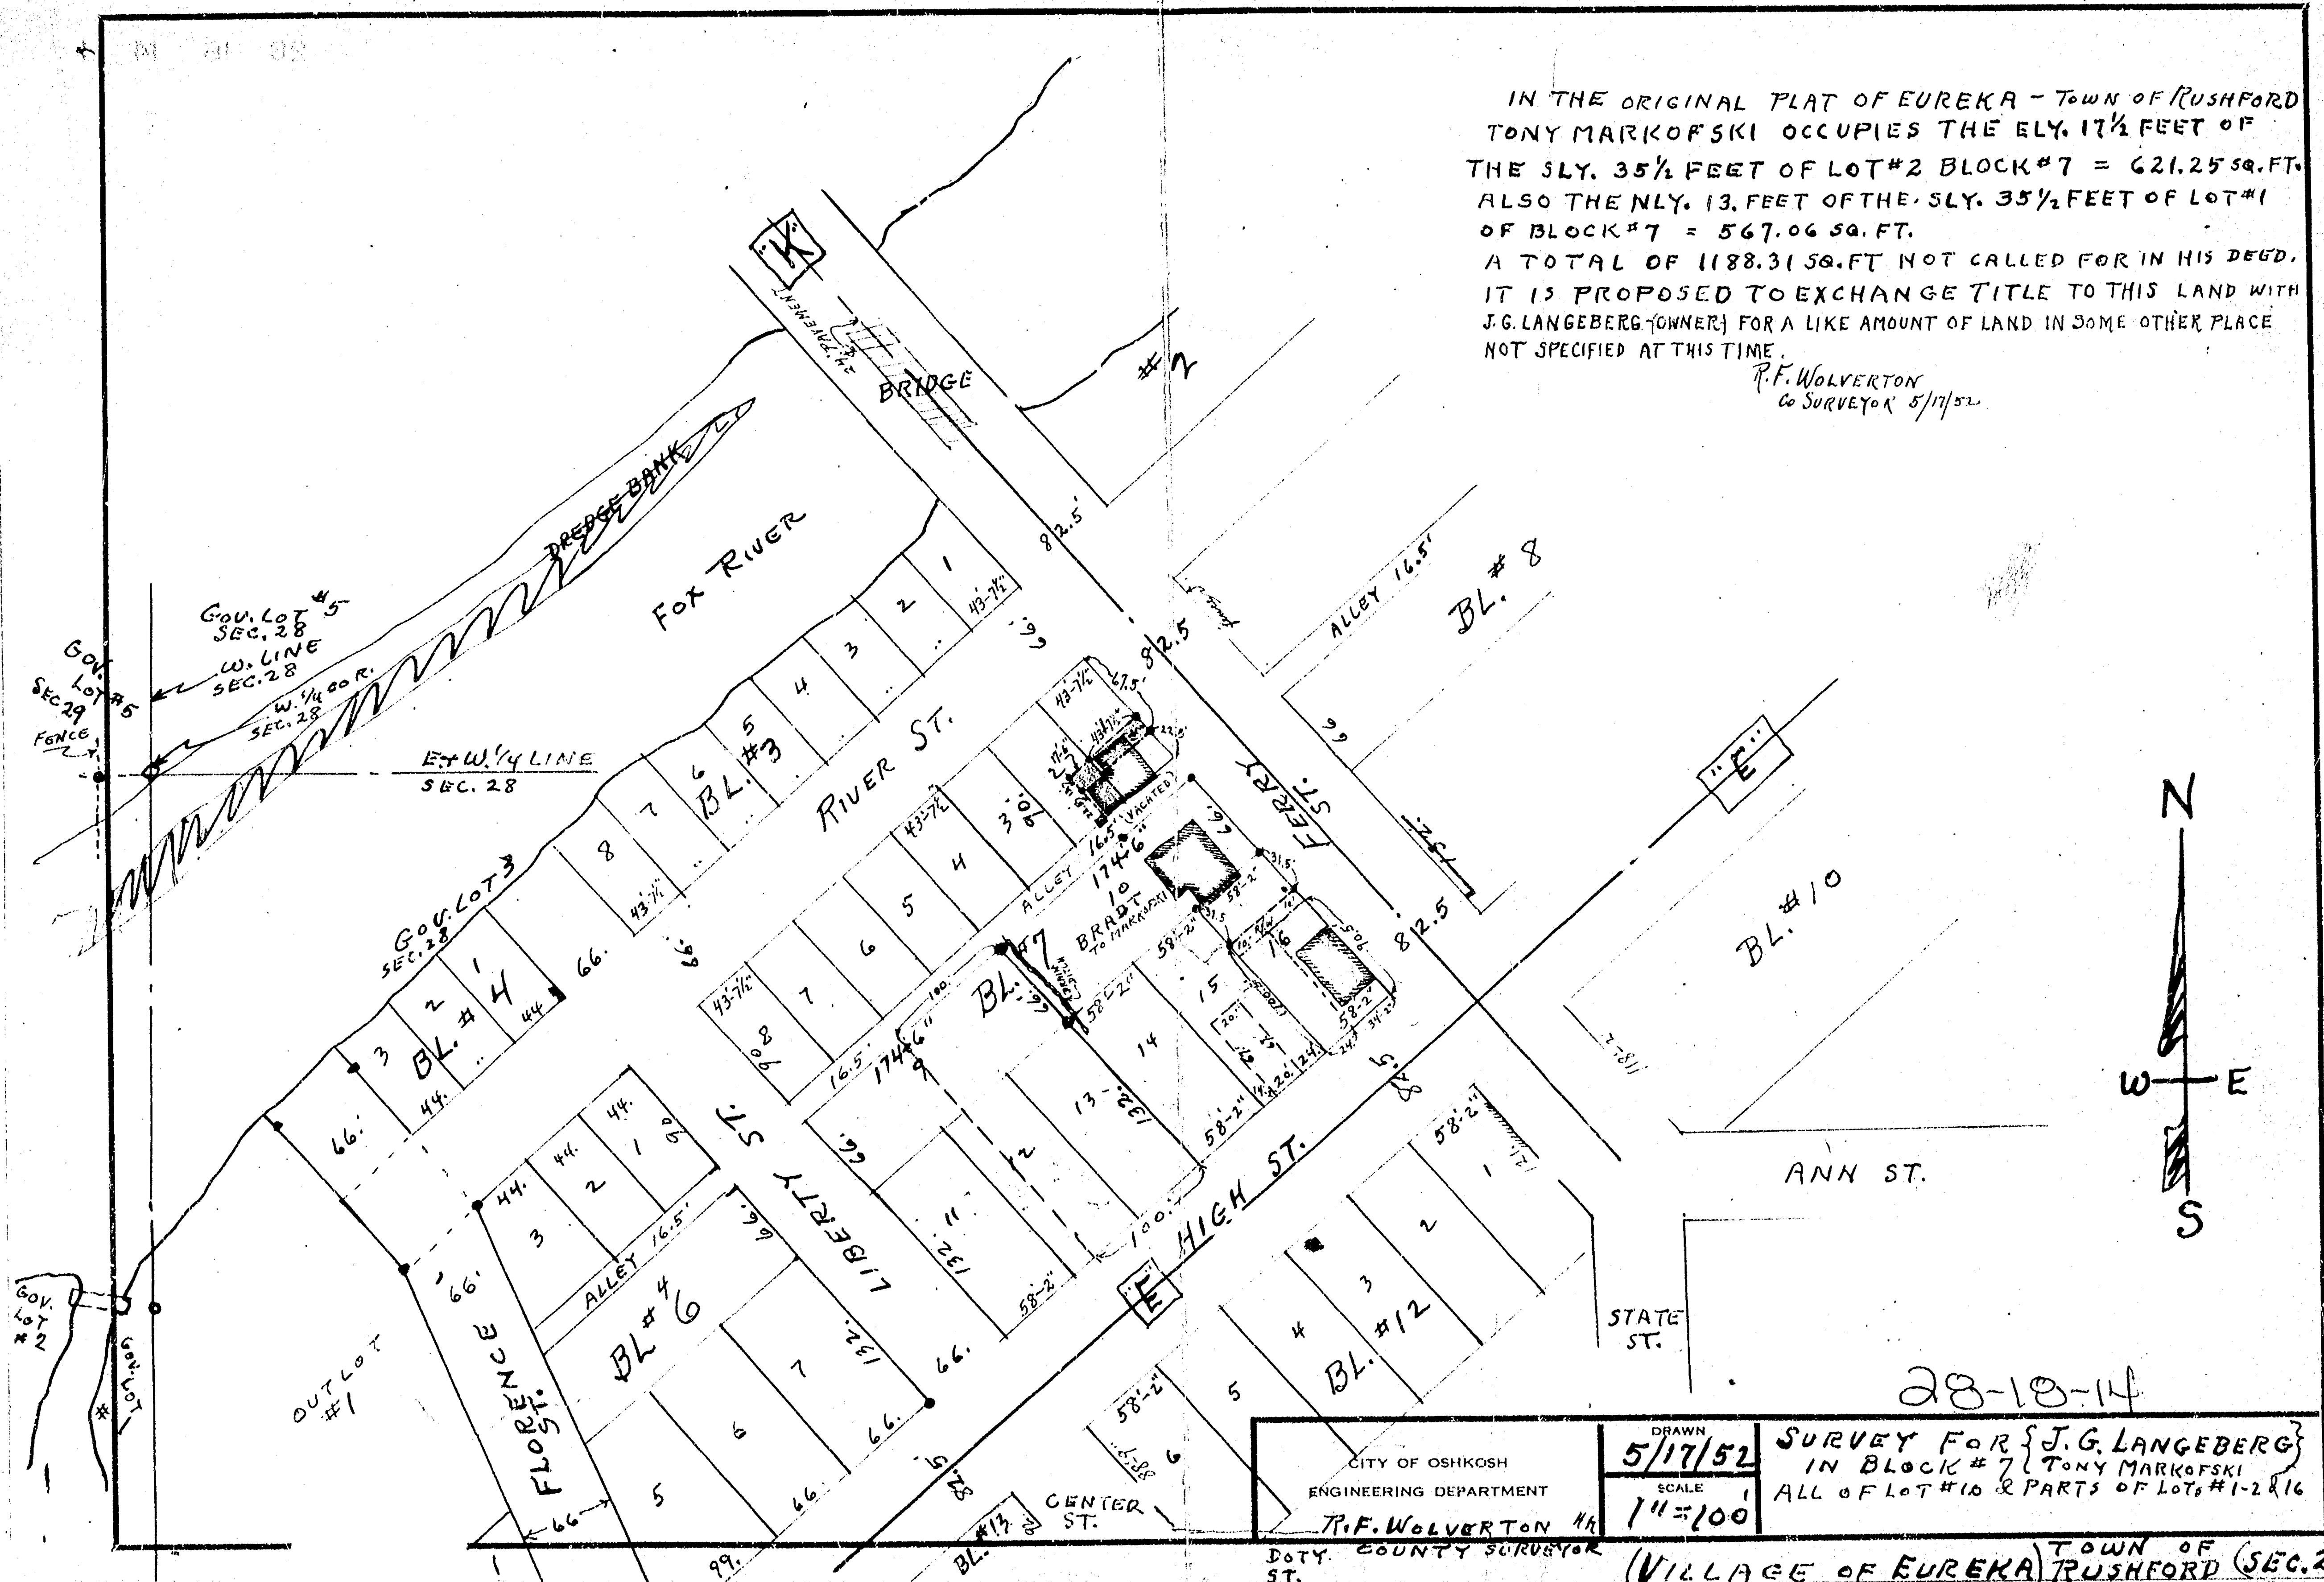


CITY OF OSHKOSH ENGINEERING DEPARTMENT R.F. WOLVERTON DOTY COUNTY SURVEYOR	DRAWN 5/17/52	SURVEY FOR {J.G. LANGE BERG} IN BLOCK #7 {TONY MARKOWSKI} ALL OF LOT #10 & PARTS OF LOTS #1-2 & 16 TOWN OF RUSHFORD (SEC. 28) VILLAGE OF EUREKA
	SCALE 1" = 100'	

28-18-14

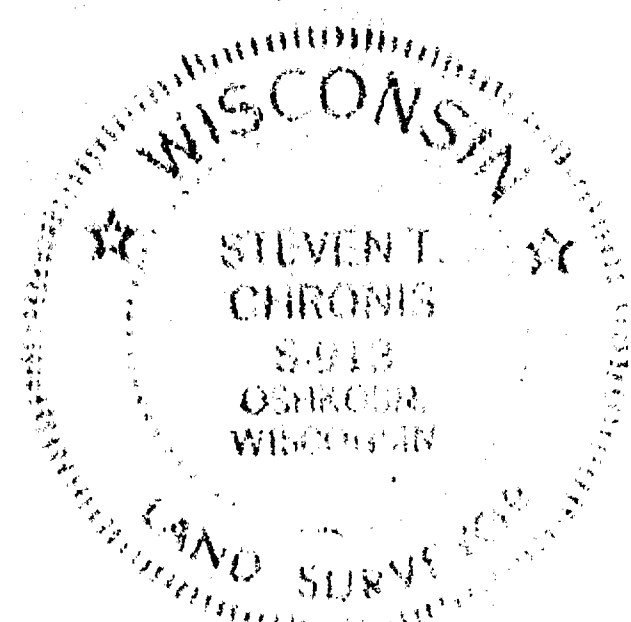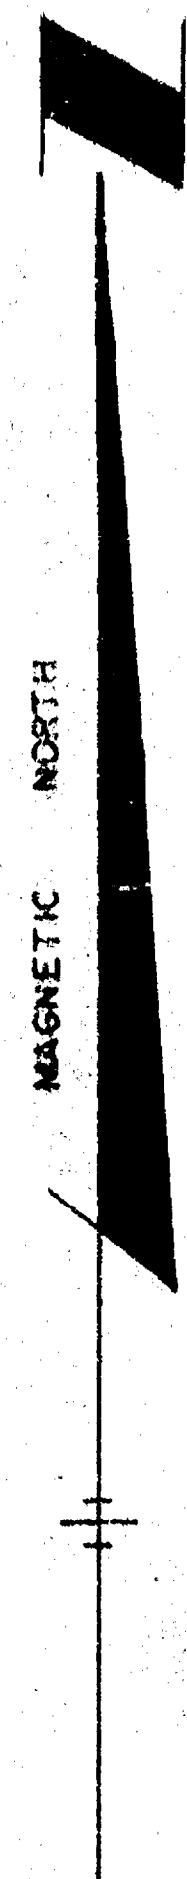


Steven T. Chronis
STEVEN T. CHRONIS WISCONSIN REGISTERED LAND SURVEYOR S-913

DATED THIS 6th DAY OF April, 1979

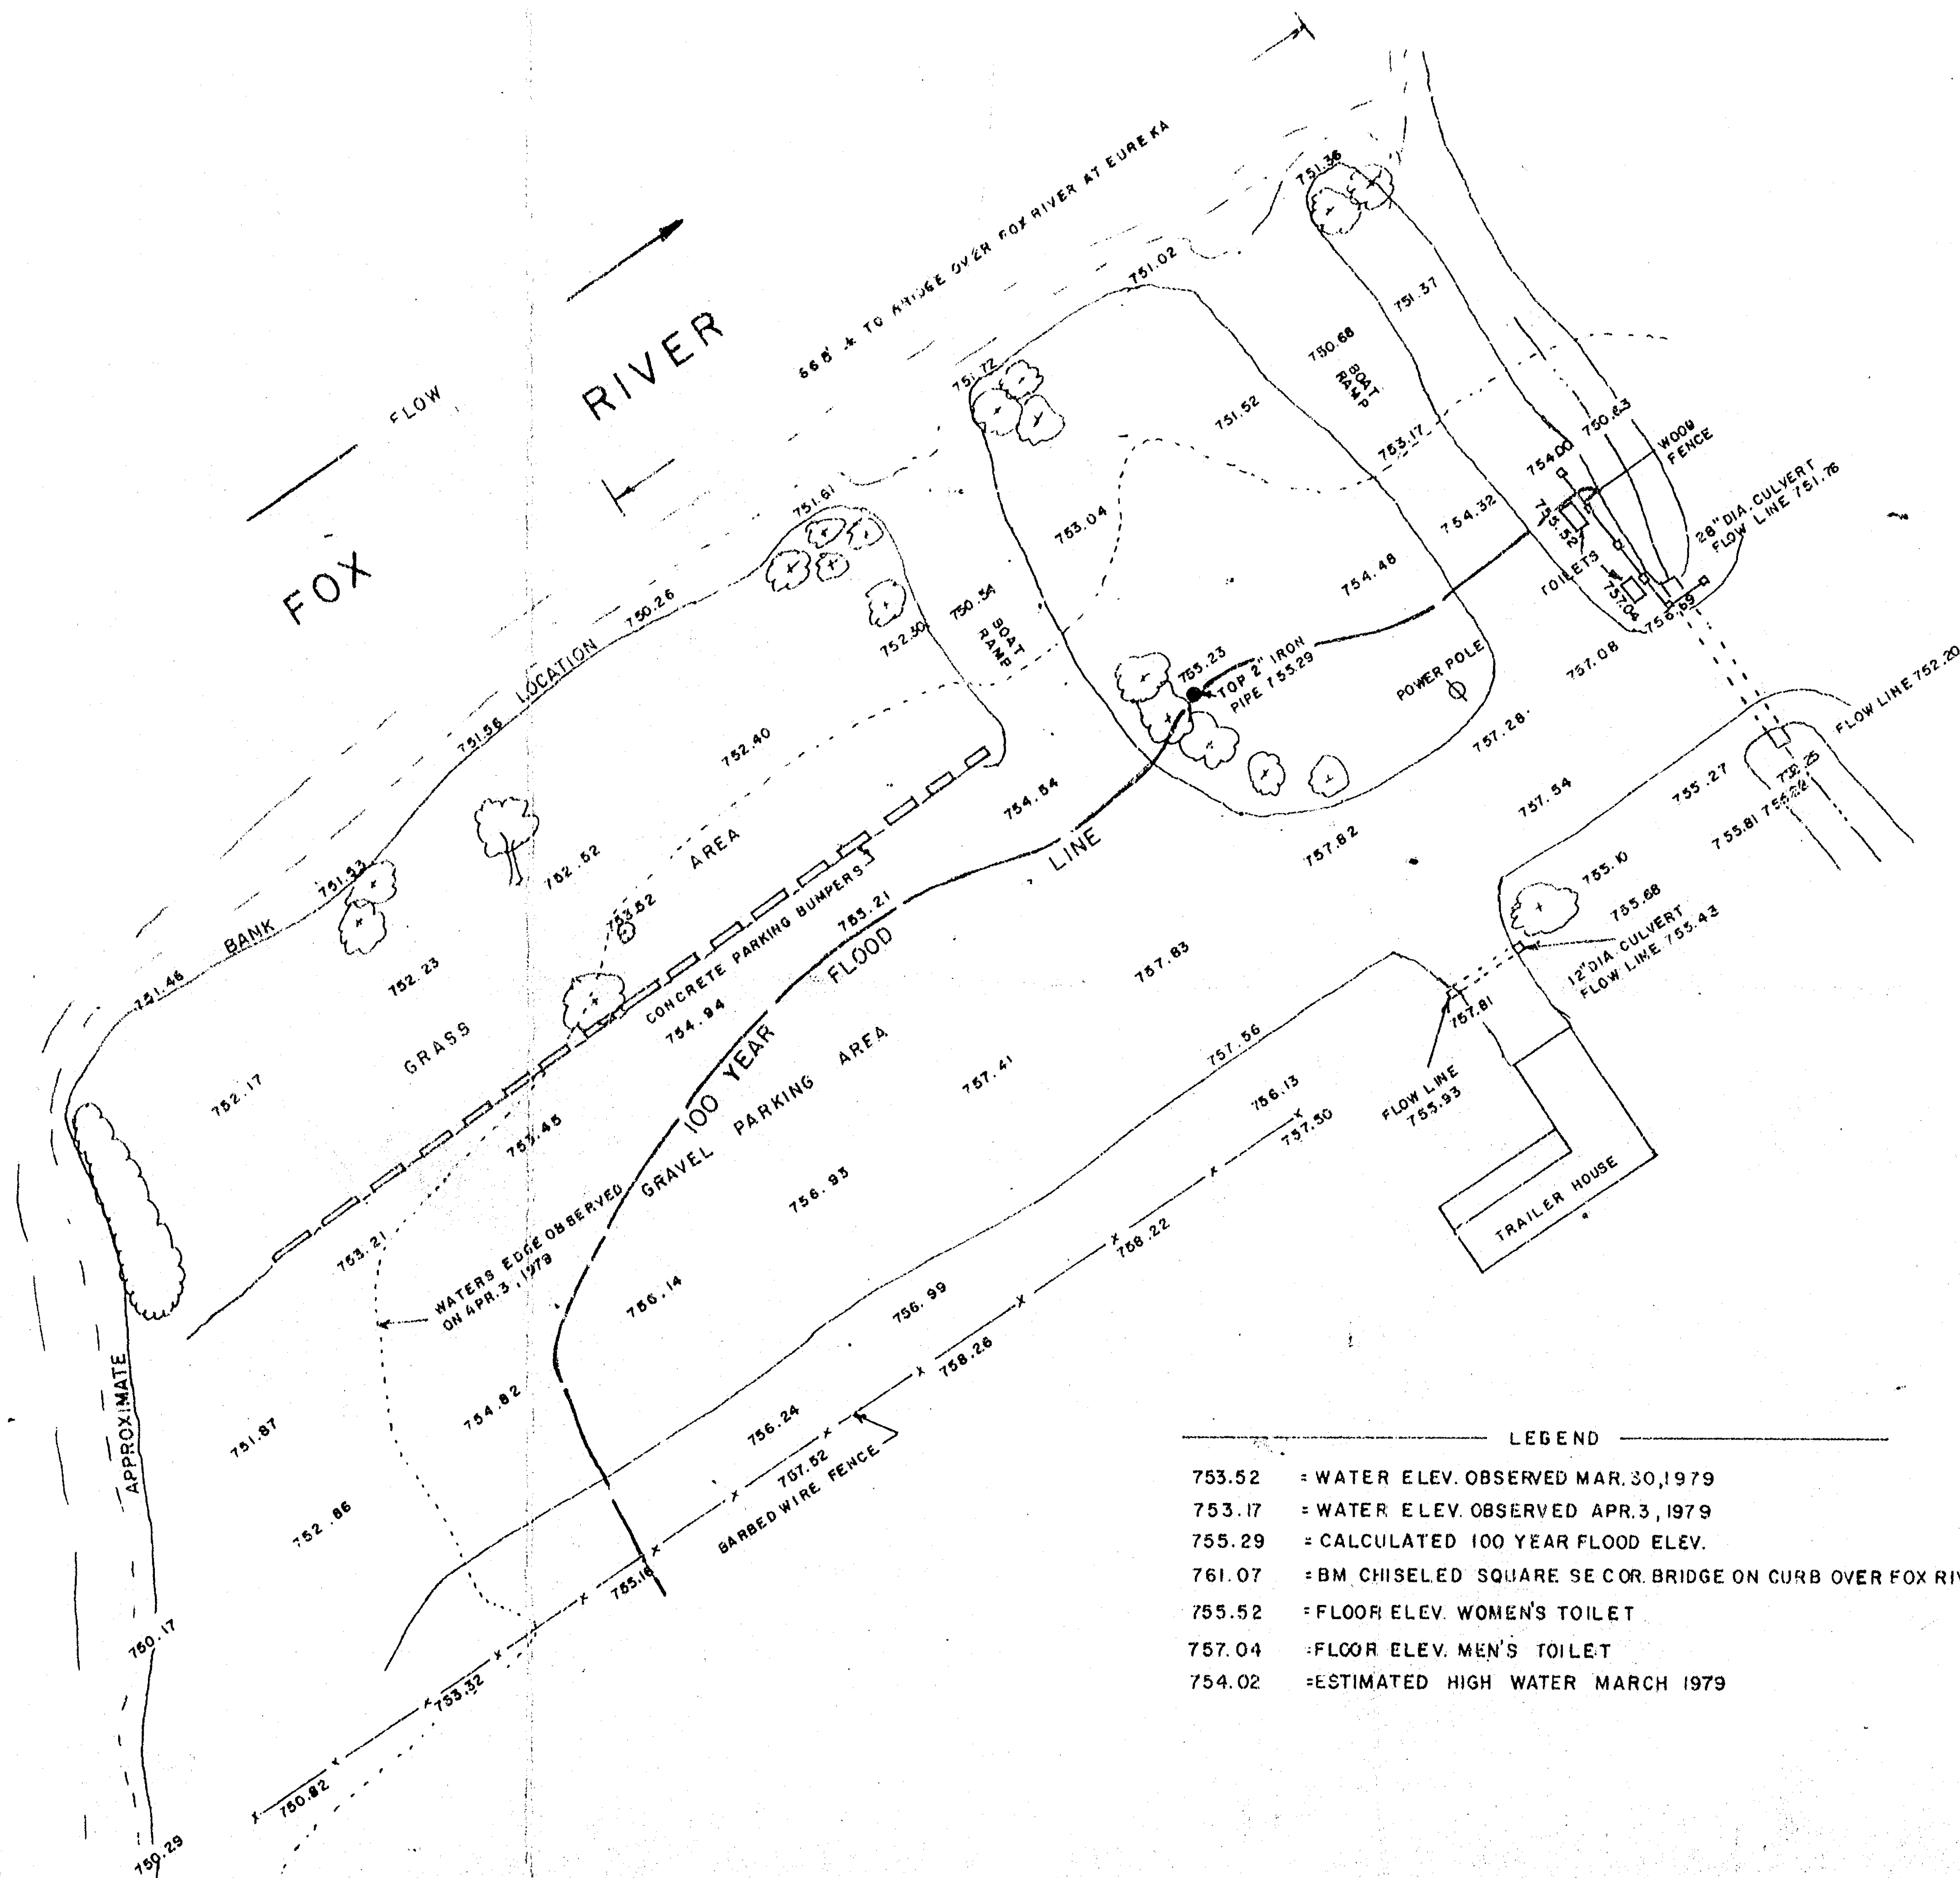


- LEGEND
- 753.52 = WATER ELEV. OBSERVED MAR. 30, 1979
 - 753.17 = WATER ELEV. OBSERVED APR. 3, 1979
 - 755.29 = CALCULATED 100 YEAR FLOOD ELEV.
 - 761.07 = BM CHISELED SQUARE SEC. BRIDGE ON CURB OVER FOX RIVER, R.M. 23
 - 755.52 = FLOOR ELEV. WOMEN'S TOILET
 - 757.04 = FLOOR ELEV. MEN'S TOILET
 - 754.02 = ESTIMATED HIGH WATER MARCH 1979

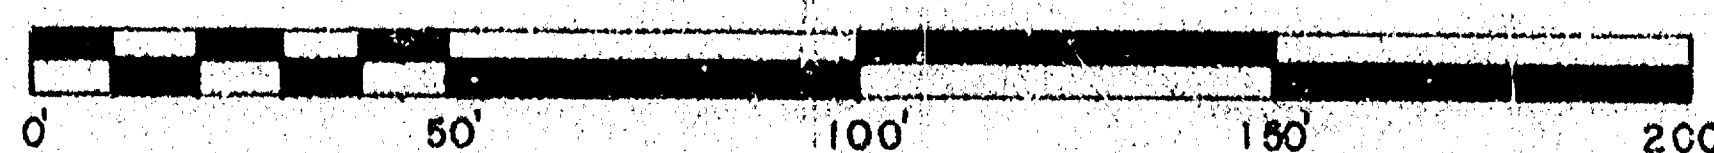

28-18-14

AERO-METRIC ENGINEERING, INC.
1091 SOUTH WASHBURN STREET OSHKOSH, WISCONSIN 54901
DATE: APR. 4, 1979 NOTEROOK: 5 PAGE: 36-43 SCALE: 1" = 40'
FLOOD SURVEY FOR WINNEBAGO COUNTY DEPT. OF PARKS OF BOAT LANDING IN THE VILLAGE OF EUREKA SEC. 28 T. 18 N., R. 14 E. WINNEBAGO COUNTY, WISCONSIN.

NOTE:
AN ASSESSOR'S PLAT OF THIS AREA IS STRONGLY
RECOMMENDED TO AVOID FUTURE BOUNDARY PROBLEMS
AND FACILITATE THE ESTABLISHMENT OF OWNERSHIP
BOUNDARIES.

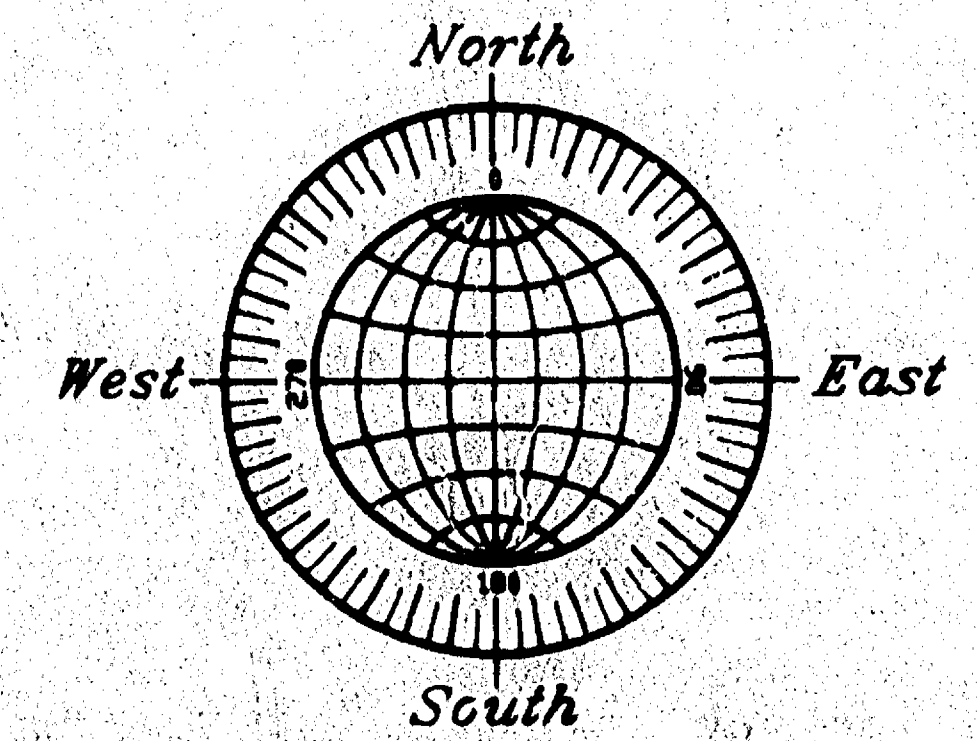


GRAPHIC SCALE



(IN FEET)
1 inch = 30 ft.

- DENOTES 1" DIAMETER IRON PIPE, 24" LONG, SET.
- DENOTES MONUMENTATION FOUND AS SHOWN
- () DENOTES RECORDED DIMENSION WHERE DIFFERENT FROM ACTUAL MEASUREMENT.

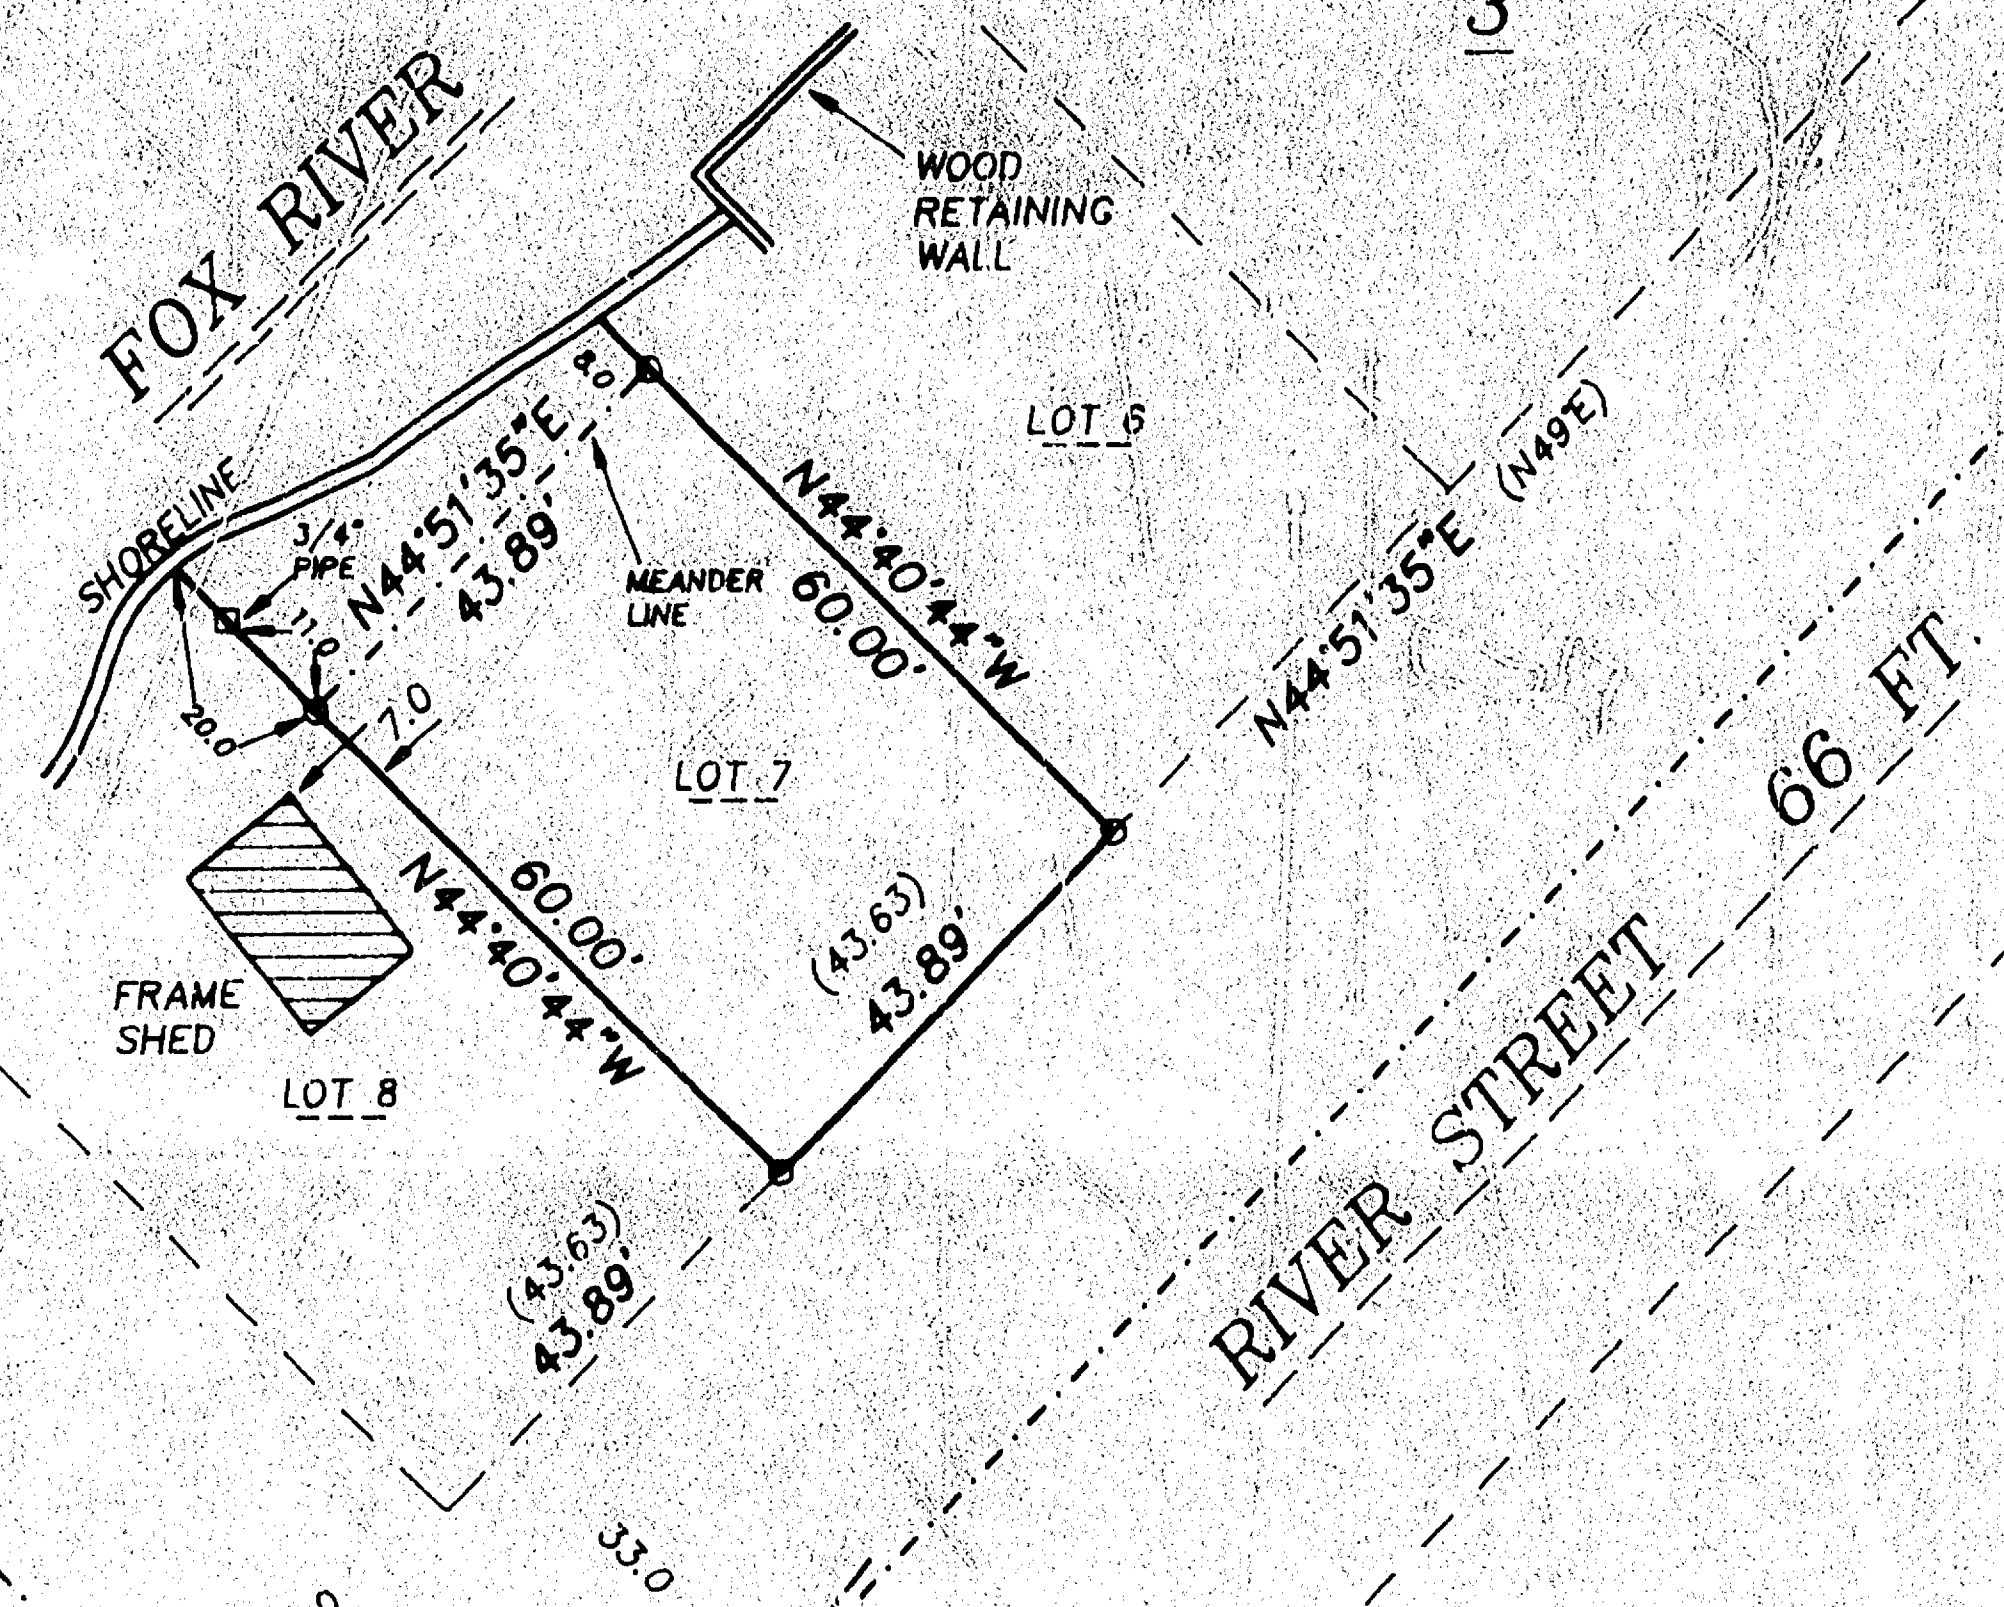

BLOCK 7

PLAT OF SURVEY

SITUATED ALONG RIVER STREET, BEING LOT 7 IN BLOCK 3
OF THE PLAT OF EUREKA, IN THE VILLAGE OF EUREKA, PART OF FRACTIONAL
LOT 3, SECTION 28, T18N, R14E, WINNEBAGO COUNTY, WISCONSIN.

AUGUST 15, 1994

SURVEY FOR JUDY ABITZ
AND ATTORNEY GARY YAKES

NO. 2542

Surveyor's Certificate

I, Reinhard Roehlig, Wisconsin Registered Land Surveyor, certify that I have surveyed the above described property and that the above map is a correct representation thereof and shows the size and location of the property, its exterior boundaries, the locations and dimensions of all visible structures thereon, boundary fences, apparent easements and roadways and visible encroachments, if any.

This survey is made for the exclusive use of the present owners of the property and also those who purchase, mortgage or guarantee title thereto, within one (1) year from the date hereof.

8-15-94
Date

Reinhard Roehlig, Registered
Land Surveyor 8-1368



AUGUST 15, 1994

ROEHLIG

LAND SURVEYING
&
CONSULTING LTD.

417 North Sawyer Street • Oshkosh WI • 54901

(414) 233-2884

NO. 2542

SEC. 28 TOWN 18 RANGE 14

PLAT OF SURVEY


SITUATED ALONG SPRING STREET AND HIGH STREET. BEING LOT 11, PART OF LOT 10, AND PART OF LOT 12 IN BLOCK 9 AND PART OF VACATED UNION STREET IN THE S.E. 1/4 OF THE N.W. 1/4 OF SECTION 28, T10N, R10E, TOWN OF RUSHFORD, WINNEBAGO COUNTY, WISCONSIN BOUNDED AND DESCRIBED AS FOLLOWS:

COMMENCING AT THE W. 1/4 CORNER OF SAID SECTION, THENCE NORTH 89°33'52" EAST ALONG THE SOUTH LINE OF THE N.W. 1/4 OF SAID SECTION 1329.03 FT. TO A POINT WHICH IS ON THE EXTENDED CENTERLINE OF VACATED UNION STREET PER A SAYER SURVEY DATED OCTOBER 3, 1996, THENCE NORTH 00°41'01" WEST ALONG SAID CENTERLINE EXTENSION 283.22 FT. TO A POINT ON THE NORTH RIGHT OF WAY OF HIGH STREET, THENCE SOUTH 47°57'15" WEST ALONG SAID NORTH LINE 31.54 FT. TO THE POINT OF BEGINNING OF THE PARCEL TO BE DESCRIBED, THENCE CONTINUING SOUTH 47°57'15" WEST 155.88 FT. TO THE S.W. CORNER OF SAID BLOCK 9, THENCE NORTH 41°42'17" WEST ALONG THE NORTHEASTERLY LINE OF SPRING STREET 124.32 FT, THENCE NORTH 48°01'09" EAST 132.00 FT., THENCE NORTH 41°58'14" WEST 8.00 FT., THENCE NORTH 48°01'09" EAST 139.36 FT. TO THE MONUMENTED CENTERLINE OF SAID UNION STREET, THENCE SOUTH 00°41'01" EAST ALONG SAID CENTERLINE 175.90 FT. TO THE POINT OF BEGINNING. SAID PARCEL CONTAINS 0.6241 ACRES AND IS SUBJECT TO ALL EXISTING EASEMENTS AND RESTRICTIONS OF RECORD.

OCTOBER 23, 2000

SURVEY FOR TOM SCHROEDER

NO. 3451

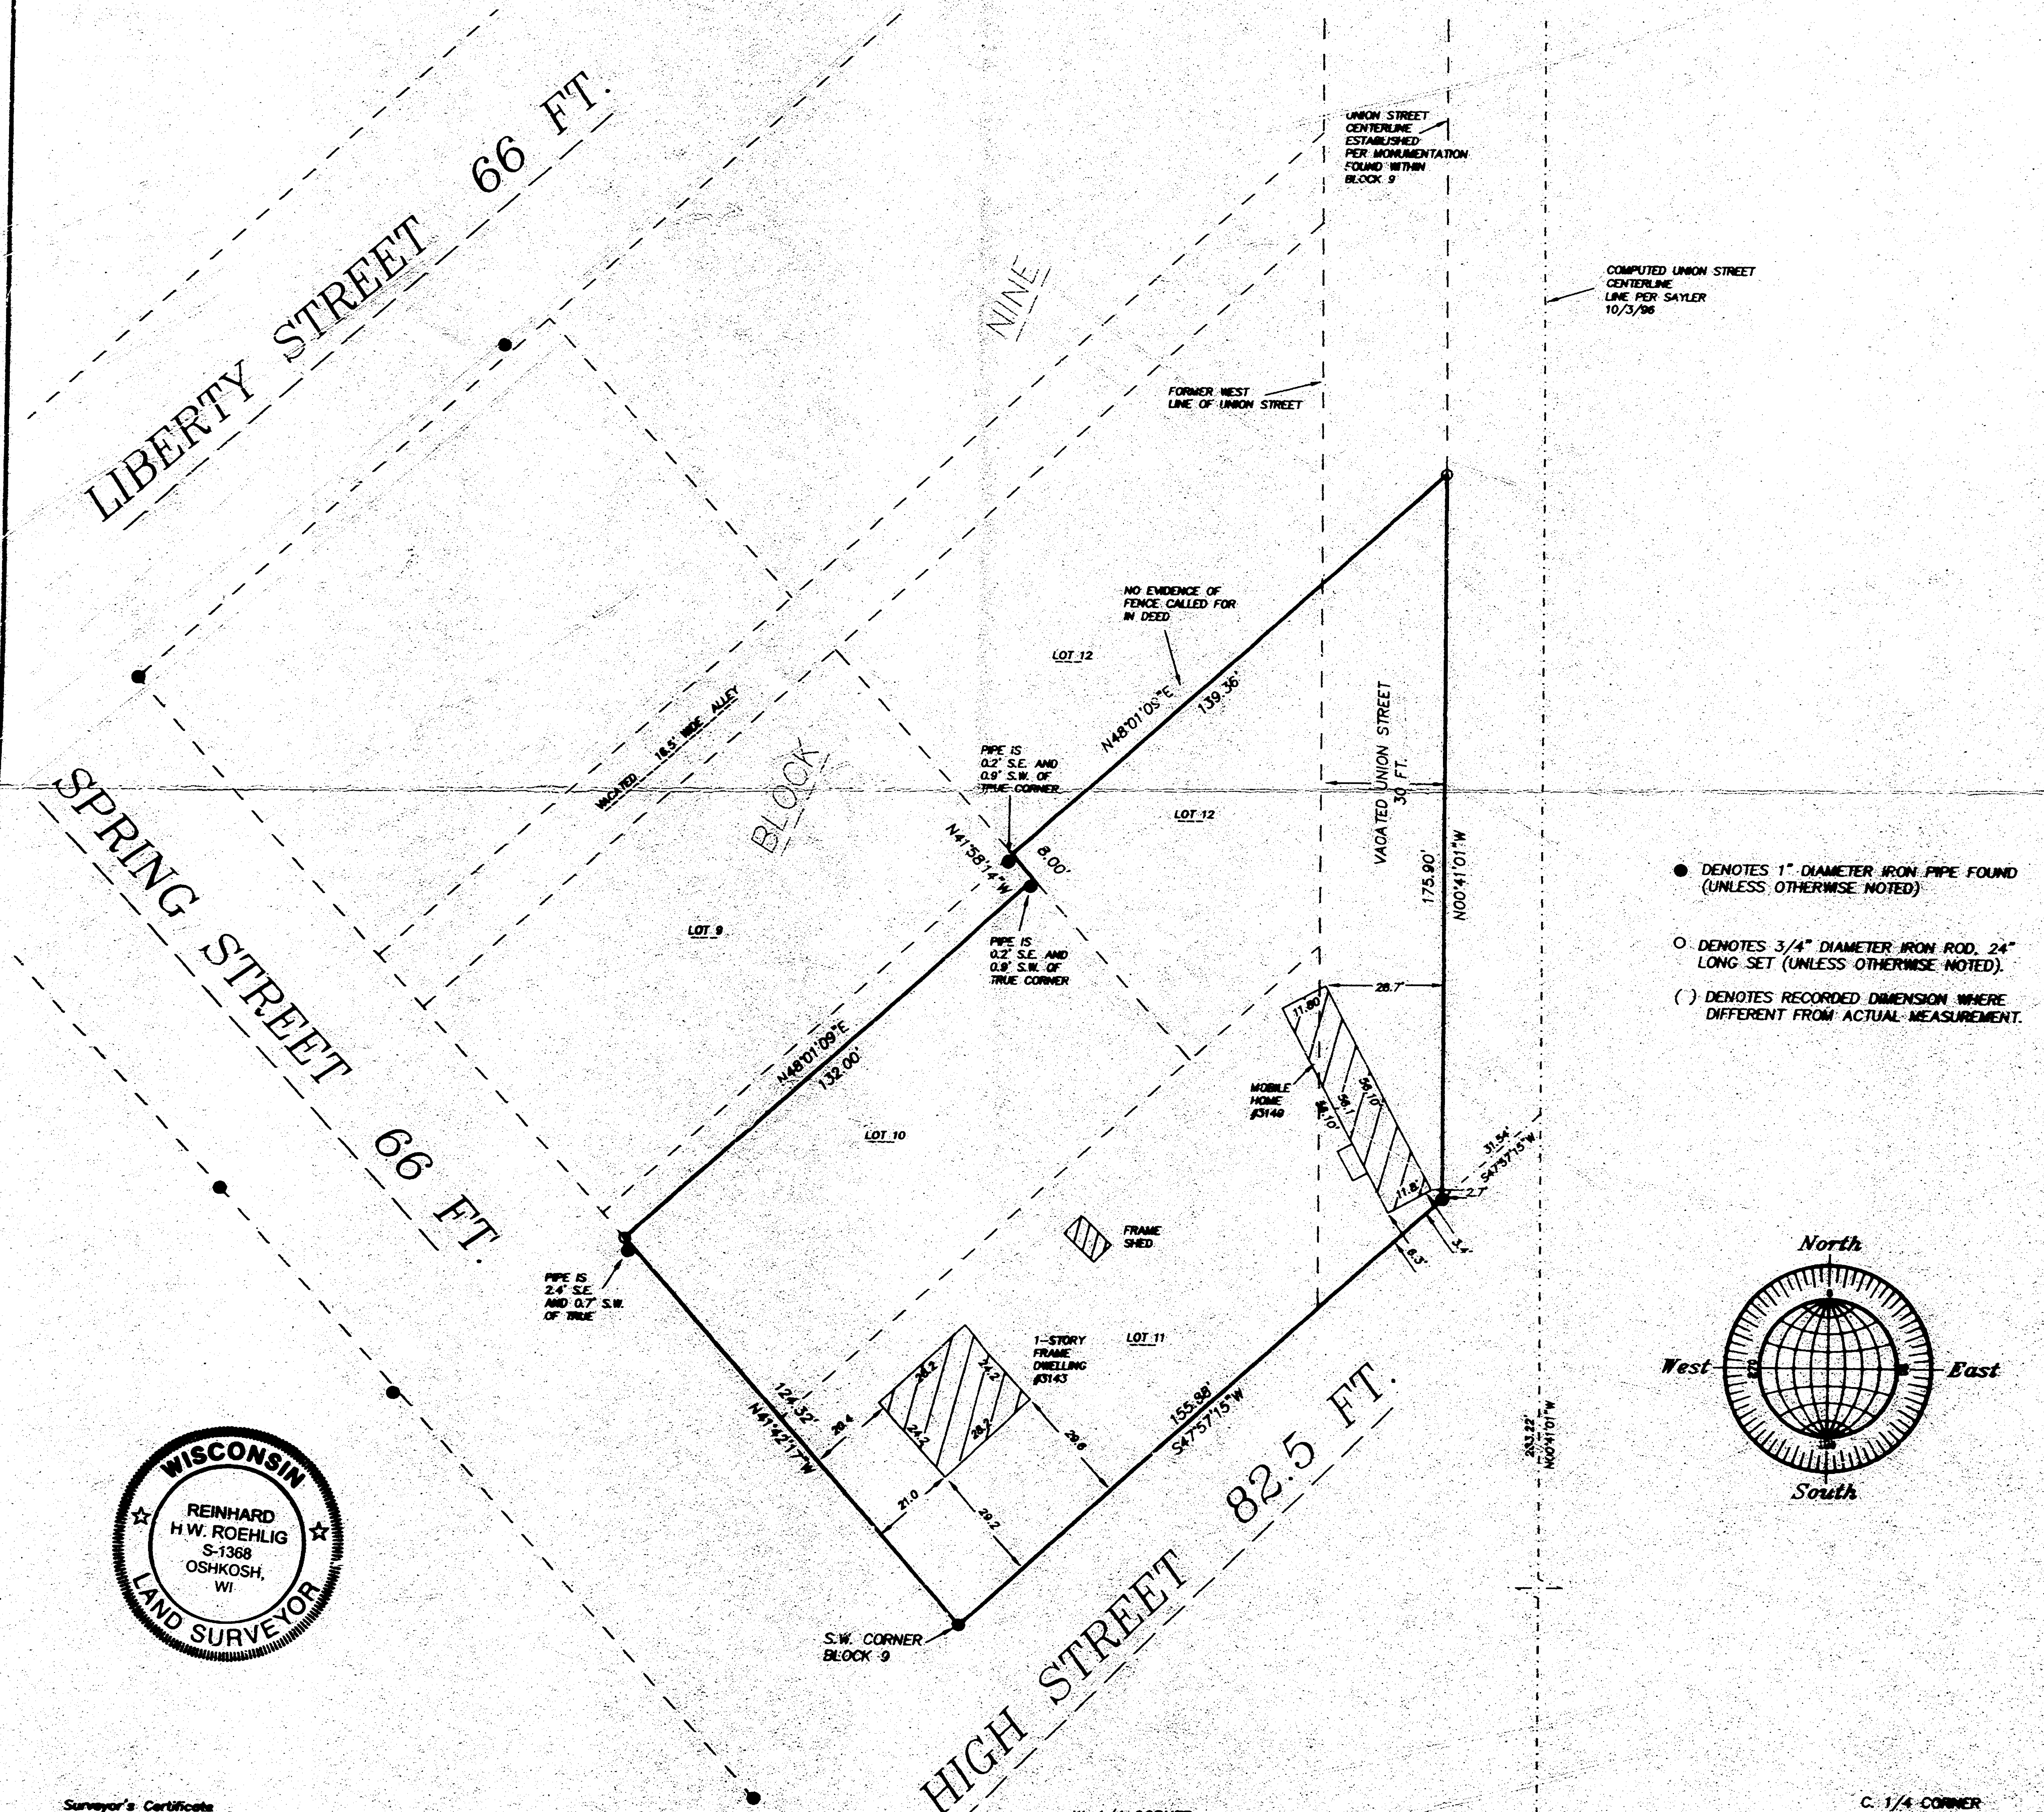

Surveyor's Certificate

I, Reinhard Reithing, Wisconsin Registered Land Surveyor, certify that I have surveyed the above described property and that the above map is a correct representation thereof, and shows the size and location of the property, its exterior boundaries, the locations and dimensions of all visible structures thereon, boundary fences, apparent easements and roadways and visible encroachments, if any.

This survey is made for the exclusive use of the present owners of the property and also those who purchase, mortgage or guarantee title thereto, within one (1) year from the date hereof. //

10-23-62
Date

Reinhard Roehlig, Registered
Land Surveyor S-1388

GRAPHIC SCALE



(IN FEET)
1 inch = 30 ft

W. 1/4 CORNER
SECTION 28
(BERNTSEN MONUMENT)

C. 1/4 CORNER
SECTION 28
(BERNTSEN MONUMENT)

SOUTH LINE OF THE
N.W. 1/4 OF SECTION 28
S89°33'52"W 2658.05'

REVISED 10/23/00
MARCH 10, 1999

ROEHLIG

**LAND SURVEYING
&
CONSULTING LTD.**

4041 State Road 91 • Oakbrook, WI • 54004
(920) 233-2884

Sec 28 + 18 R14