


**PART OF THE NW 1/4 OF SW 1/4, SECTION 9, T.18N., R.15E., TOWN OF OMRO,
WINNEBAGO COUNTY, WISCONSIN**

LEGAL DESCRIPTION

All that part of the NW 1/4 of the SW 1/4, Sec. 9, T.18N., R.15E., Town of Omro, Winnebago County, Wisconsin fully described as follows: Beginning at a point which is 1326.84 ft. N.00°30'40"E., and 814.62 ft. N.66°00'29"E. from the SW Corner of said Sec. 9. From that point running N.66°00'52"E., 33.04 ft. to the beginning of a curve, thence 216.54 ft. along the arc of the curve which bears N.11°35'37"W., 214.85 ft., thence S.89°09'38"E., 120.00 ft., thence N.00°50'22"E., 216.85 ft., thence S.89°09'38"E., 228.76 ft., thence N.66°00'52"E., 271.33 ft., thence N.00°54'37"E., 205.40 ft., thence S.79°44'29"W., 823.71 ft., thence S.00°50'22"W., 171.18 ft., thence S.89°09'38"E., 180.04 ft., thence S.00°50'22"W., 206.43 ft. to the beginning of a curve, thence 230.84 ft. along the arc of a curve which bears S.11°34'57"E., 229.04 ft. to the said point of beginning. Being a parcel of land of 5.105 acres, more or less. Subject to all easements and restrictions of record.

CURVE TABLE

① - ②
Δ - 24°49'30"
R - 499.78'
T - 110.00'
L - 216.54'
LC - 214.85'
LCB - N.11°35'37"W.
③ - ④
Δ - 24°49'30"
R - 532.78'
T - 117.26'
L - 230.84'
LC - 229.04'
LCB - S.11°34'57"E.

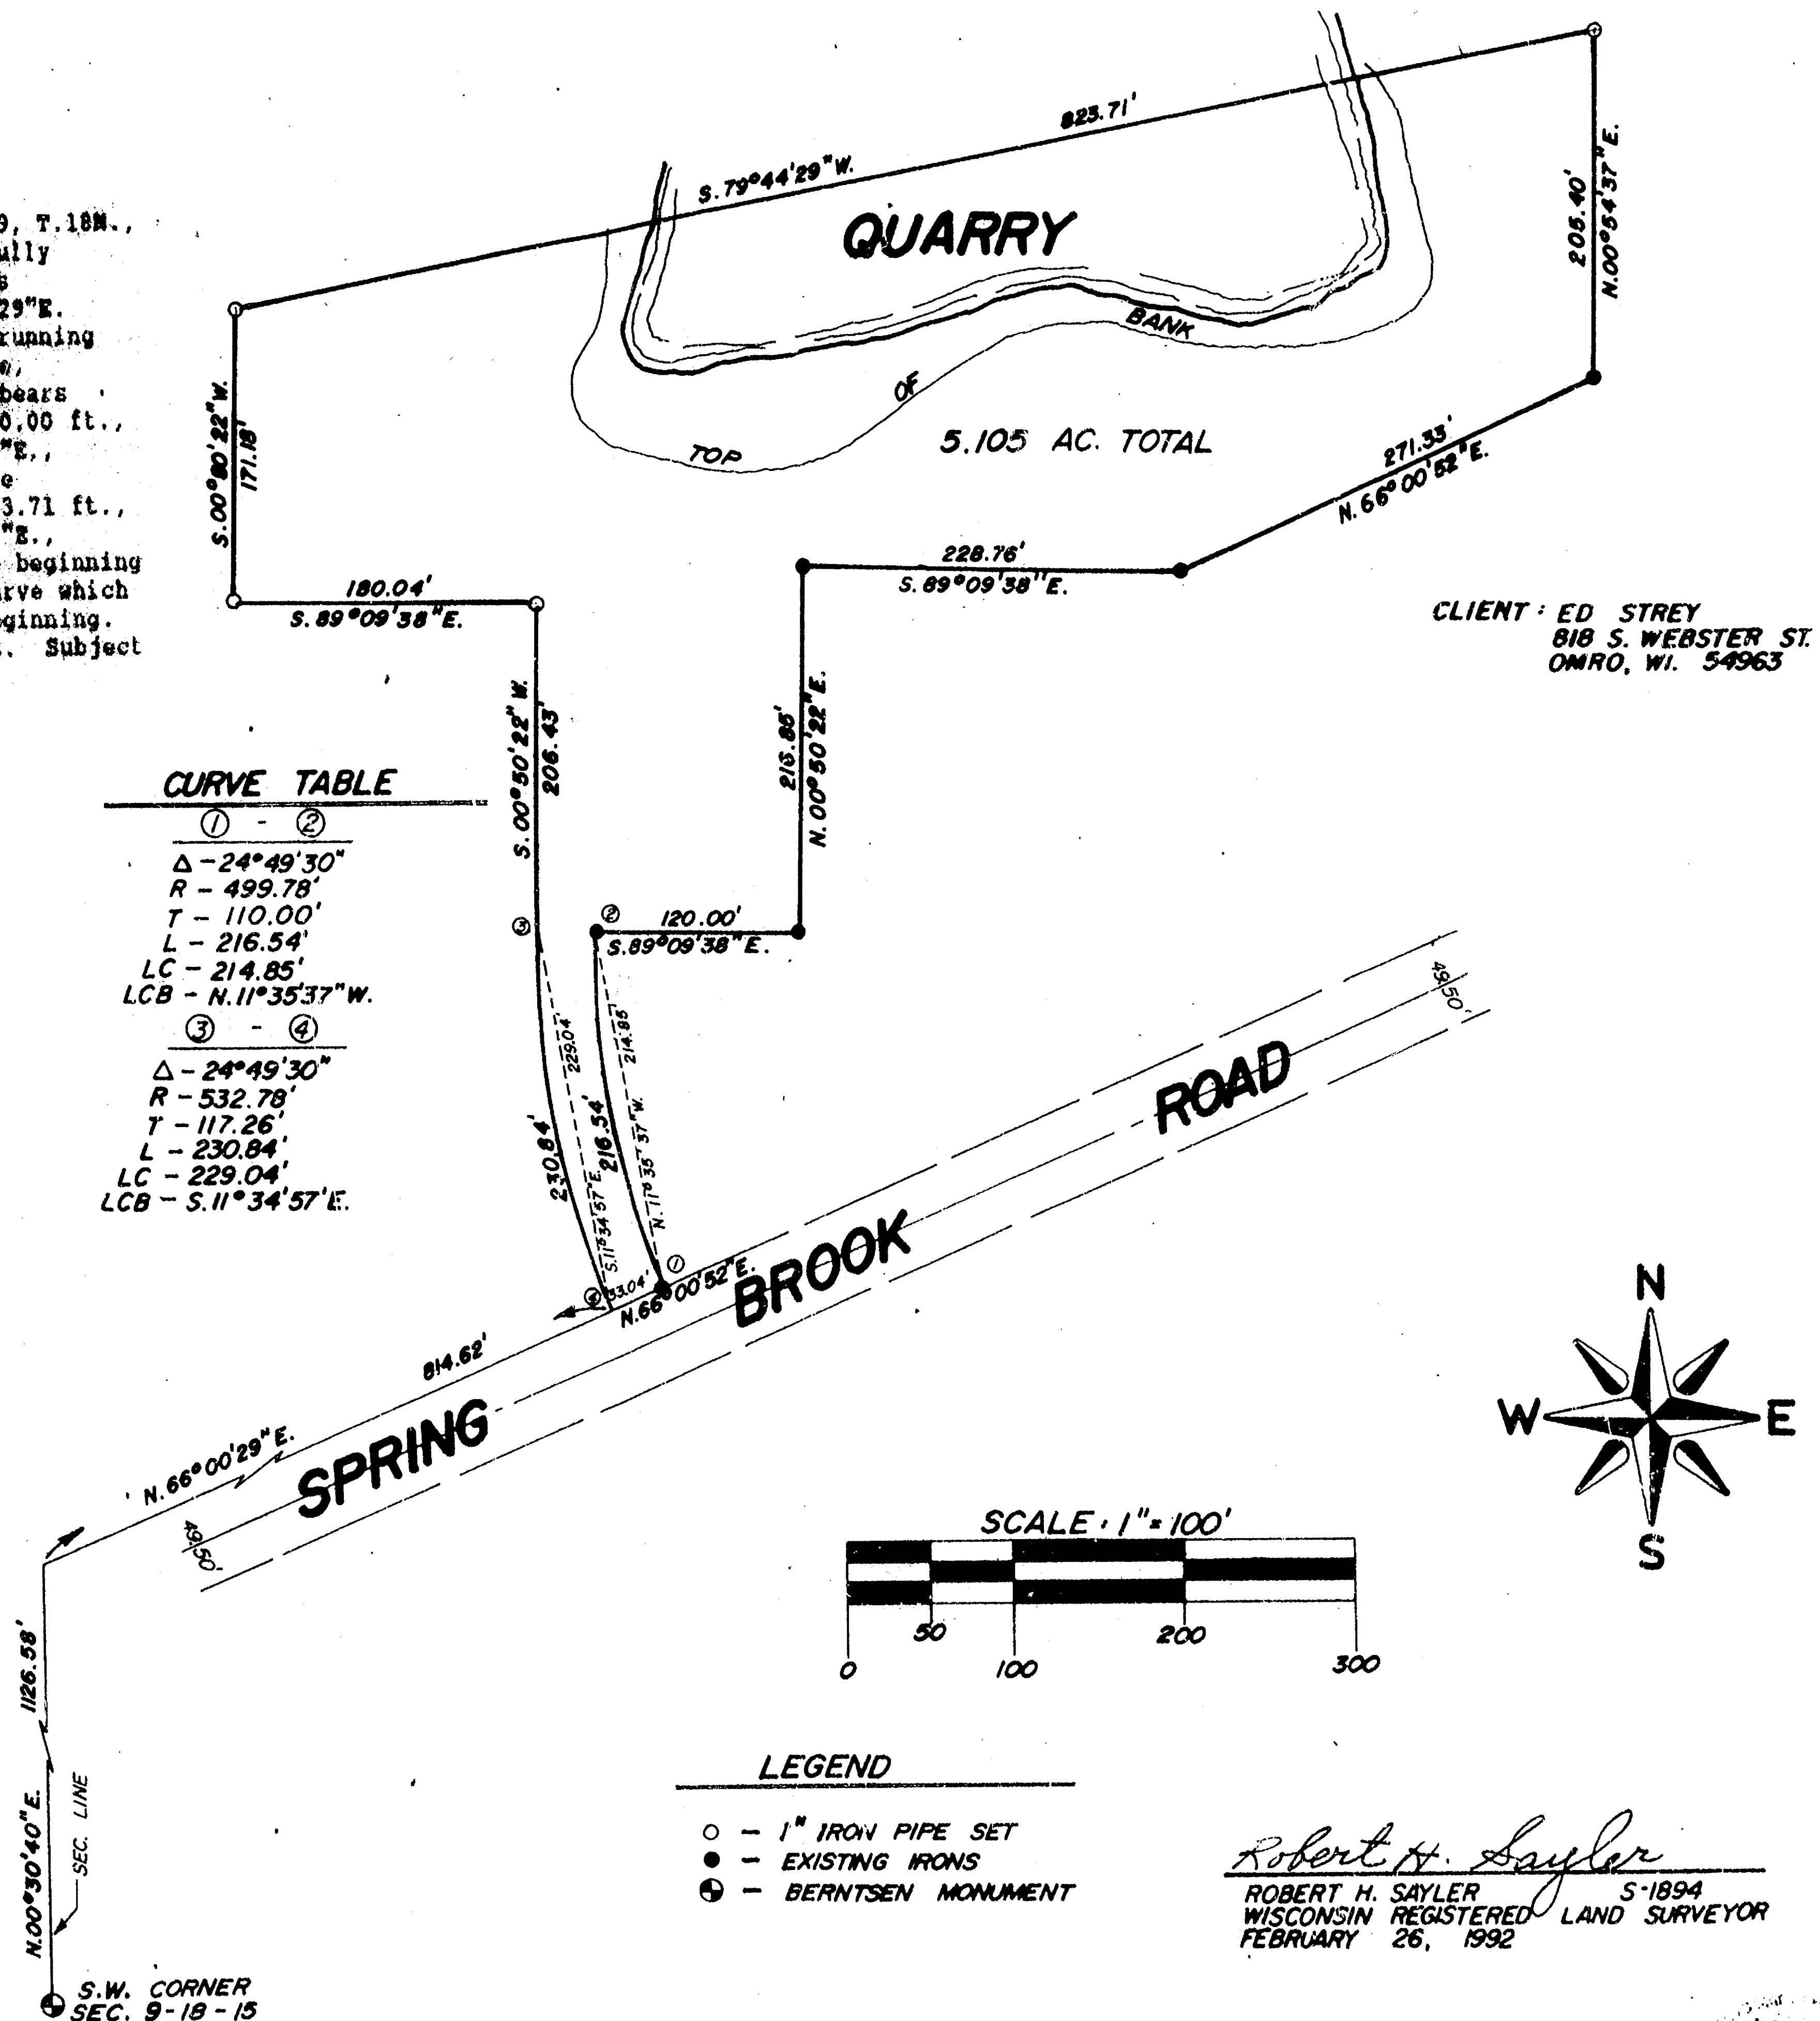


SITUATED ALONG CLARK STREET, BEING LANDS DESCRIBED IN DOCUMENT NO. 864909,
PART OF FRACTIONAL LOT 3 IN SECTION 9, T18N, R15E, TOWN OF OLMRO, WINNEBAGO
COUNTY, WISCONSIN.

SEPTEMBER 24, 1998

SURVEY FOR DORNER-STAHL

NO. 3338

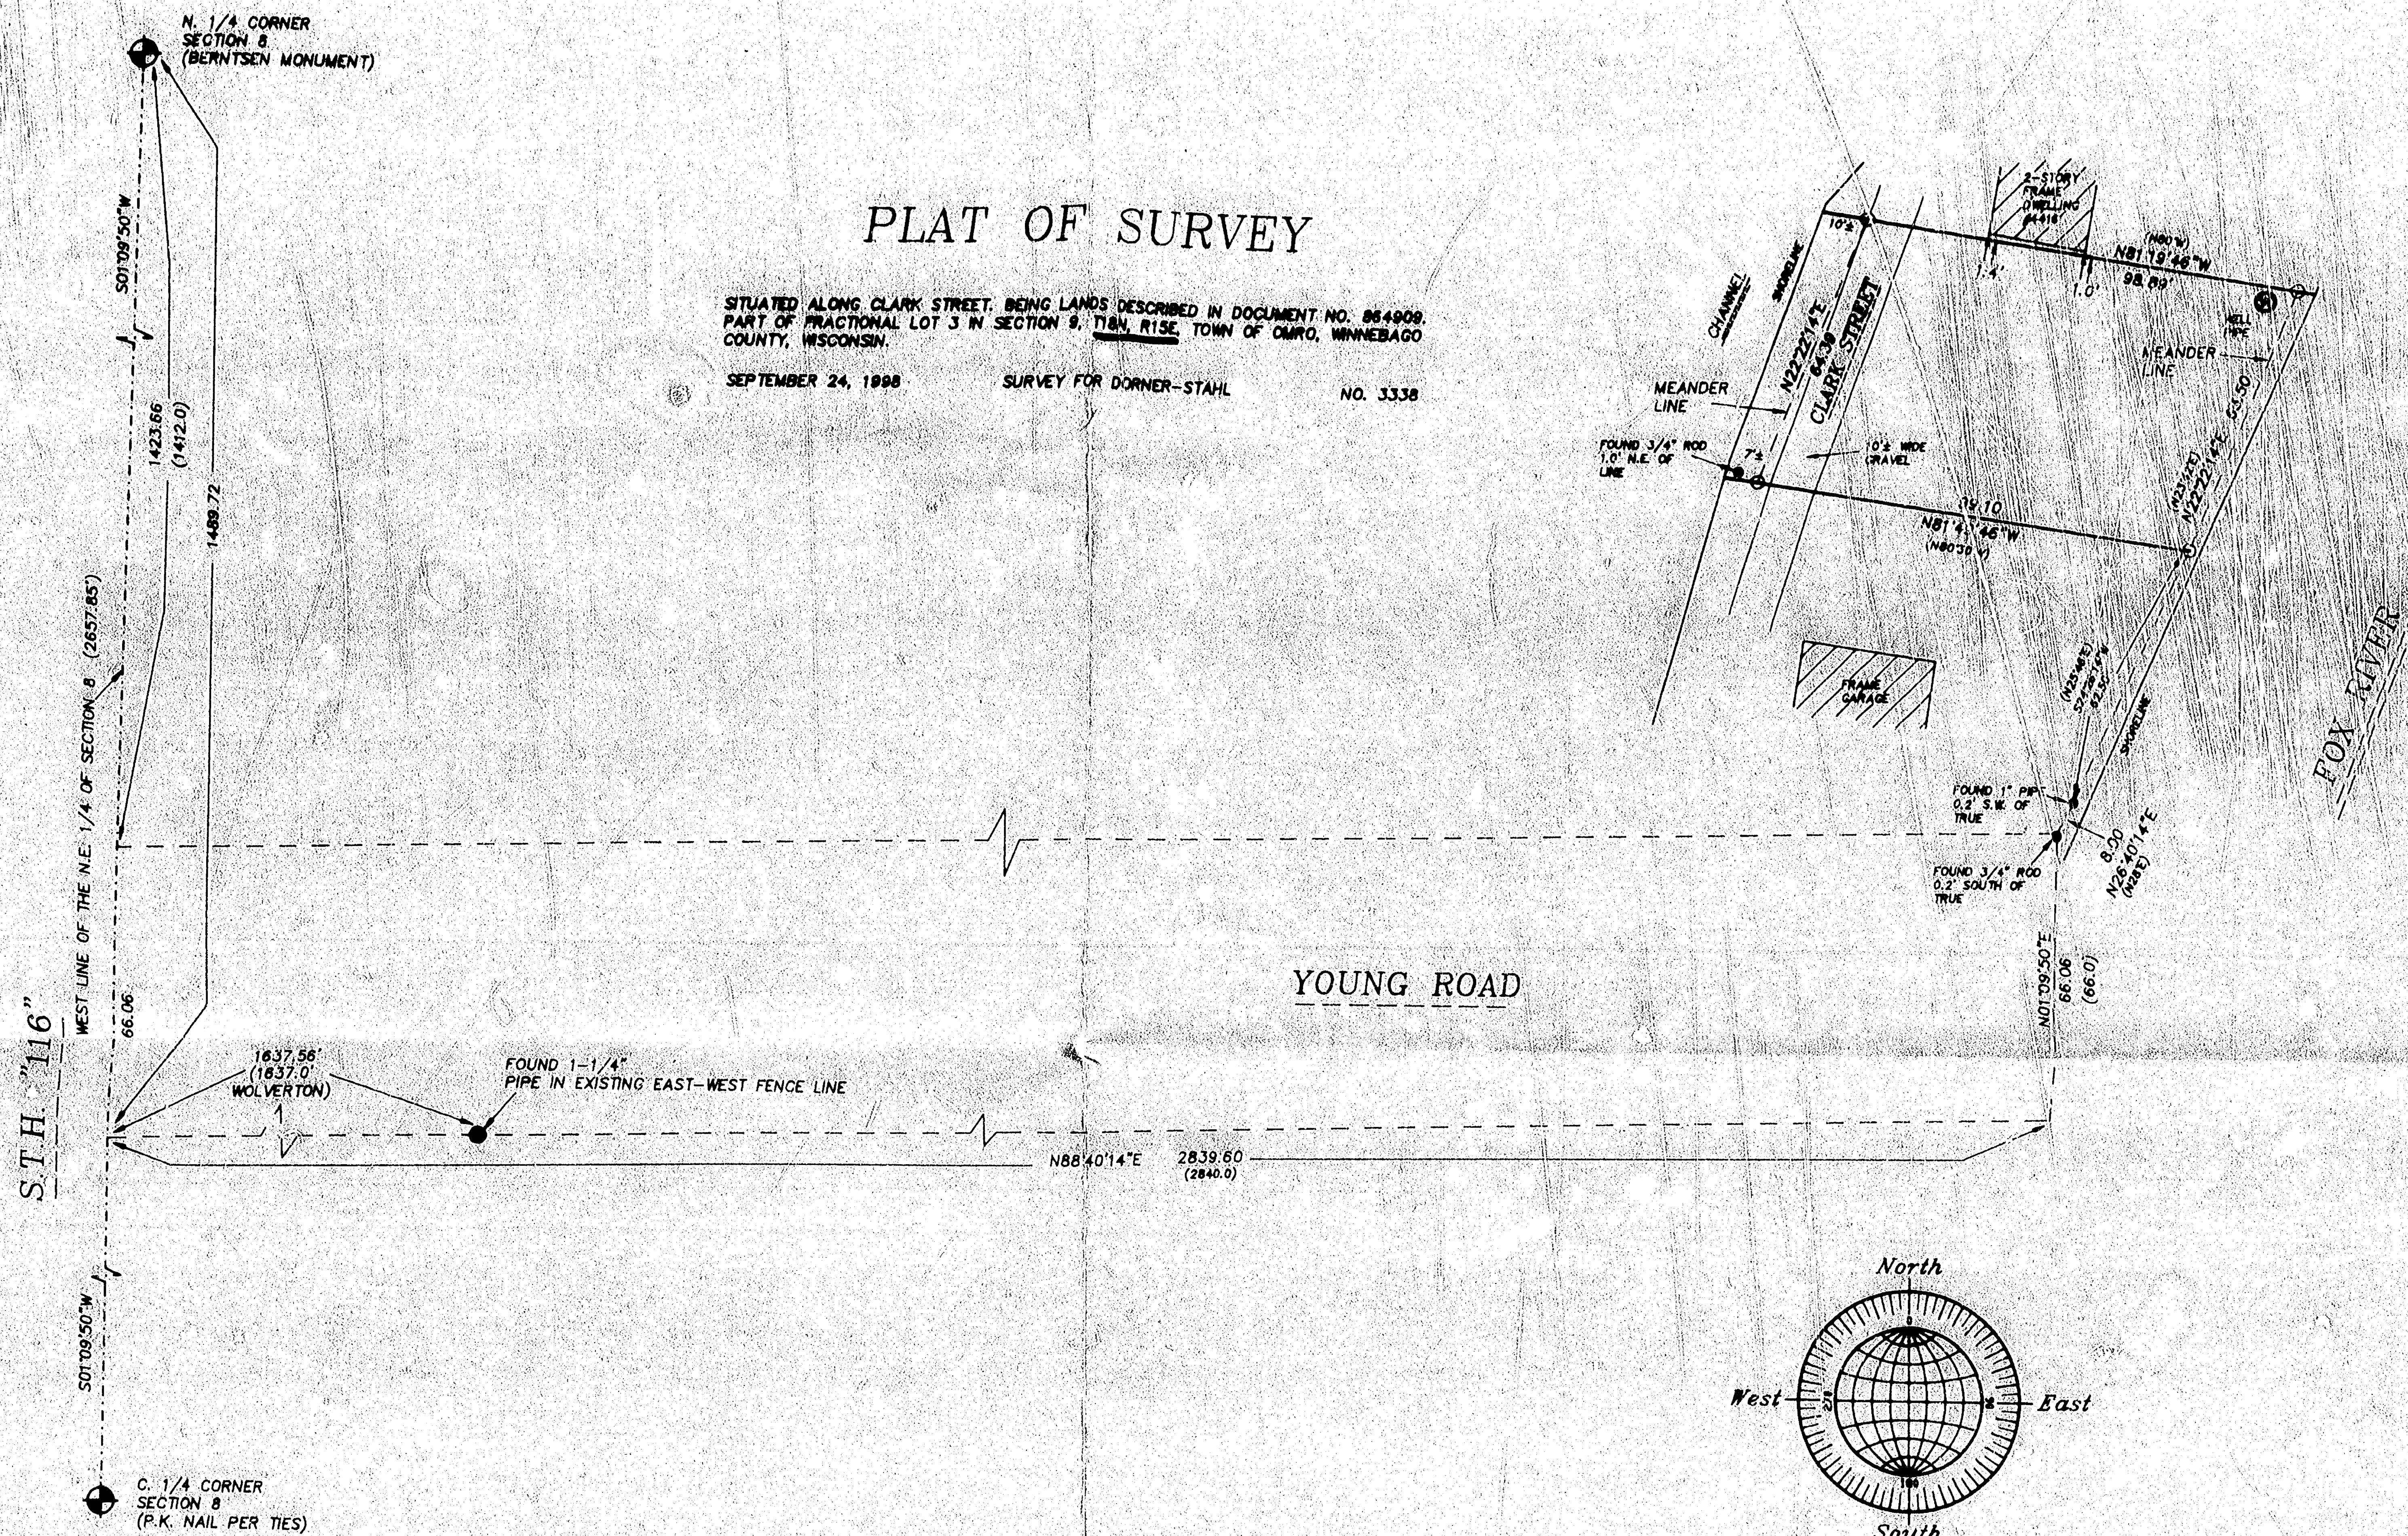

Surveyor's Certificate



I, Reinhard Roehlig, Wisconsin Registered Land Surveyor, certify that I have surveyed the above described property and that the above map is a correct representation thereof and shows the size and location of the property, its exterior boundaries, the locations and dimensions of all visible structures thereon, boundary fences, apparent easements and roadways and visible encroachments, if any.

This survey is made for the exclusive use of the present owners of the property and also those who purchase, mortgage or guarantee title thereto, within one (1) year from the date hereof.

9-2590

Date _____

Reinhard Roehlig, Registered
Land Surveyor S-1368

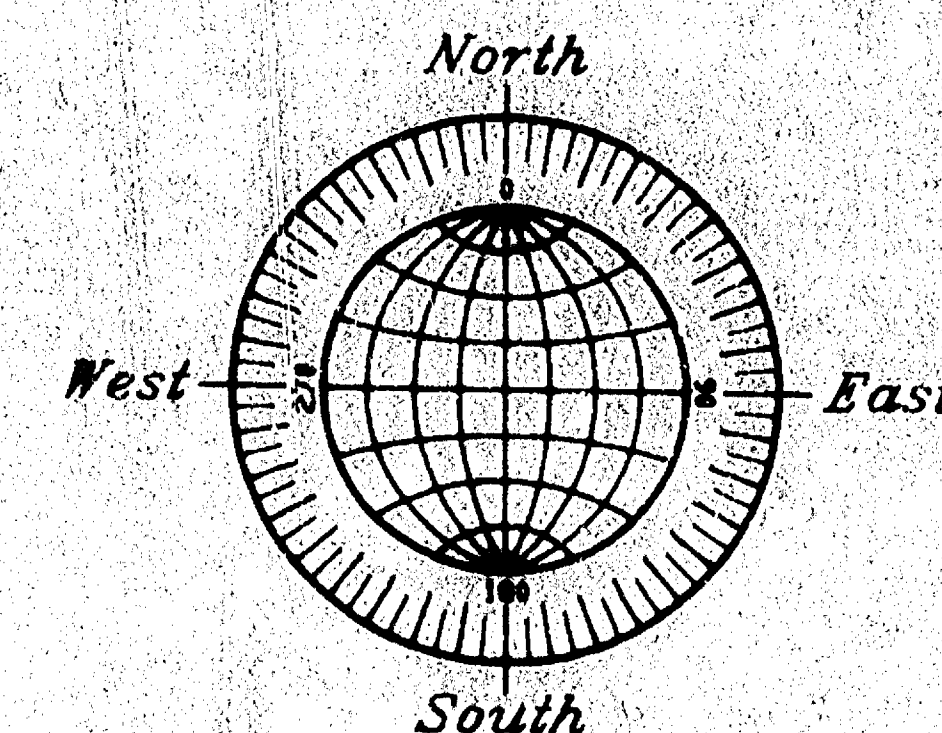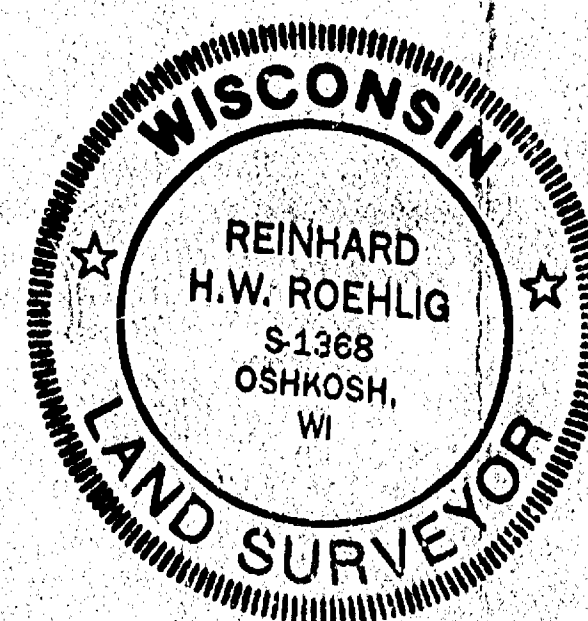

GRAPHIC SCALE



(IN FEET)
1 inch = 30 ft.

SEPTEMBER 24, 1998

ROEHLIG

LAND SURVEYING
&
CONSULTING LTD.

4041 State Road 91 • Oshkosh WI • 54904
(920) 233-2884

NO. 3338

Town of OMRO SEC 9 T18N R15E