



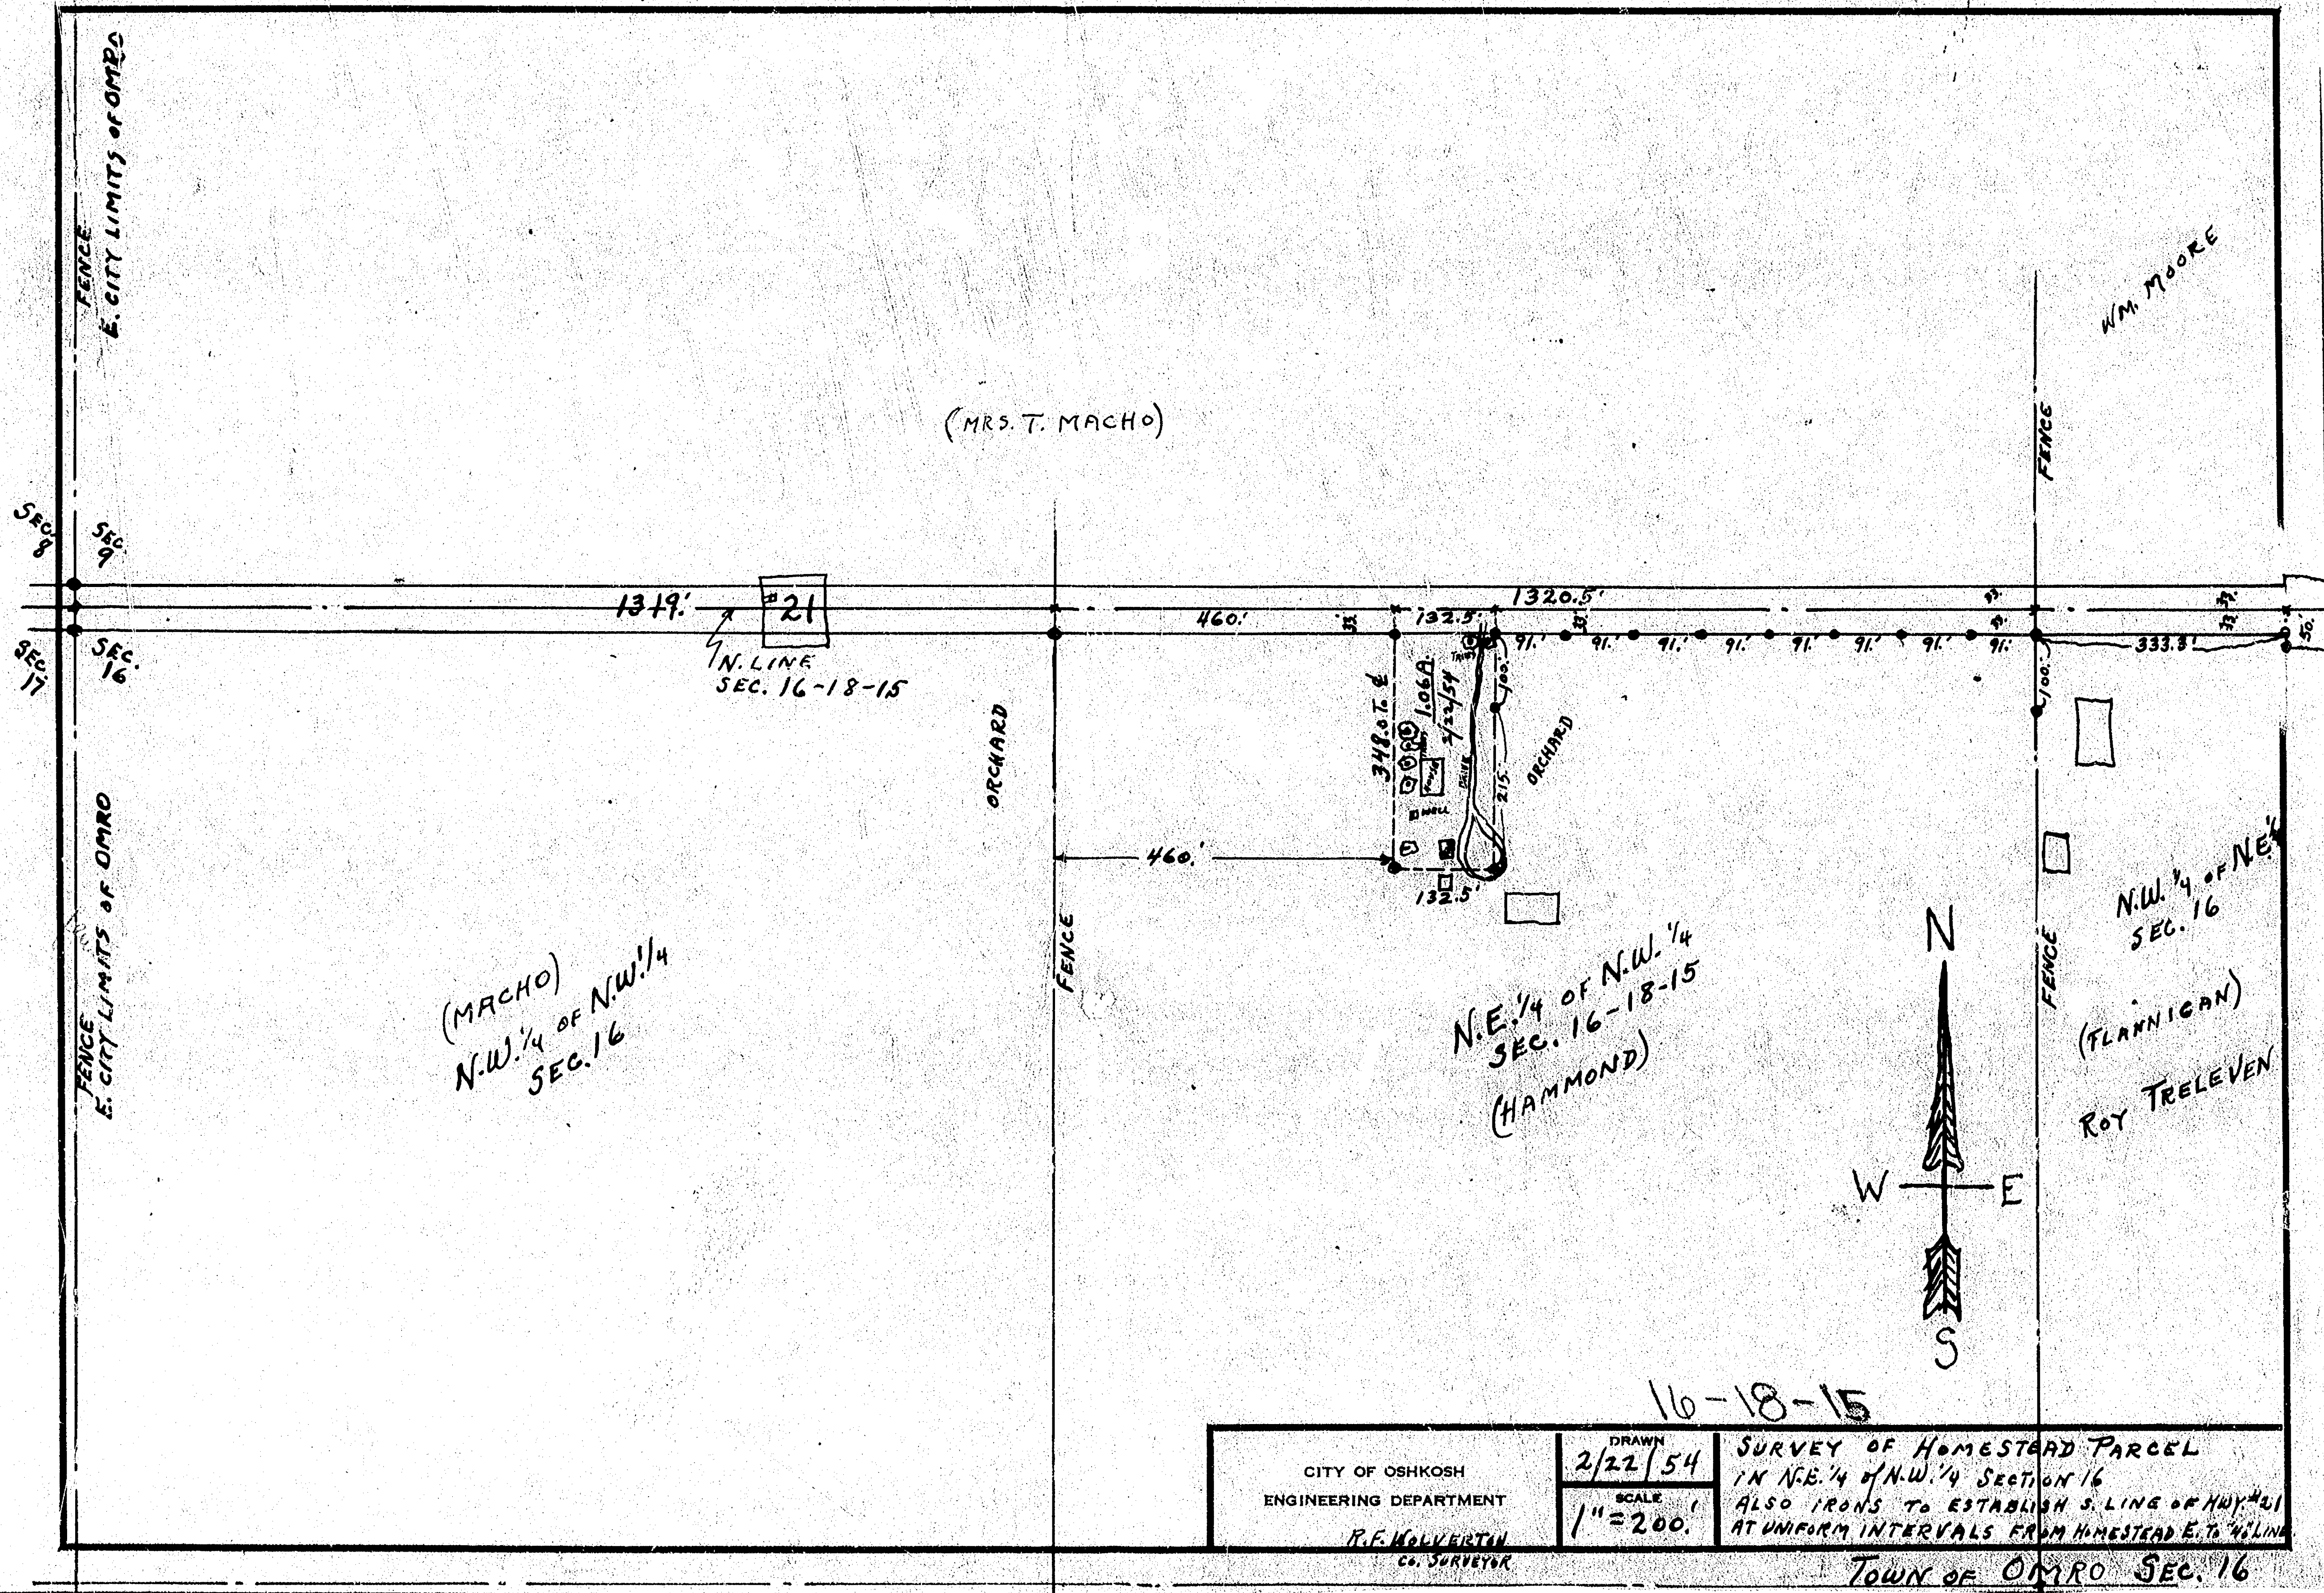

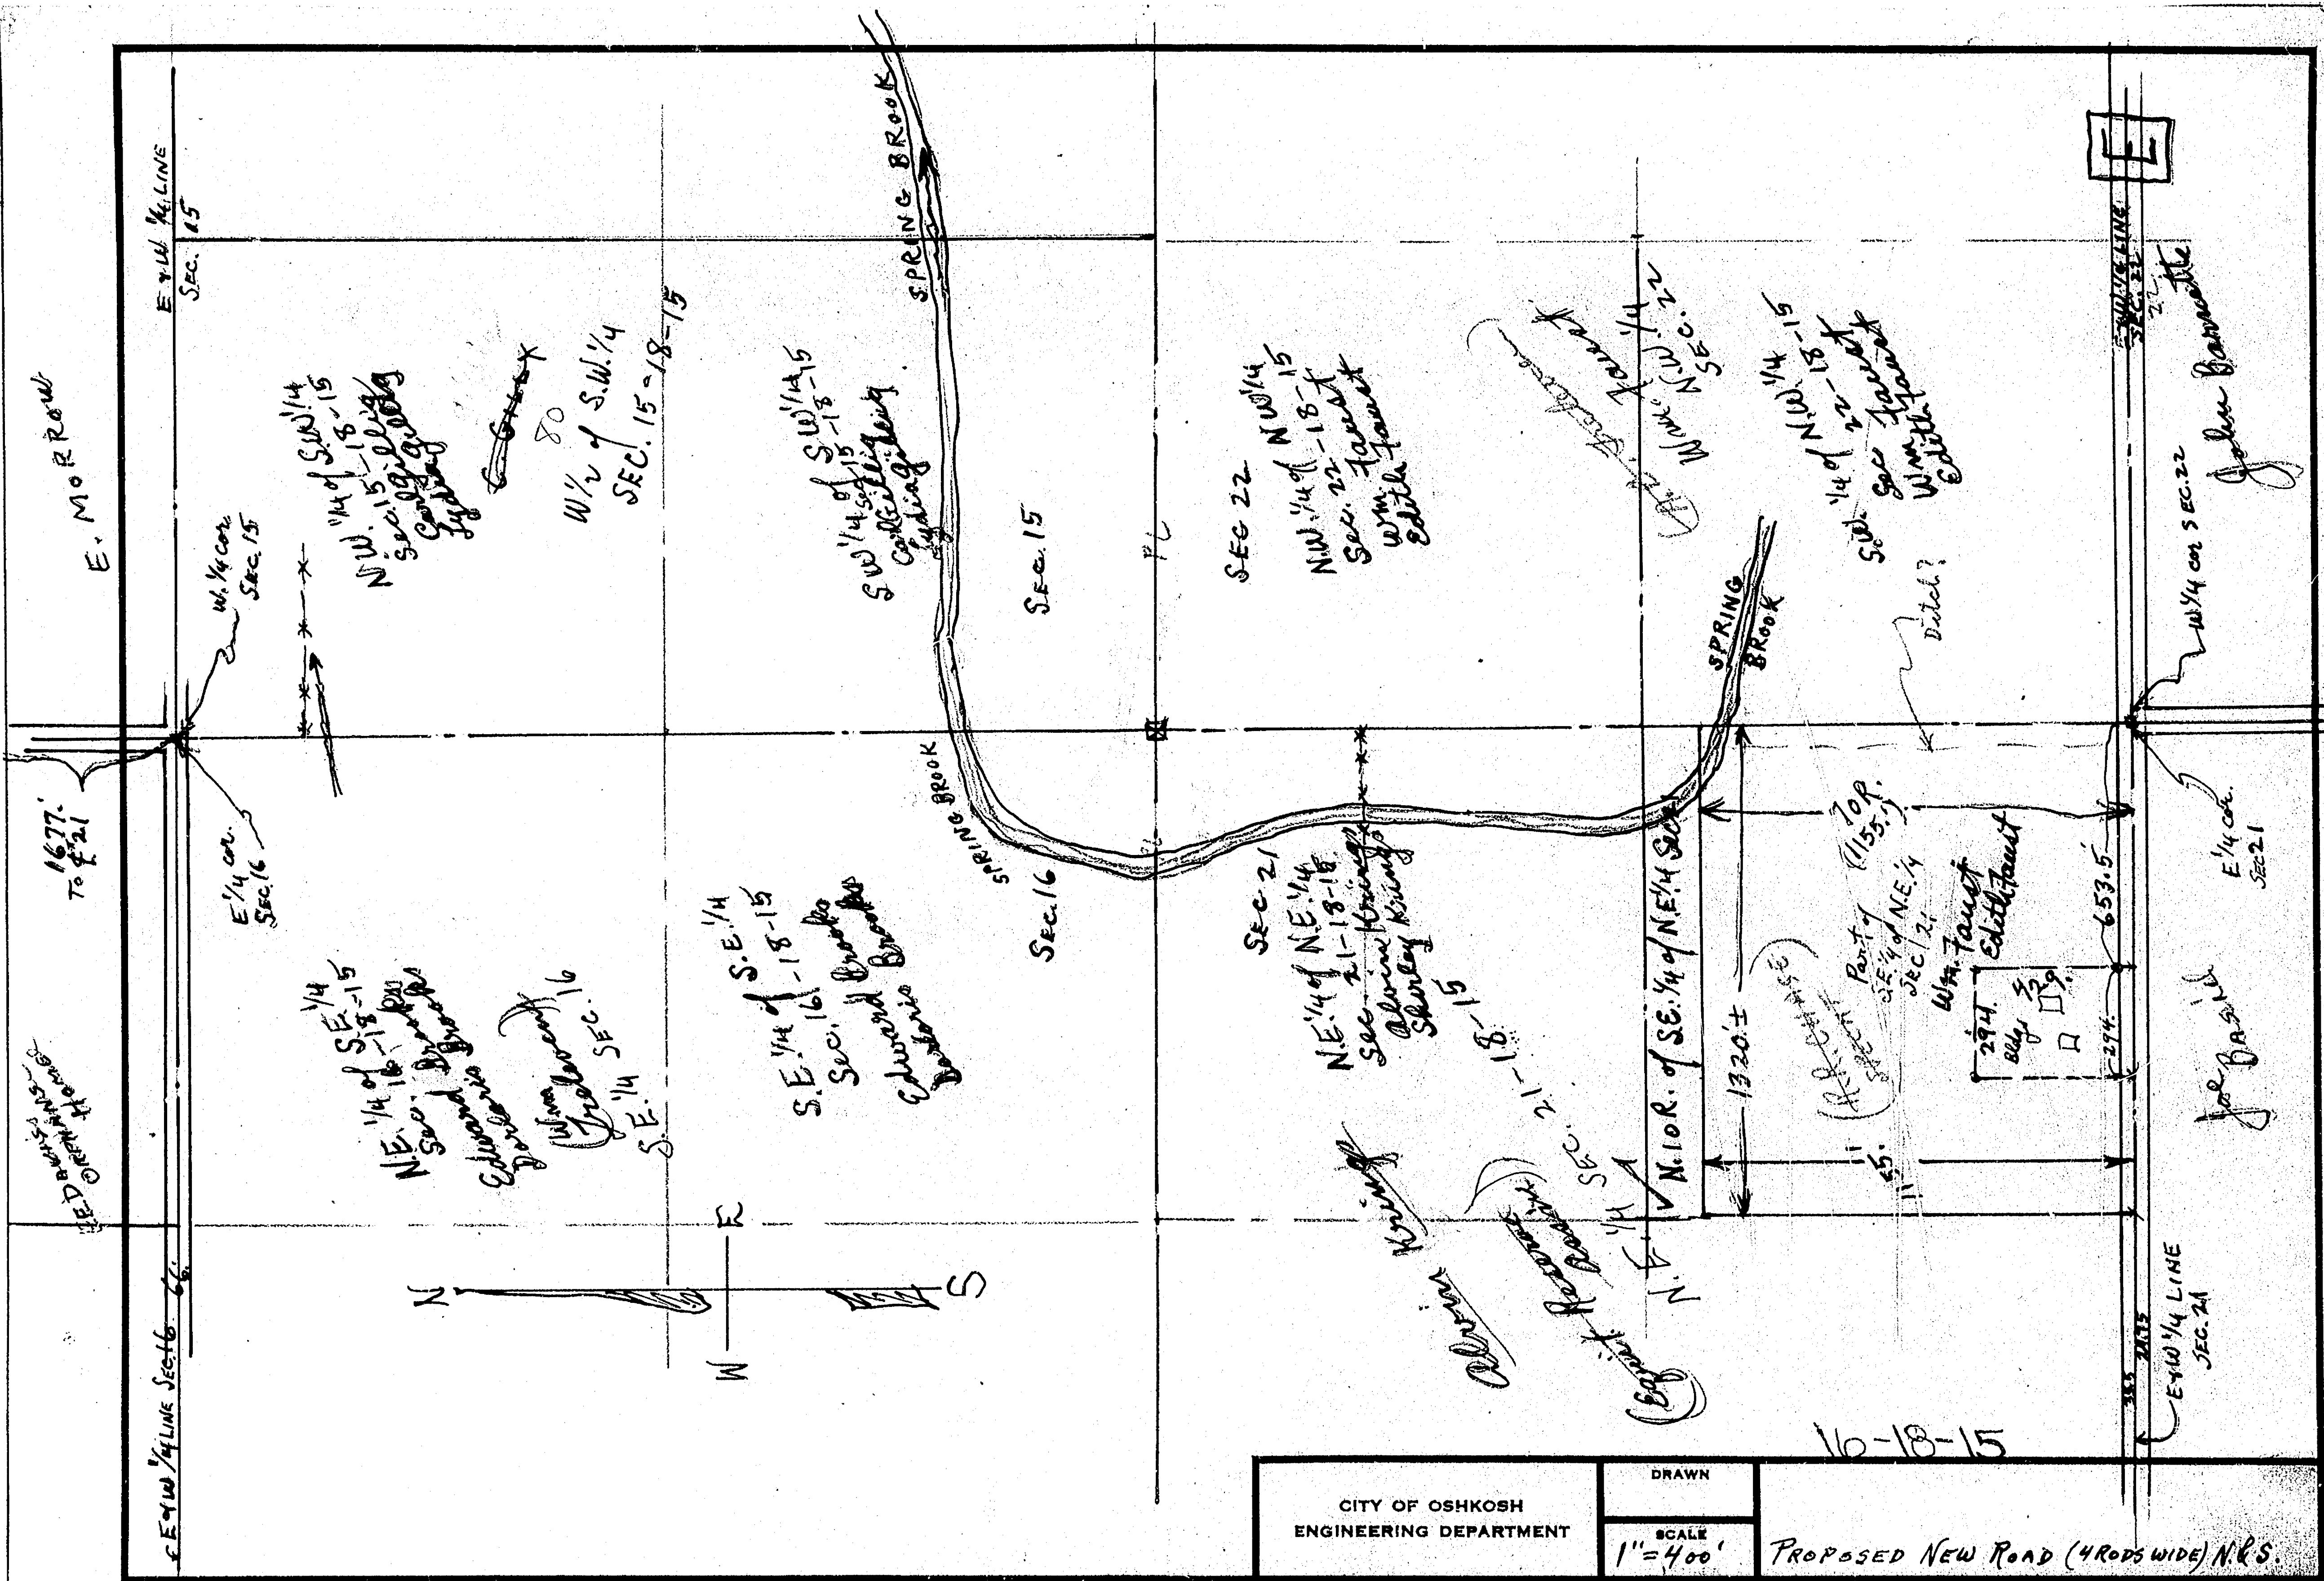

E. MORROW

1677' TO E 21


E 1/4 LINE SEC. 15

E 1/4 LINE SEC. 16

W 1/4 cor SEC. 15

E 1/4 cor SEC. 16

NW 1/4 of SW 1/4 SEC. 15-18-15





SEC 22
NW 1/4 of NW 1/4 SEC. 22-18-15
Sec. 22-18-15
Edith Faust

SEC 21
NE 1/4 of NE 1/4 SEC. 21-18-15
Sec. 21-18-15
Edith Faust

NW 1/4 of NW 1/4 SEC. 22

SW 1/4 of NW 1/4 SEC. 22-18-15
Sec. 22-18-15
Edith Faust

Part of (1155.5')
SEC. 21
NE 1/4 of NE 1/4 SEC. 21
Edith Faust

W 1/4 cor SEC. 22
John Barnett

E 1/4 cor SEC. 21


E 1/4 LINE SEC. 21


CITY OF OSHKOSH
ENGINEERING DEPARTMENT

DRAWN

SCALE
1" = 400'

PROPOSED NEW ROAD (4 RDS WIDE) N. & S.

TOWN OF OMRO SEC. 15-16-21 & 22

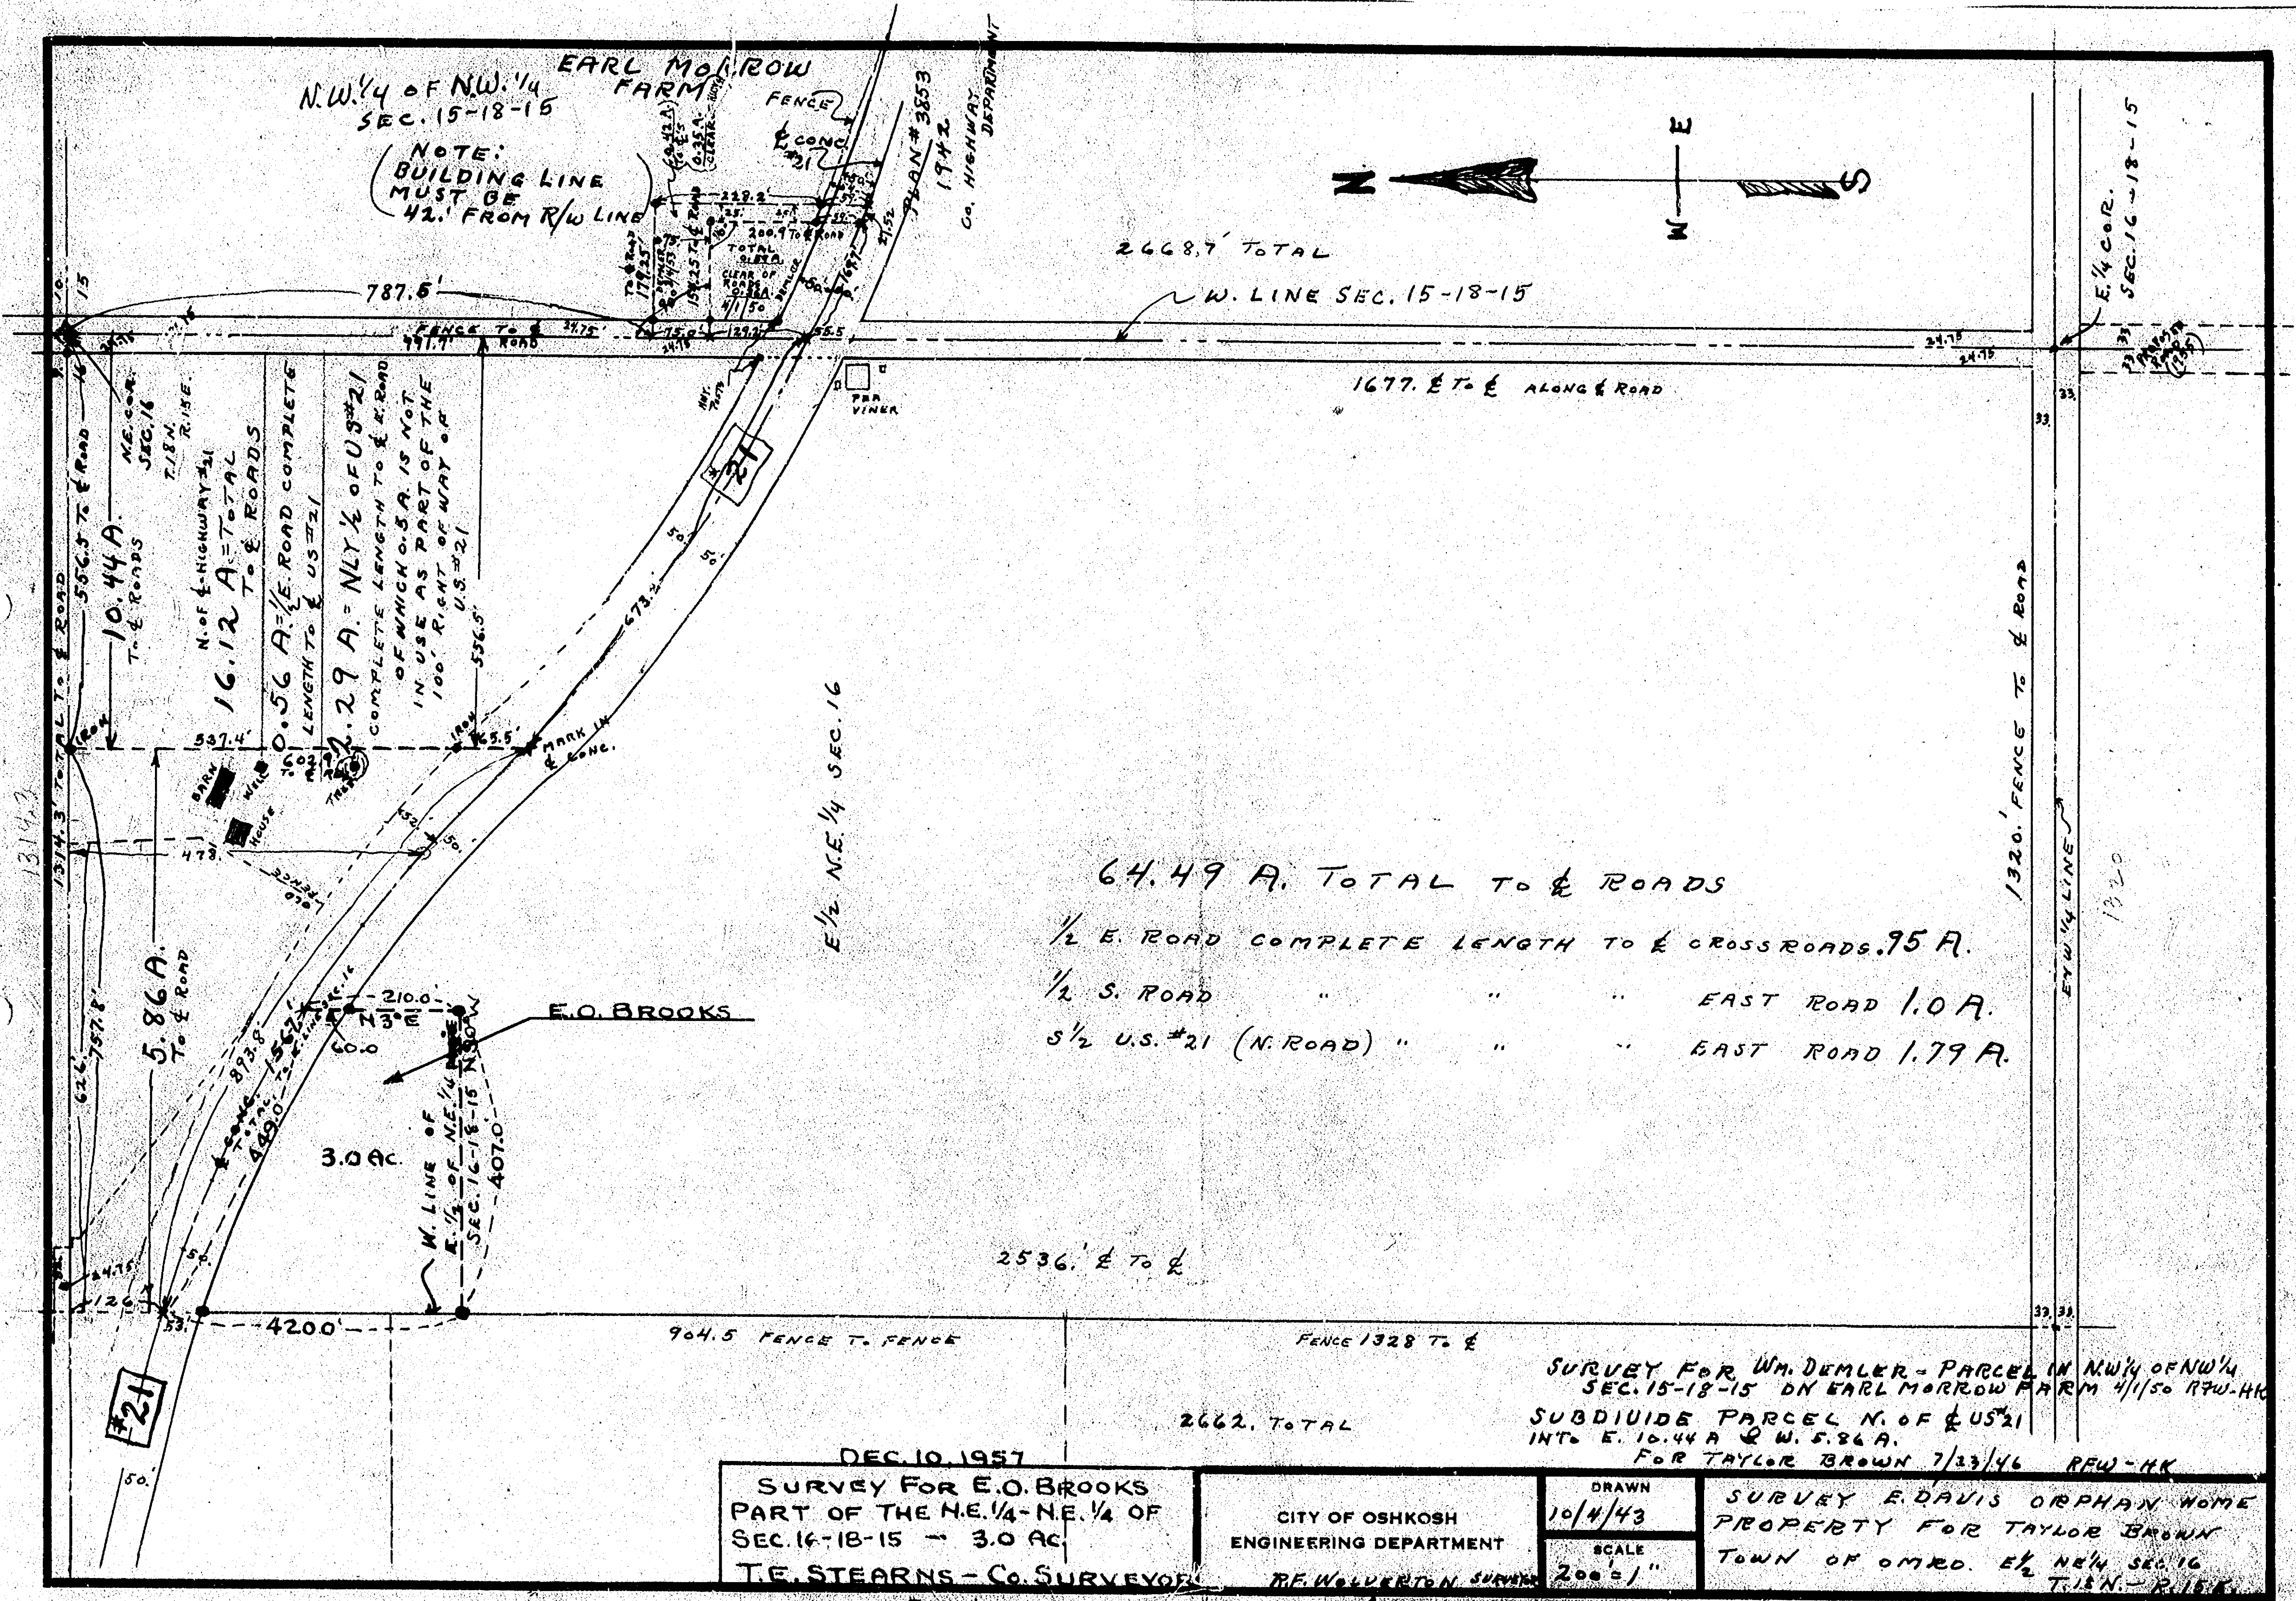

N.W. 1/4 OF N.W. 1/4
SEC. 15-18-15
EARL MORROW FARM

NOTE:
BUILDING LINE
MUST BE
42.1' FROM R/W LINE

2668.7' TOTAL

W. LINE SEC. 15-18-15

1677. E TO E ALONG & ROAD

64.49 A. TOTAL TO & ROADS

1/2 E. ROAD COMPLETE LENGTH TO & CROSSROADS. 95 A.

1/2 S. ROAD " " " EAST ROAD 1.0 A.

5 1/2 U.S. #21 (N. ROAD) " " " EAST ROAD 1.79 A.

2536. E TO E

904.5 FENCE TO FENCE

FENCE 1328 TO E

2662. TOTAL

DEC. 10. 1957
SURVEY FOR E.O. BROOKS
PART OF THE NE 1/4 - NE 1/4 OF
SEC. 16-18-15 - 3.0 AC.
T.E. STEARNS - Co. SURVEYOR

CITY OF OSHKOSH
ENGINEERING DEPARTMENT
R.F. WOLVERTON SURVEY


SURVEY FOR WM. DEMLER - PARCEL IN NW 1/4 OF NW 1/4
SEC. 15-18-15 ON EARL MORROW FARM 4/1/50 RTW-HK
SUBDIVIDE PARCEL N. OF & US#21
INTO E. 10.44 A & W. 5.86 A.
FOR TAYLOR BROWN 7/33/46 RFW-HK

SURVEY E. DAVIS ORPHAN HOME
PROPERTY FOR TAYLOR BROWN
TOWN OF OMBRO. E 1/2 NE 1/4 SEC. 16
T. 15 N. R. 15 E.


16-18-15

(REVISED 8/4/53)

TOWN OF OMBRO SEC. 15-16

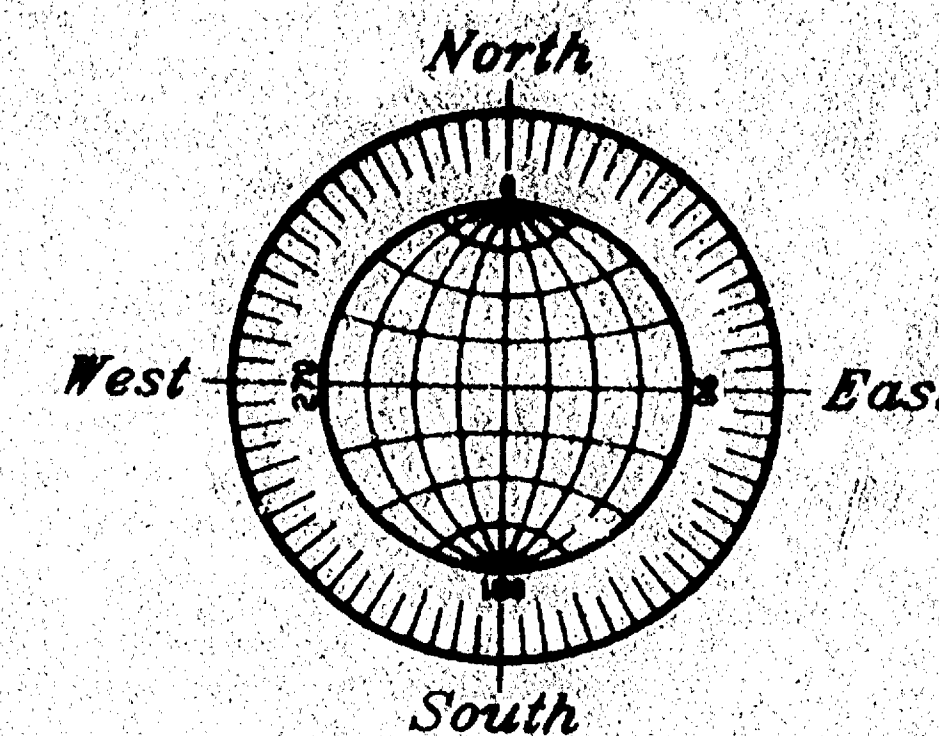

GRAPHIC SCALE

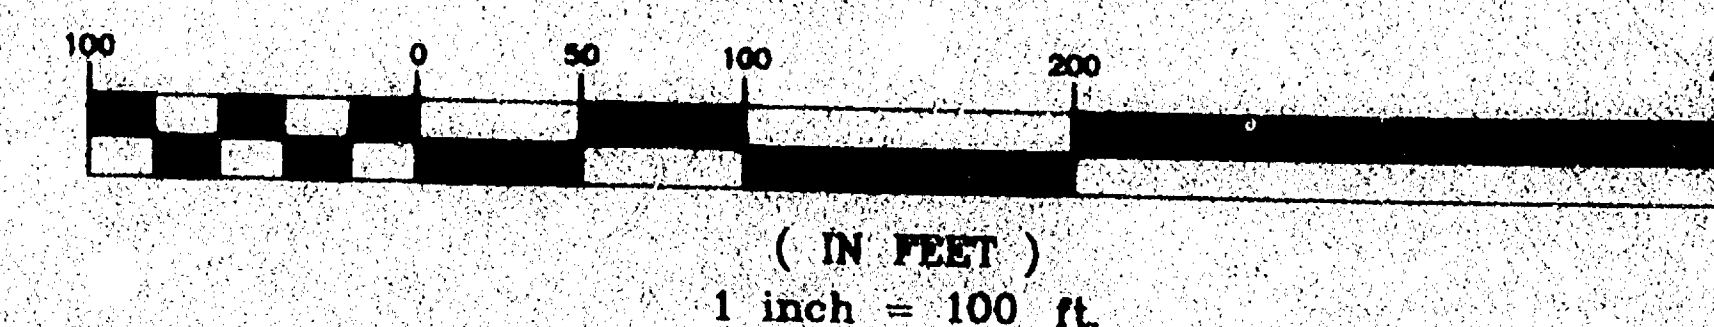


RIGHT OF WAY AND BUILDING LOCATION

KNOWN AS 2376 SCOTT STREET EAST, PART OF THE N.E. 1/4 OF THE S.E. 1/4 OF SECTION 18,
T18N. R15E, IN THE TOWN OF OMRO, WINNEBAGO COUNTY, WISCONSIN.

MAY 3, 2000

SURVEY FOR MILK SOURCE

NO. 3643

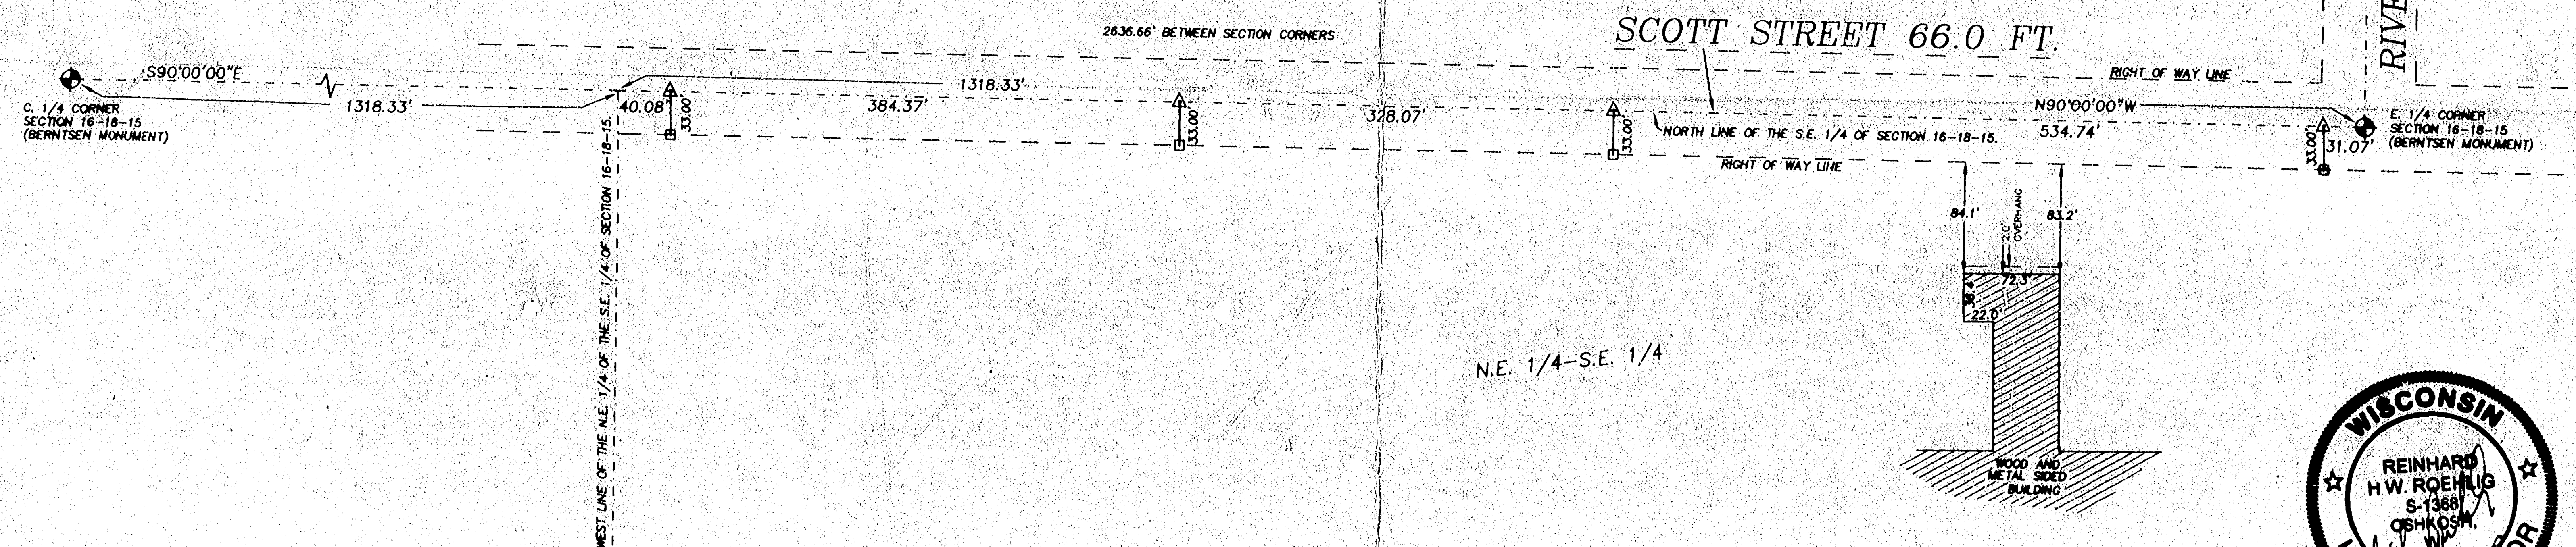


N.E. 1/4-S.E. 1/4

BEARINGS ARE REFERENCED TO THE NORTH LINE OF THE S.E. 1/4 OF THE S.E. 1/4 OF SECTION 16-18-15,
WHICH HAS AN ASSUMED BEARING OF NORTH 00°00'00\"

ALL DISTANCES ARE MEASURED TO THE NEAREST HUNDREDTH OF A FOOT.

△ DENOTES MASONRY NAIL SET.

□ DENOTES WOOD STAKE SET.

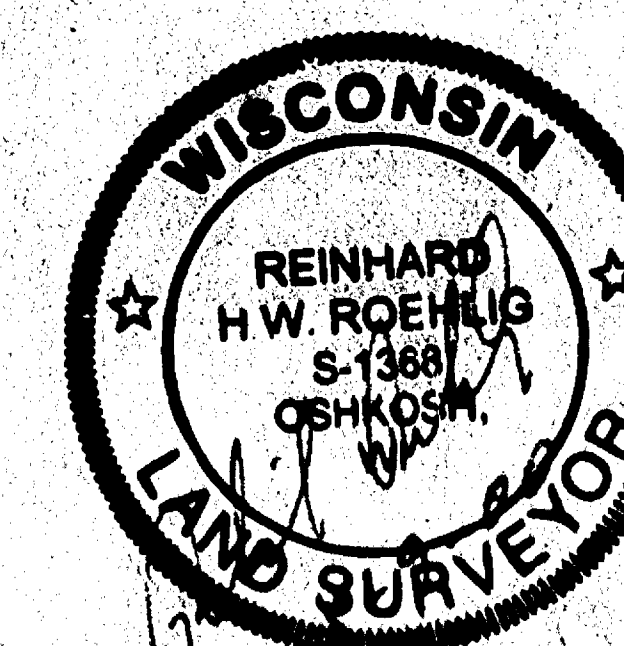

MAY 3, 2000

ROEHLIG

LAND SURVEYING
&
CONSULTING LTD.

4041 State Road 91 • Oshkosh WI • 54904
(920) 233-2004

NO. 3643