

FOX RIVER

PARK LAGOON

S. 1/4 COR.  
SEC. 18-15

N. LINE SEC. 17-18-15

N. 1/4 COR.  
SEC. 17-18-15

OUT LOT  
1/456

CATHERINE  
PETERSEN

HUMES

DAVID MAPLE WOOD  
ST.

HWY  
#21

N. 1/2 S. 1/4 LINE  
SEC. 17-18-15

EASTERN  
ADDN.

SANDY-JOHNSON &  
POMROY'S  
ADDN.

ADDN.


(WATER ST.)  
NOW MAIN ST.

82.5'  
LINCOLN ST

EASTERN  
ADDN.

82.5'  
WASHINGTON ST

EASTERN  
ADDN.

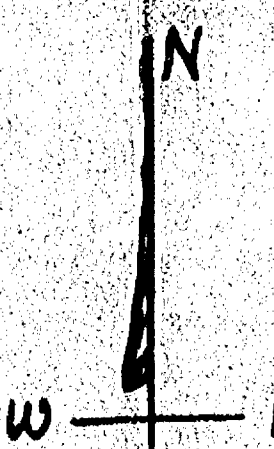


CITY OF OSHKOSH  
ENGINEERING DEPARTMENT  
R. F. WOLVERTON  
CITY SURVEYOR

DRAWN  
1/14/56  
SCALE  
1" = 100'

PART OF DAVID HUMES ADDN. &  
SANDY-JOHNSON & POMROY'S ADDN.  
& SUBDN. OF O.L. #94 S. OF RIVER

CITY OF ONRO (2) SEC 17 & 8

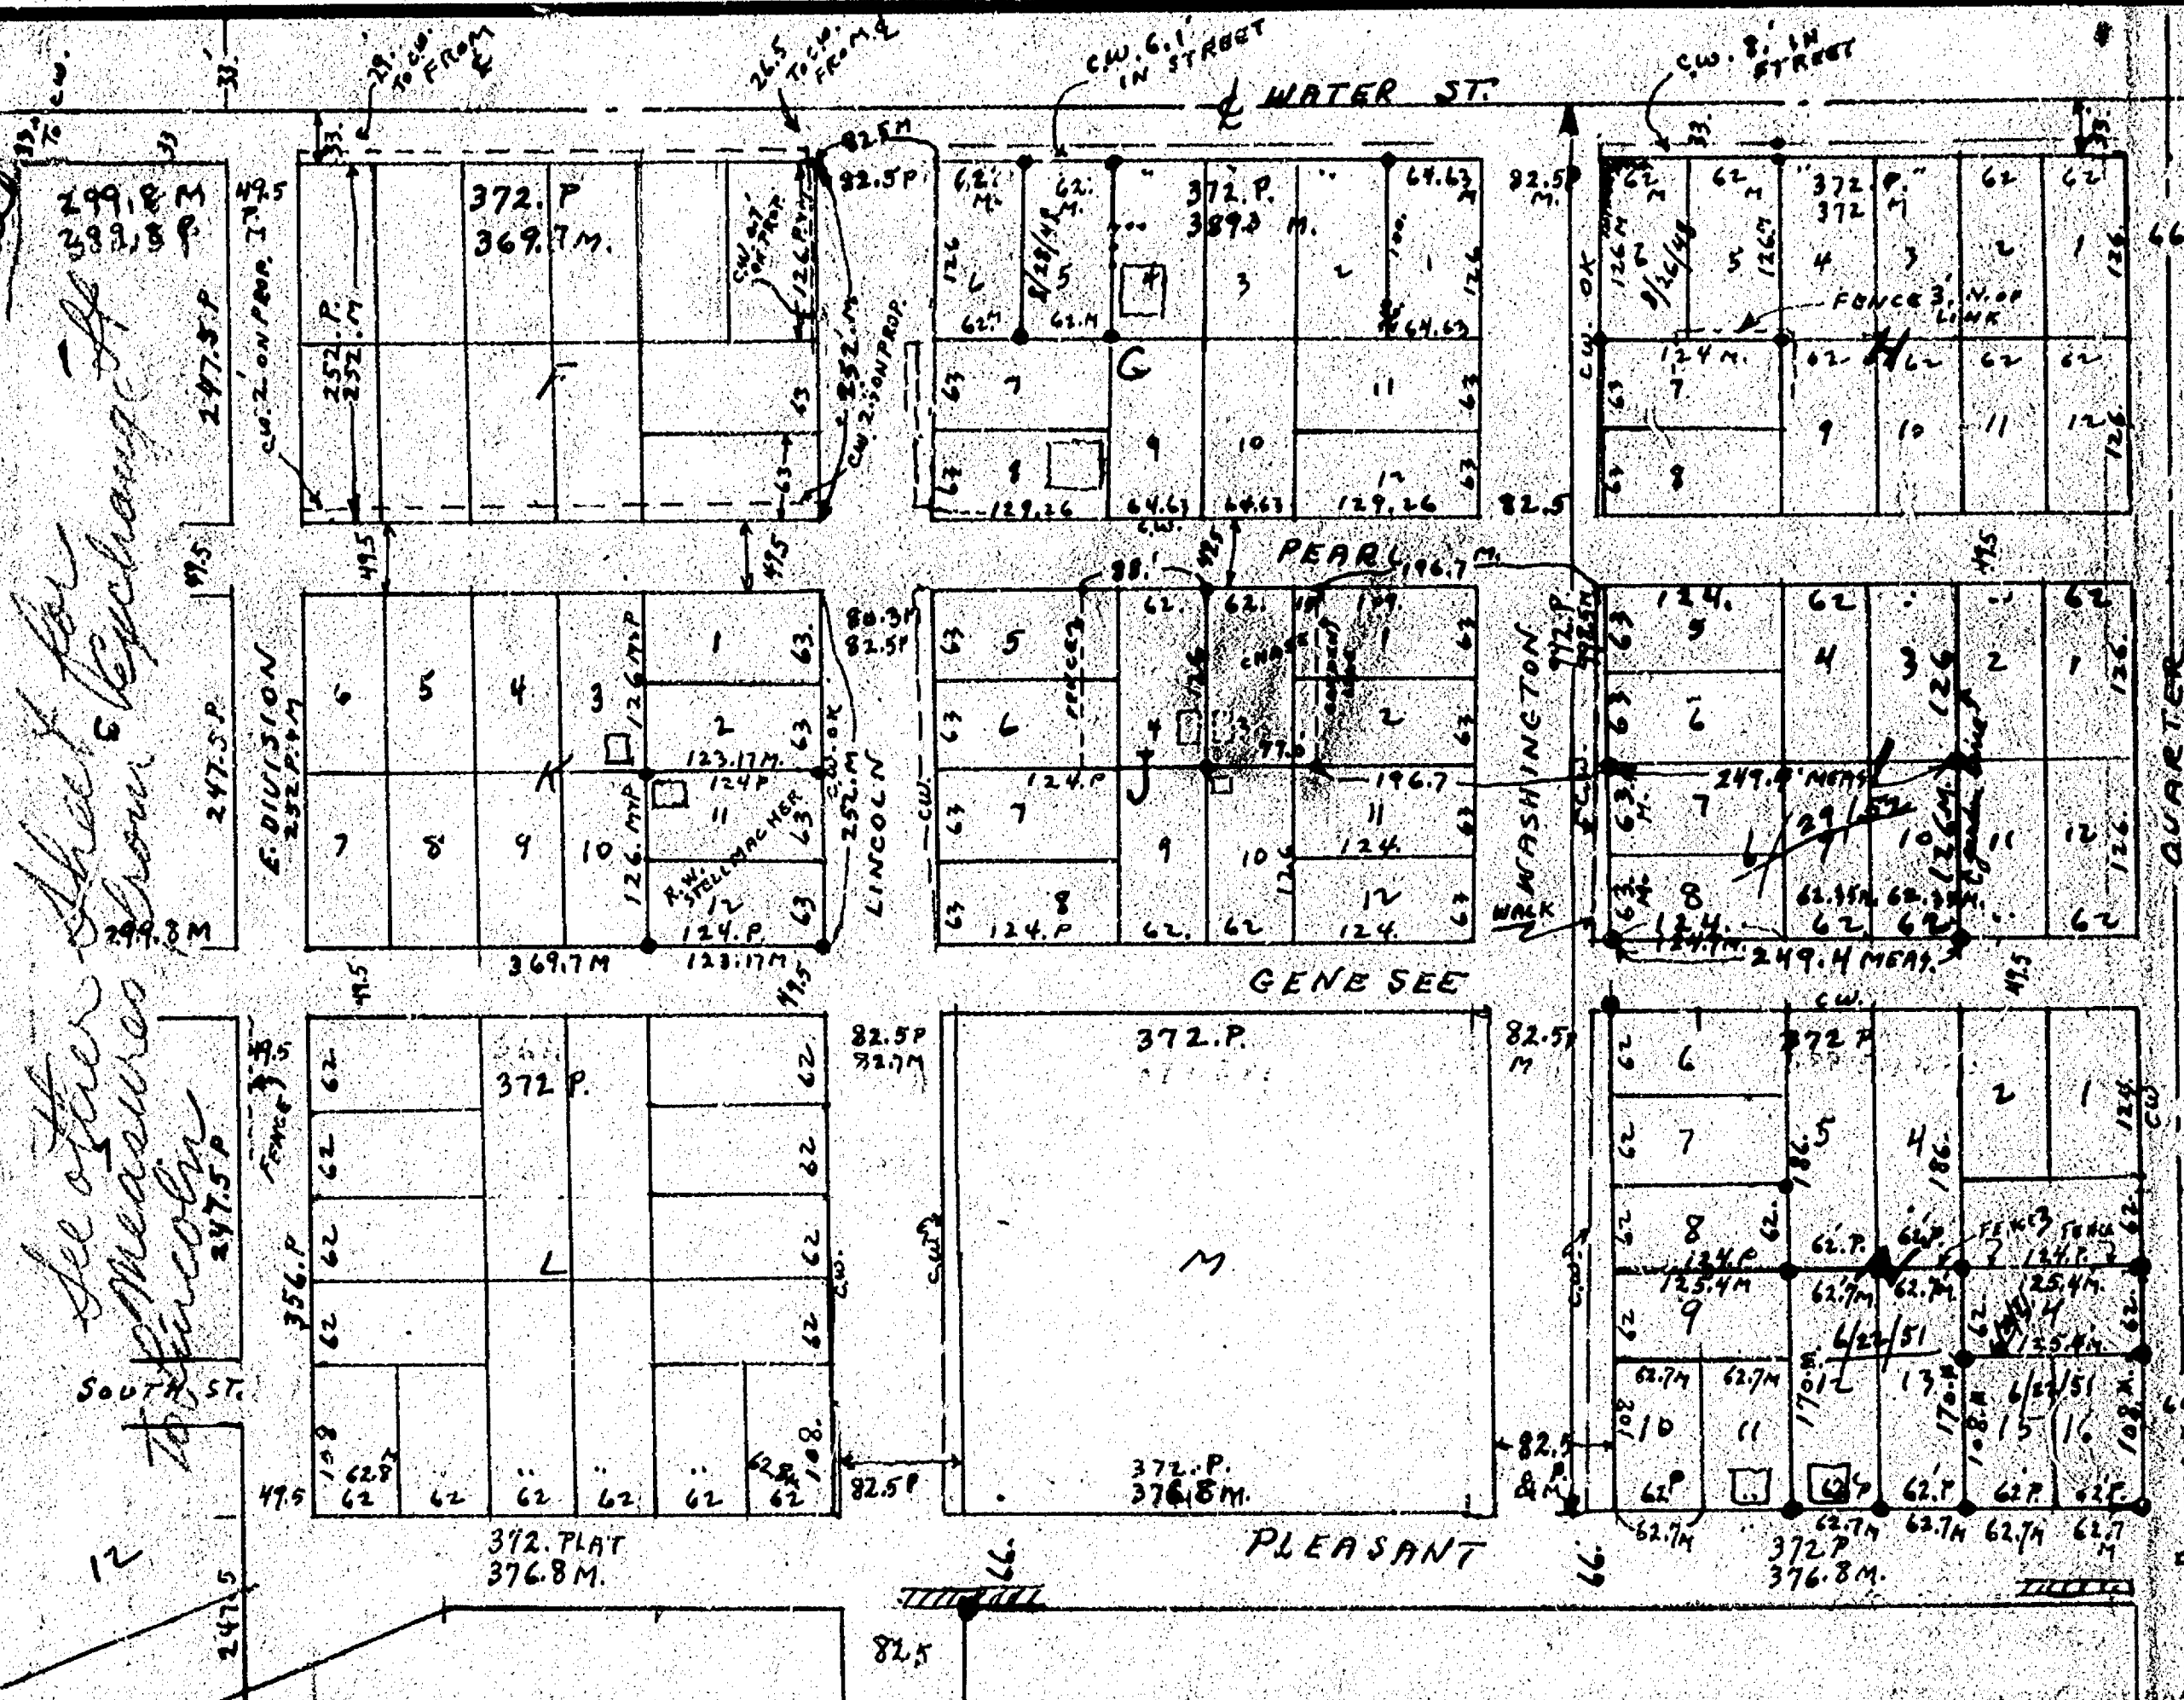

See other sheet for  
measures from Exchange St  
to Lincoln

SURVEY Lot #5 Bl. "G" EASTERN ADDN.  
FOR LOUIS BUTT 8/28/48 RFW-HK

SURVEY Lots #5 & 6 Bl. "H" " "  
FOR MADGE & RENA ROBERTS  
8/26/48 RFW-HK

SURVEY Lots 12-13-14- (15416) Bl. "N"  
EASTERN ADDN. 6/22/51 RFW-HK.  
FOR BEULEN

IN BLOCK "J" THERE IS AN OLD NYS FENCE CUTTING OFF THE E. ENDS OF LOTS 5 & 6. THE OWNER OF LOT 4 CLAIMS 88' E. OF THIS FENCE WHICH LOOKS O.K. AS IT SEPARATES TWO OLD BARNS AND IS ON LINE WITH PART OF FENCE BETWEEN 9410.

MR. CHASE HAS LOT 3 AND W. 15' OF LOTS 1 & 2 WHICH BRINGS HIS E. LINE TO A LOW WIRE FENCE BETWEEN A GARDEN & HEDGE WHICH BOTH MR. CHASE & THE OWNER OF THE REMAINDER OF LOTS 1 & 2 AGREE HAS BEEN THE DIVISION OF OWNERSHIP LINE FOR MANY YEARS

LOT 3 & W. 15' OF 1 & 2 BL. "J" WAS STAKED OUT AS PASSESSSED WITHOUT SURPLUS OR SHORTAGE & WITHOUT REGARD TO DISTANCE FROM THE STREETS E. & W. OF THIS PROPERTY BECAUSE SAID STREETS DO NOT AGREE WITH EASTERN ADDN. PLAT

IN BLOCK "G" THE SURPLUS BETWEEN LINCOLN & WASHINGTON ST. WALKS WAS PRO RATED TO SET THE E. LINE OF LOT 2.


THERE IS A SHORTAGE OF 2.3' E. & W. IN BLOCK "F" AND A SURPLUS OF 17.3' IN BL. "G" E. & W. LOTS 5 & 6 OF BL. "G" DO NOT GET ANY SURPLUS DUE TO OCCUPATION ON 5-6-44

BLOCK "H" MEASURES O.K. FROM E. C.W. ON WASH. ST.


IN BLOCK "I" THE EAST WALK OF WASHINGTON ST. IS IN THE STREET. THE LINE BETWEEN LOTS 10 & 11 AS SET INCLUDING SURPLUS E. & W. FITS THE LINE OF OCCUPATION. 6/29/52


SURVEY FOR ANTON KOLBUS  
LOTS 7-8-9-10 BLOCK "I" EASTERN ADDN.  
6/29/52 R.F. WOLVERTON (Co. SURVEYOR)

|                                                              |                                 |   |
|--------------------------------------------------------------|---------------------------------|---|
| CITY OF OSHKOSH<br>ENGINEERING DEPARTMENT<br>R. F. WOLVERTON | DRAWN<br>5/6/44                 | SURVEY OF LOT 3 & W. 15' OF LOTS 1 & 2 BL. "J".<br>SURVEY LOTS 11 & 12 BL. "K" FOR STELLMACHER<br>4/8/45<br>17-18-15 |
|                                                              | SCALE<br>1"=200'                |   |
|                                                              | EASTERN ADDN. CITY OF OMBRO (2) |   |

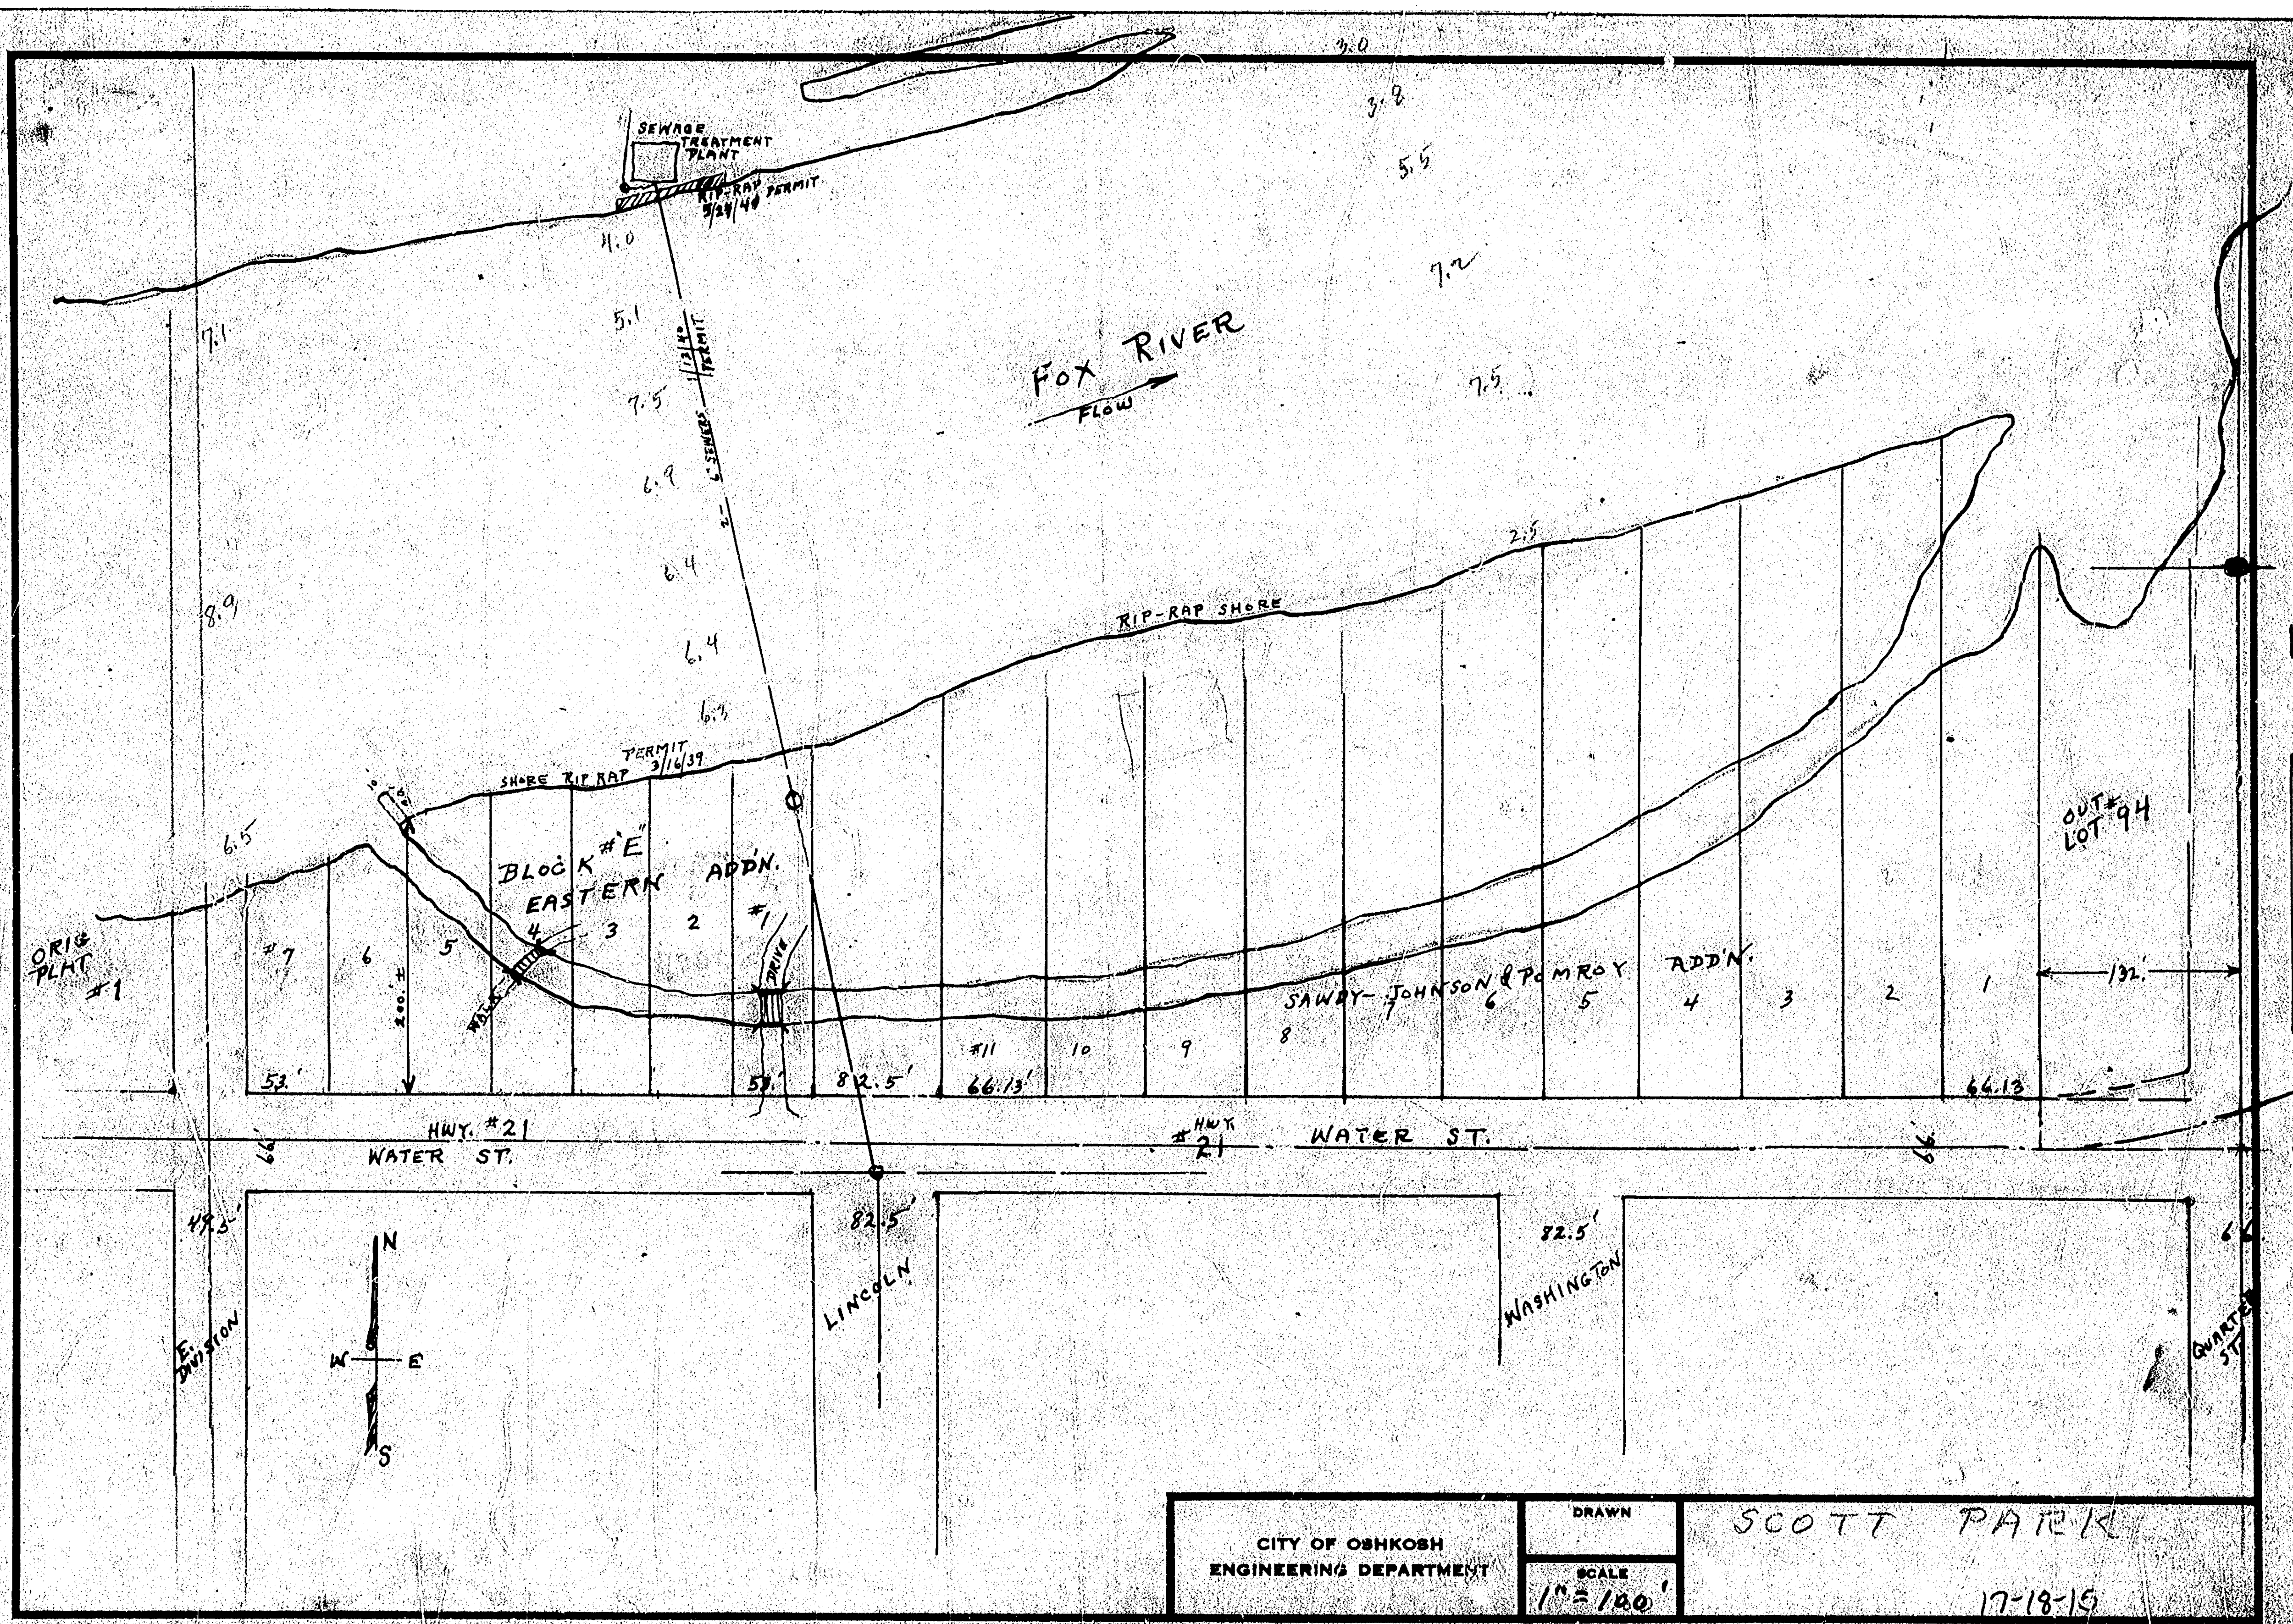

|                                           |                  |              |
|-------------------------------------------|------------------|--------------|
| CITY OF OSHKOSH<br>ENGINEERING DEPARTMENT | DRAWN            | SCOTT PARKER |
|                                           | SCALE<br>1"=100' |              |
| CITY OF OSHKOSH (2)                       |                  | 17-18-19     |

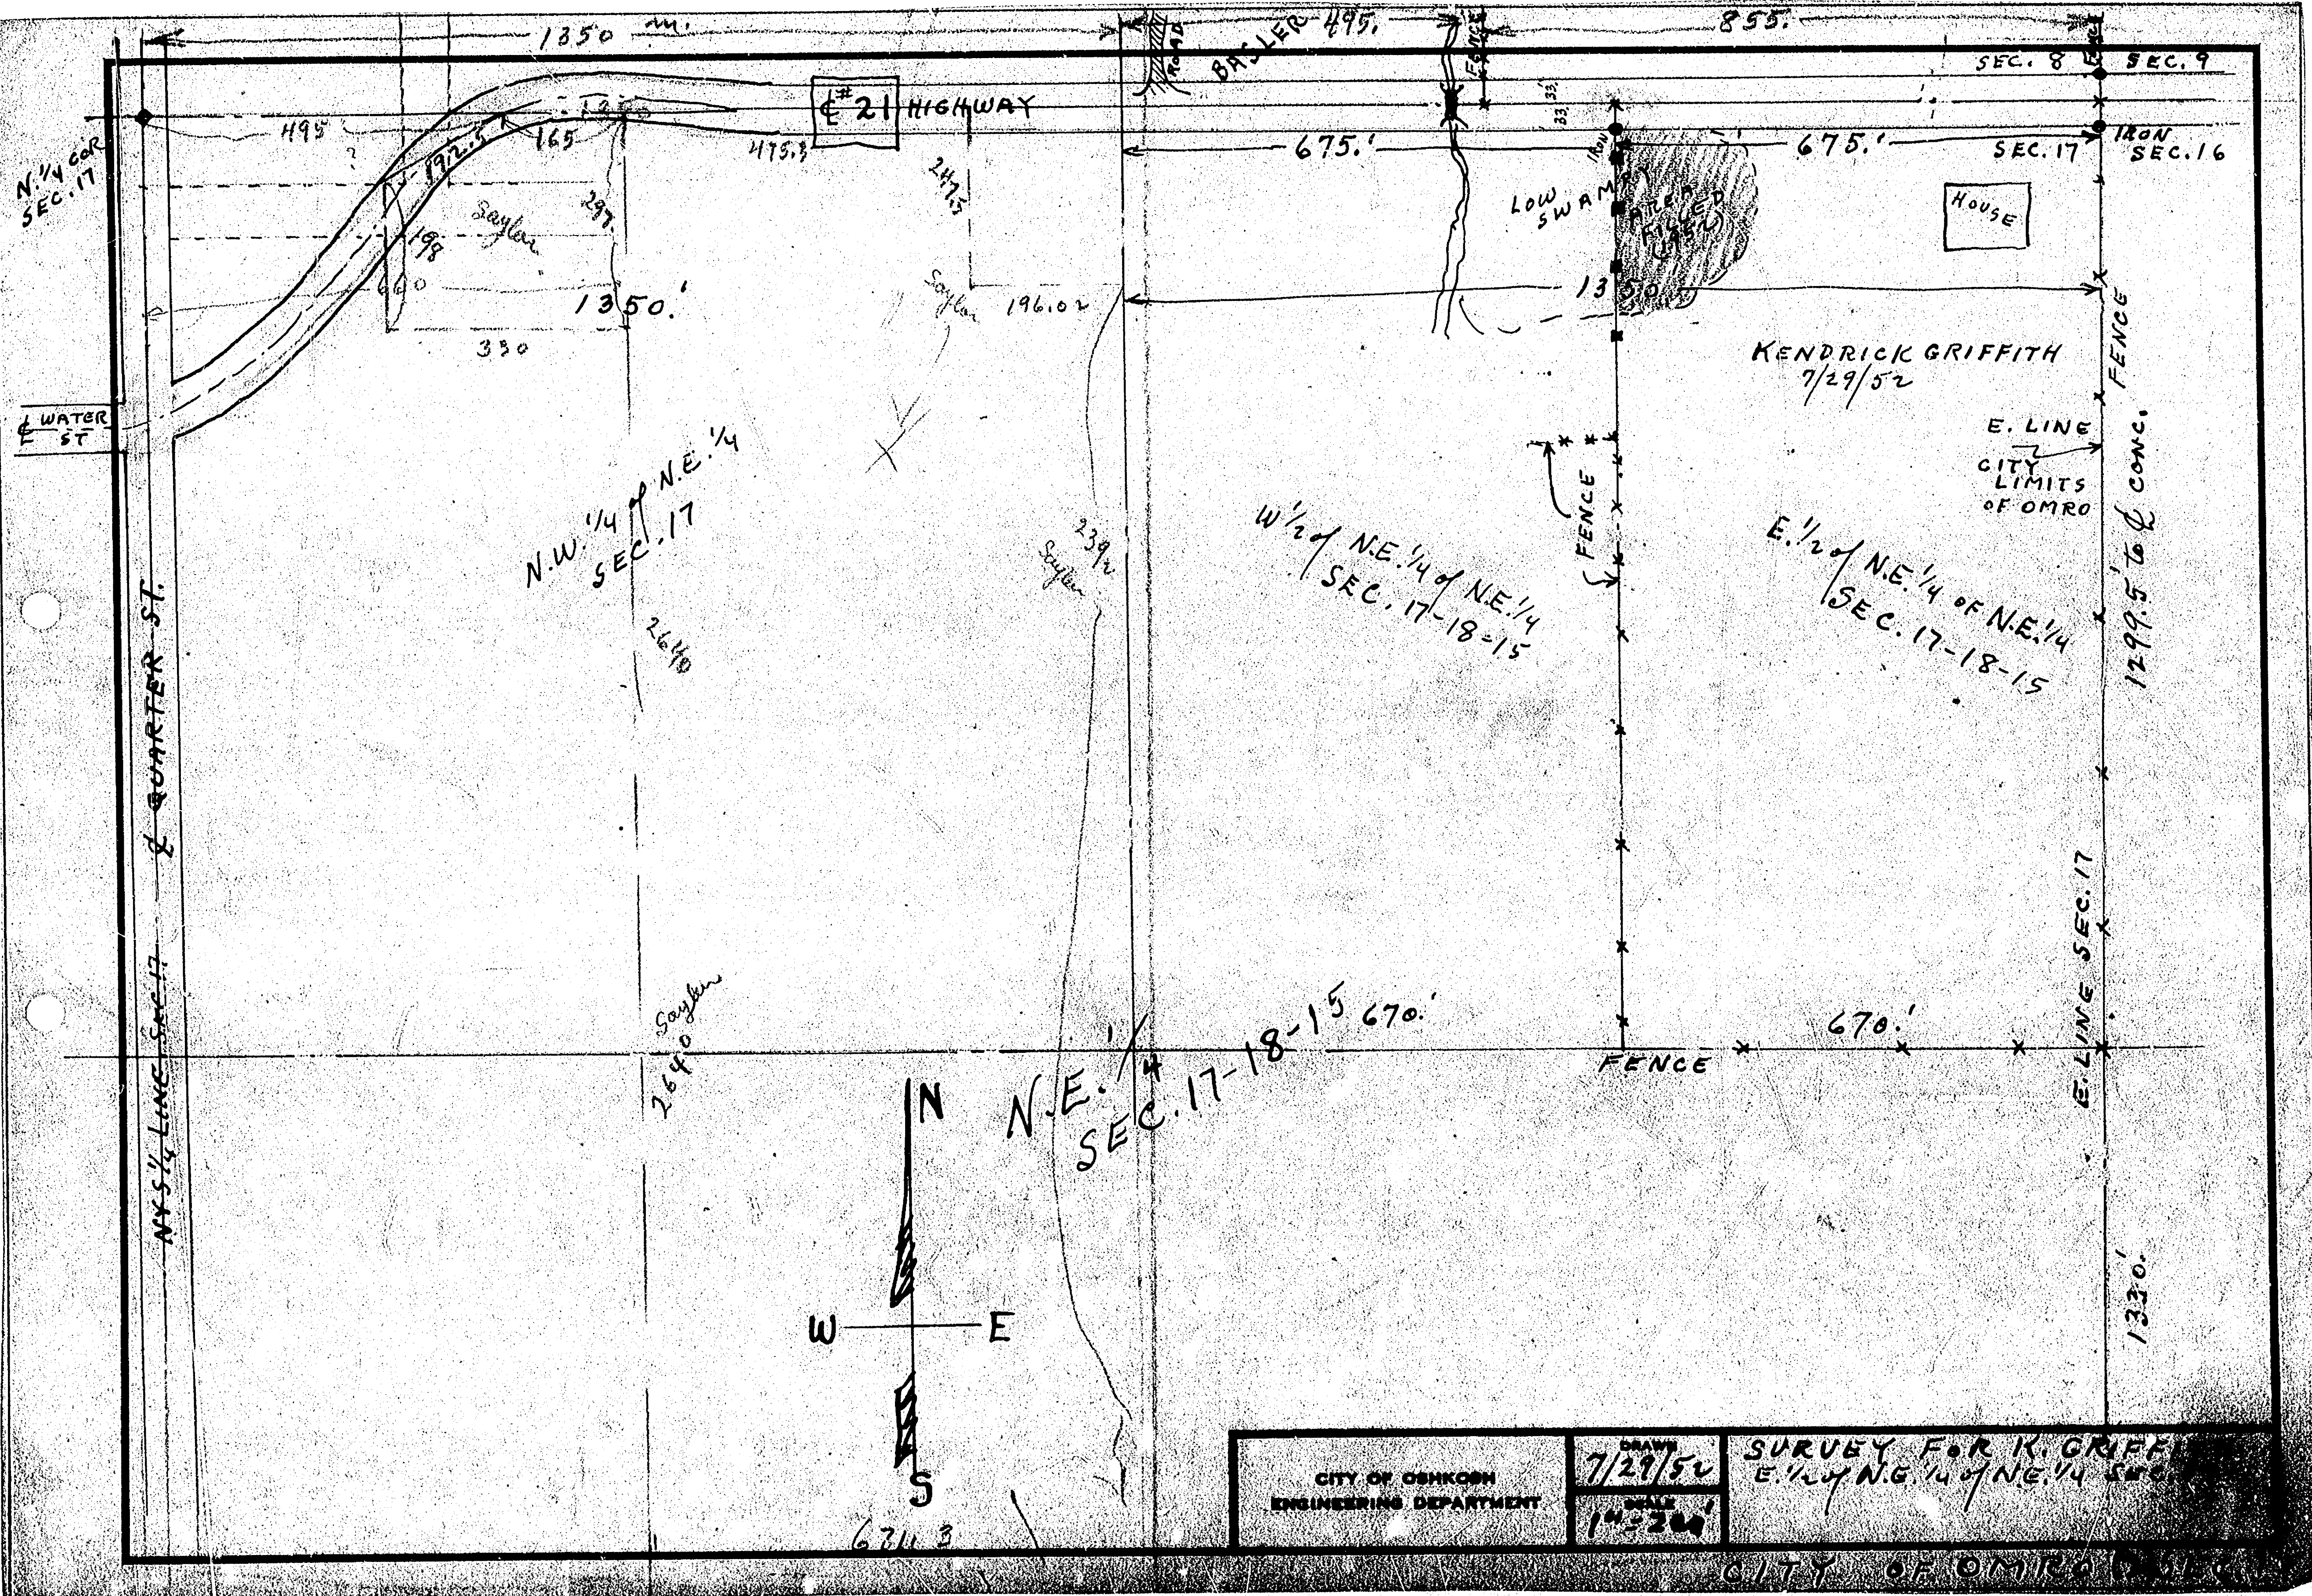

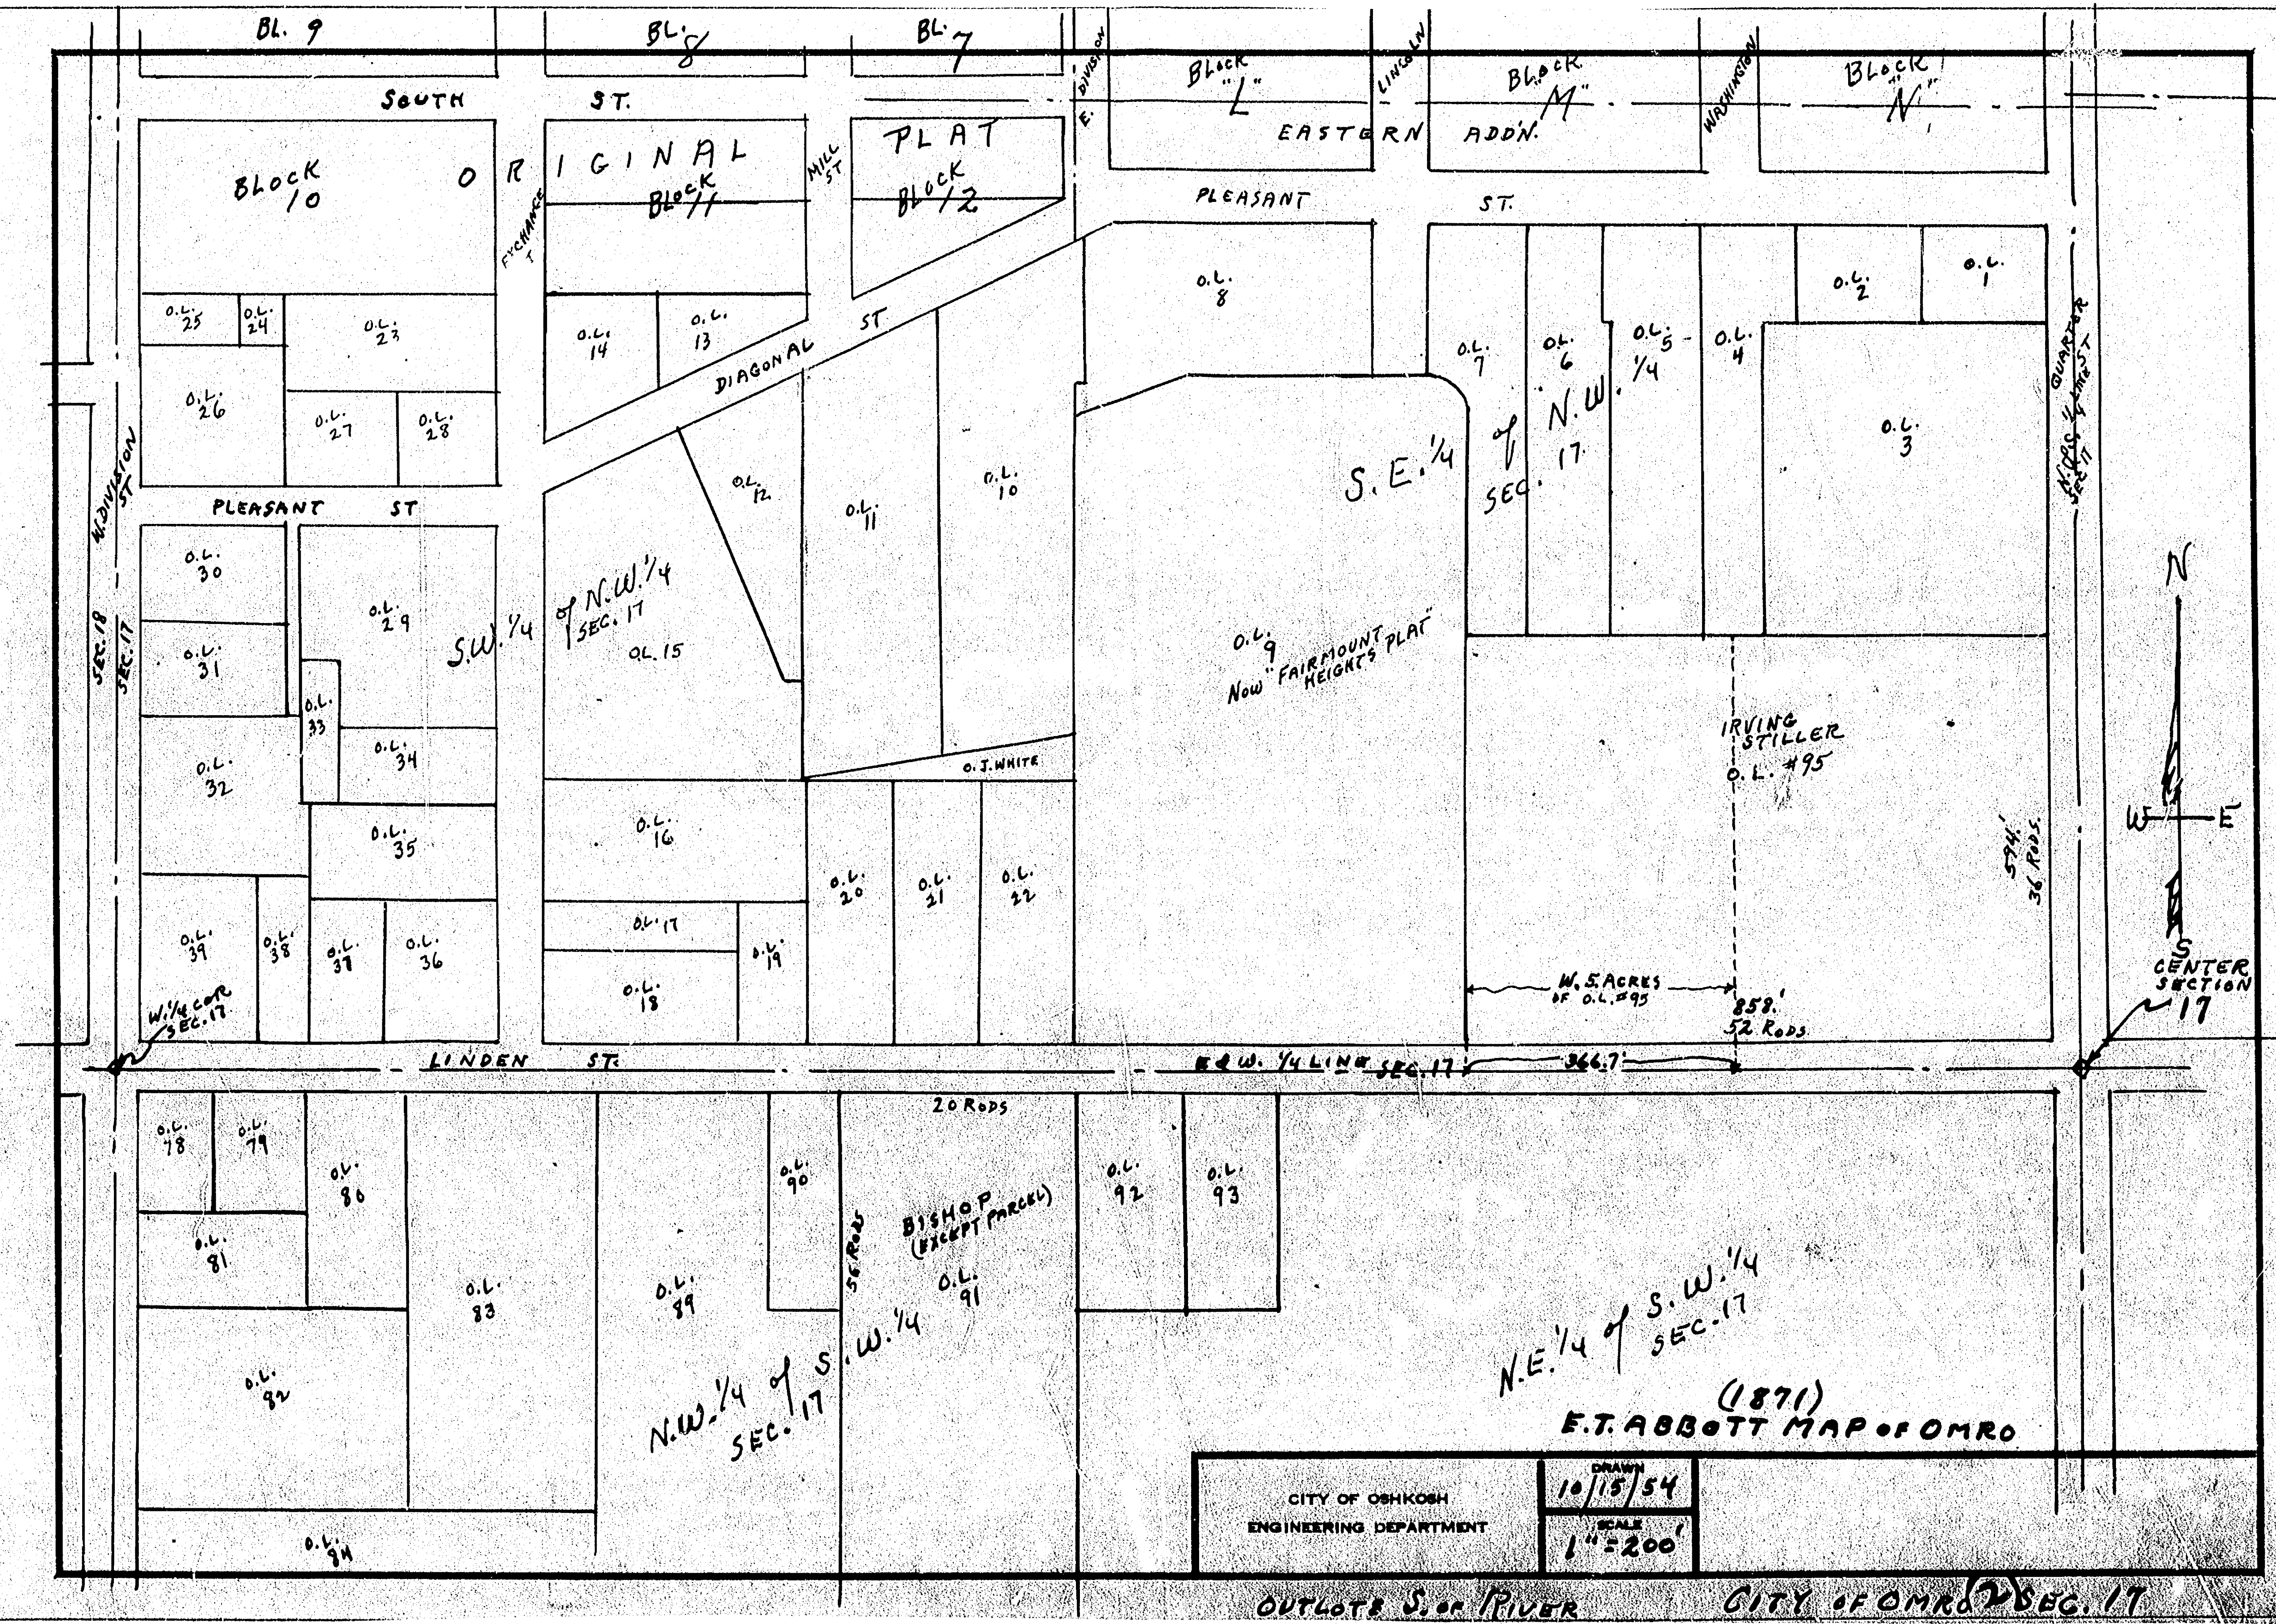

CITY OF OSHKOSH  
ENGINEERING DEPARTMENT  
DRAWN  
10/15/54  
SCALE  
1" = 200'

(1871)  
F.T. ABBOTT MAP OF OMRO

OUTLOTS S. OF RIVER CITY OF OMRO SEC. 17