



FRANK SECKAR

PART OF LOTS 9 & 10 AND THE N 1/2 OF LOT 11, ALL IN BLOCK 9 OF
THE ORIGINAL PLAT OF CITY OF OMAHA, WINNEBAGO COUNTY, WISCONSIN.

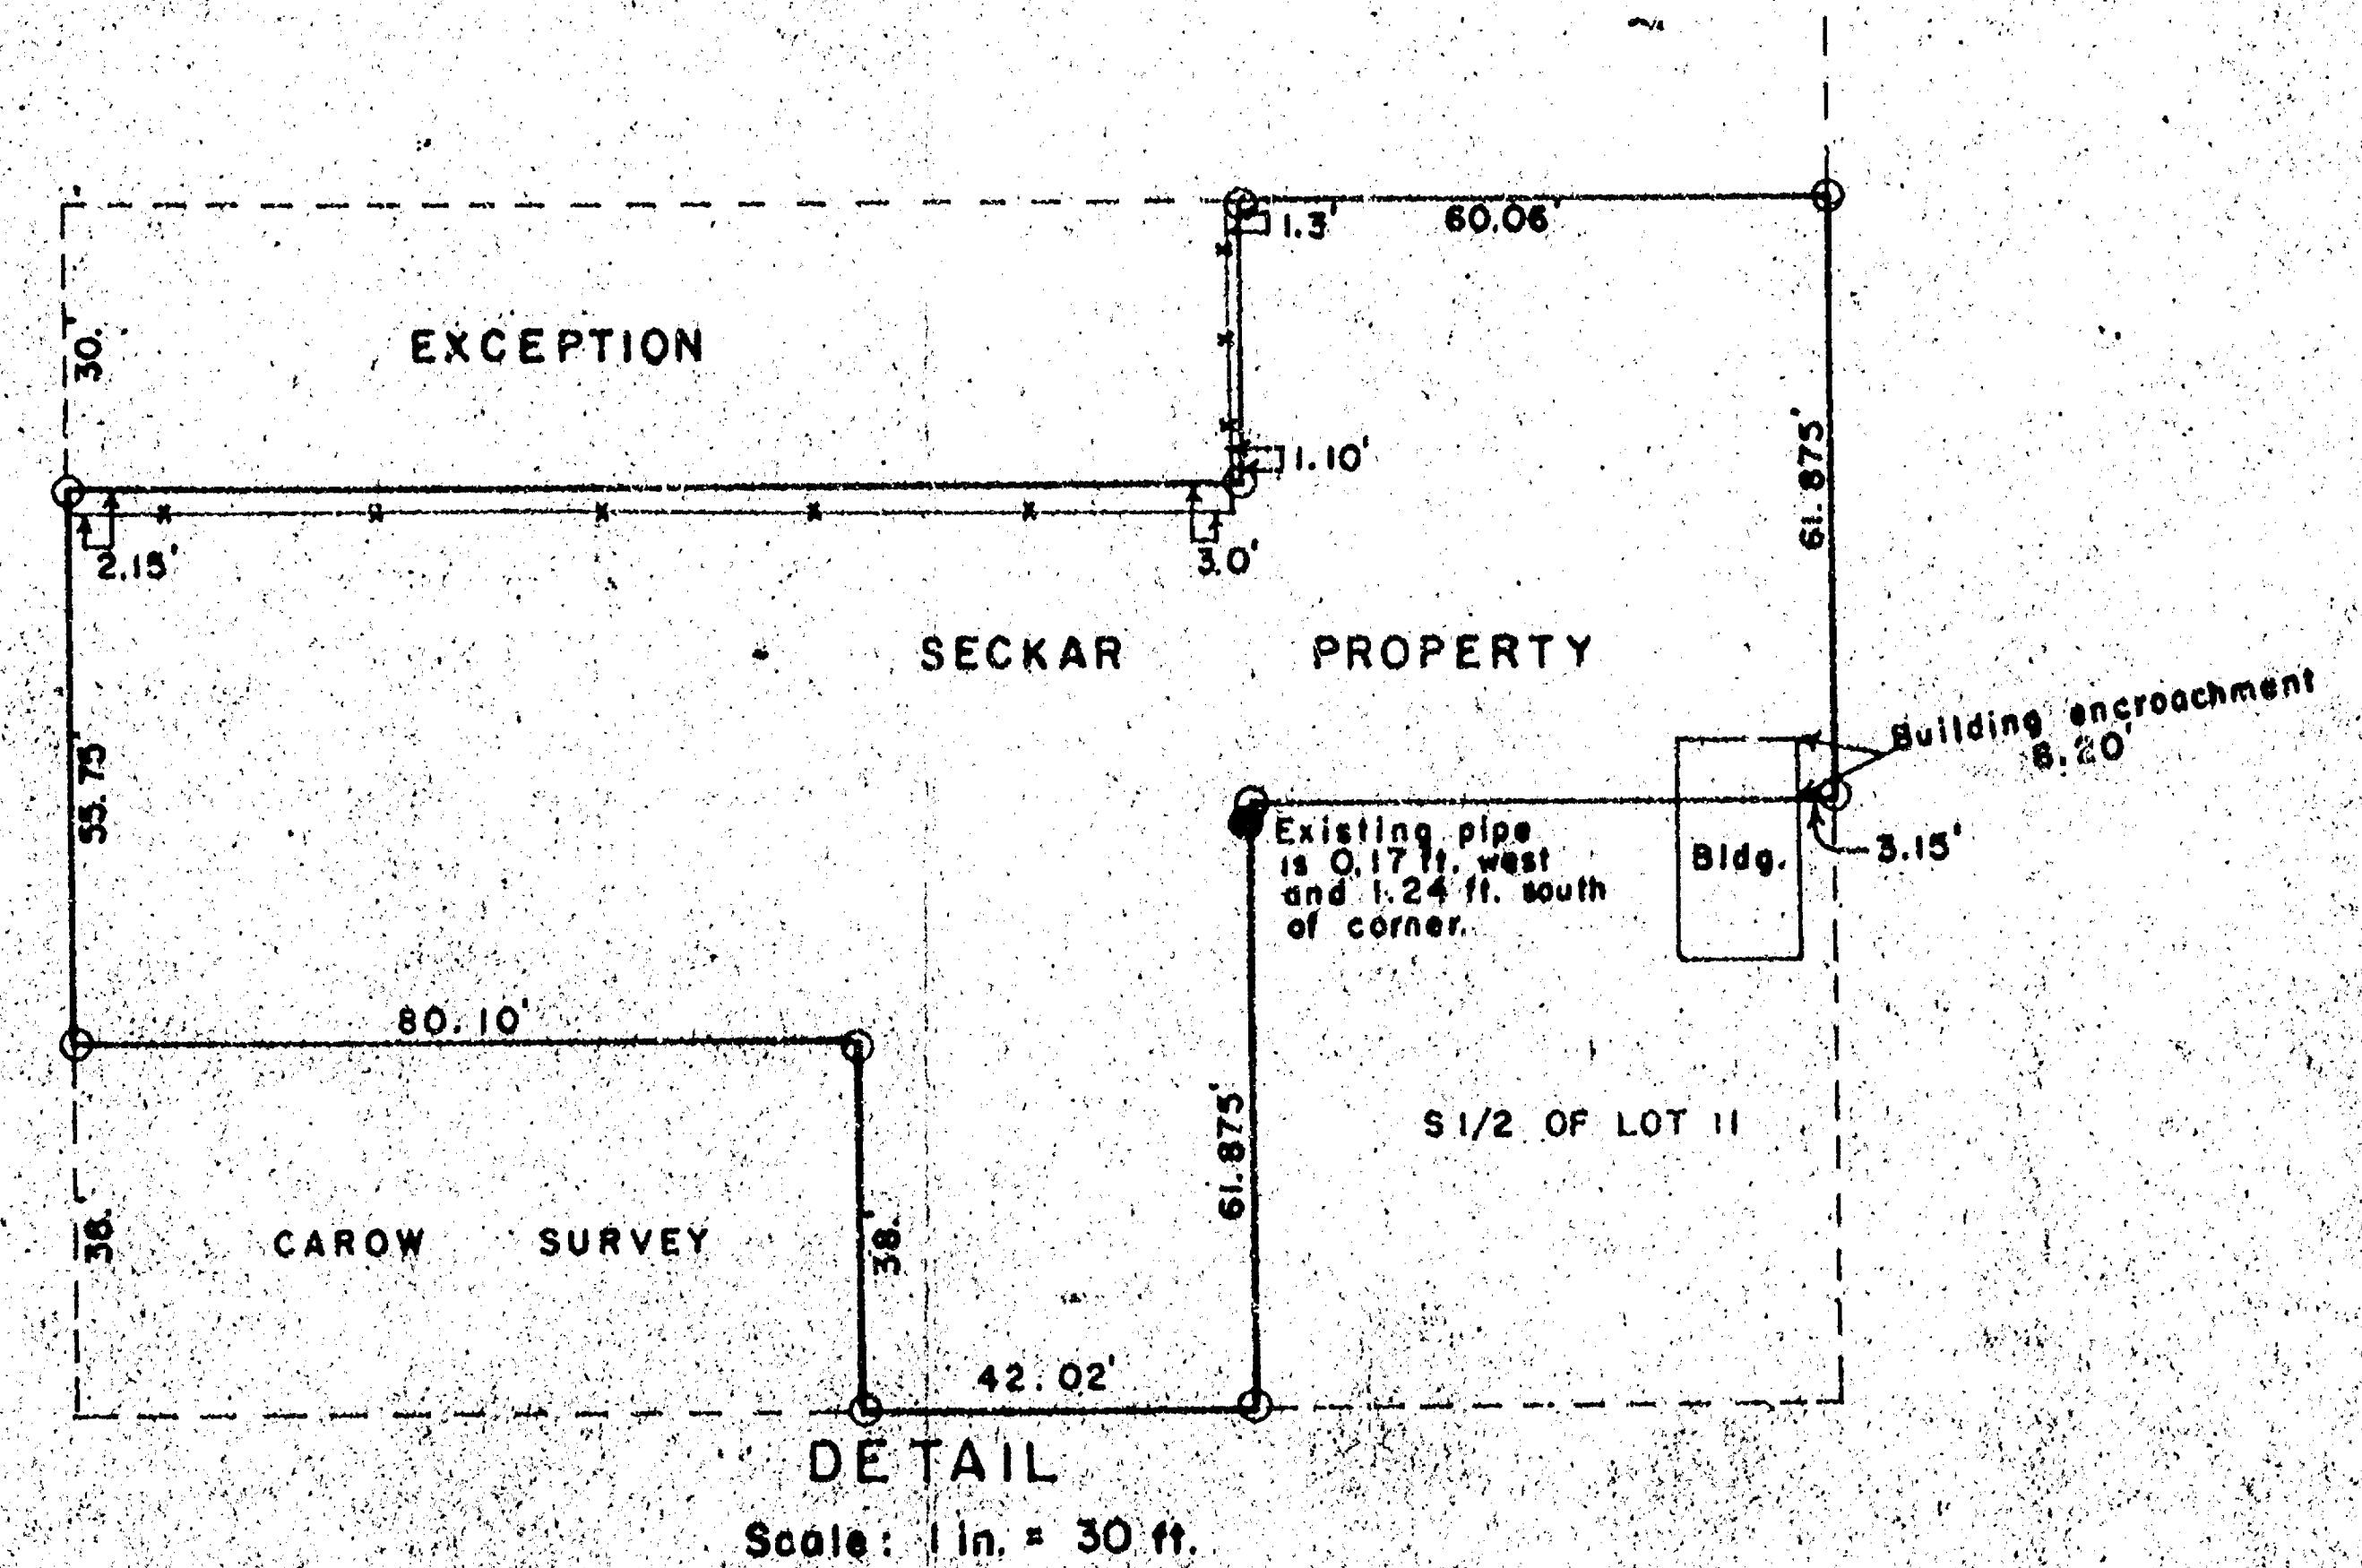

- x—x— DENOTES EXISTING FENCE
- DENOTES EXISTING PIPE FOUND
- DENOTES BUILDING LOCATION
- DENOTES IRON PIPE SET

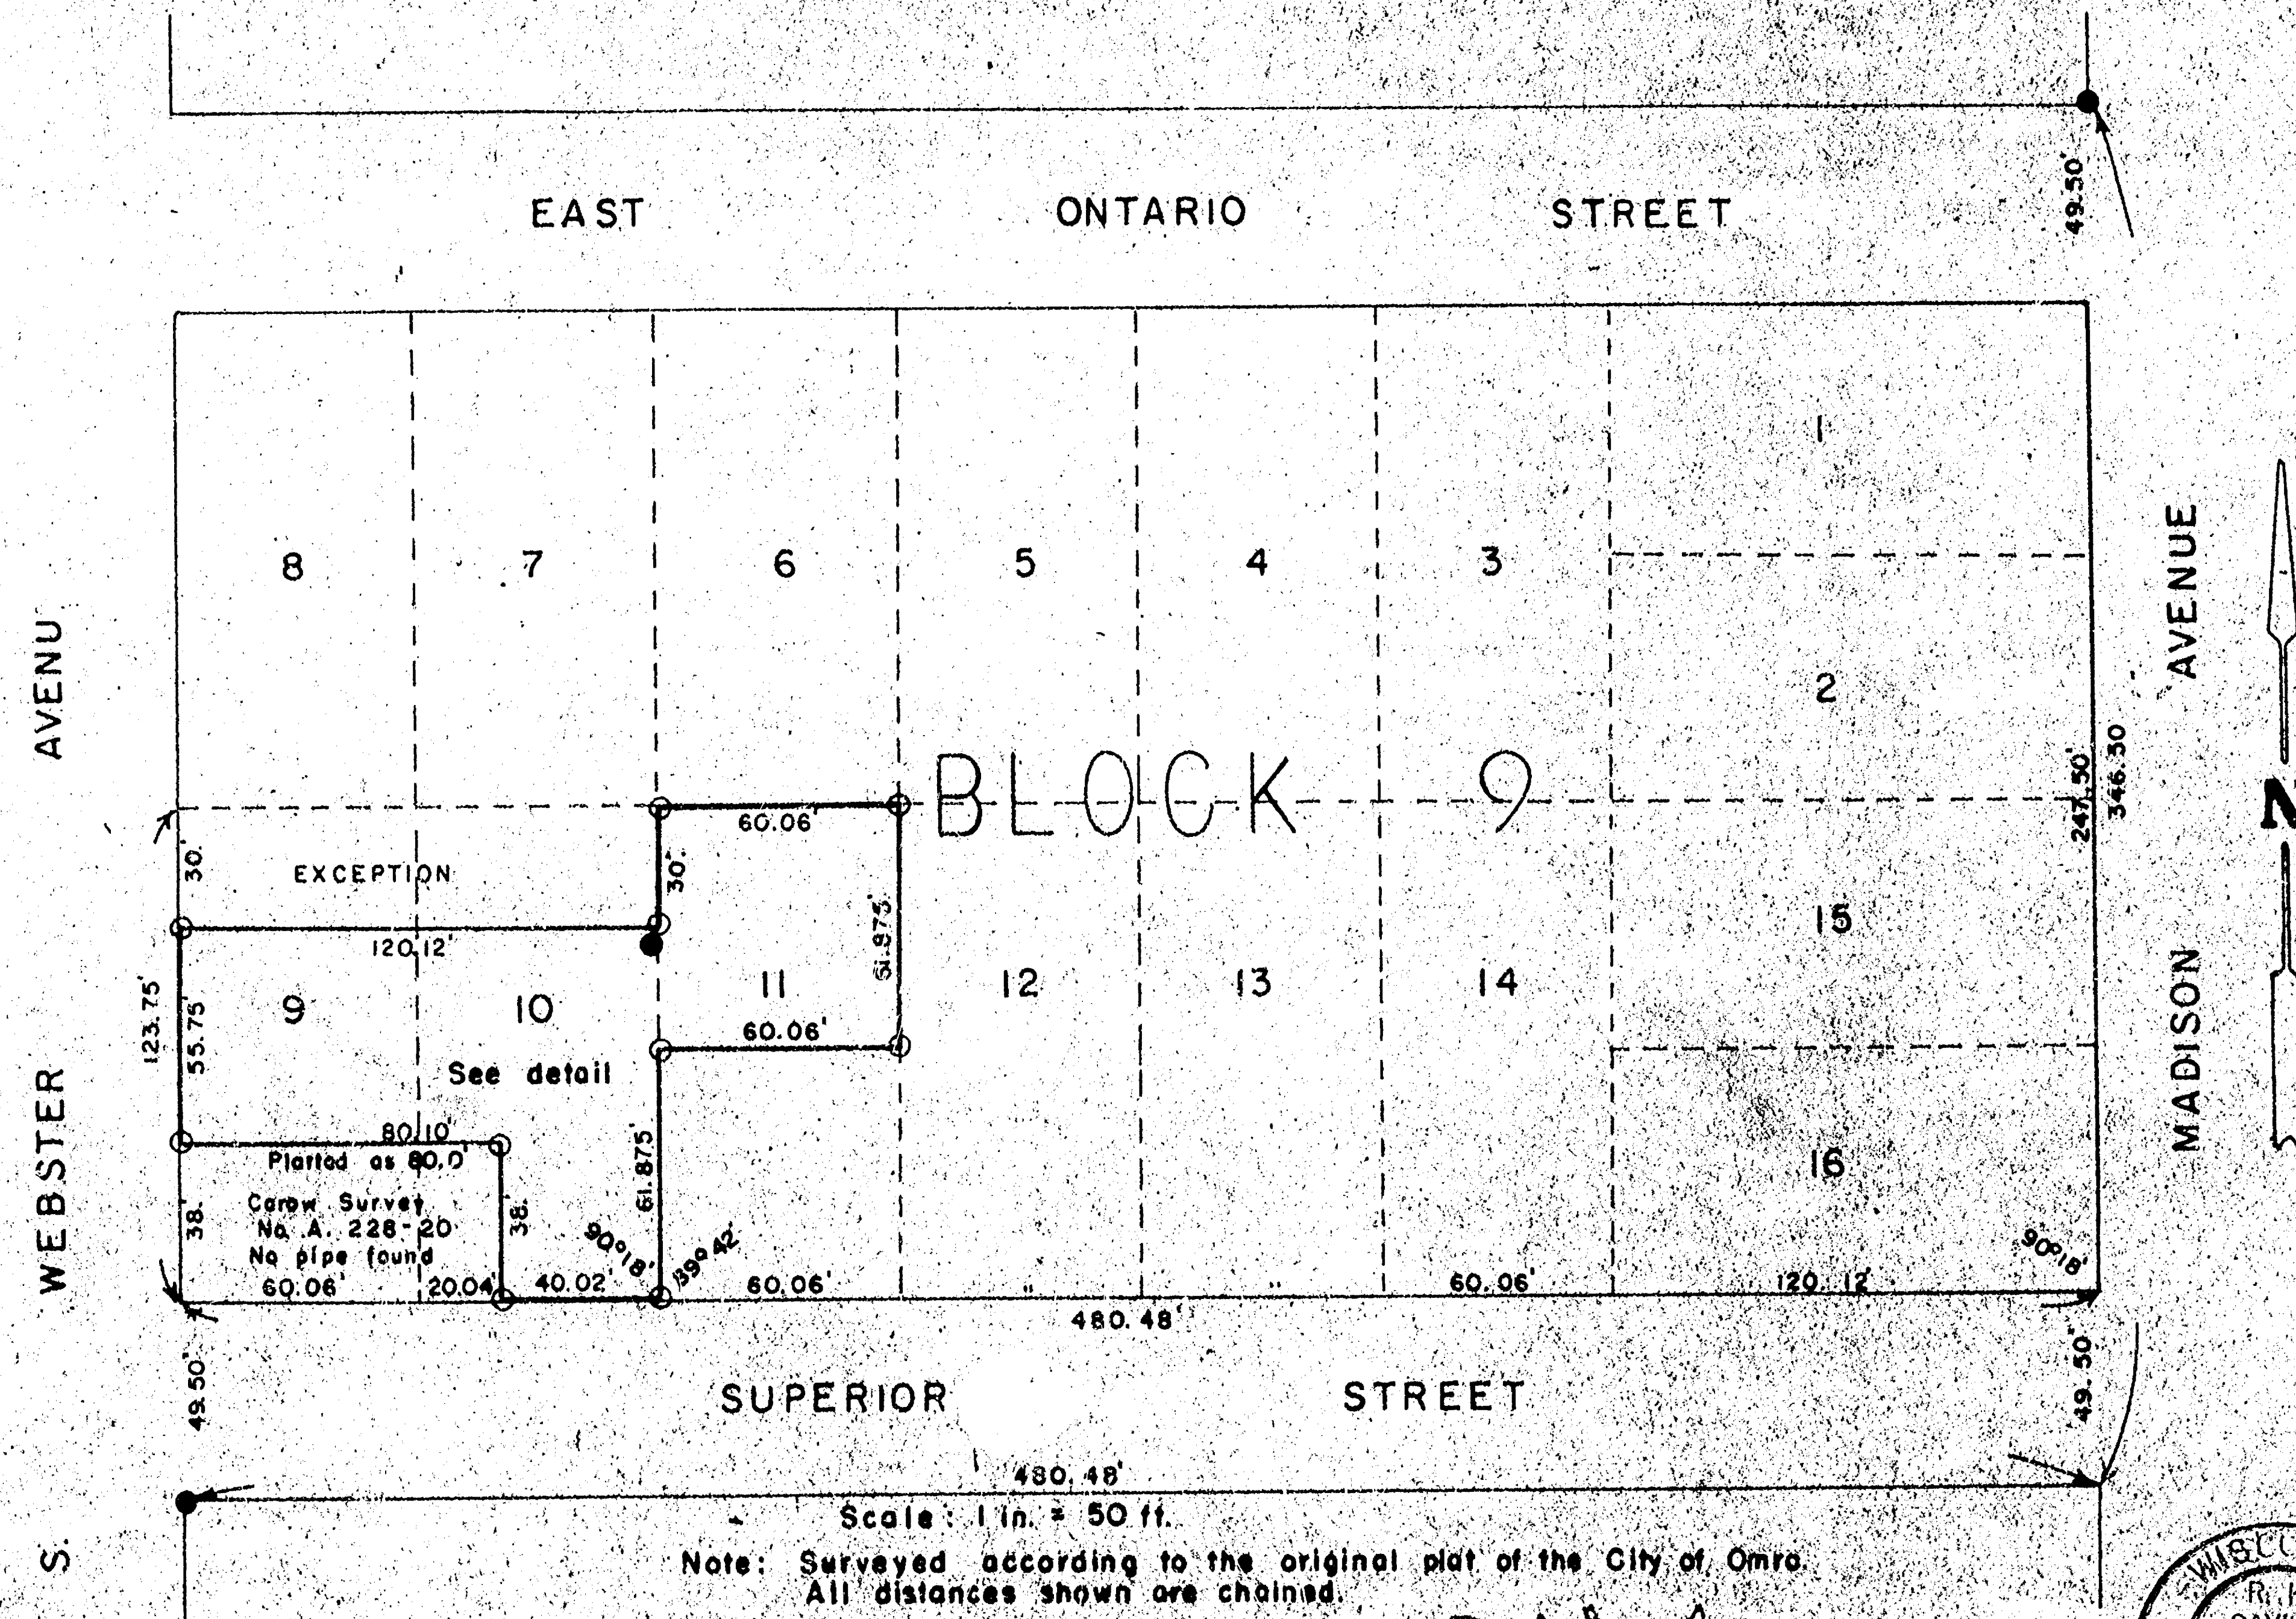

S-000614



August 11, 1976

Bx 35 P. 19

17-18-15

CITY OF OMRO - INDUSTRIAL PARK

PART OF THE EAST 1/2 OF THE NE 1/4 OF THE NE 1/4
OF SEC. 17, T18N, R15E, CITY OF OMRO,
WINNEBAGO COUNTY, WISCONSIN

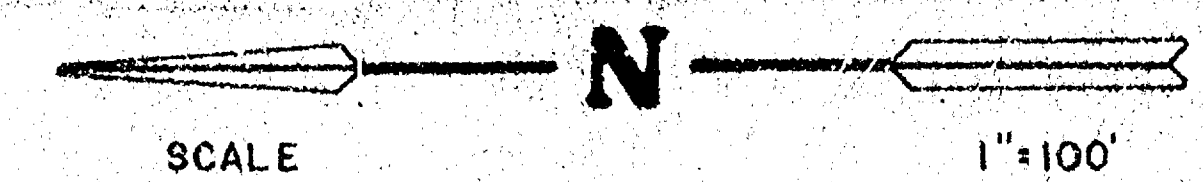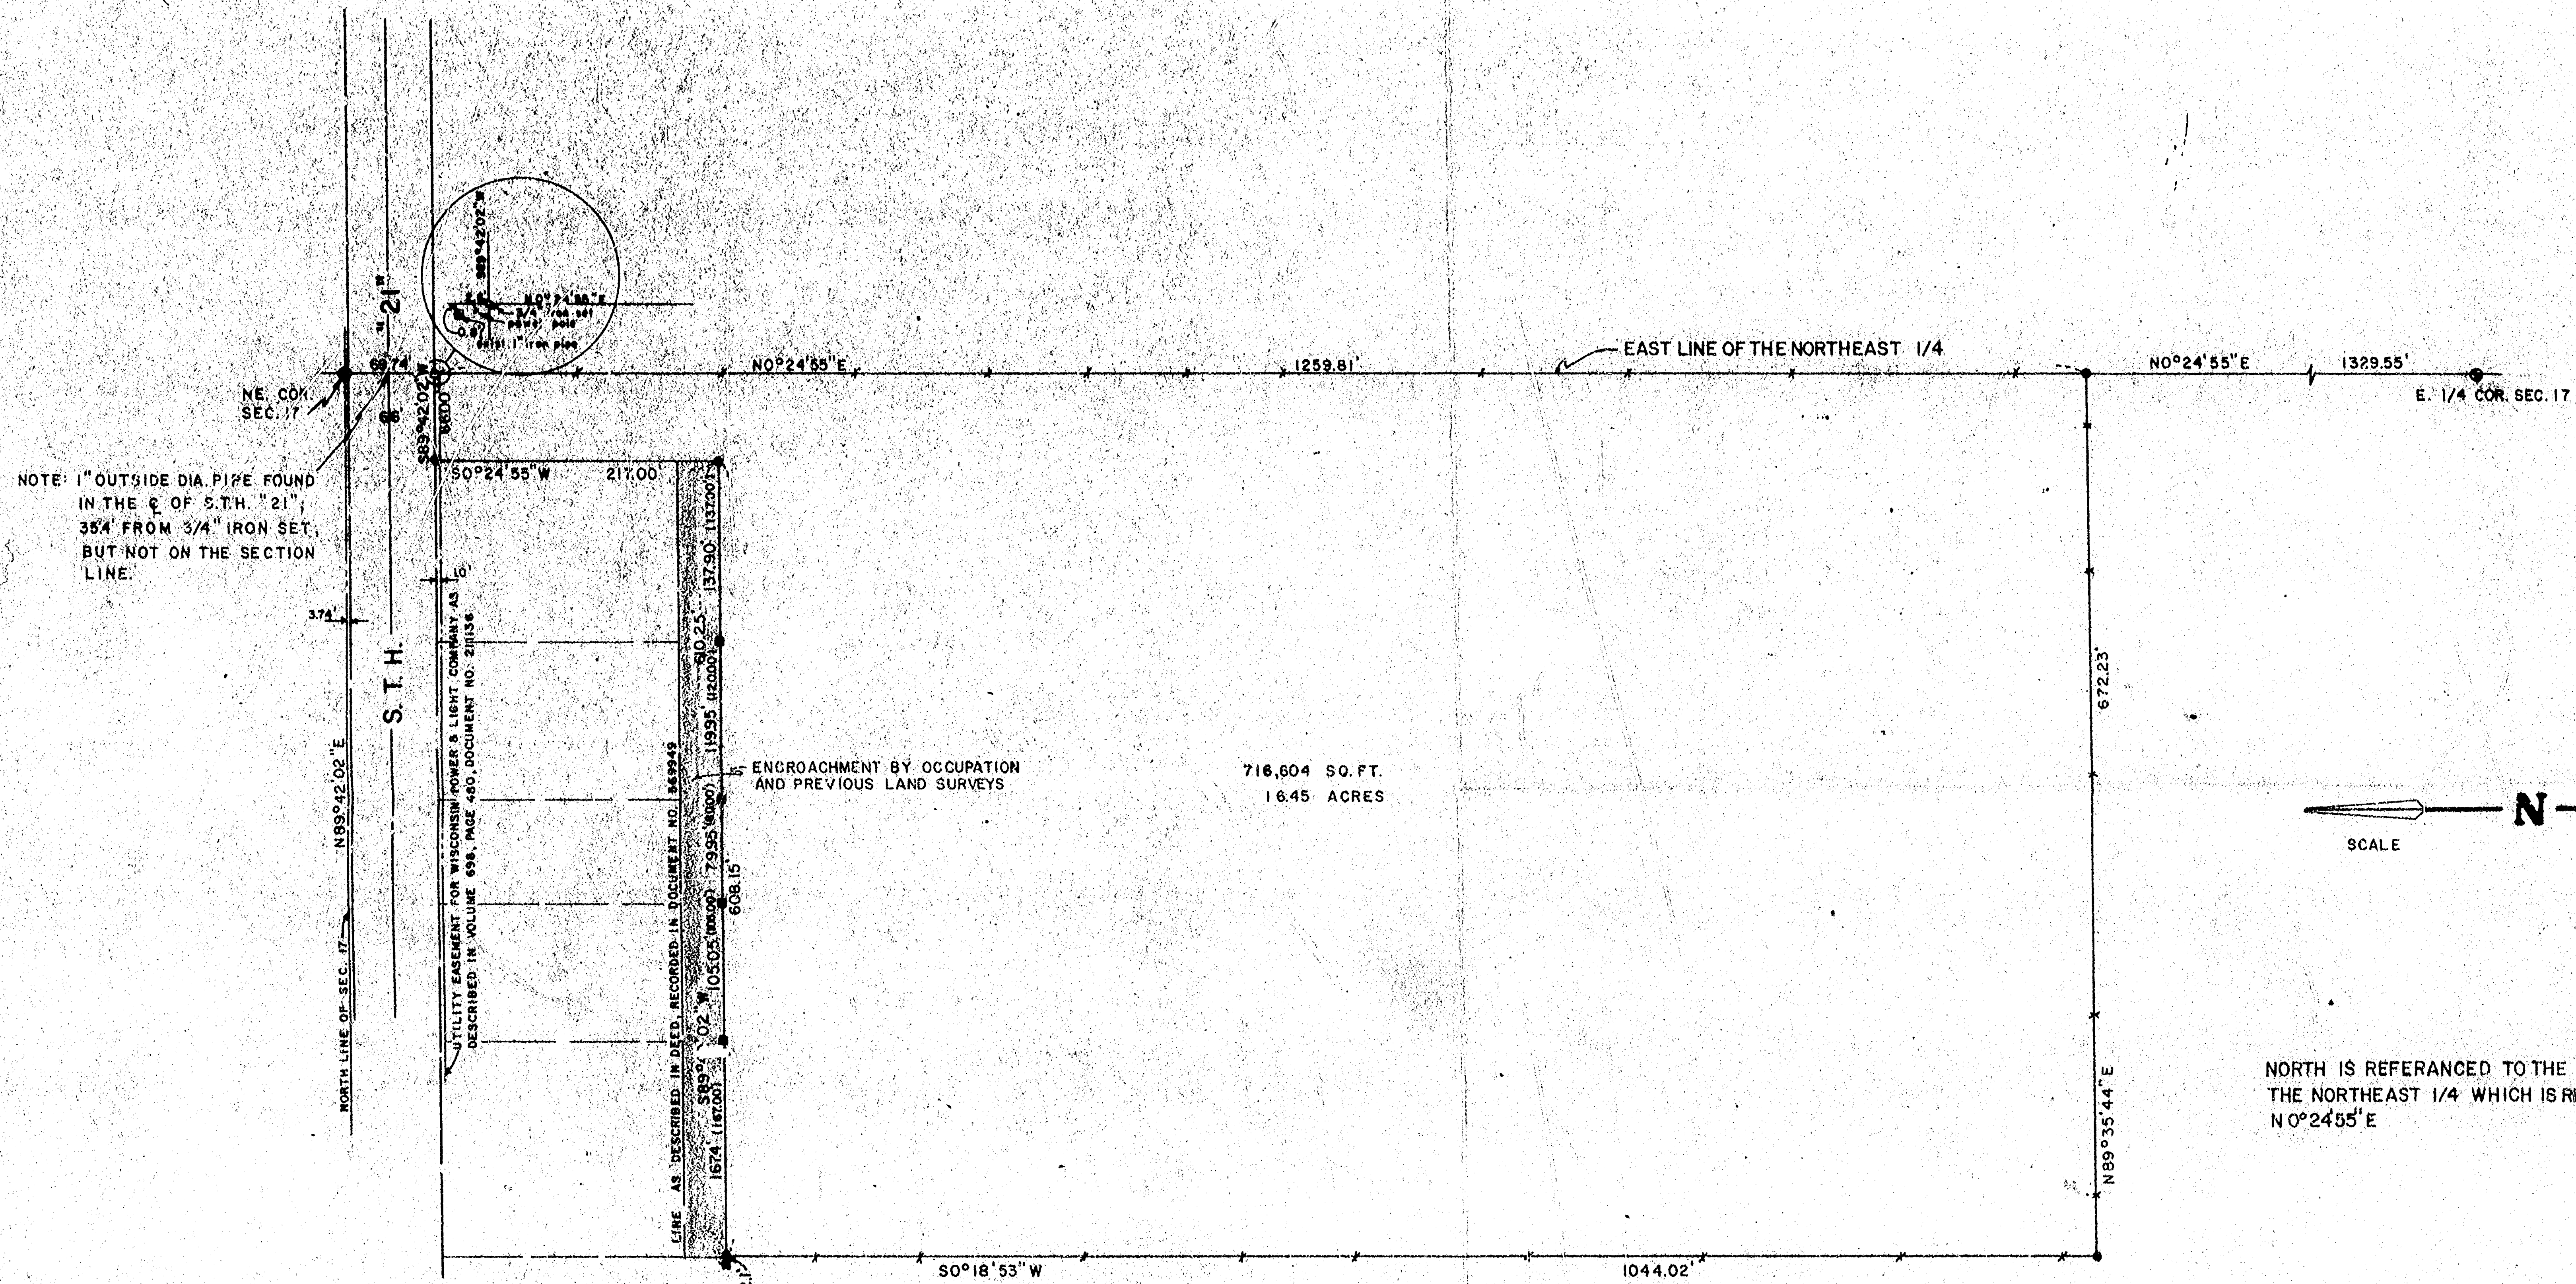


NORTH IS REFERENCED TO THE EAST LINE OF
THE NORTHEAST 1/4 WHICH IS RECORDED AS
N0°24'55"E

SURVEYOR'S CERTIFICATE:

I, David D. Eisele, Land Surveyor, hereby certify that I have surveyed the property as shown and described, according to official records and that the plat above drawn is an accurate and correct representation of said survey.

Date: Jan 10, 1982
David D. Eisele, Reg. No. 8-974

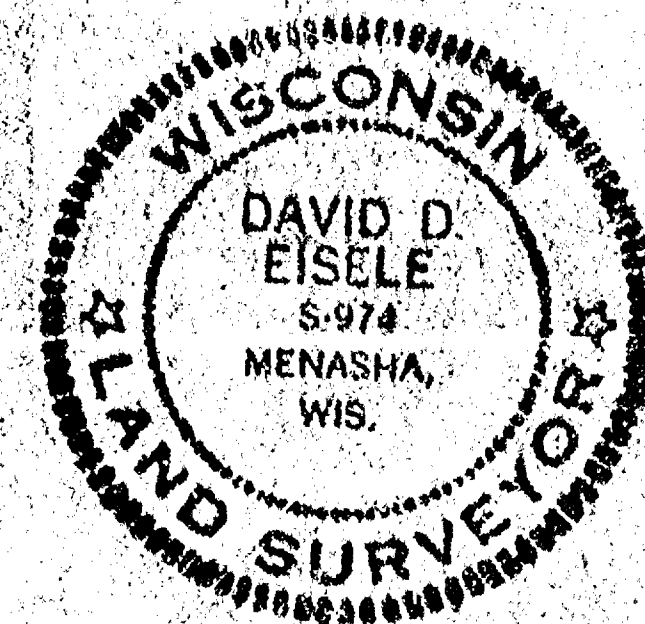

LEGEND

- 1-1/4" x 30" STEEL REBAR SET
- 3/4" x 24" STEEL REBAR SET
- ◆ BERNTSEN MONUMENT
- EXIST. FENCE LINE
- EXIST. 1" IRON PIPE

MARTENSON & EISELE, INC.
CONSULTING ENGINEERING and LAND SURVEYING
1919 AMERICAN COURT
NEENAH, WI. 54956

BOUNDARY SURVEY FOR CITY OF OMRO
INDUSTRIAL PARK

SCALE: 1"=100'	APPROVED BY: D.D.E.	DR./W.N. BY: W.F.S.
DATE: 3-18-82		

DRAWING NUMBER
185-2

REAL ESTATE INV. CORP.
(TOM DUEPPEN)

HOUSE LOCATION ON PARCELS 11 & 12 IN THE NE 1/4 OF SEC.
17, T.18N., R.15E IN THE CITY OF OMRO, WINNEBAGO CO., WISCONSIN
180 MCKINLEY STREET



NW COR. OF
NE 1/4 OF
SEC. 17

1/4 SEC. LINE


S 0°17' E
721.00

HURON STREET

N 89°05' E
780.00

MCKINLEY
STREET

MCKINLEY
STREET

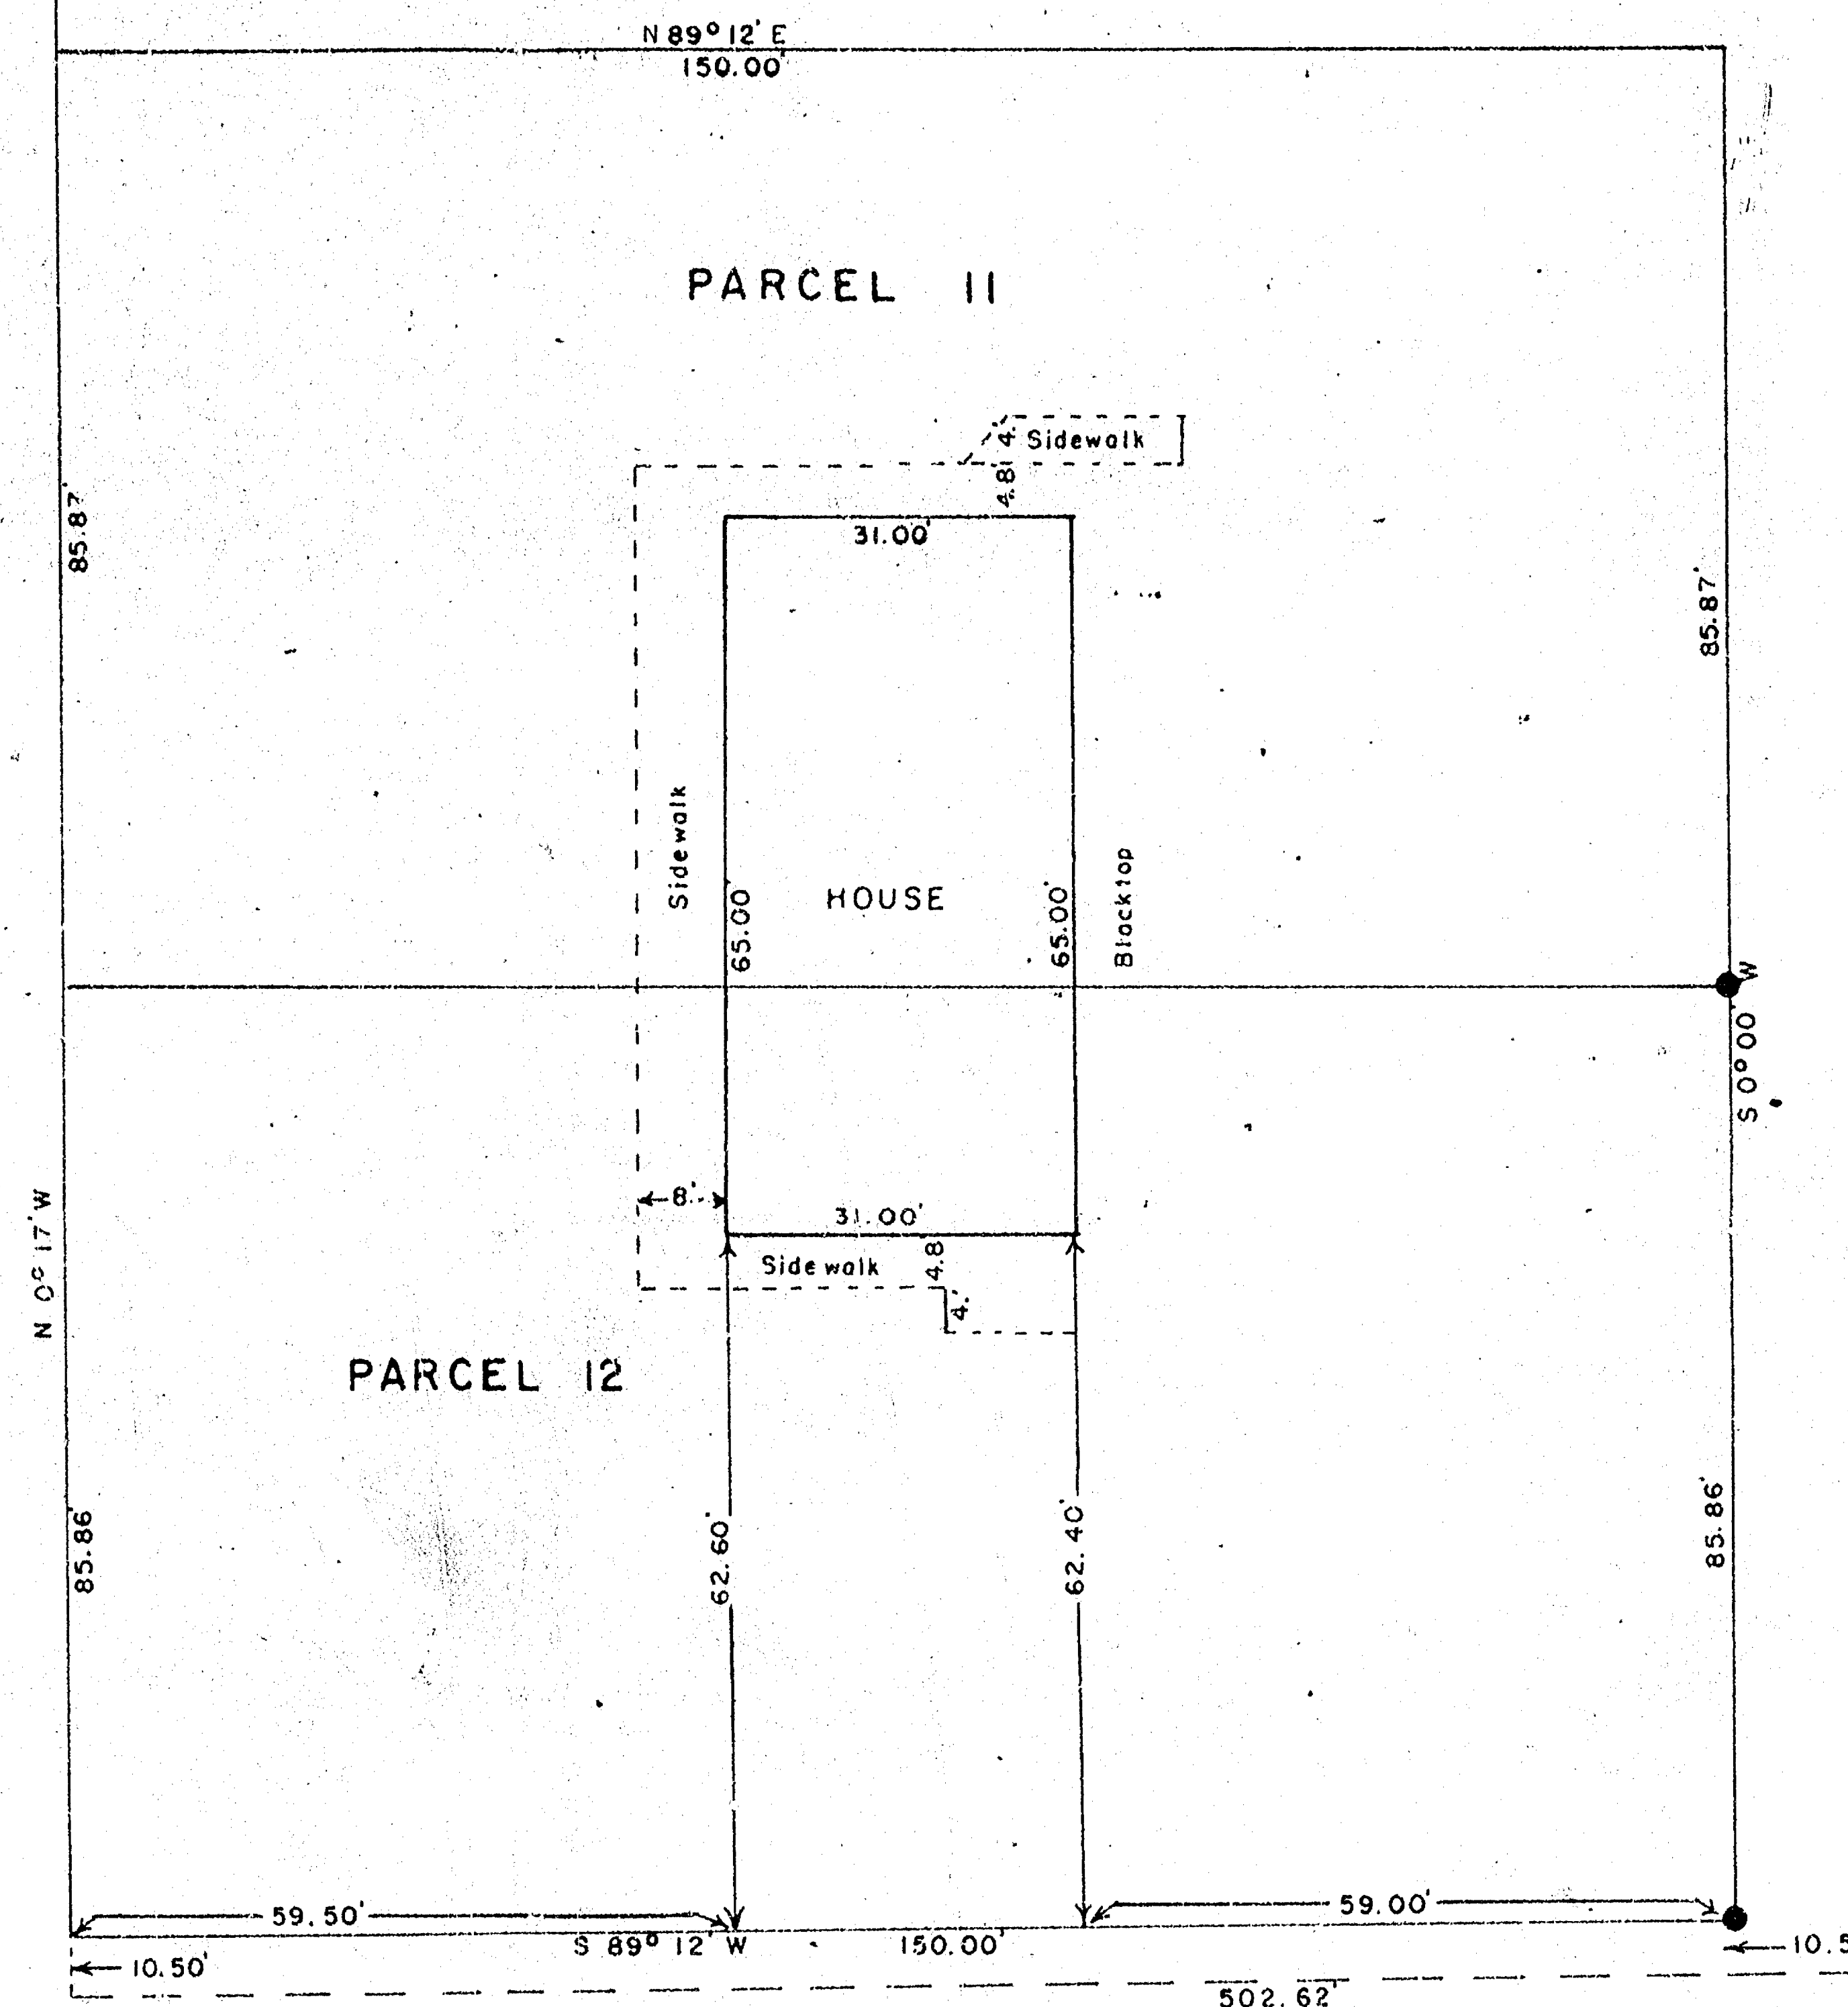


DESCRIPTION ISSUED 7-29-72 TO ATT. JOHN WALLACE (ATT. FOR CITY OF OMRO)

FS-000352

SCALE: 1 in. = 20 ft.
SURVEYOR:
R. K. Saylor S-417
AUGUST 9, 1974
Bk. 28 P. 90

17-18-15

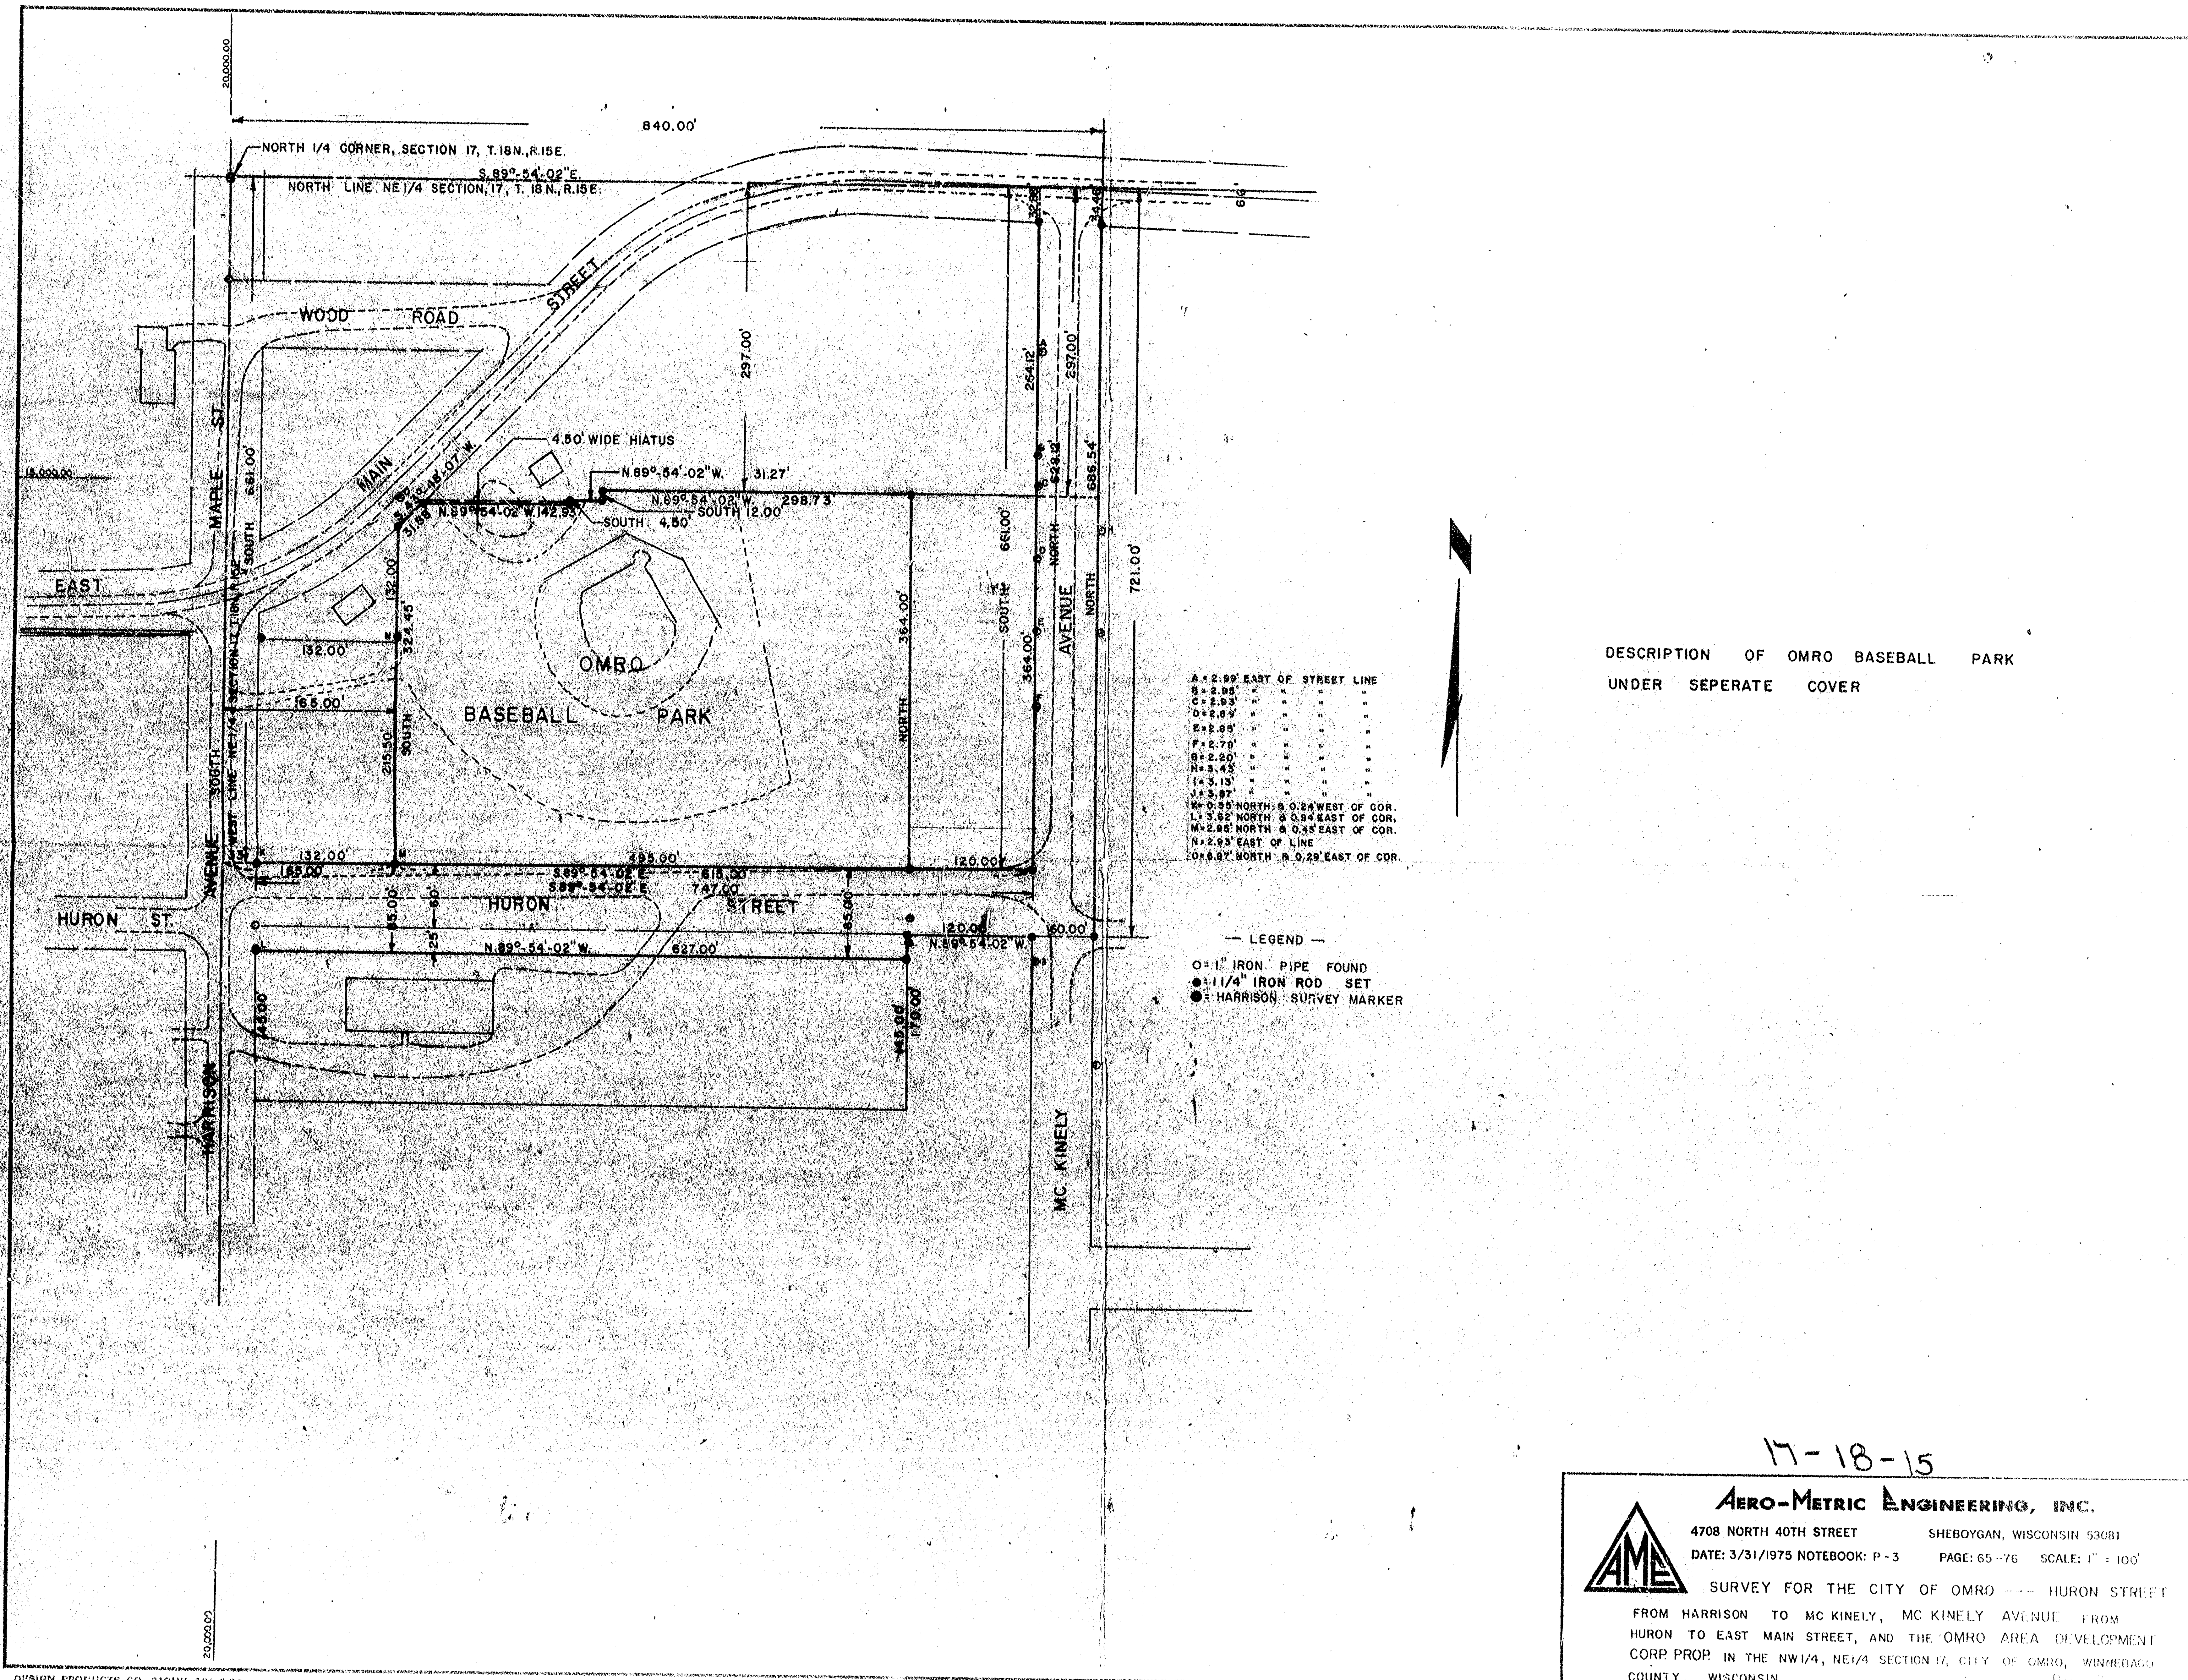

Q = 1" x 24" IRON PIPE SET

FIELD BK.	PAGE
711.6	711.6
SCALE	DATE
COMP. FILE	DISK
5-25-83	711.6

DRAWING NO
185 - 066

Sec 17 town 18 Range 15