

F. BATES


S. 1/2 of S.W. 1/4 of S.W. 1/4
SEC. 35-18-15

KARL BEHM

TOWN OF OMRO

TOWN OF UTICA

SCHOOL
PARCEL
6/13/56
5.07 A.

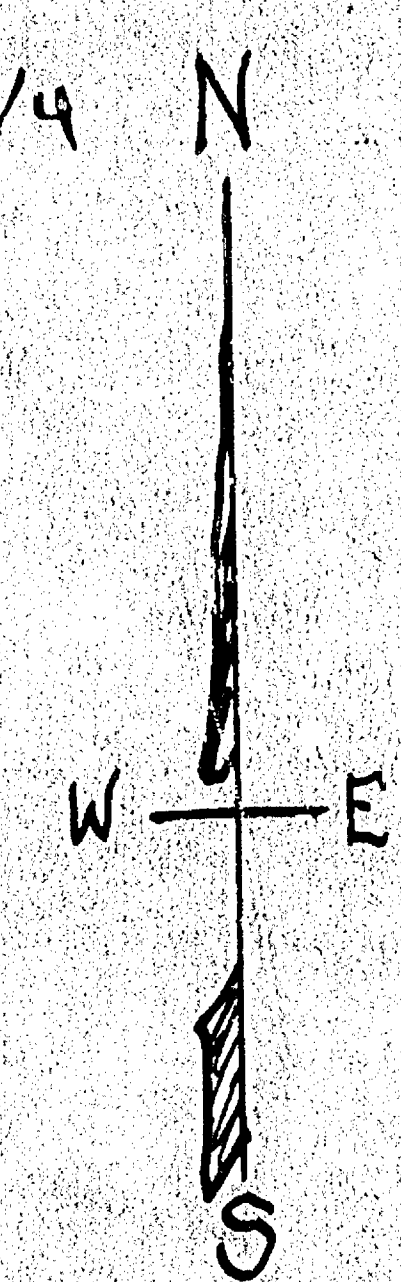


CITY OF OSHKOSH
ENGINEERING DEPARTMENT
R.F. WOLVERTON
Co. SURVEYOR

DRAWN
6/13/56
SCALE
1"=100'

E. 330' OF S. 1/2 OF S.W. 1/4
OF S.W. 1/4 SEC. 35-18-15

TOWN OF OMRO SEC. 35

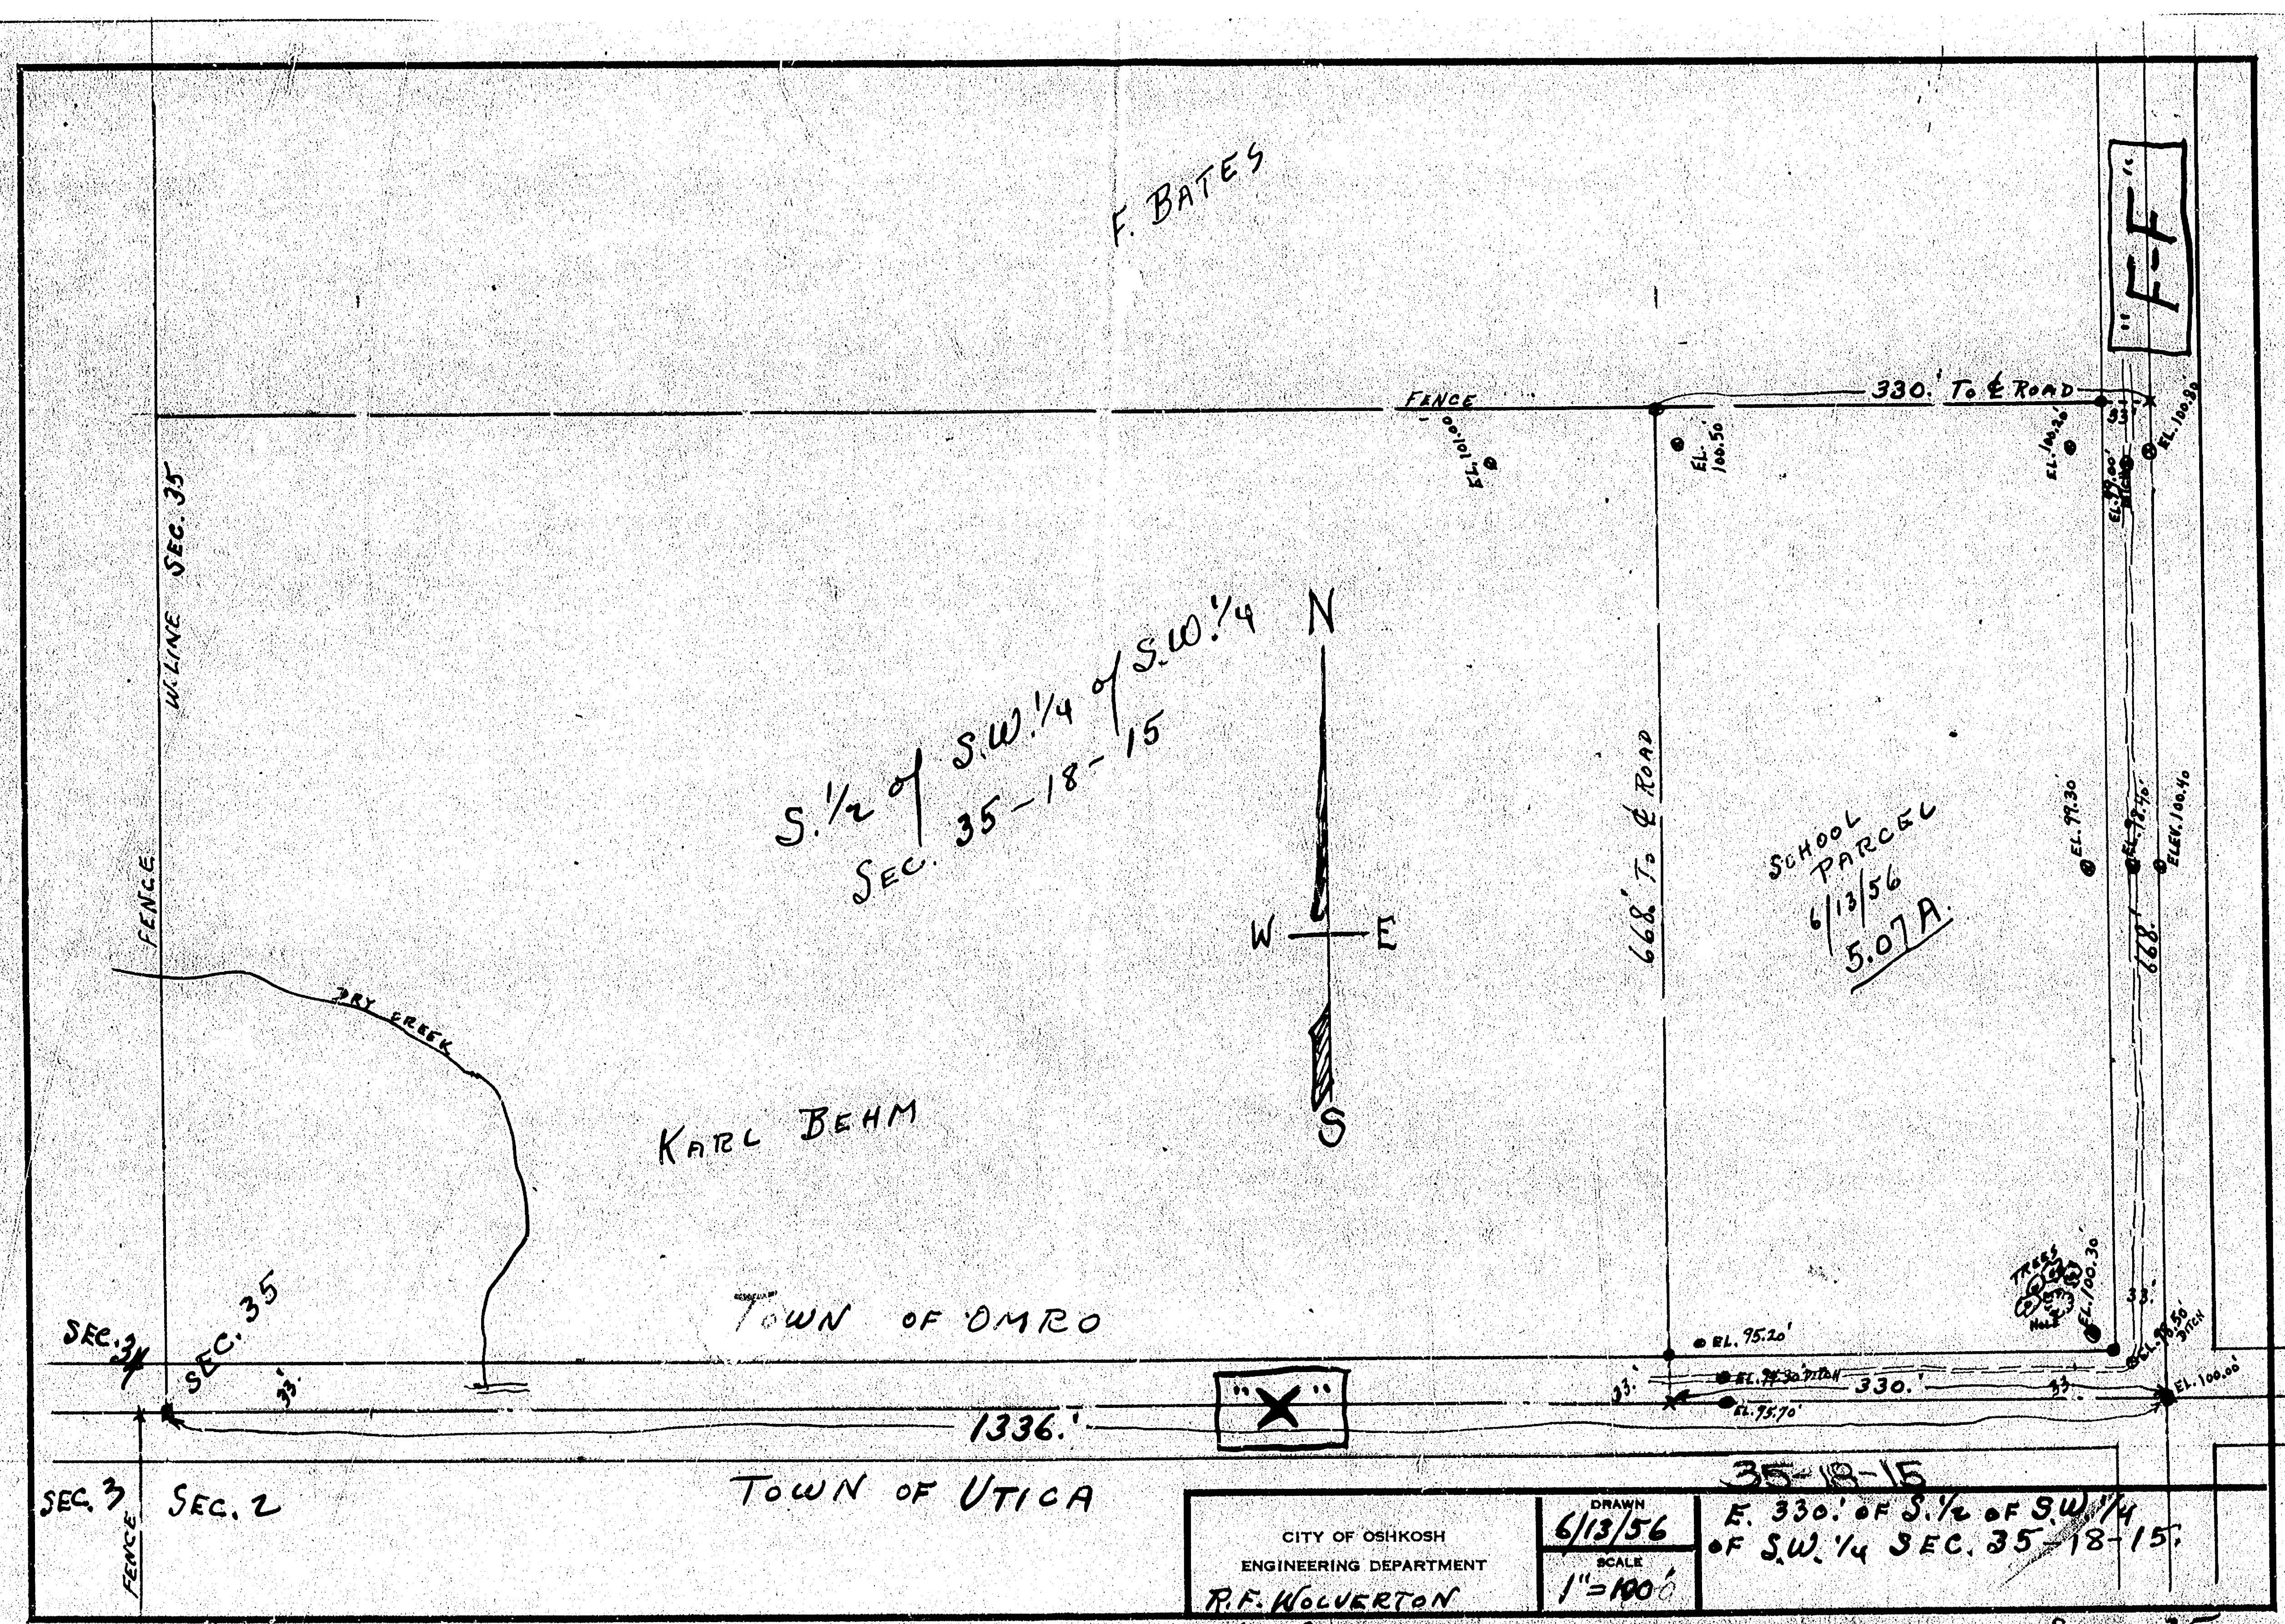




DRAWN
4/3/49
SCALE
1"=300'


SURVEY FOR HERB. TELLOCK
E. 165.' OF N. 528.' OF NW 1/4 OF NE 1/4
SEC. 35-13-15 EXC. THE E. 66' OF
THE N. 165.' THERE OF.

OHIO SEC. 26	ALGOMA SEC. 31
SEC. 1 UTICA	SEC. 6 HEXIM

2 A. TOTAL - .25 A. FOR TAVERN TOWN OF OMRO
= 1.75 A. FOR TELLOCK SEC. 35


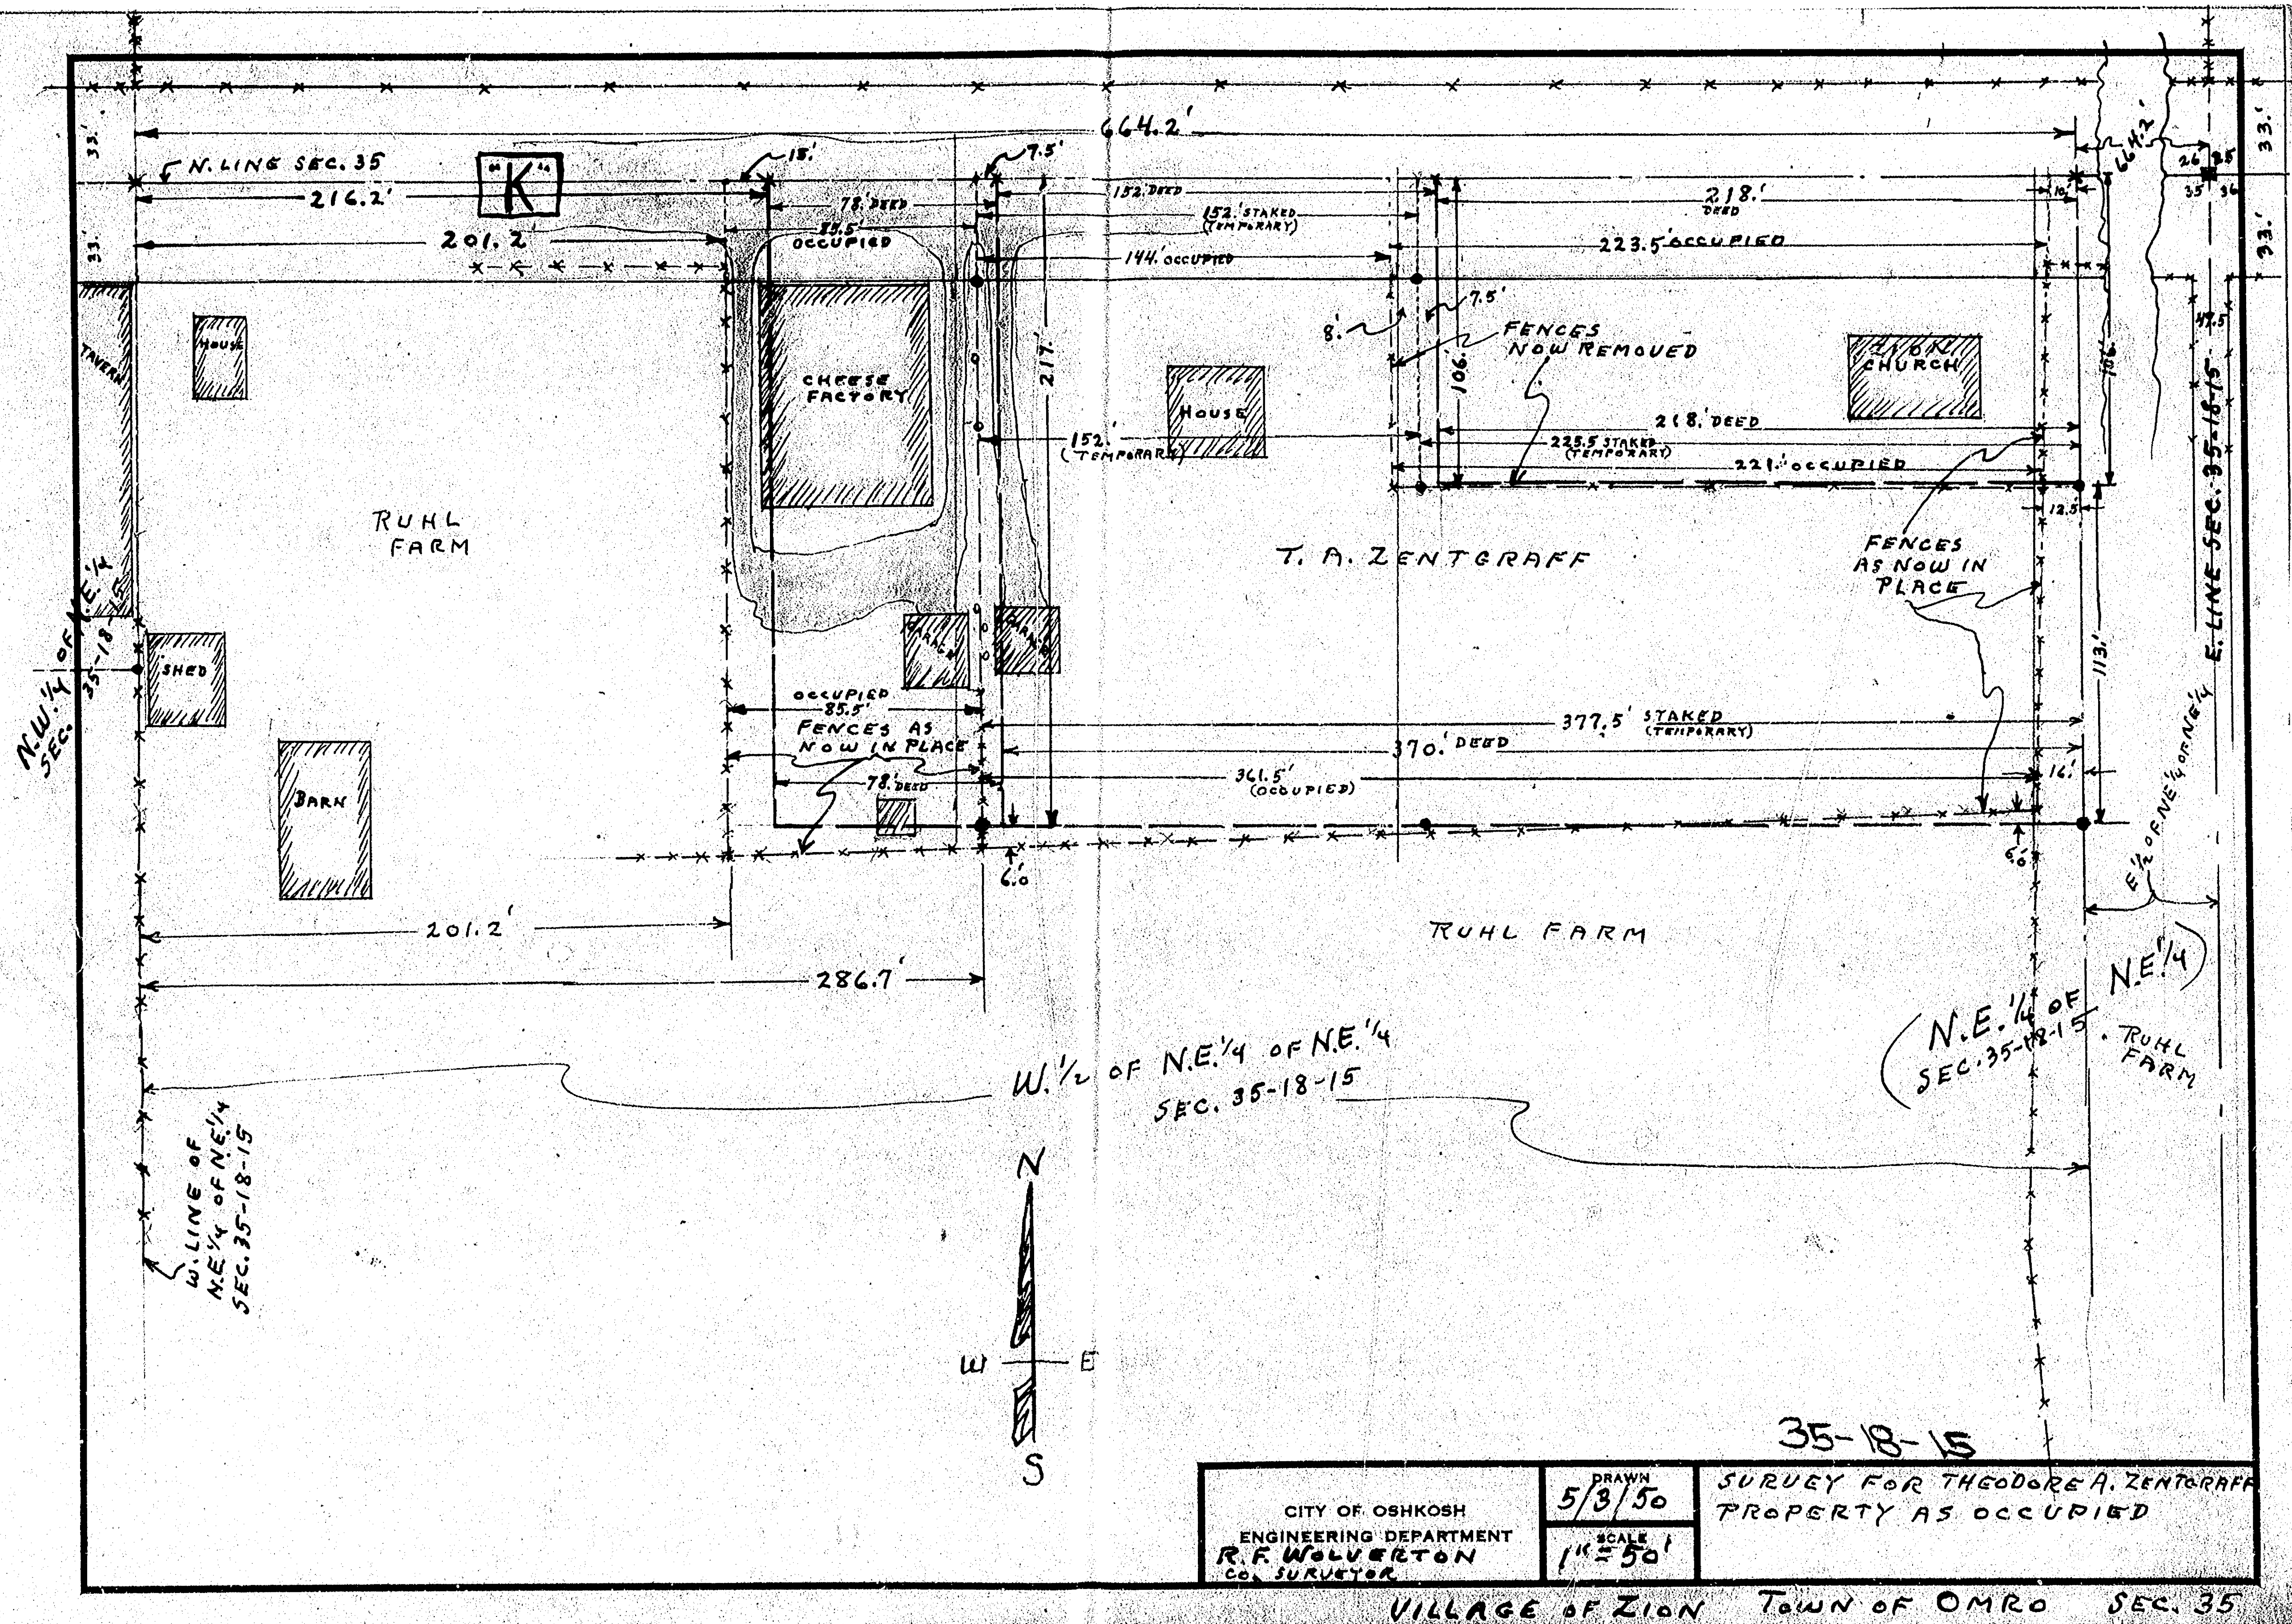


VILLAGE OF ZION TOWN OF OMRO SEC. 35

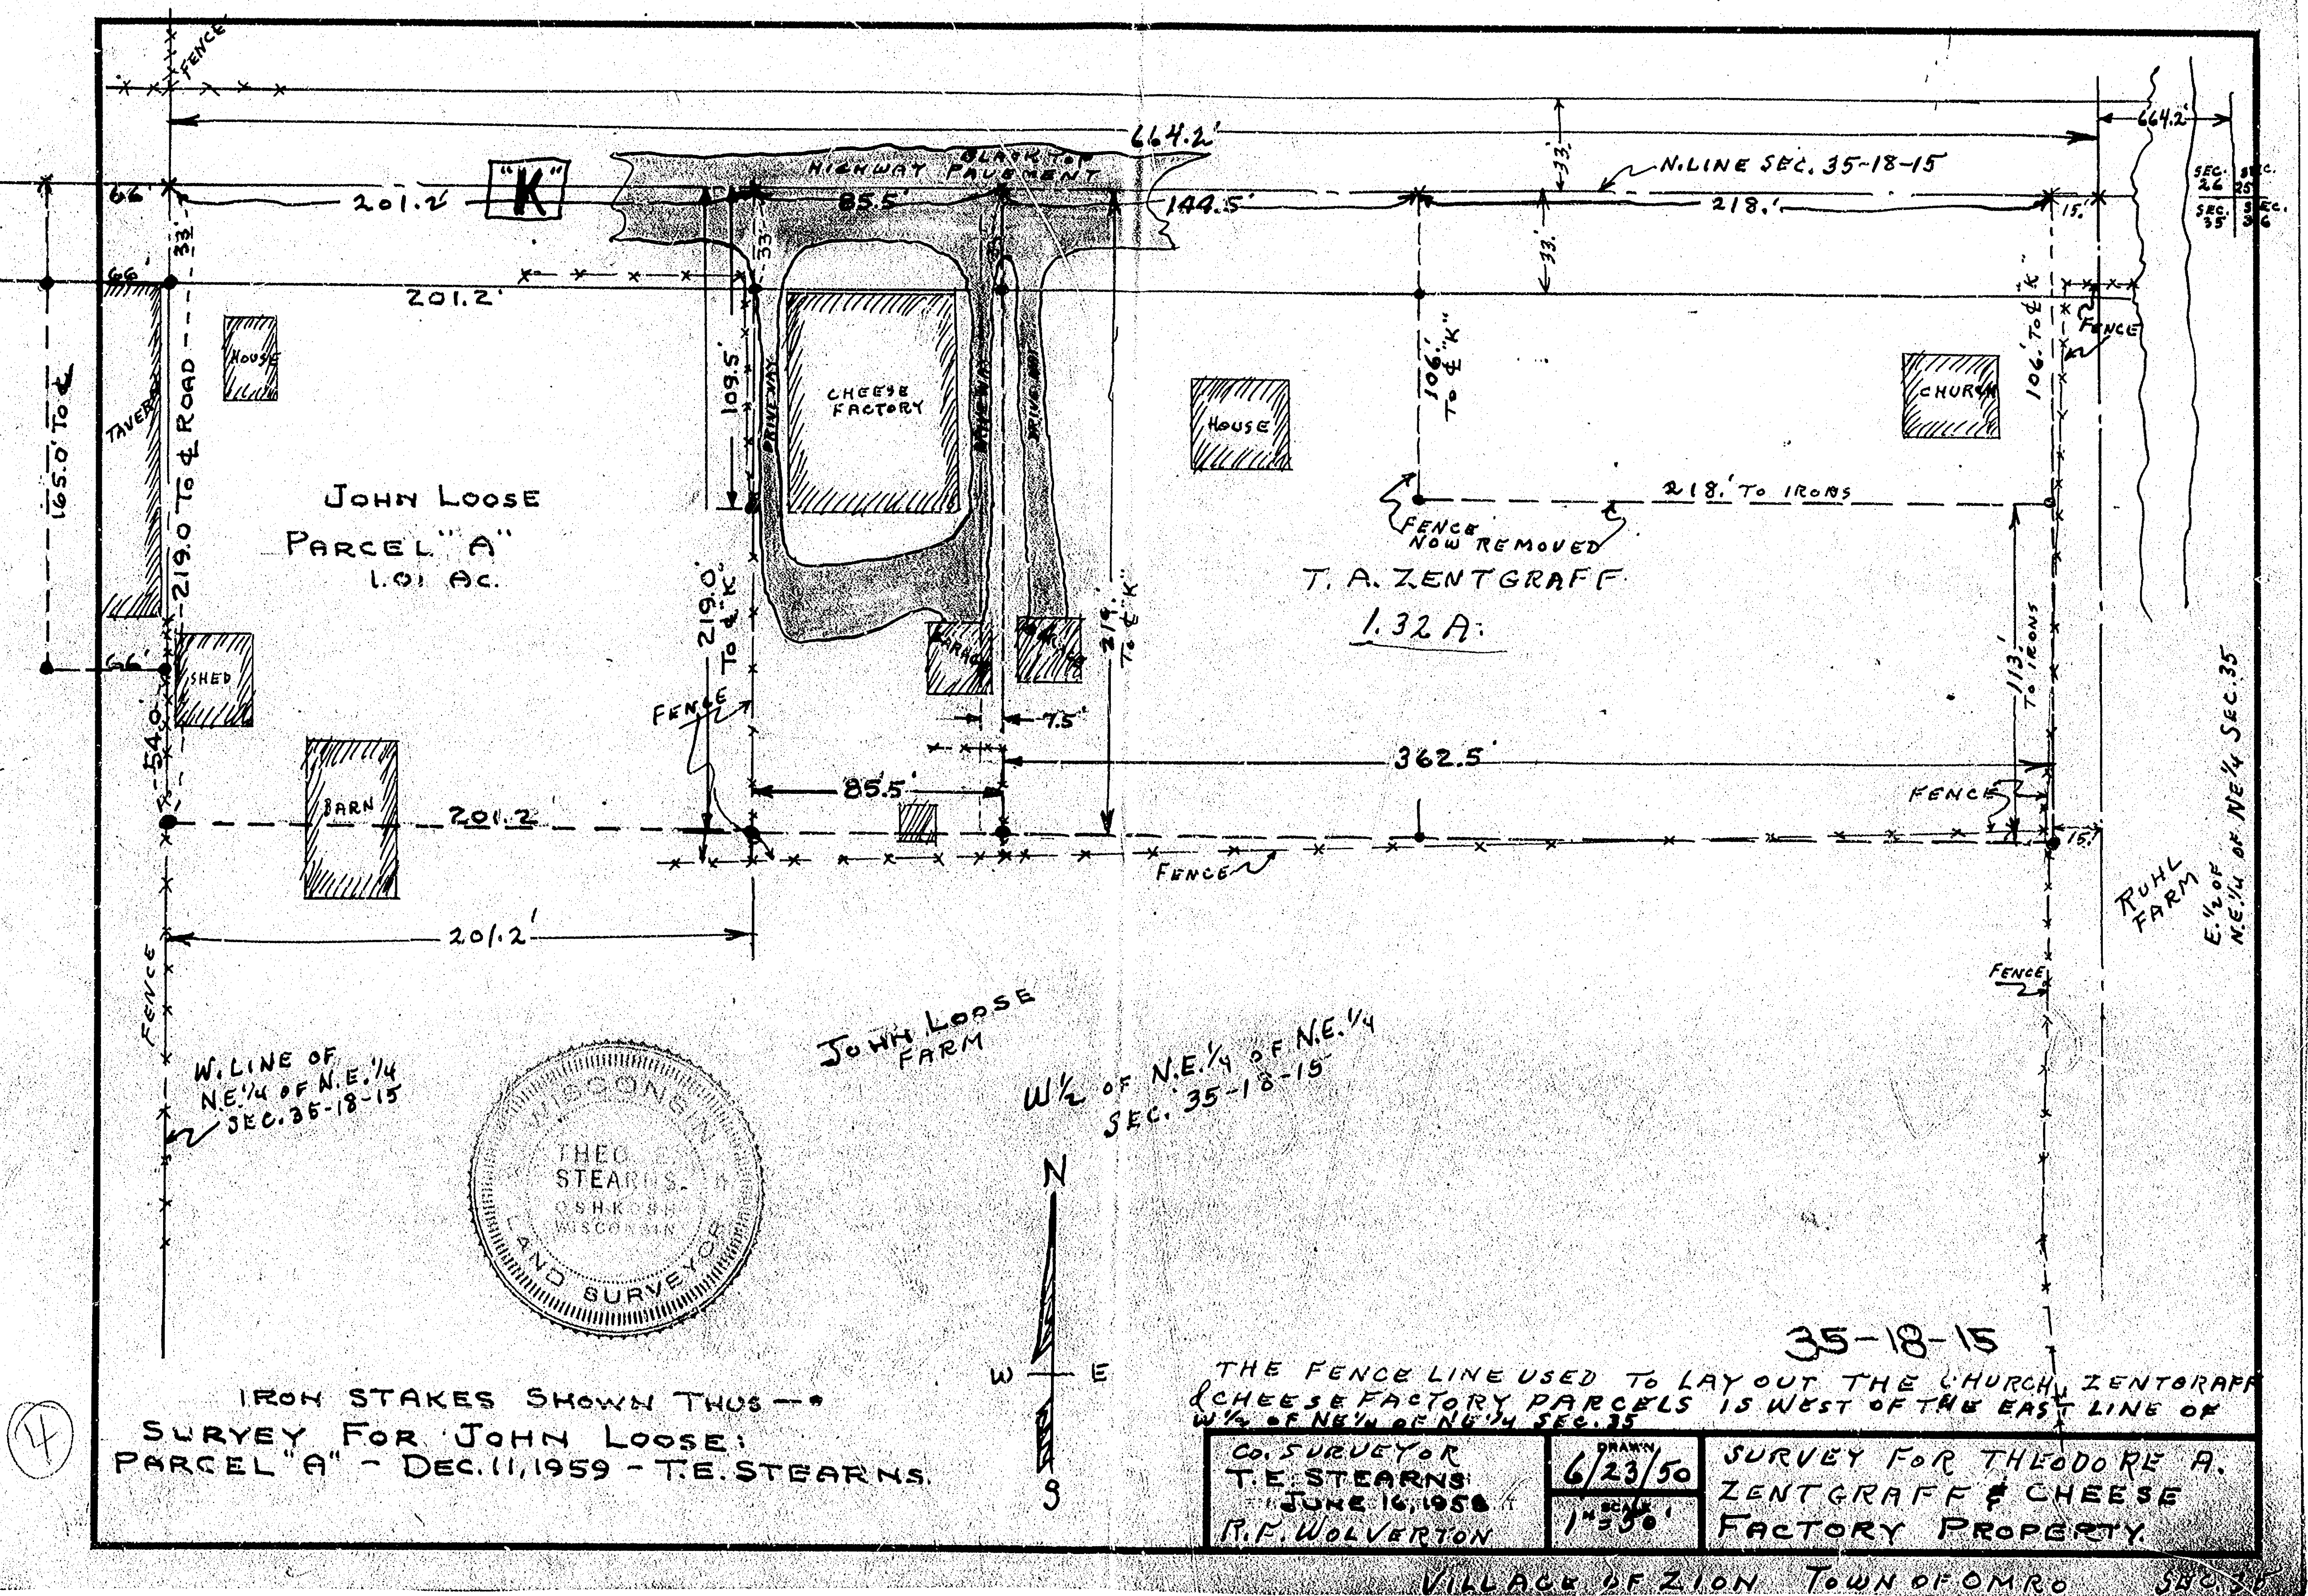

Survey For Lee Engleman:

That Part Of The East 1/2 Of The North East 1/4 Of Sec. 35-18-15, Town Of Omro, Winnebago County, Wis. Bounded And Described As Follows:
(For Description Of Parcels # 1-2-3-4-5-6-7 And 8, See Page # 2

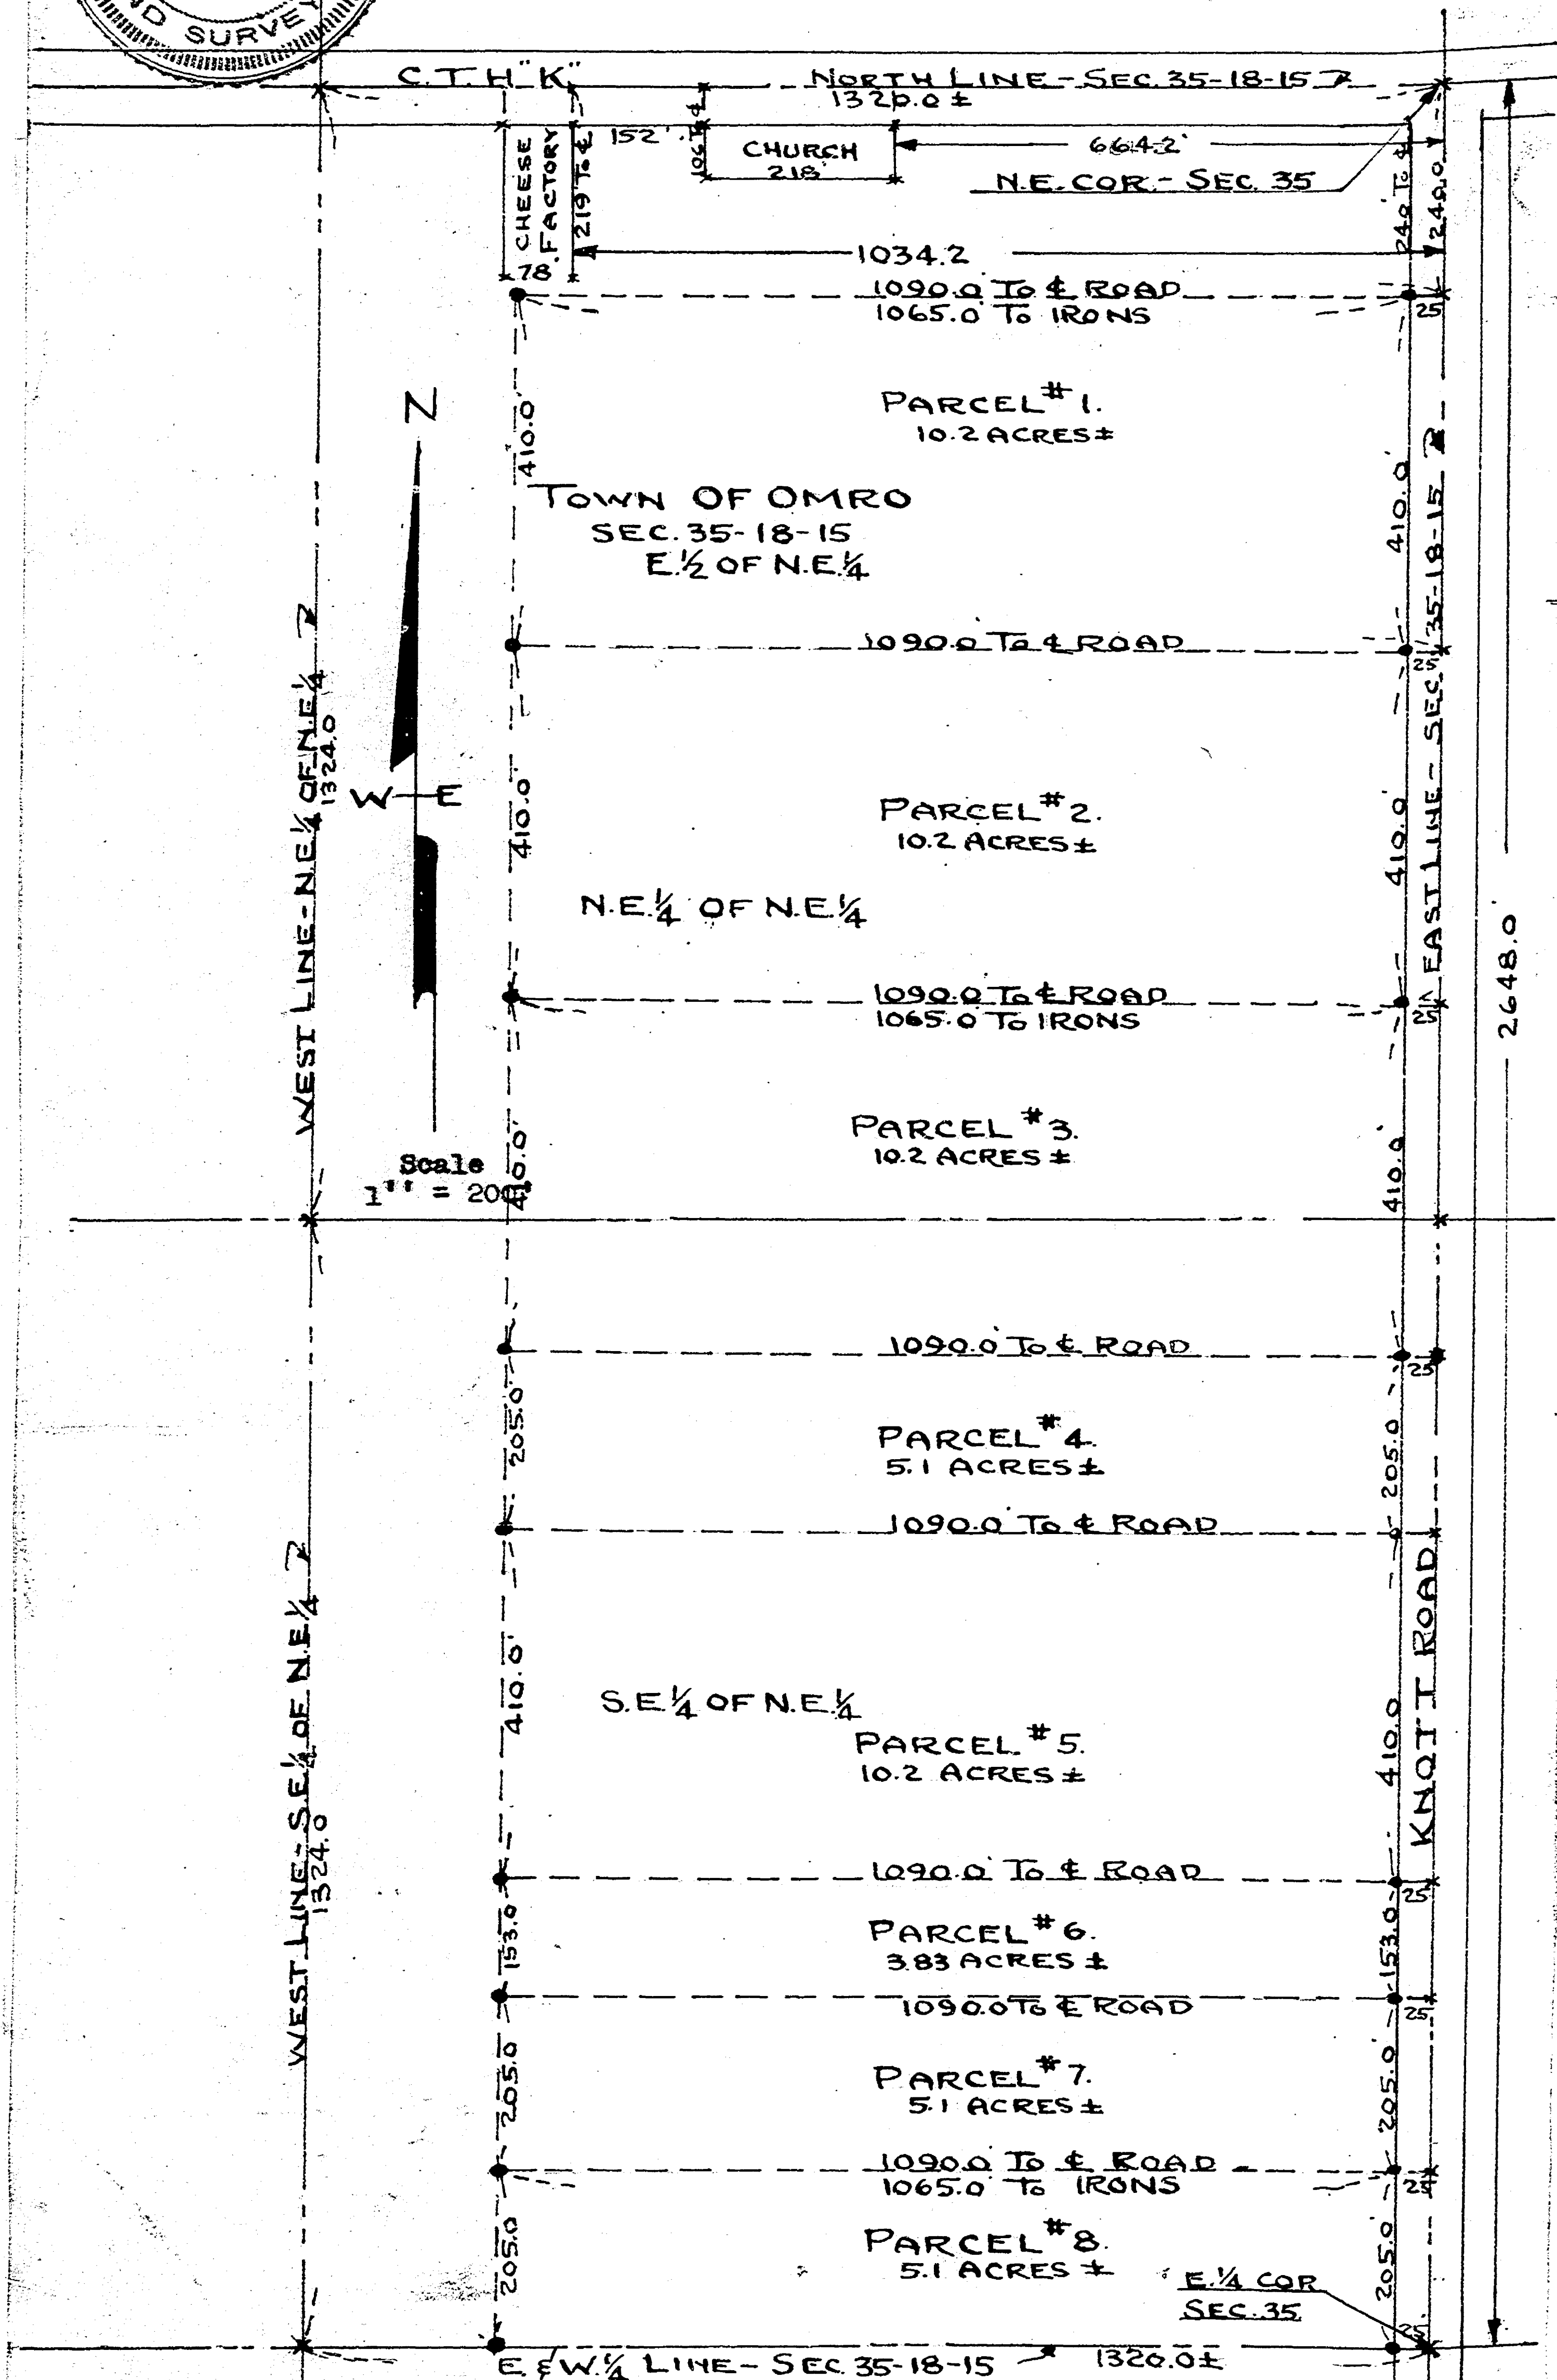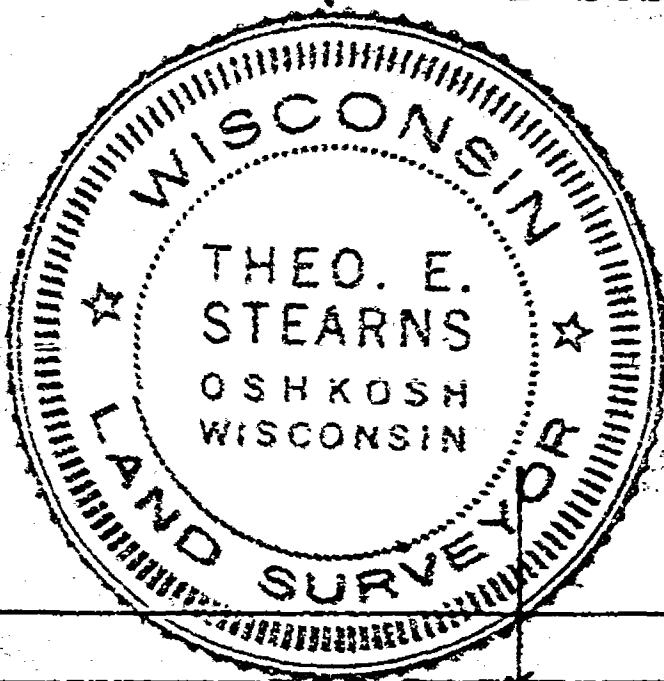

Iron Stakes Shown Thus - ●

Survey & Platting Co.
Oshkosh, Wis.
T.E. Stearns - Reg. Surveyor
March 22, 1973

35-18-15

10

