

7/22/51
ADDN. TO
SCHOOL PROP.

1001.7' To E. J.

9/22/51
ADDITION TO
SCHOOL PROP.

143.4'
To E ROAD

526/52
0.4 A.

283.0' TO IRONS

120.1'
N.W. 1/4 SEC.
3-18-16

11/10/45
FRED NICHOLS

~~2.28 A.~~
To E Roads
1.88 A.
5/26/52

SCHOOL

TAVERN

N. 15° 16' W.

N.

3-18-16

11/10/45 R.F. WOLVERTON
SURVEY PARCEL E. OF U.S. 110 & Y.S. OF J &
W. OF E. LINE OF SCHOOL PROP. EXTENDED N. T. J. &
EXCEPT PARCELS DEED TO F. FENZENSTADLER

CITY OF OSHKOSH
ENGINEERING DEPARTMENT
R.F. WOLVERTON C.SUR.
F. BURTON

DRAWN
3/1/41
SCALE
1"=50'

SURVEY OF SLOUGH BRIDGE SCHOOL
& FOUNTAIN TAVERN
IN THE NE. 1/4 OF NW. 1/4 SEC. 3-T18N-R16E
TOWN OF OSHKOSH - WINNEBAGO CO.

J

N. LINE SEC. 3-18-16

N. 1/4 COR.
SEC. 3

N.E. 1/4 of N.W. 1/4
SEC. 3-18-16

N.W. 1/4 of N.E. 1/4
SEC. 3

18-16

FENCE

POWER
LINE

DRIVE
WAY

WILLIAMS
6/29/55

241 A.

2243.5'

WILLIAMS

APPROXIMATE
LOCATION OF
N.E. 1/4 LINE
SEC. 3

NAT. GAS
PIPE LINE

FENCE

SEC. 3-18-16

GRANDMAN

330' TO
S.E. COR. OF
SW 1/4 (1/4 SEC. 3)

S.W. 1/4 of N.E. 1/4

K 22.02 E.

DRIVE
WAY

RELOCATED
U.S. 241

CULVERT

MIKE GOEBLITZ
8/26/54
6.62 D.

CLERE OF
HIGHWAY

SEC. 3-18-16

N.E. 1/4 of N.W. 1/4 SEC. 3

S.E. 1/4
K 12.17 W.

E
W

N. 160° W. 297.5'

N. 25° W. 89° 27' 46"

143.5'

299.5'

143.5'

299.5'

CITY OF OSHKOSH
ENGINEERING DEPARTMENT


T. F. HOLVERTON
CO. SURVEYOR

DRAWN
6/29/55

SCALE
1" = 200'

3-18-16

TOWN OF OSHKOSH SEC. 3

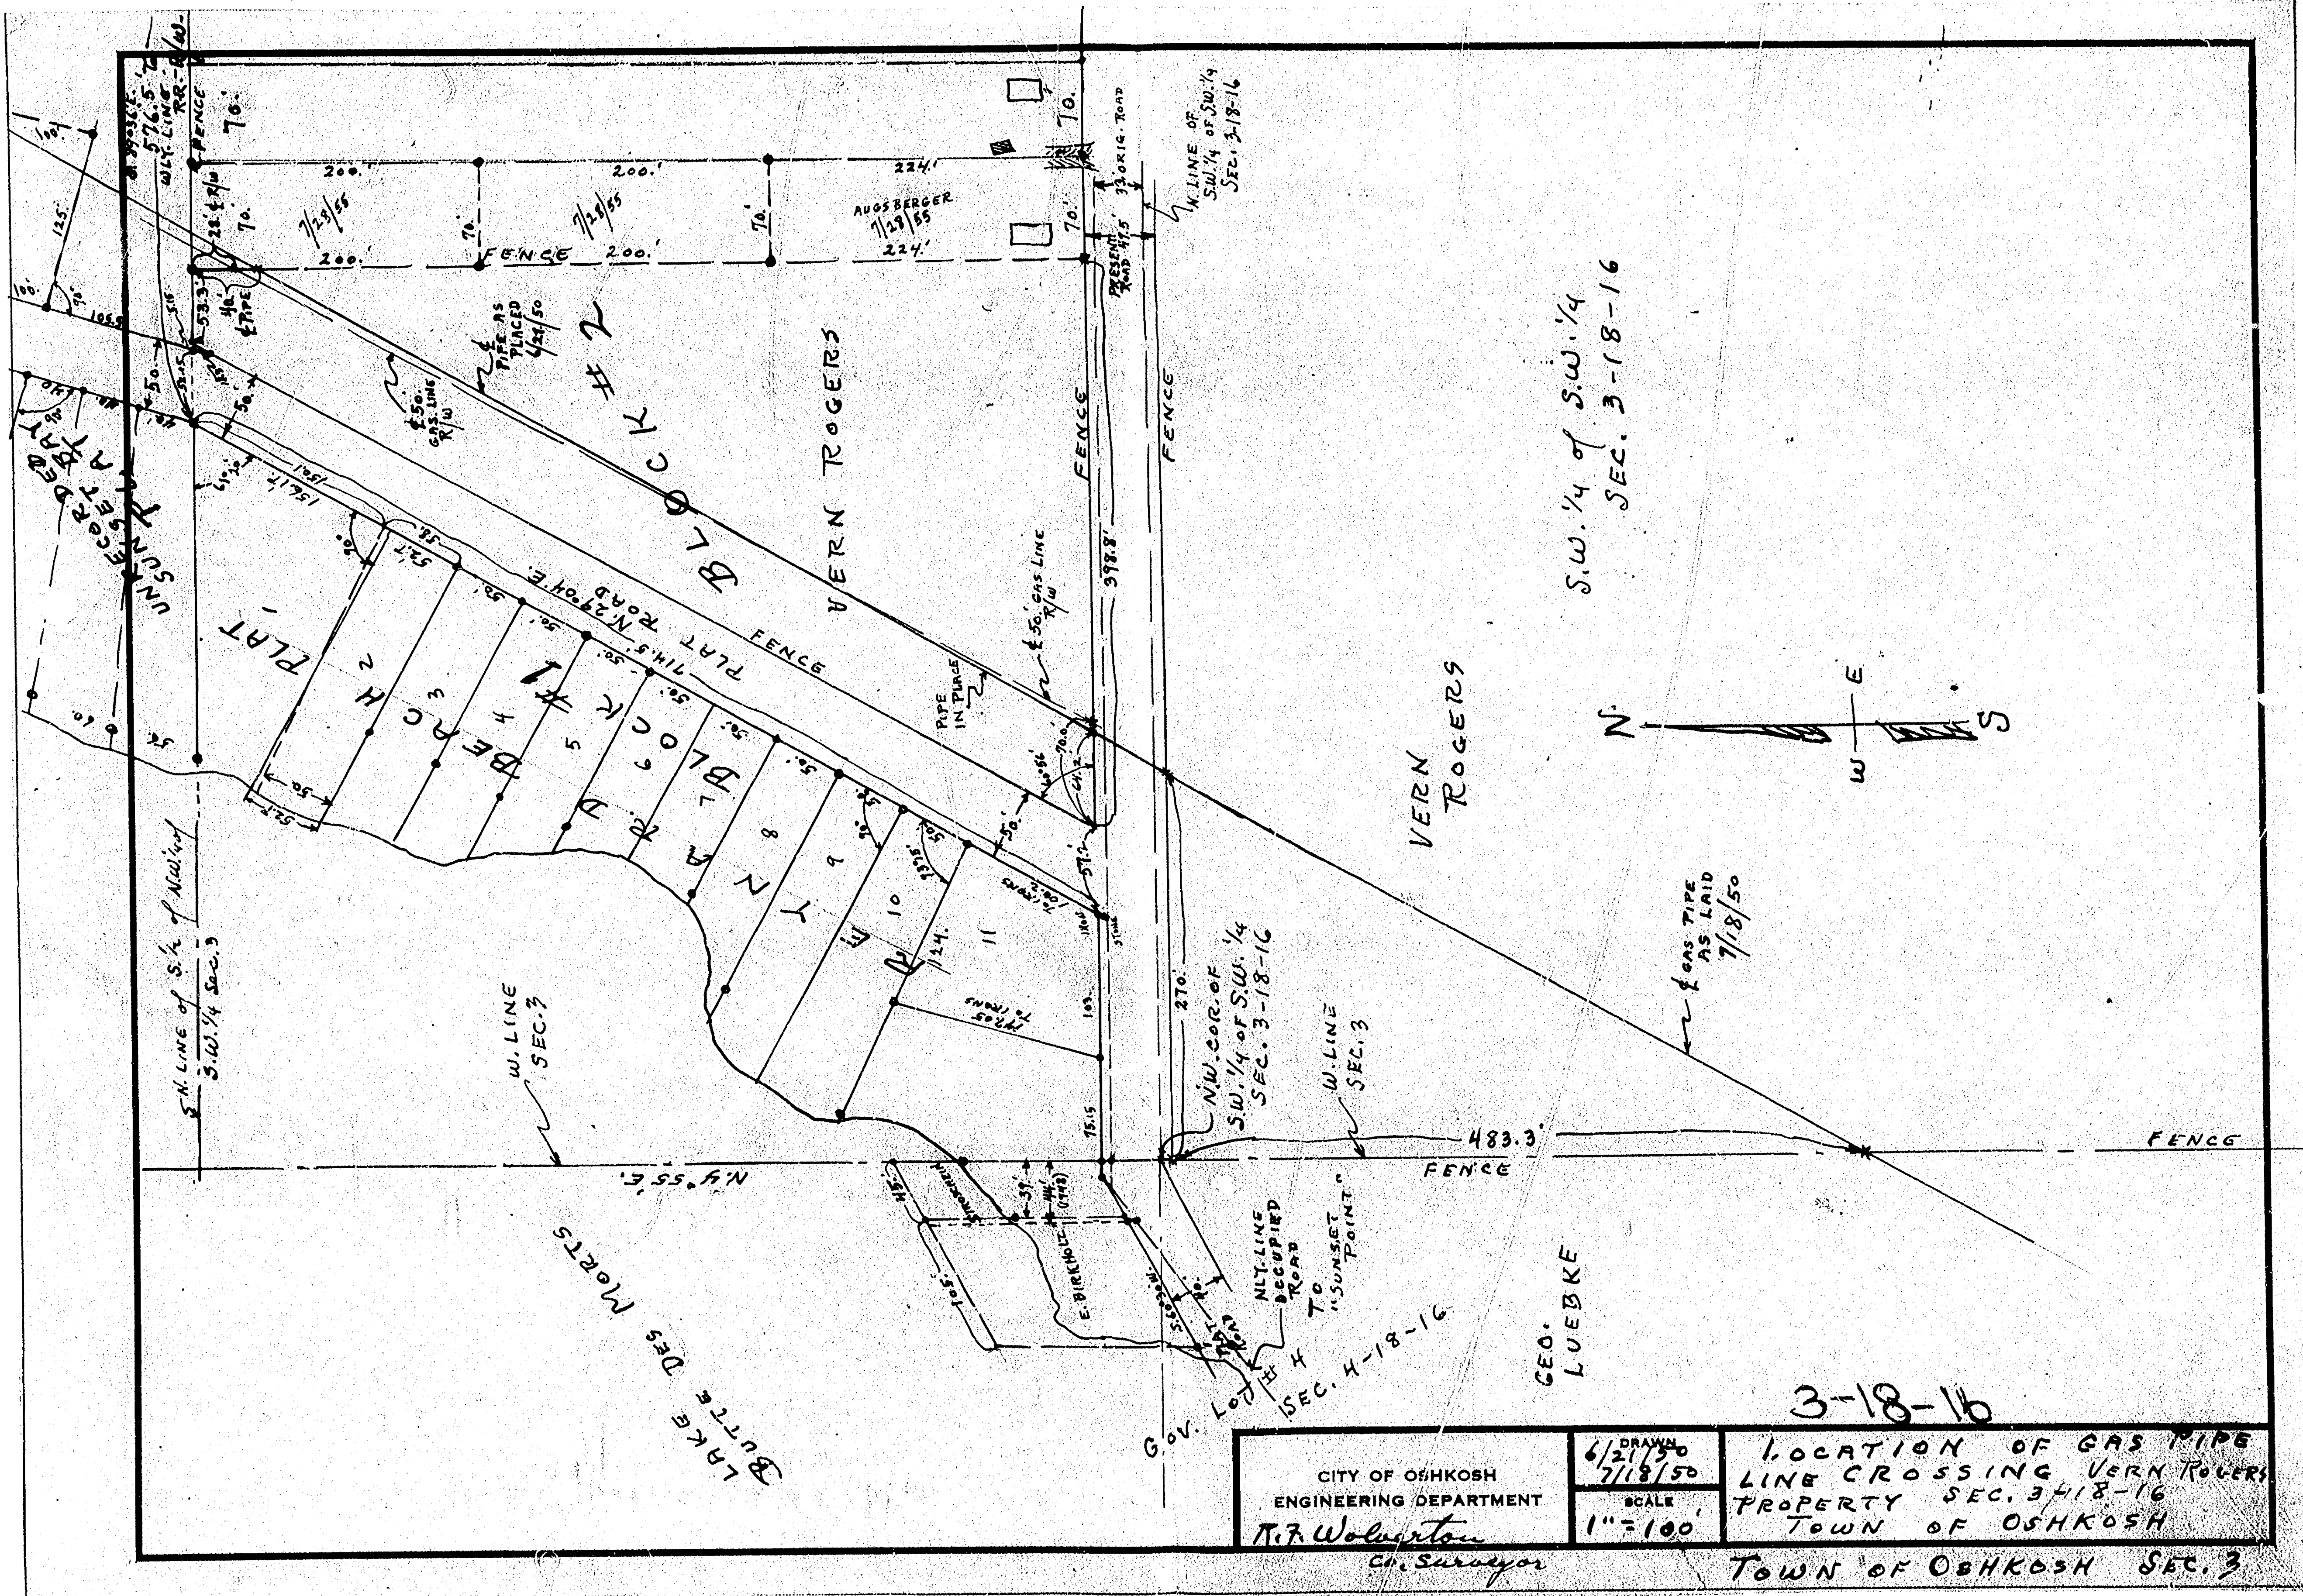

SUNSET BAY RESORT

(UNRECORDED) PLAT


S 1/2 OF S.W. 1/4 OF N.W. 1/4 & NORTH 1/2 OF N.W. 1/4 OF S.W. 1/4 OF
SEC. 3 T.18 N.R.16 E. IN TOWN OF OSHKOSH - WINNEBAGO COUNTY - WIS.

NOV. 20 - 1937

R.F. WOLVERTON - SURVEYOR

SCALE 1" = 100'

TOWN OF OSHKOSH SEC. 3

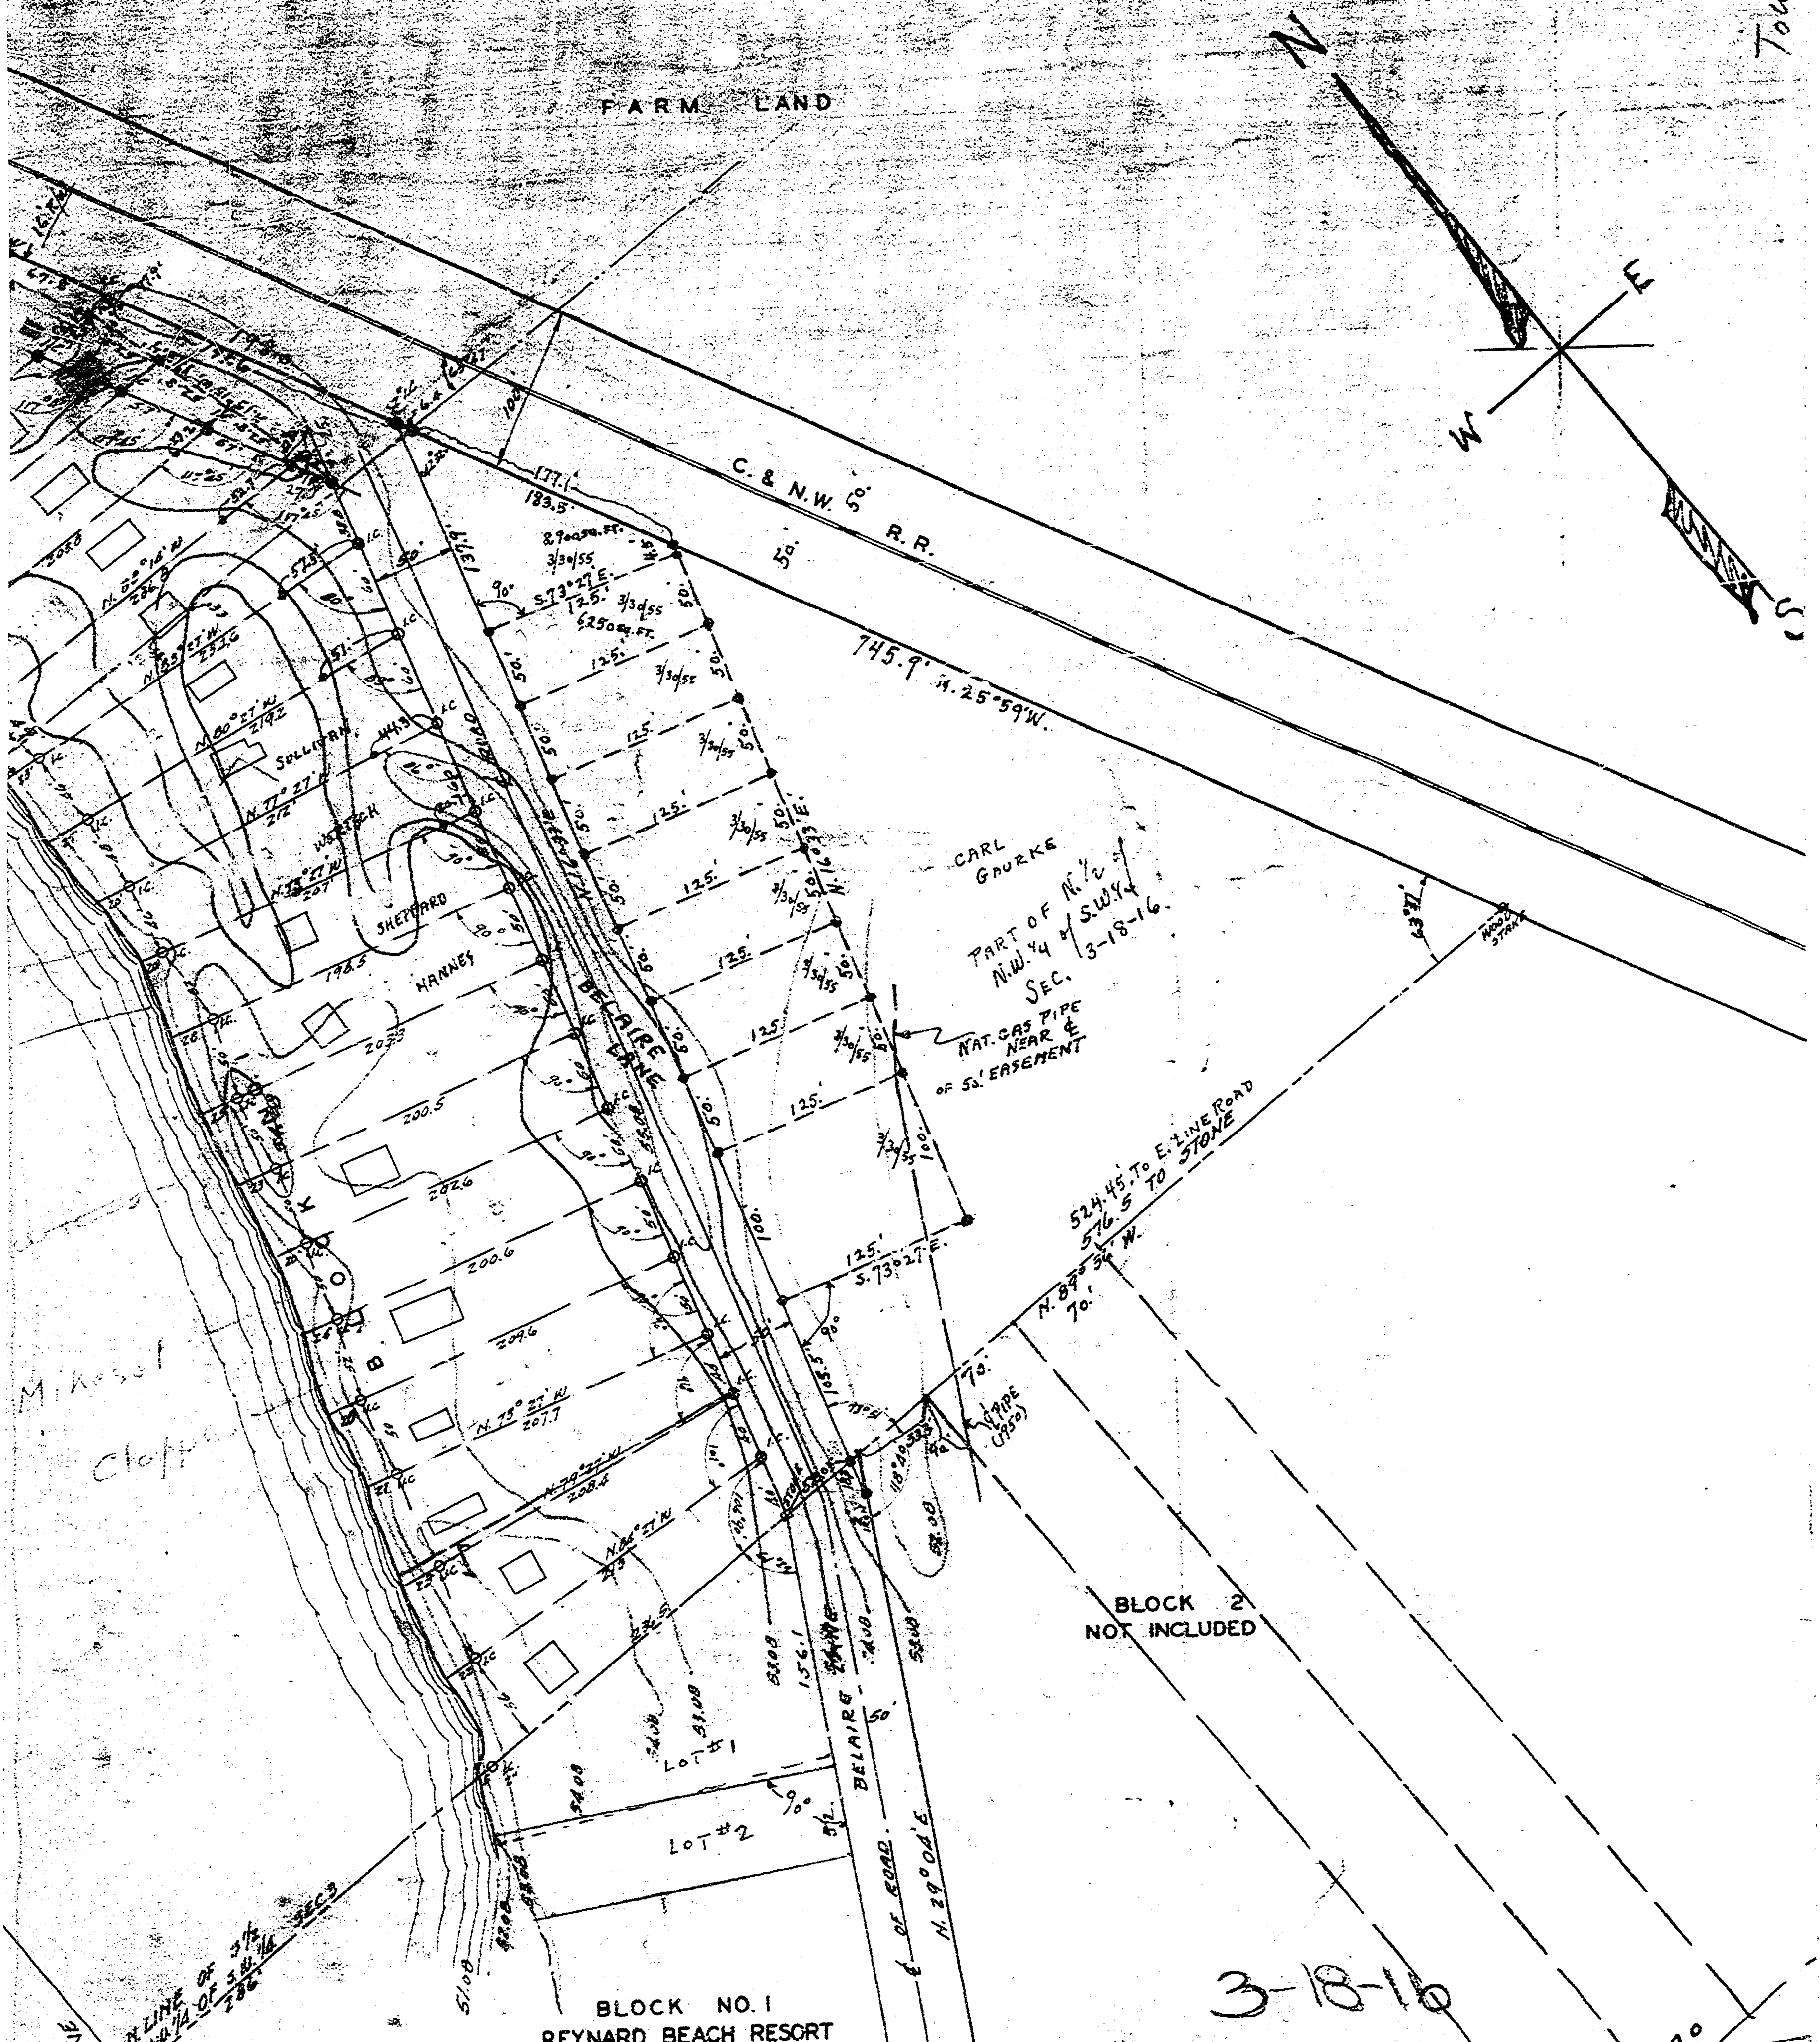

SLOUGH
BRIDGE
(R.R. BRIDGE)

R.R. FENCE

C. & N.W. R.R. R/W.

LAKE
BUTTE DES MORTS

N.W. 1/4
SEC. 3-18-16

S.W. 1/4
SEC. 3-18-16

W. LINE
SEC. 3-18-16

SEC.
4-18-16

3-18-16

CITY OF OSHKOSH
ENGINEERING DEPARTMENT


DRAWN
6/21/48
SCALE
1"=60'

TOWN OF OSHKOSH

SEC. 3.

198.5
HANNES

1/20.00' N. 16.33° E. OF
N.E. COR. LOT 1-2-3
OF REYNARD BENCHM.

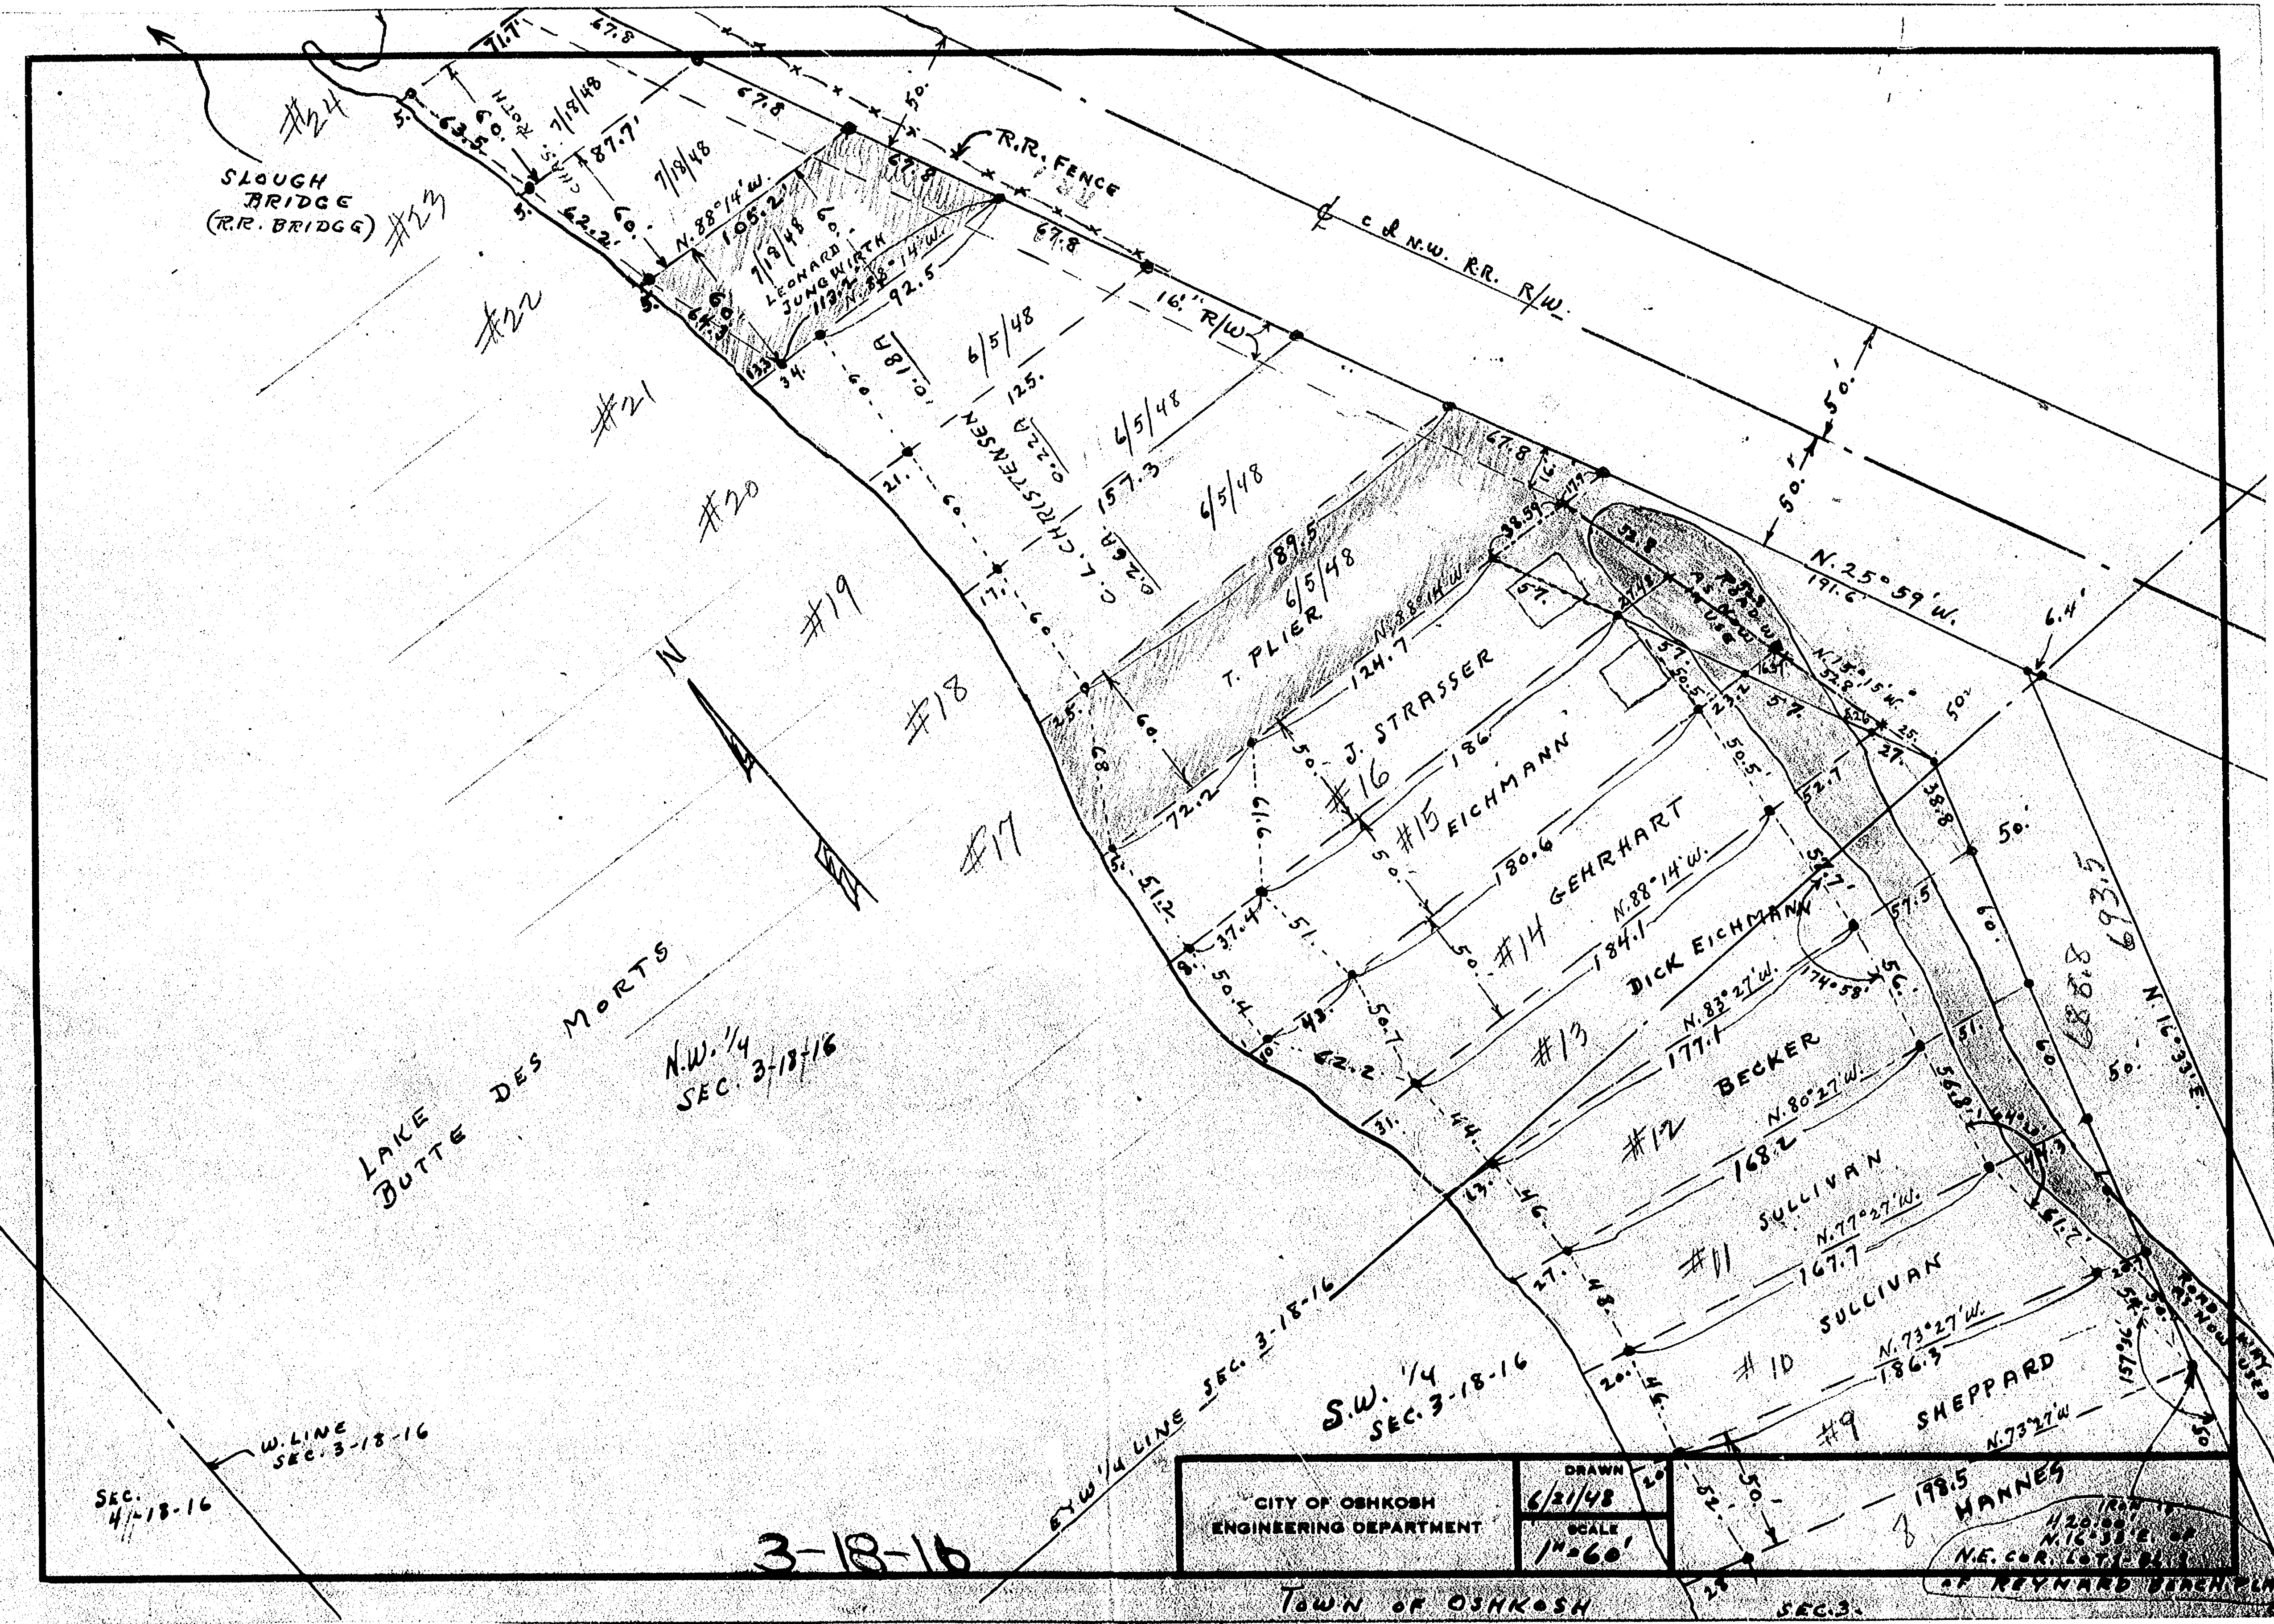

TOWN OF OSHKOSH

SURVEY FOR C.F. NOLTE:-

CENTER OF SEC. 3-18-16


1320'

1320'

N.E. 1/4 OF S.W. 1/4
SEC. 3-18-16

C.F. NOLTE

N.W. 1/4 OF S.E. 1/4
SEC. 3-18-16

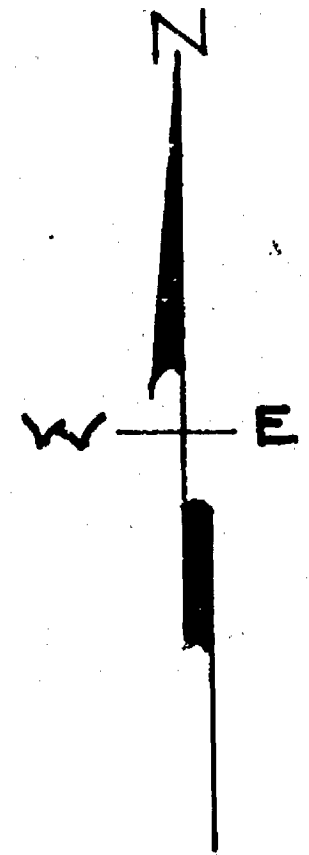

110.0'
113.0'
112.0'
111.0'

1320'

630.0'

259.9'

229.5'

541.0'

C.F. NOLTE

1320'

OLD & NEW C OF S.T.H. #110

SCALE
1" = 200'

SOUTH WEST COR. OF THE N.W. 1/4 OF S.E. 1/4.

1320'

1320'

3-18-16

SURVEY & ENG. CORP.
OSHKOSH, WIS.
T.E. STEARNS - CO. SURVEYOR.
DEC 17, 1958 JOB # B-61