
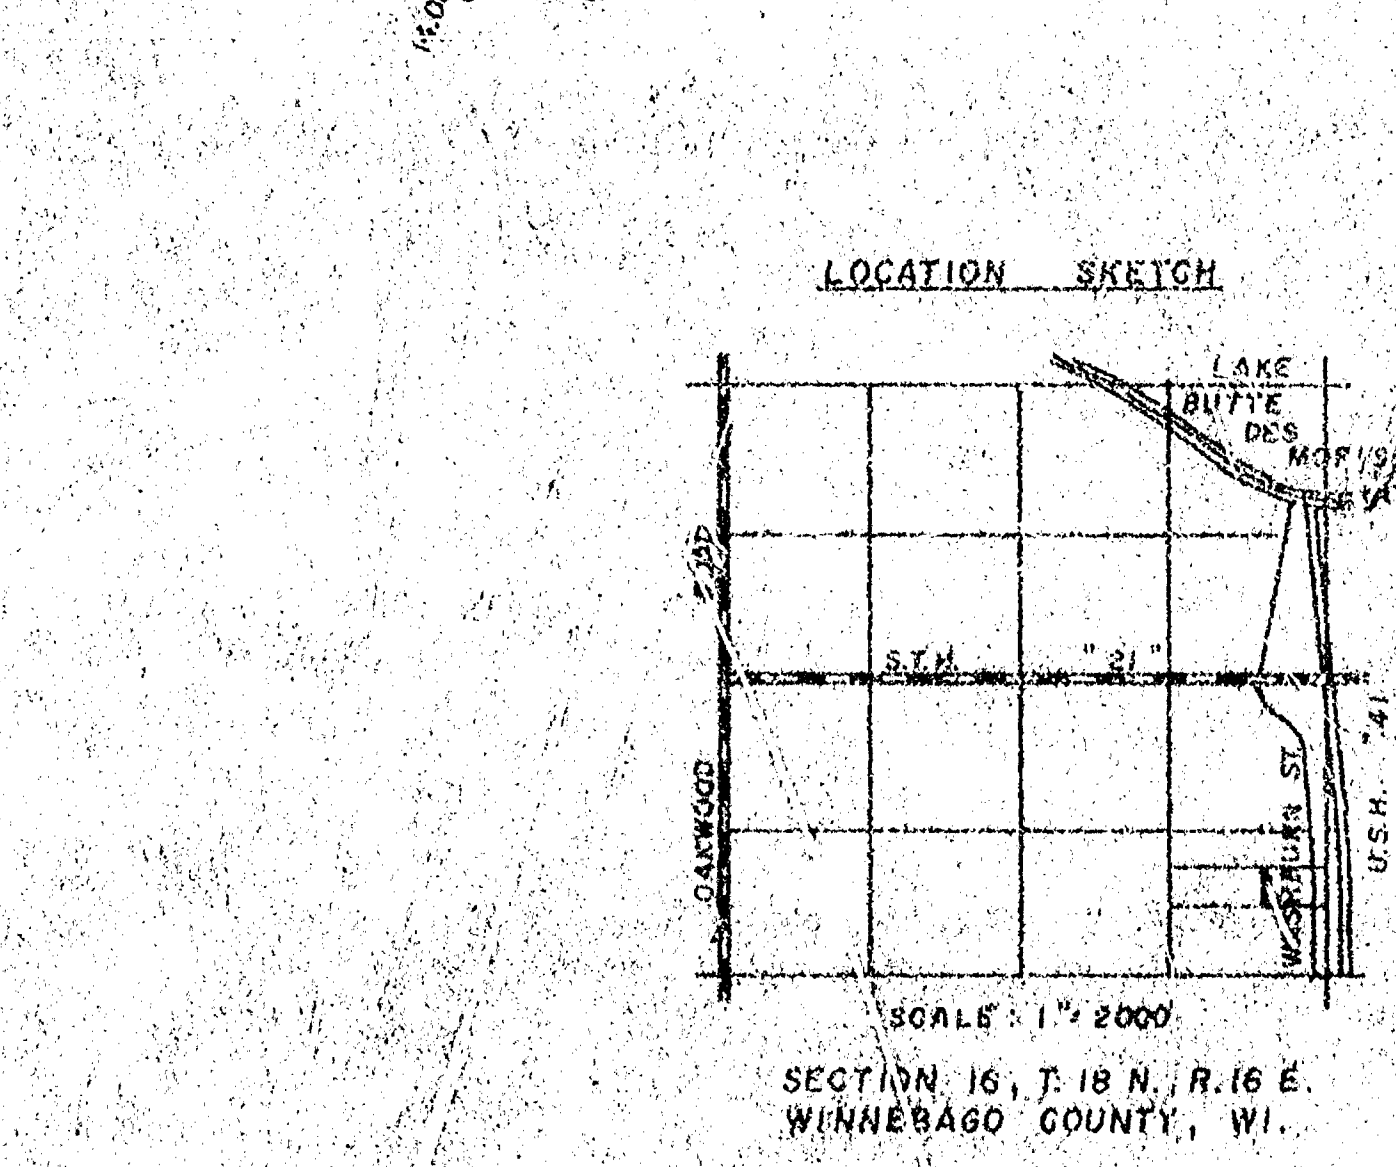


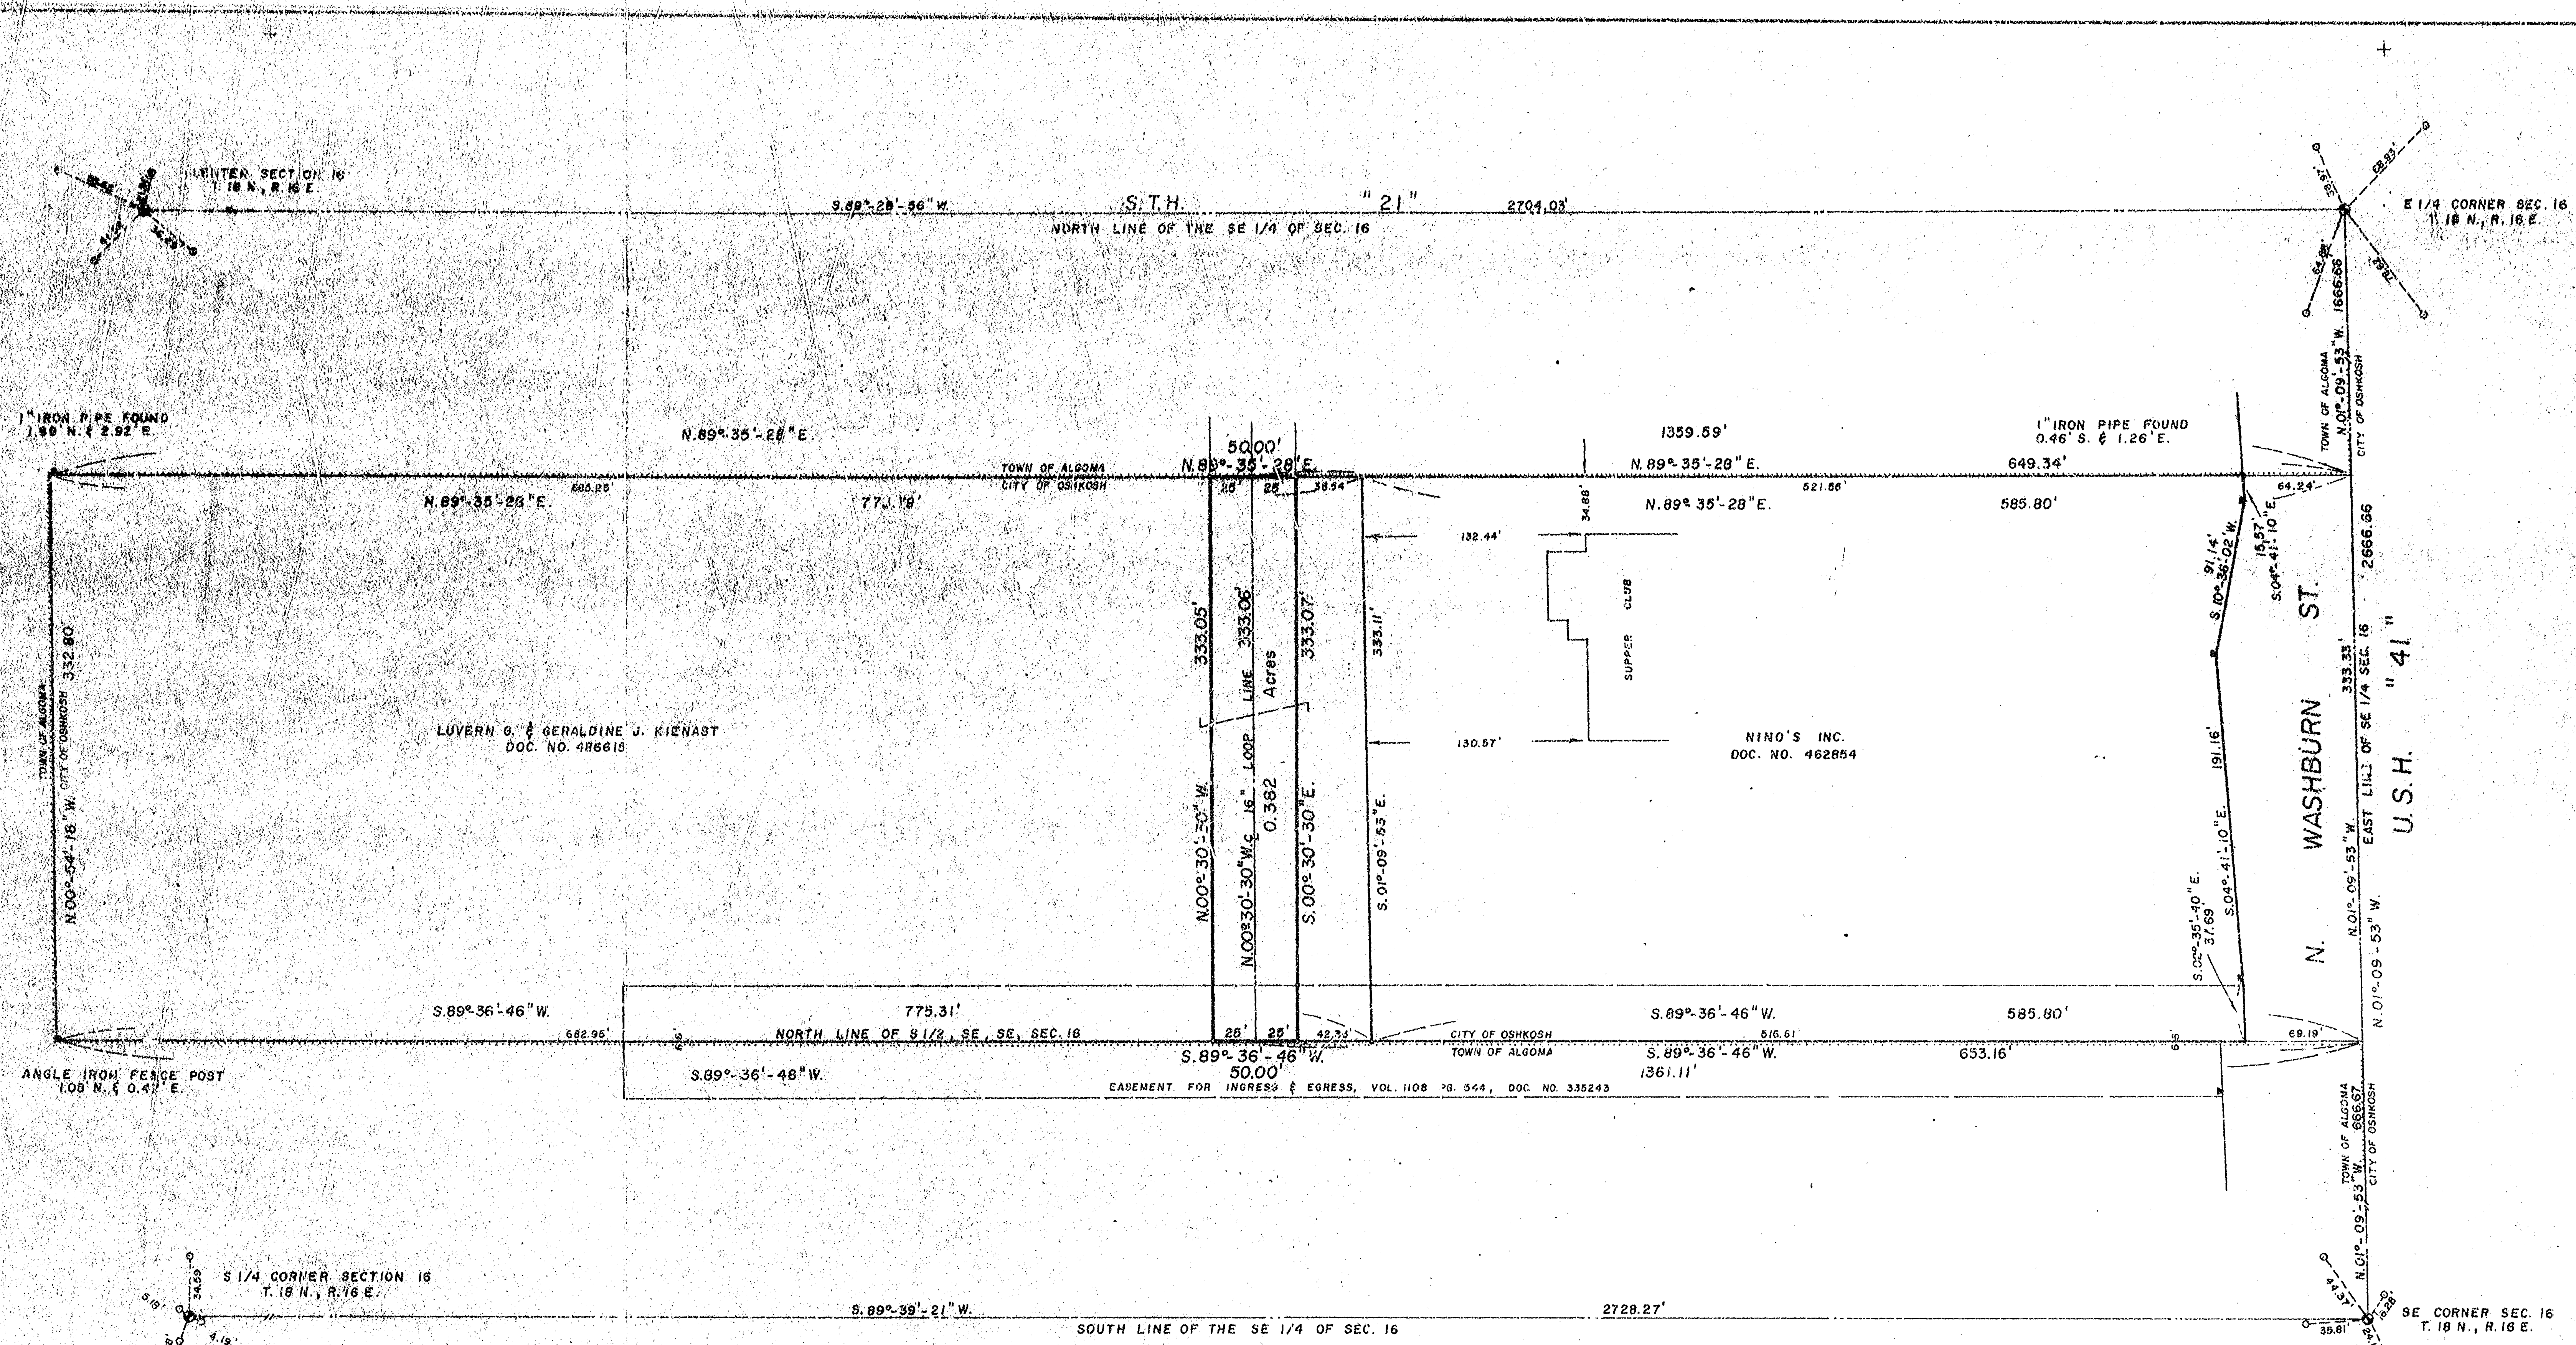


- LEGEND**
- 1" x 24" IRON PIPE WEIGHING 1.89 LBS./LINEAL FOOT SET.
 - 1" IRON PIPE FOUND.
 - ANGLE IRON FENCE POST.
 - METAL R/W POST.
 - WINNEBAGO COUNTY BERTNSEN MON.
 - WINNEBAGO COUNTY REFERENCE MON.

SCALE: 1" = 50'

ALL BEARINGS ARE REFERENCED TO THE EAST LINE OF THE SE 1/4 OF SECTION 16, T. 18 N., R. 16 E., ASSUMED TO BEAR N. 01° 09' 53" W.

PIPE LINE LOCATED IN THE FIELD BY ANR PIPELINE COMPANY ON 9-28-1984.

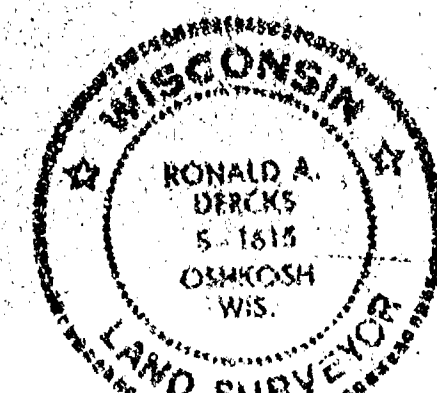

PROPERTY OWNER: LUVERN G. & GERALDINE J. KIENAST

EASEMENT DESCRIPTION

An easement for the purpose of maintaining a 16" gas pipeline, said easement to have a right of way width of 50 feet and being a part of the South half (S 1/2) of the North half (N 1/2) of the Southeast Quarter (SE 1/4) of the Southeast Quarter (SE 1/4) of Section Sixteen (16), Township Eighteen (18) North, Range Sixteen (16) East, Sixteenth (16th) Ward, City of Oshkosh, Winnebago County, Wisconsin; said easement to be 25 feet Easterly of and at right angles to and 25 feet Westerly of and at right angles to the following described centerline: Commencing at the Southeast corner of said Section 16; thence N. 01° 09' 53" W. 660.67 feet, along the East line of the SE 1/4 of said Section 16; thence S. 89° 36' 46" W. 653.16 feet, along the North line of the S 1/2 of the SE 1/4 of the SE 1/4 of said Section 16 to the point of beginning of said 16" pipeline easement; running thence N. 00° 30' 30" W. 233.06 feet, along the centerline of said 16" pipeline to the point of termination of said easement; said point of termination being N. 01° 09' 53" W. 1300.80 feet and S. 89° 36' 46" W. 649.34 feet from the Southeast corner of said Section 16.

I, Ronald A. Dercks, Wisconsin Registered Land Surveyor of AeroMetric Engineering, Inc., certify that I have surveyed the above described property and that the map shown above is a true and accurate representation thereof to the best of my knowledge and belief.

Witness my hand and seal this 28th day of October, 1984.

116-18-16(1)	
DATE: OCTOBER 2, 1984	REVISIONS:
DRAWN BY: RONALD A. DERCKS	CHECKED BY:
SCALE: 1" = 50'	PROJECT: PAGE 2-2
AERO-METRIC ENGINEERING, INC. PHOTOGRAMMETRIC ENGINEERS LAND SURVEYORS OSHKOSH, WISCONSIN	
ANR PIPELINE COMPANY SURVEY OF PIPELINE EASEMENT LOCATION PART OF THE SE 1/4, SE 1/4, SECTION 16, T. 18 N., R. 16 E., WINNEBAGO COUNTY, WISCONSIN.	
SHEET NO. 1	OF 1
FILE NO. K-195	



PLAT OF SURVEY

PART OF THE S.W. 1/4 OF THE S.W. 1/4 OF SECTION 16, T18N, R16E, TOWN OF ALGOMA, WINNEBAGO COUNTY, WISCONSIN, BOUNDED AND DESCRIBED AS FOLLOWS:
 COMMENCING AT THE S.W. CORNER OF SAID SECTION, THENCE NORTH 00°14'26" WEST ALONG THE WEST LINE OF THE S.W. 1/4 OF SAID SECTION 654.17 FT. TO THE S.W. CORNER OF LOT 4 IN CERTIFIED SURVEY MAP NO. 1452, THENCE NORTH 89°43'38" EAST ALONG THE SOUTH LINE OF SAID LOT AND THE NORTH LINE OF LOTS 1 AND 5 IN ALGOMA CROSSING PLAT 210.00 FT. TO THE S.E. CORNER OF LOT 4 IN SAID CERTIFIED SURVEY MAP, THENCE NORTH 00°14'42" WEST ALONG THE WEST LINE OF LOT 5 IN SAID PLAT 10.67 FT. TO A N.W. CORNER OF SAID PLAT AND THE POINT OF BEGINNING OF THE PARCEL TO BE DESCRIBED, THENCE CONTINUING NORTH 00°14'42" WEST ALONG THE EAST LINE OF SAID CERTIFIED SURVEY MAP 298.52 FT. TO A POINT ON THE SOUTH RIGHT OF WAY LINE OF S.T.H. "21", THENCE NORTHEASTERLY 1163.30 FT. ALONG SAID LINE AND THE ARC OF A CURVE WHOSE CENTER LIES TO THE NORTH WHOSE RADIUS IS 2639.79 FT. AND WHOSE CHORD BEARS NORTH 83°54'50" EAST 1155.72 FT. TO THE N.W. CORNER OF LOT 1 IN CERTIFIED SURVEY MAP NO. 4150, THENCE SOUTH 00°22'44" EAST ALONG THE WEST LINE OF SAID MAP 413.23 FT. TO THE N.E. CORNER OF LOT 12 IN SAID PLAT, THENCE SOUTH 89°36'37" WEST ALONG THE NORTH LINE OF SAID PLAT 1150.69 FT. TO THE POINT OF BEGINNING. SAID PARCEL CONTAINS 8.3811 ACRES OF LAND AND IS SUBJECT TO ALL EXISTING EASEMENTS AND RESTRICTIONS OF RECORD.


NO. 3917

SURVEY FOR ALEX AND MARY JEAN IRVINE
 ADD PROPOSED DRIVEWAY

MAY 08, 2002
 OCTOBER 10, 2002

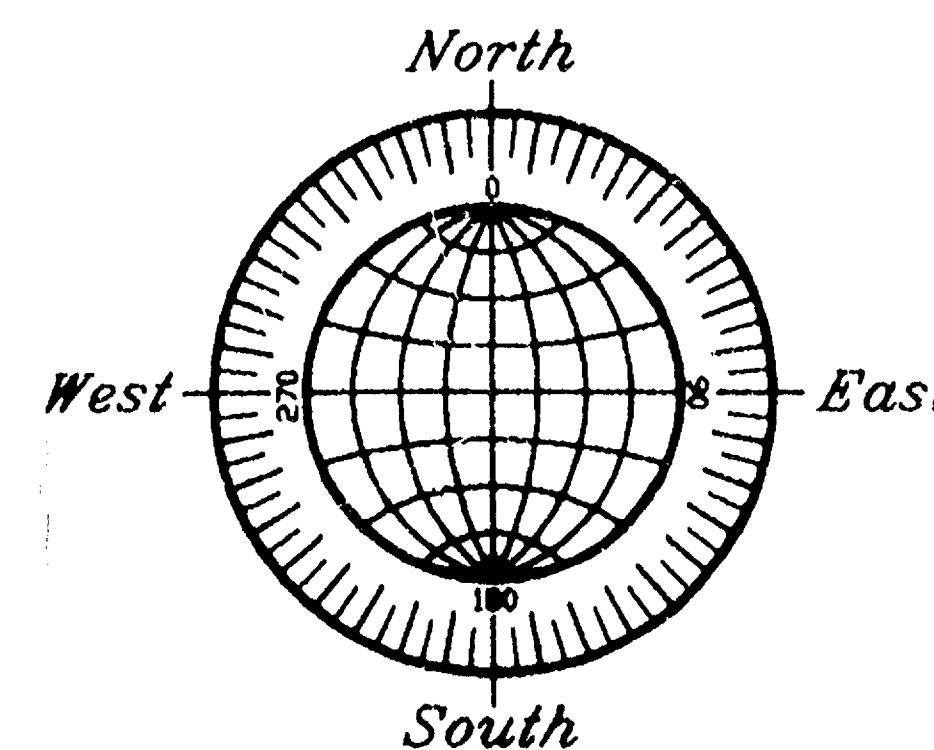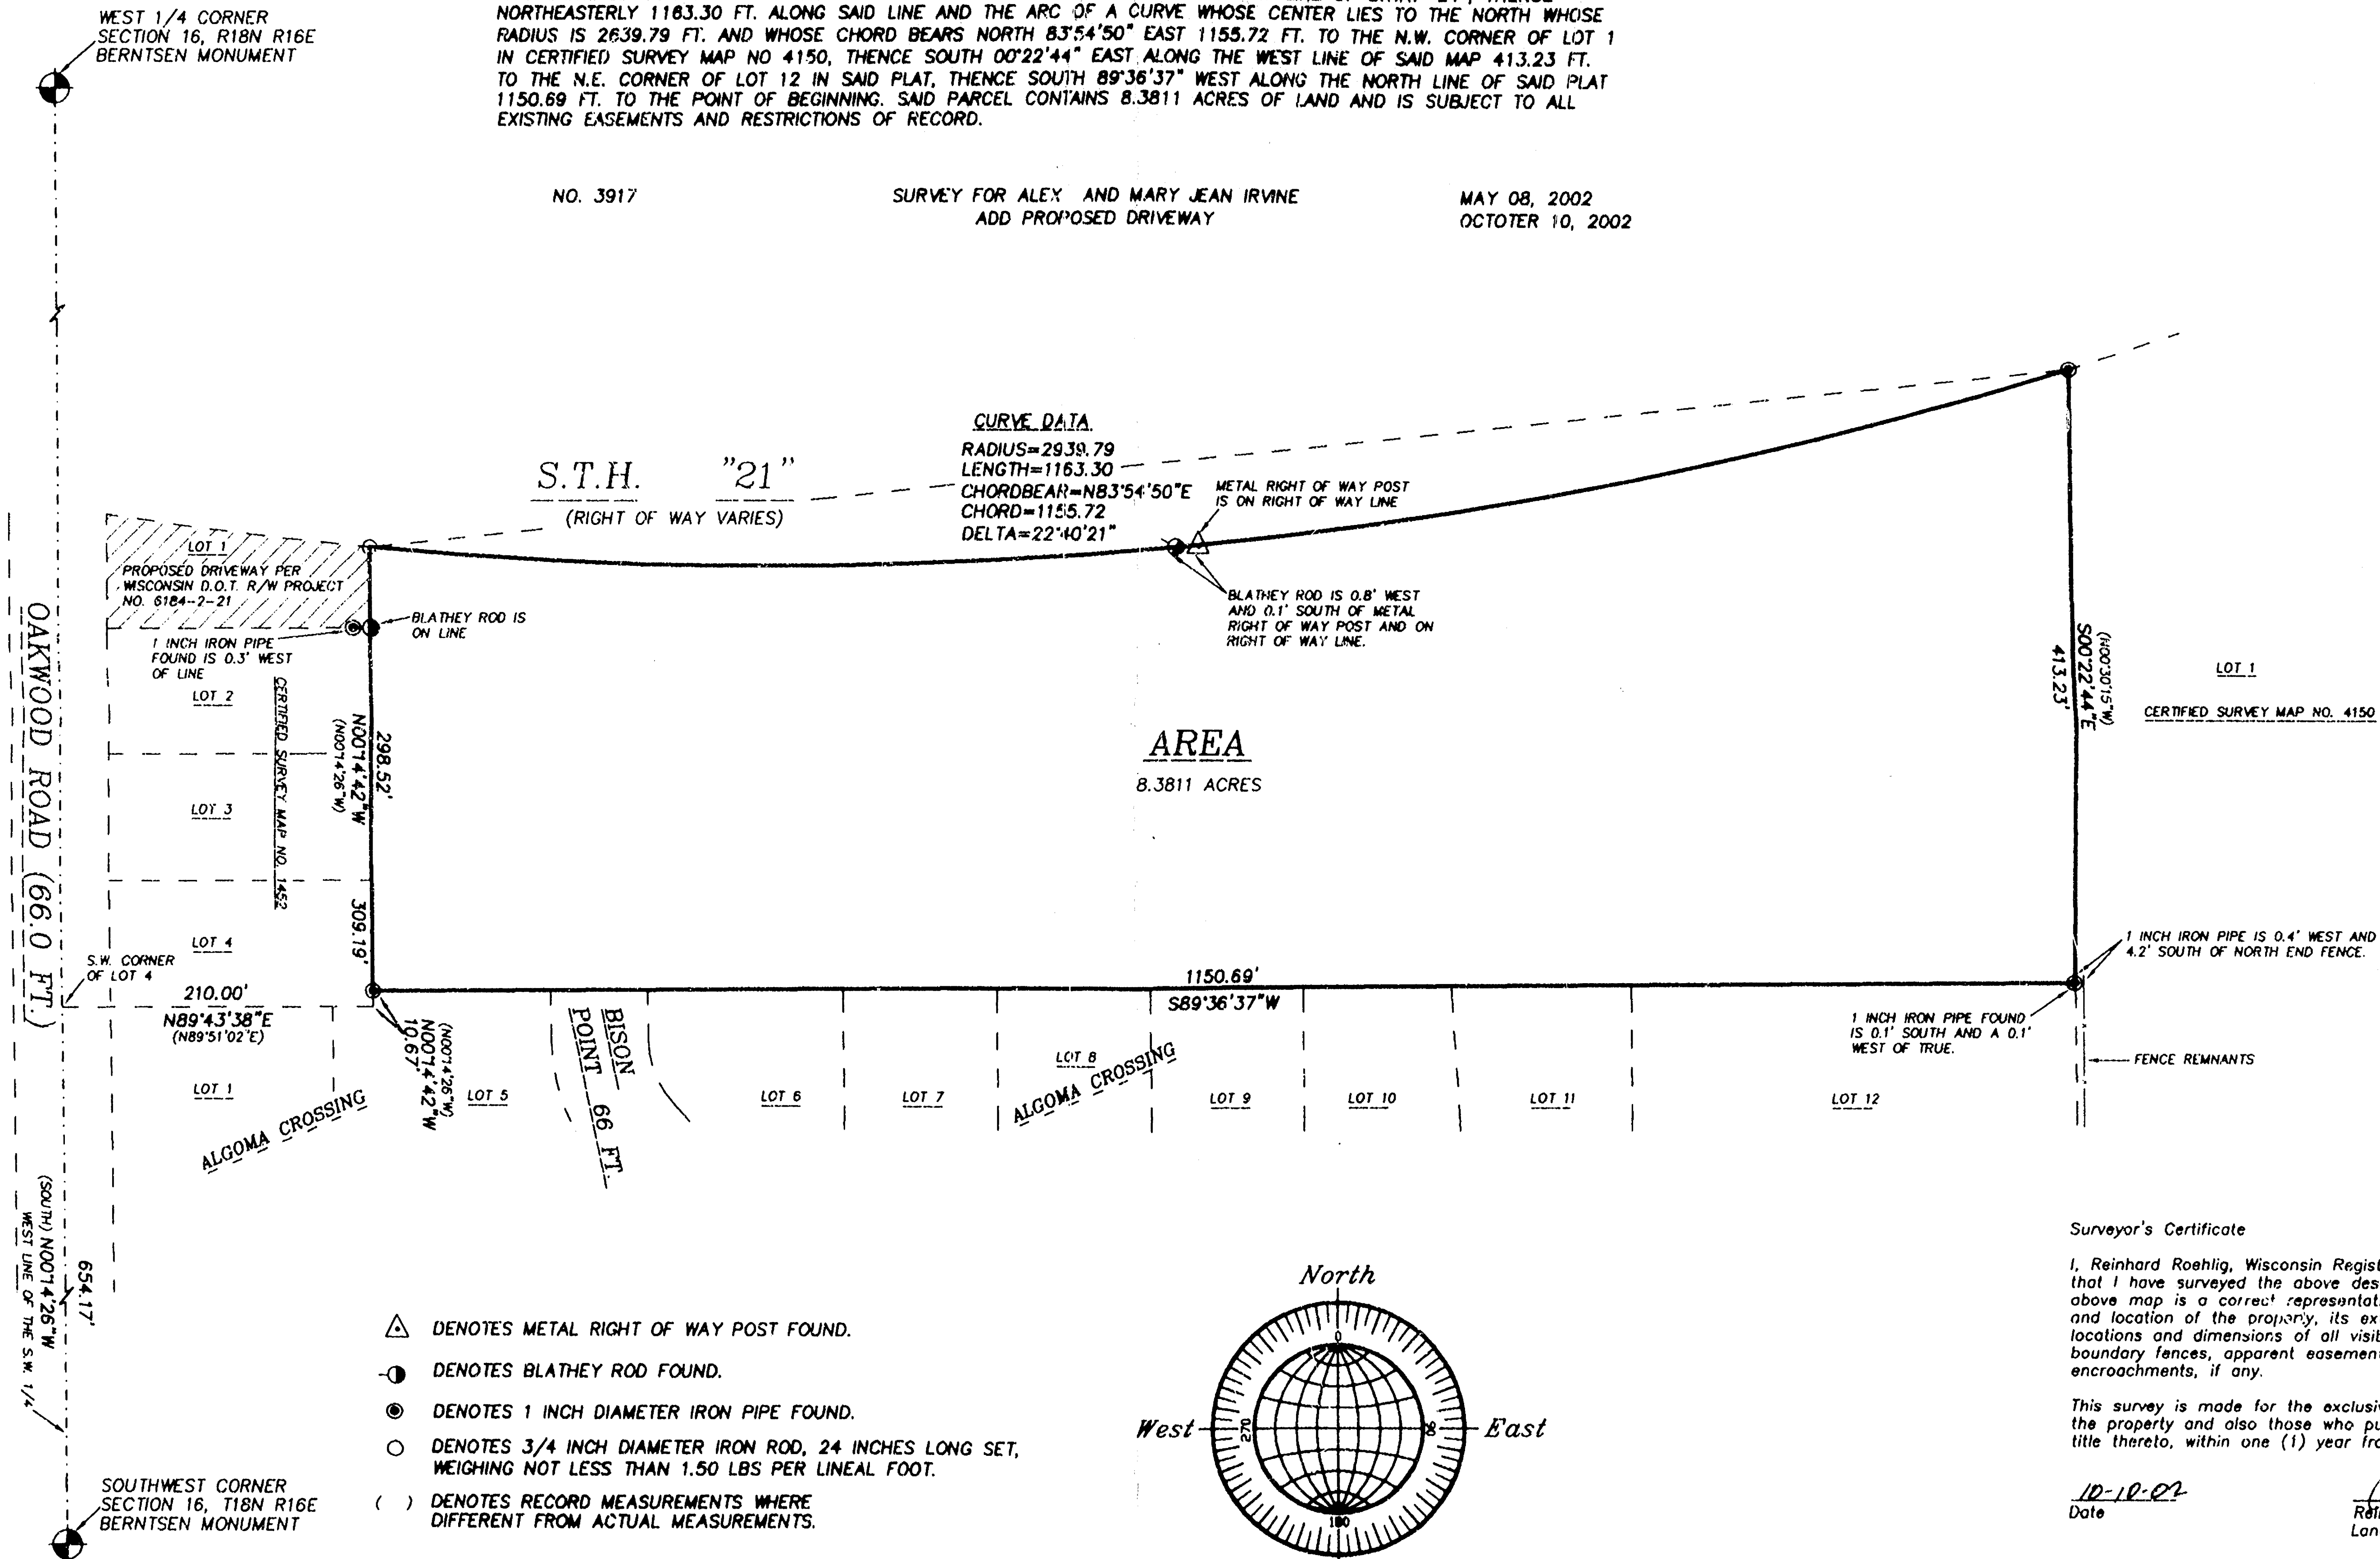

GRAPHIC SCALE

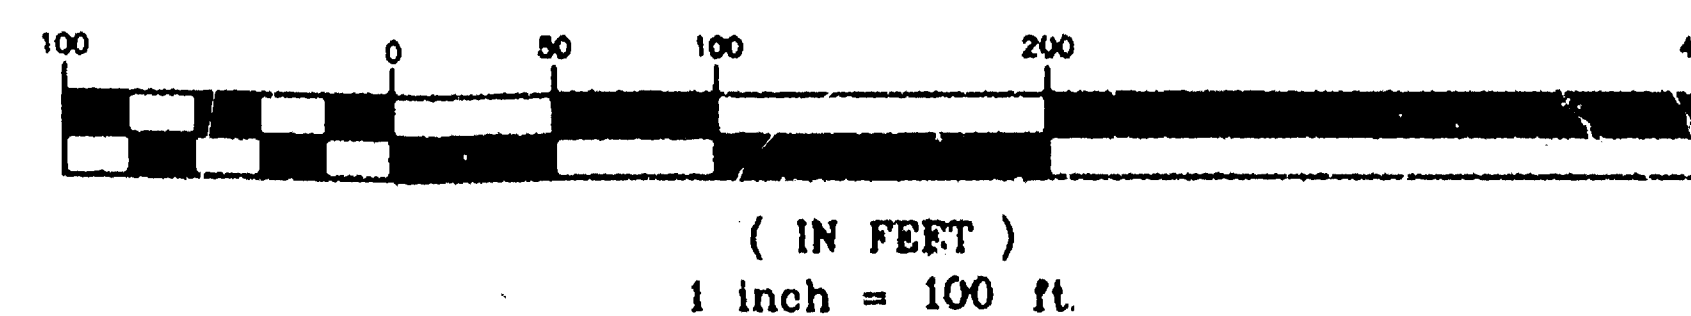

REVISED: OCTOBER 10, 2002
 JUNE 6, 2002

ROEHLIG
LAND SURVEYING
&
CONSULTING
 A Division of R.A. Smith and Associates
 2850 Universal Street • Oshkosh WI • 54904
 (920) 233-2884

NO. 3917

ALGOMA SEC. 16-T18N-R16E