


PART OF THE N.E. 1/4 OF THE S.E. 1/4 OF SECTION 20, T18N, R16E,
TOWN OF ALGOMA, WINNEBAGO COUNTY, WISCONSIN.

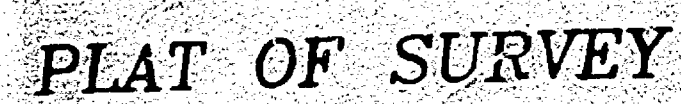

KNOWN AS 2815 COUNTY ROAD "E" BEING THE WEST 100 FEET
OF THE EAST 382 FEET OF THE NORTH 303.5 FEET OF THE N.E. 1/4 OF THE
S.E. 1/4 OF SECTION 20, T18N, R16E, IN THE TOWN OF ALGOMA,
WINNEBAGO COUNTY, WISCONSIN.

OCTOBER 6, 1994 SURVEY FOR LaVerne Schroeder NO. 2552


Surveyor's Certificate

Surveyor's Certificate
I, Reinhard Roehlig, Wisconsin Registered Land Surveyor, certify that I have surveyed the above described property and that the above map is a correct representation thereof and shows the size and location of the property, its exterior boundaries, the locations and dimensions of all visible structures thereon, boundary fences, apparent easements and roadways and visible encroachments, if any.

This survey is made for the exclusive use of the present owners of the property and also those who purchase, mortgage or guarantee title thereto, within one (1) year from the date hereof.

10-6-94
Date

Reinhard Roehlig, Registered
Land Surveyor S-1368

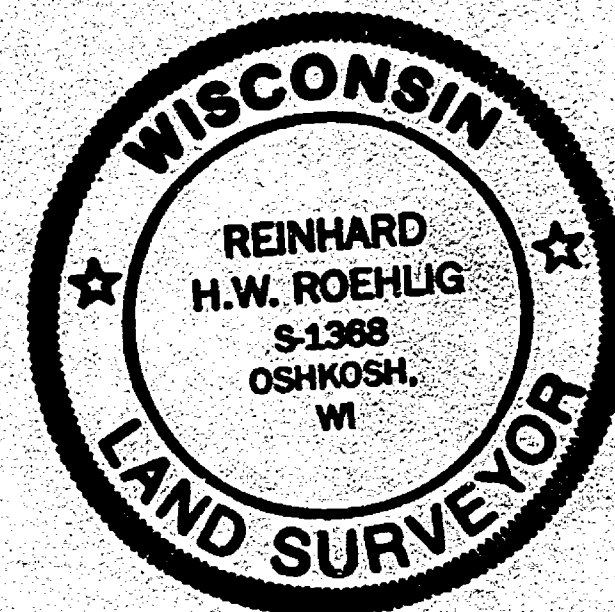

OCTOBER 6, 1994


ROEHLIG

LAND SURVEYING
&
CONSULTING LTD.


417 North Sawyer Street * Oshkosh WI * 54901
(414) 233-2664

NO. 2552


Sec 20 T18N R16E

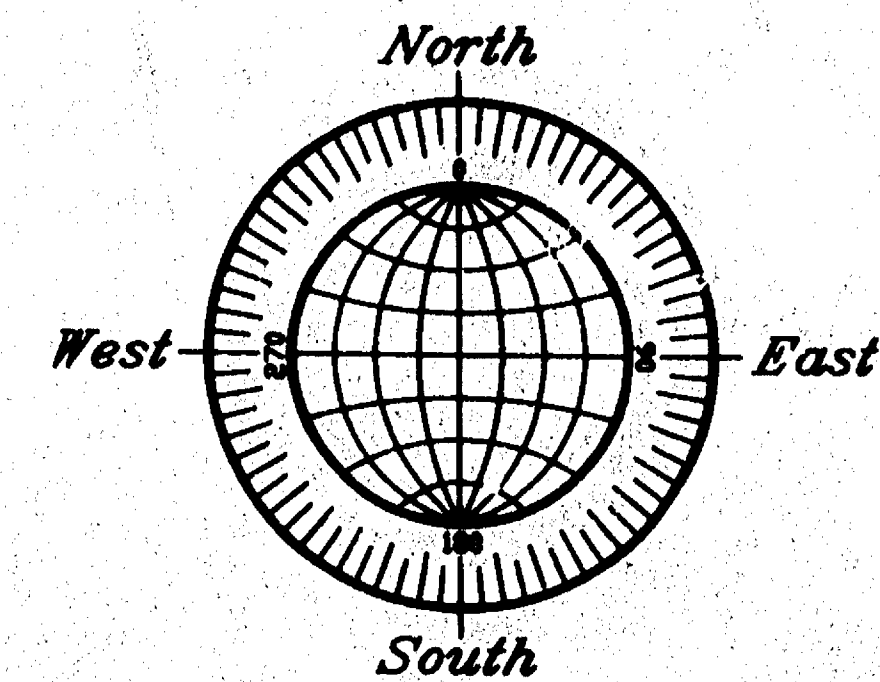

GRAPHIC SCALE

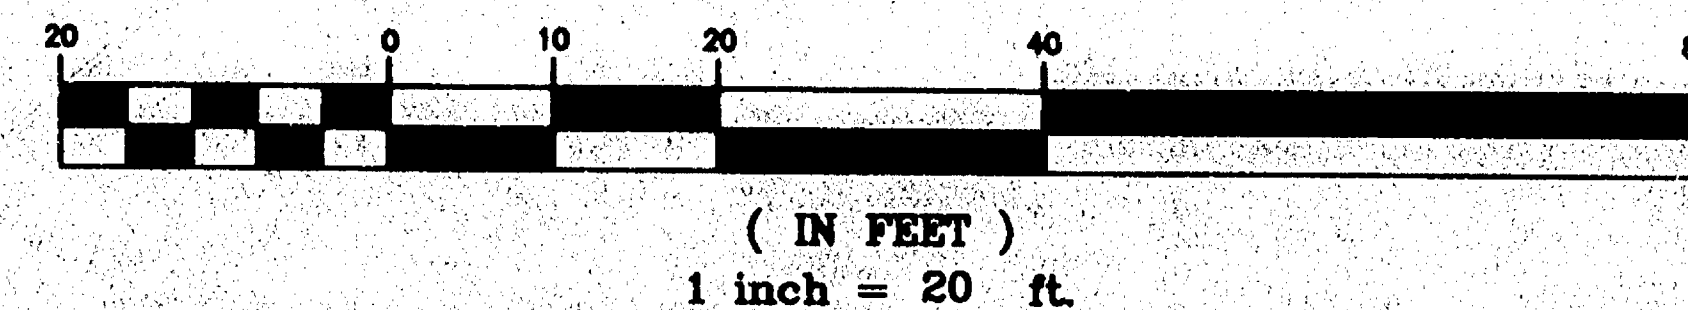

OVERLAND TRAIL 66 FT.

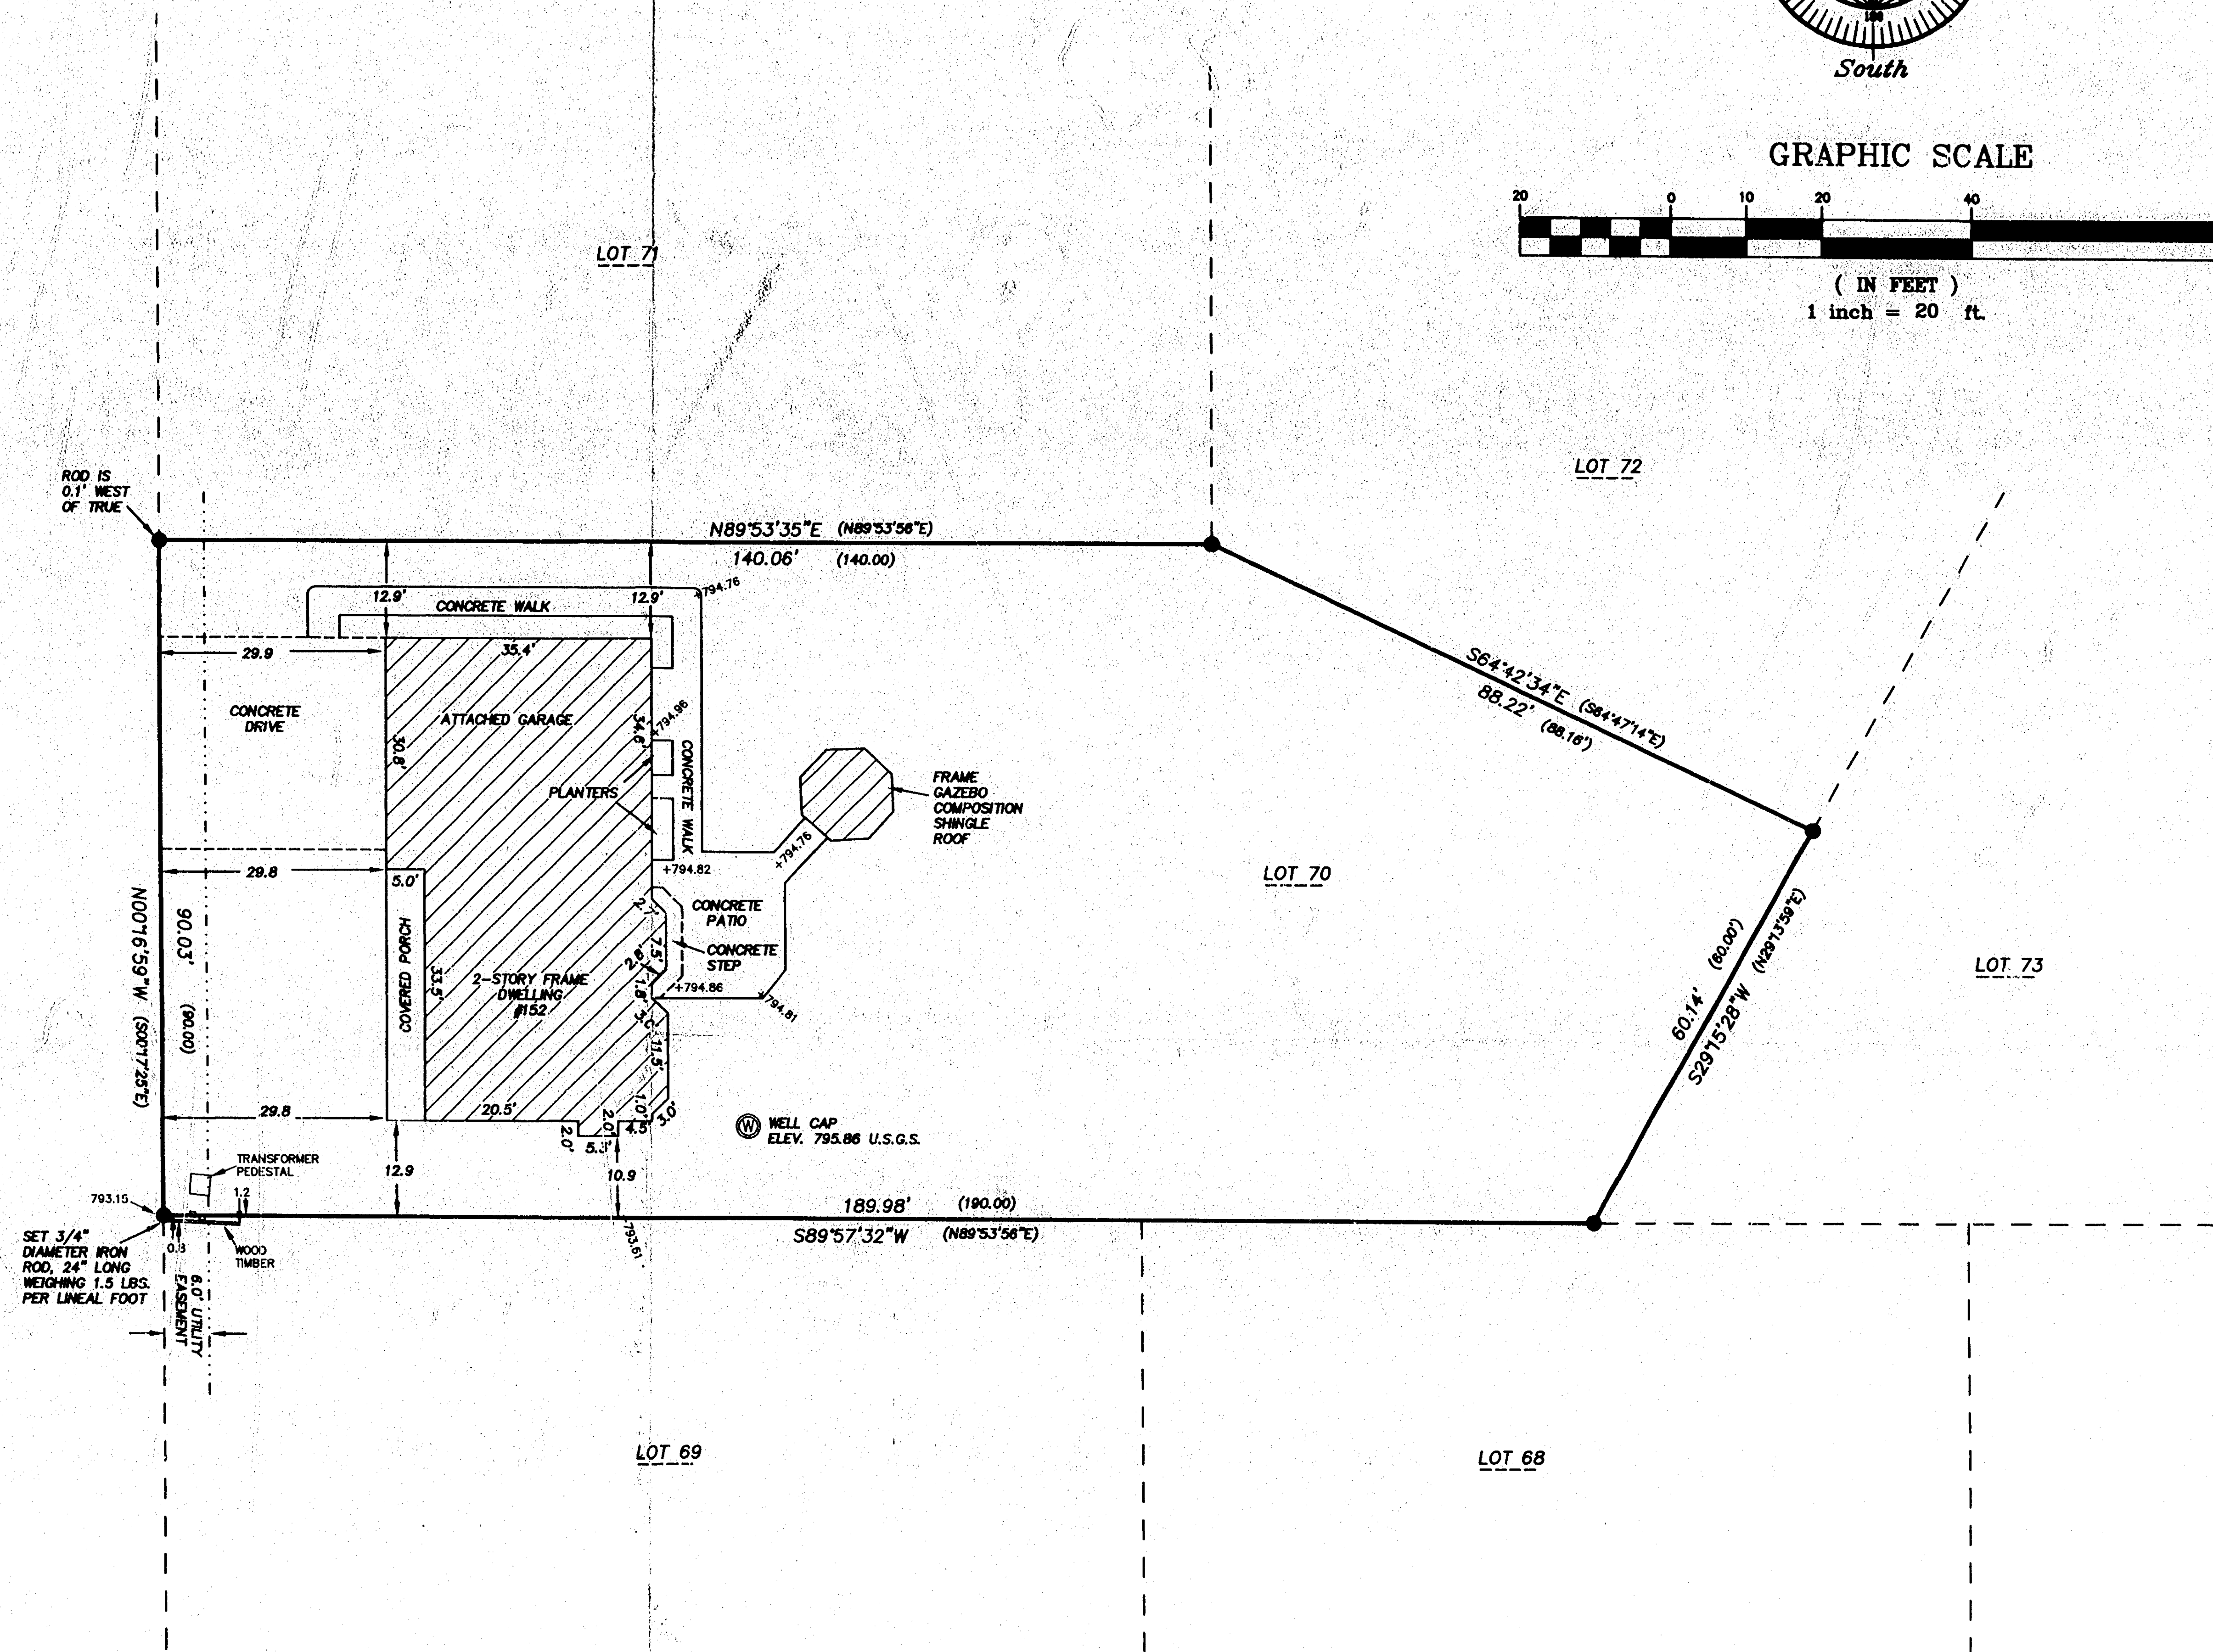


Surveyor's Certificate

I, Reinhard Roehlig, Wisconsin Registered Land Surveyor, certify that I have surveyed the above described property and that the above map is a correct representation thereof and shows the size and location of the property, its exterior boundaries, the locations and dimensions of all visible structures thereon, boundary fences, apparent easements and roadways and visible encroachments, if any.

This survey is made for the exclusive use of the present owners of the property and also those who purchase, mortgage or guarantee title thereto, within one (1) year from the date hereof.

4-9-00
Date

Reinhard Roehlig, Registered
Land Surveyor S-1368

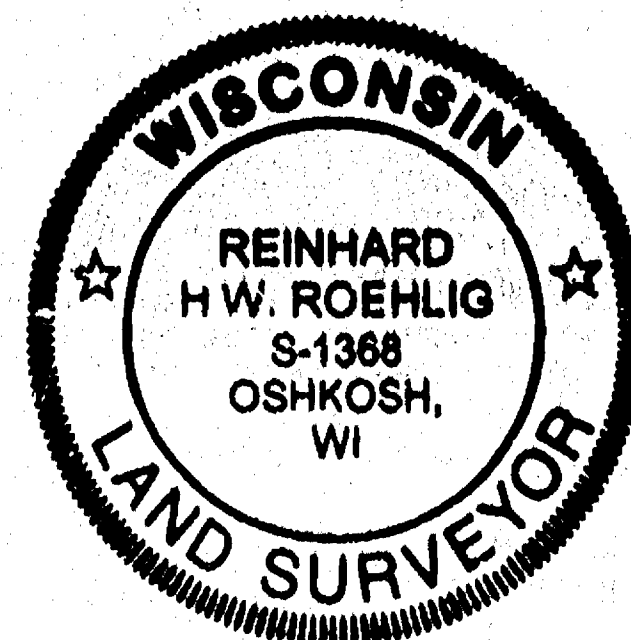

PLAT OF SURVEY

KNOWN AS 152 OVERLAND TRAIL, LOT 70 IN THE FIRST ADDITION TO WYLDEWOOD PLAT, IN THE N.E. 1/4 OF SECTION 20, T18N, R16E, TOWN OF ALGOMA, WINNEBAGO COUNTY, WISCONSIN.

APRIL 9, 2000 SURVEY FOR REINHARD ROEHLIG NO. 3633

- DENOTES 3/4" DIAMETER IRON ROD FOUND (UNLESS OTHERWISE NOTED).
- () DENOTES RECORDED DIMENSION WHERE DIFFERENT FROM ACTUAL MEASUREMENT.
- +794.86 DENOTES SPOT ELEVATION AT INDICATED LOCATION.

APRIL 6, 2000

ROEHLIG

LAND SURVEYING
&
CONSULTING LTD.

4041 State Road 91 • Oshkosh WI • 54904
(920) 233-2884

NO. 3633

SEC 20 T18N R16E