
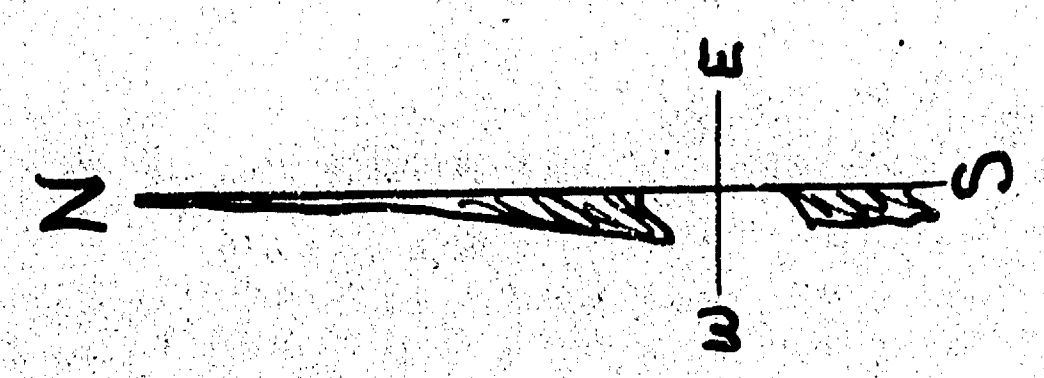


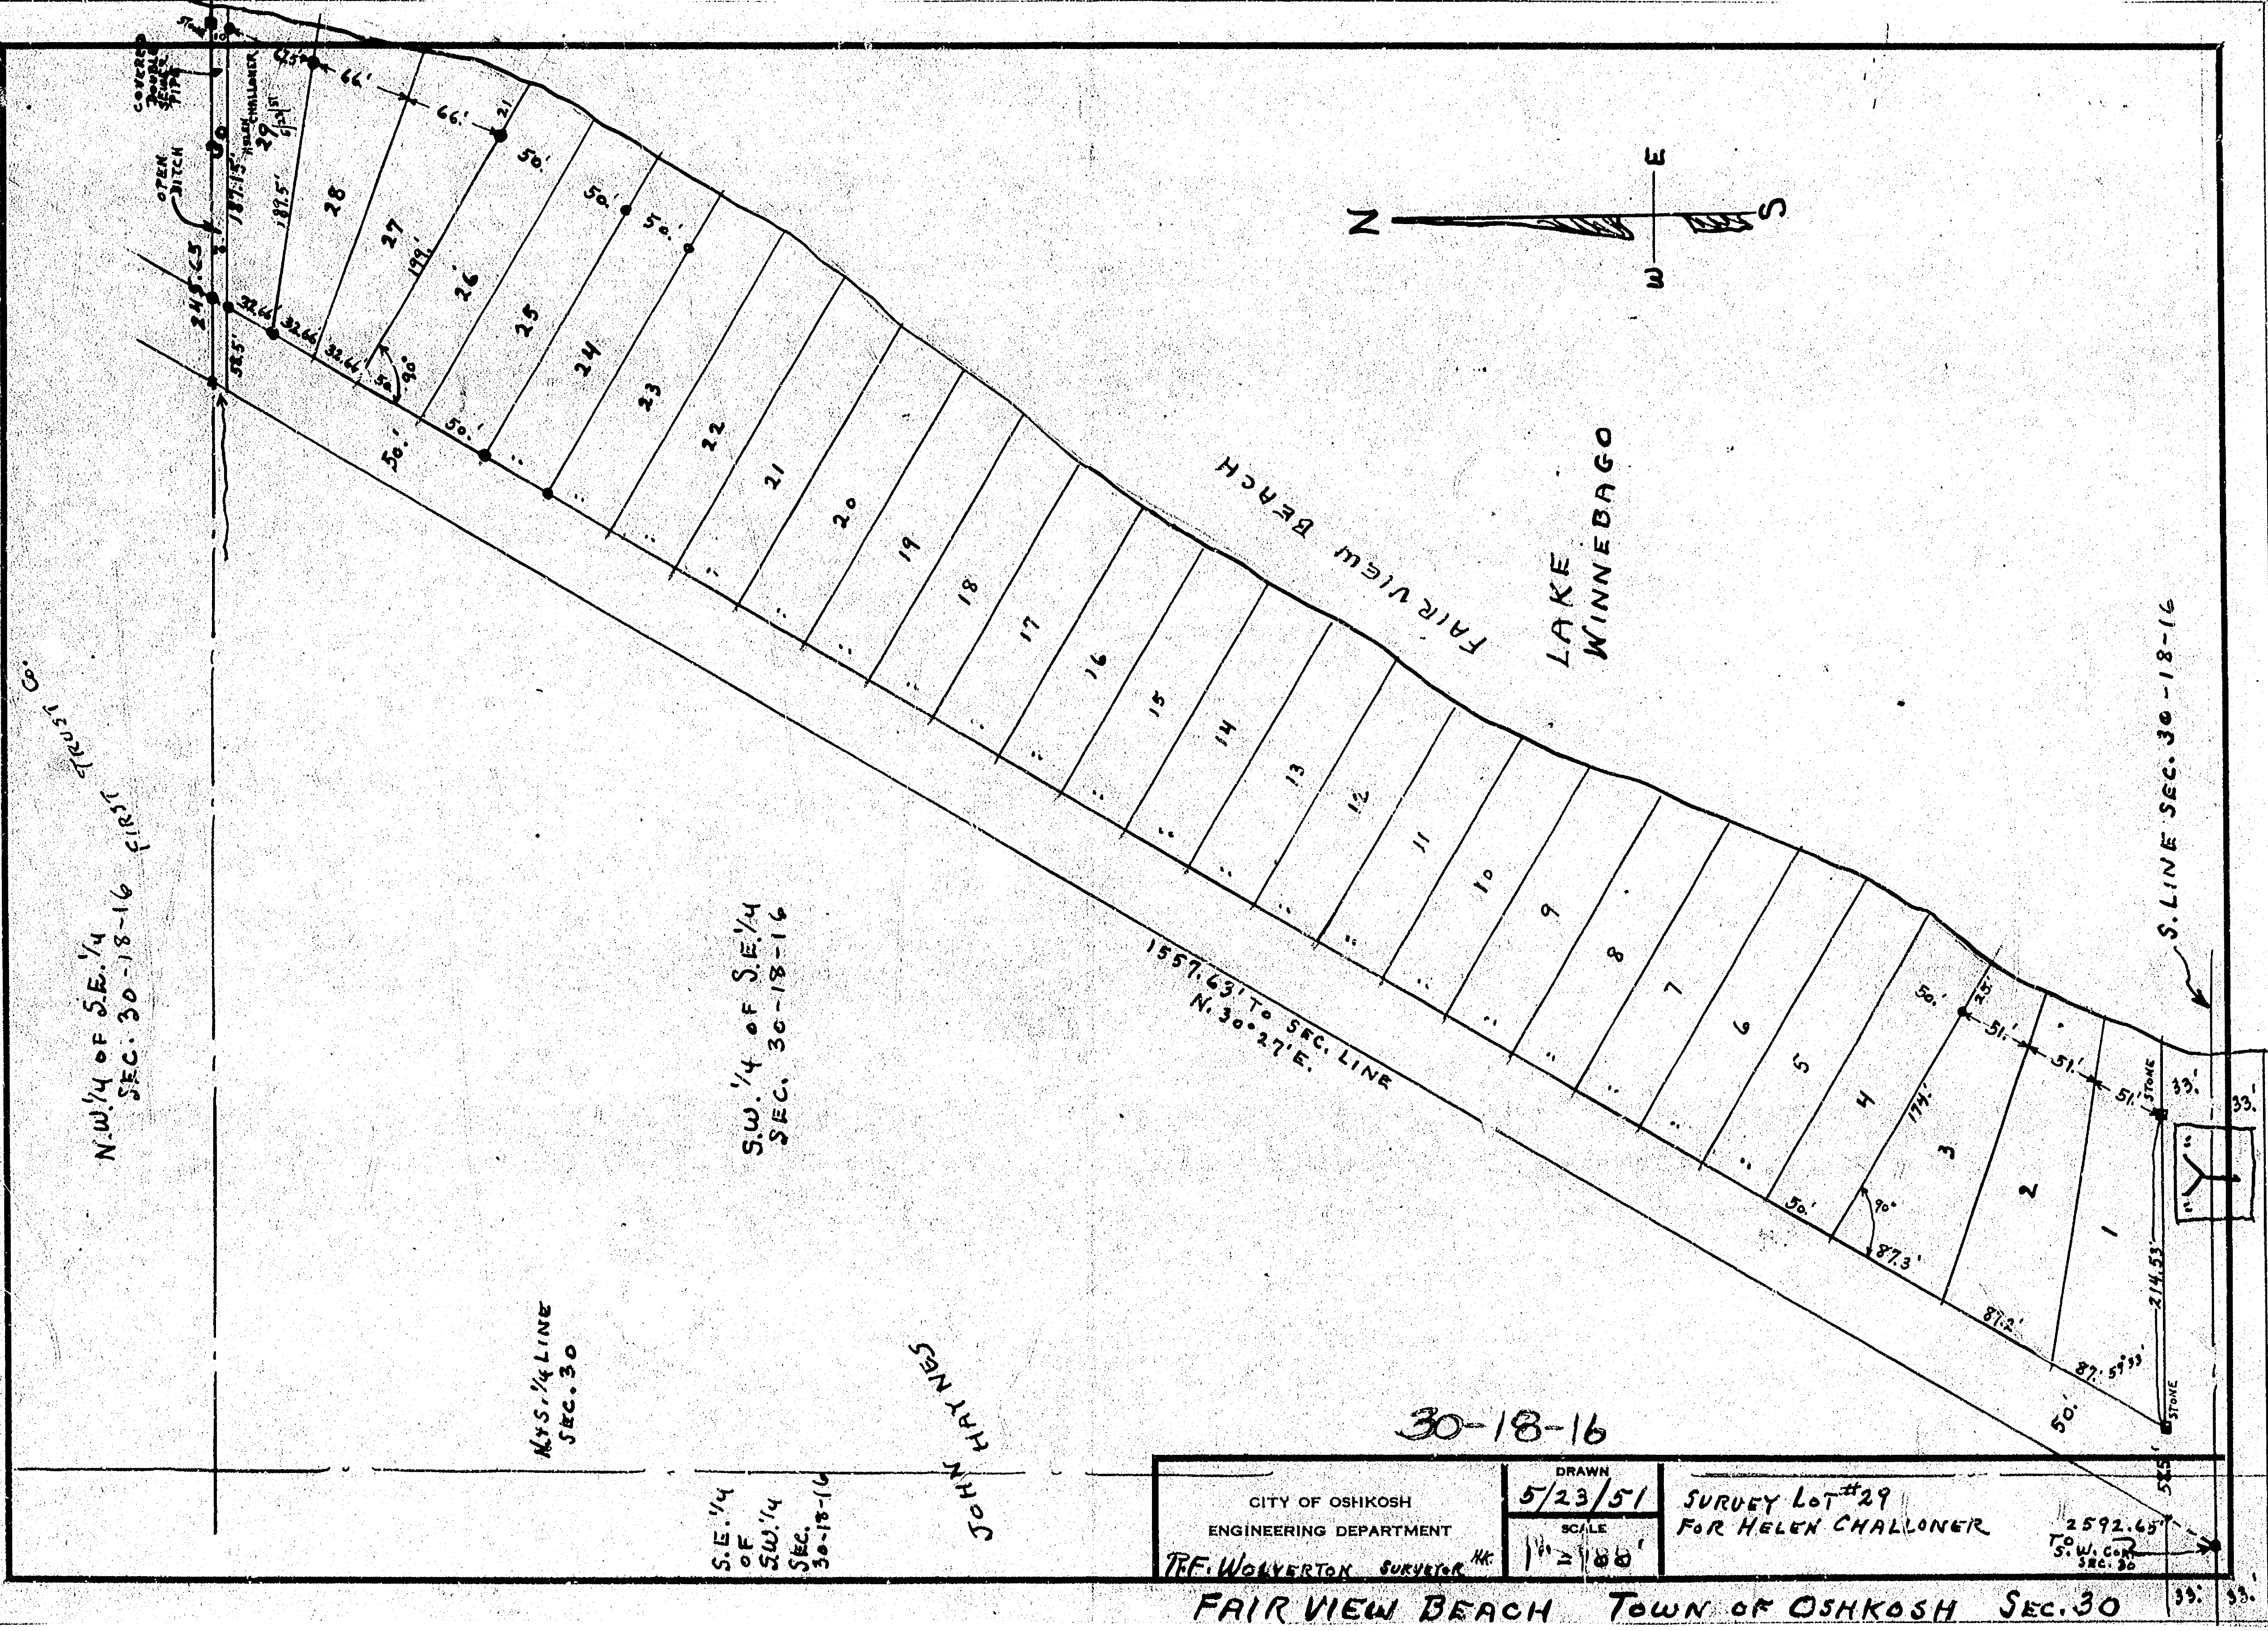

FAIR VIEW BEACH
LAKE WINNEBAGO

S. LINE SEC. 30-18-16

CITY OF OSHKOSH ENGINEERING DEPARTMENT		DRAWN 5/23/51	SURVEY LOT #29 FOR HELEN CHALLONER
TRF. WOLVERTON SURVEYOR		SCALE 1" = 100'	
FAIR VIEW BEACH TOWN OF OSHKOSH SEC. 30			2592.65' TO S.W. COR. SEC. 30

9TH ST. ROAD
SEC. 29
SEC. 30

A.H. HEYN

E. LINE
SEC. 30

40A
N.E. 1/4 of S.E. 1/4
SEC. 30-18-16

10A

SE 1/4 of S.E. 1/4
SEC. 30-18-16

30A

N.E. 1/4 of S.E. 1/4

20A

20A

40A

SE 1/4 of S.E. 1/4

SEC. 30

J. GAFFNEY

40A
N.W. 1/4 of N.E. 1/4
SEC. 30-18-16

10A

SW 1/4 of N.E. 1/4
SEC. 30-18-16

20A

E. & W. 1/4 LINE
SEC. 30

20A

N. 1/2 of N.E. 1/4 of S.E. 1/4
SEC. 30-18-16

F. TRAXLER

S. 1/2 of N.E. 1/4 of S.E. 1/4
SEC. 30

W-E 20A

40A

SE 1/4 of S.E. 1/4

SEC. 30


NOTE: STATE LAW

4. PARCELS OF LAND MAY
BE SOLD IN 5 YEARS

N. & S. 1/4 LINE SEC. 30

SURVEY FOR TOM TRAXLER-PARCEL #2 - APRIL 15, 1966
- PARCEL #3 - JUNE 30, 1967

SURVEY FOR: J. GAFFNEY
A PARCEL OF LAND IN THE N.W. 1/4 OF N.E. 1/4
MAY 12, 1960. T.E. STEARNS- CO. SURVEYOR.

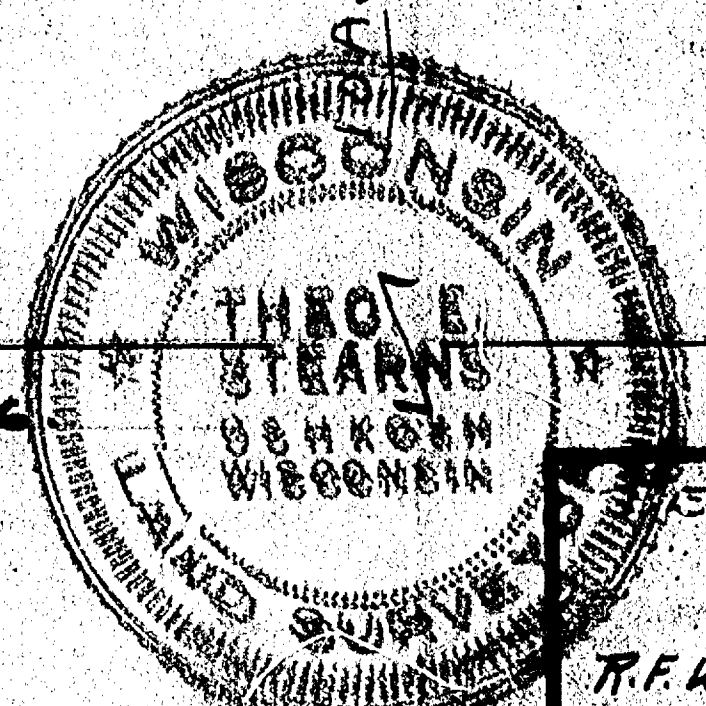

T.E. STEARNS
CO. SURVEYOR.
R.F. WOLVERTON
CO. SURVEYOR.

DRAWN

SCALE

1" = 300'

30-18-16
SURVEY FOR F. TRAXLER
A. PARCEL OF LAND IN THE
N.E. 1/4 OF S.E. 1/4
MAY 12, 1960 - T.E. STEARNS- CO. SURVEYOR.
TOWN OF ALGOMA SEC. 30