


Range Sixteen (16) East, Town of Algoma, Winnebago County, Wisconsin containing 0.415 Acres of Land and being described by: Commencing at the North Quarter (N $\frac{1}{4}$) corner of said Section 33, thence S. 00°-41'-13" W. 280.00 feet along the East line of the NW $\frac{1}{4}$ of said Section 33, thence N. 89°-16'-41" W. 220.00 feet to the true point of beginning, being the Northwest corner of the C.M.&St.P. & P. Railroad Company property as recorded in Volume 85 page 232 of Deeds; Running thence S. 15°-28'-19" W. 394.84 feet, recorded as S. 14°-45' W. 410 feet, thence N. 59°-32'-39" E. 126.11 feet along the Northerly line of the C.M.&St.P. & P. Railroad right-of-way, thence N. 00°-15'-20" E. 316.55 feet, thence N. 89°-16'-41" W. 4.79 feet to the true point of beginning.

Said tract of land being subject to a transmission line easement to the Wisconsin Public Service Corporation as recorded in Volume 1051 page 635 of Records.

Parcel "D" Lennox Street Extension within Railroad Property.

A tract of land in the Northeast Quarter (NE $\frac{1}{4}$) of the Northwest Quarter (NW $\frac{1}{4}$) of Section Thirty-three (33), Township Eighteen (18) North, Range Sixteen (16) East, Town of Algoma, Winnebago County, Wisconsin containing 0.537 Acres of Land and being described by: Commencing at the North Quarter (N $\frac{1}{4}$) corner of said Section 33, thence S. 00°-41'-13" W. 280.00 feet along the East line of the NW $\frac{1}{4}$ of said Section 33, thence N. 89°-16'-41" W. 135.21 feet along the North line of the C.M.&St.P. & P. Railroad Company property as recorded in Volume 85 page 232 of Deeds to the true point of beginning; Running thence S. 00°-15'-20" W. 268.38 feet to a point on the Northerly line of the C.M.&St.P. & P. Railroad right-of-way, thence S. 59°-32'-39" W. 93.05 feet along the Northerly line of the C.M.&St.P. & P. Railroad right-of-way, thence N. 00°-15'-20" E. 316.55 feet, thence S. 89°-16'-41" E. 80.00 feet to the true point of beginning.

Said tract of land being subject to a transmission line easement to the Wisconsin Public Service Corporation as recorded in Volume 1051 page 635 of Records.

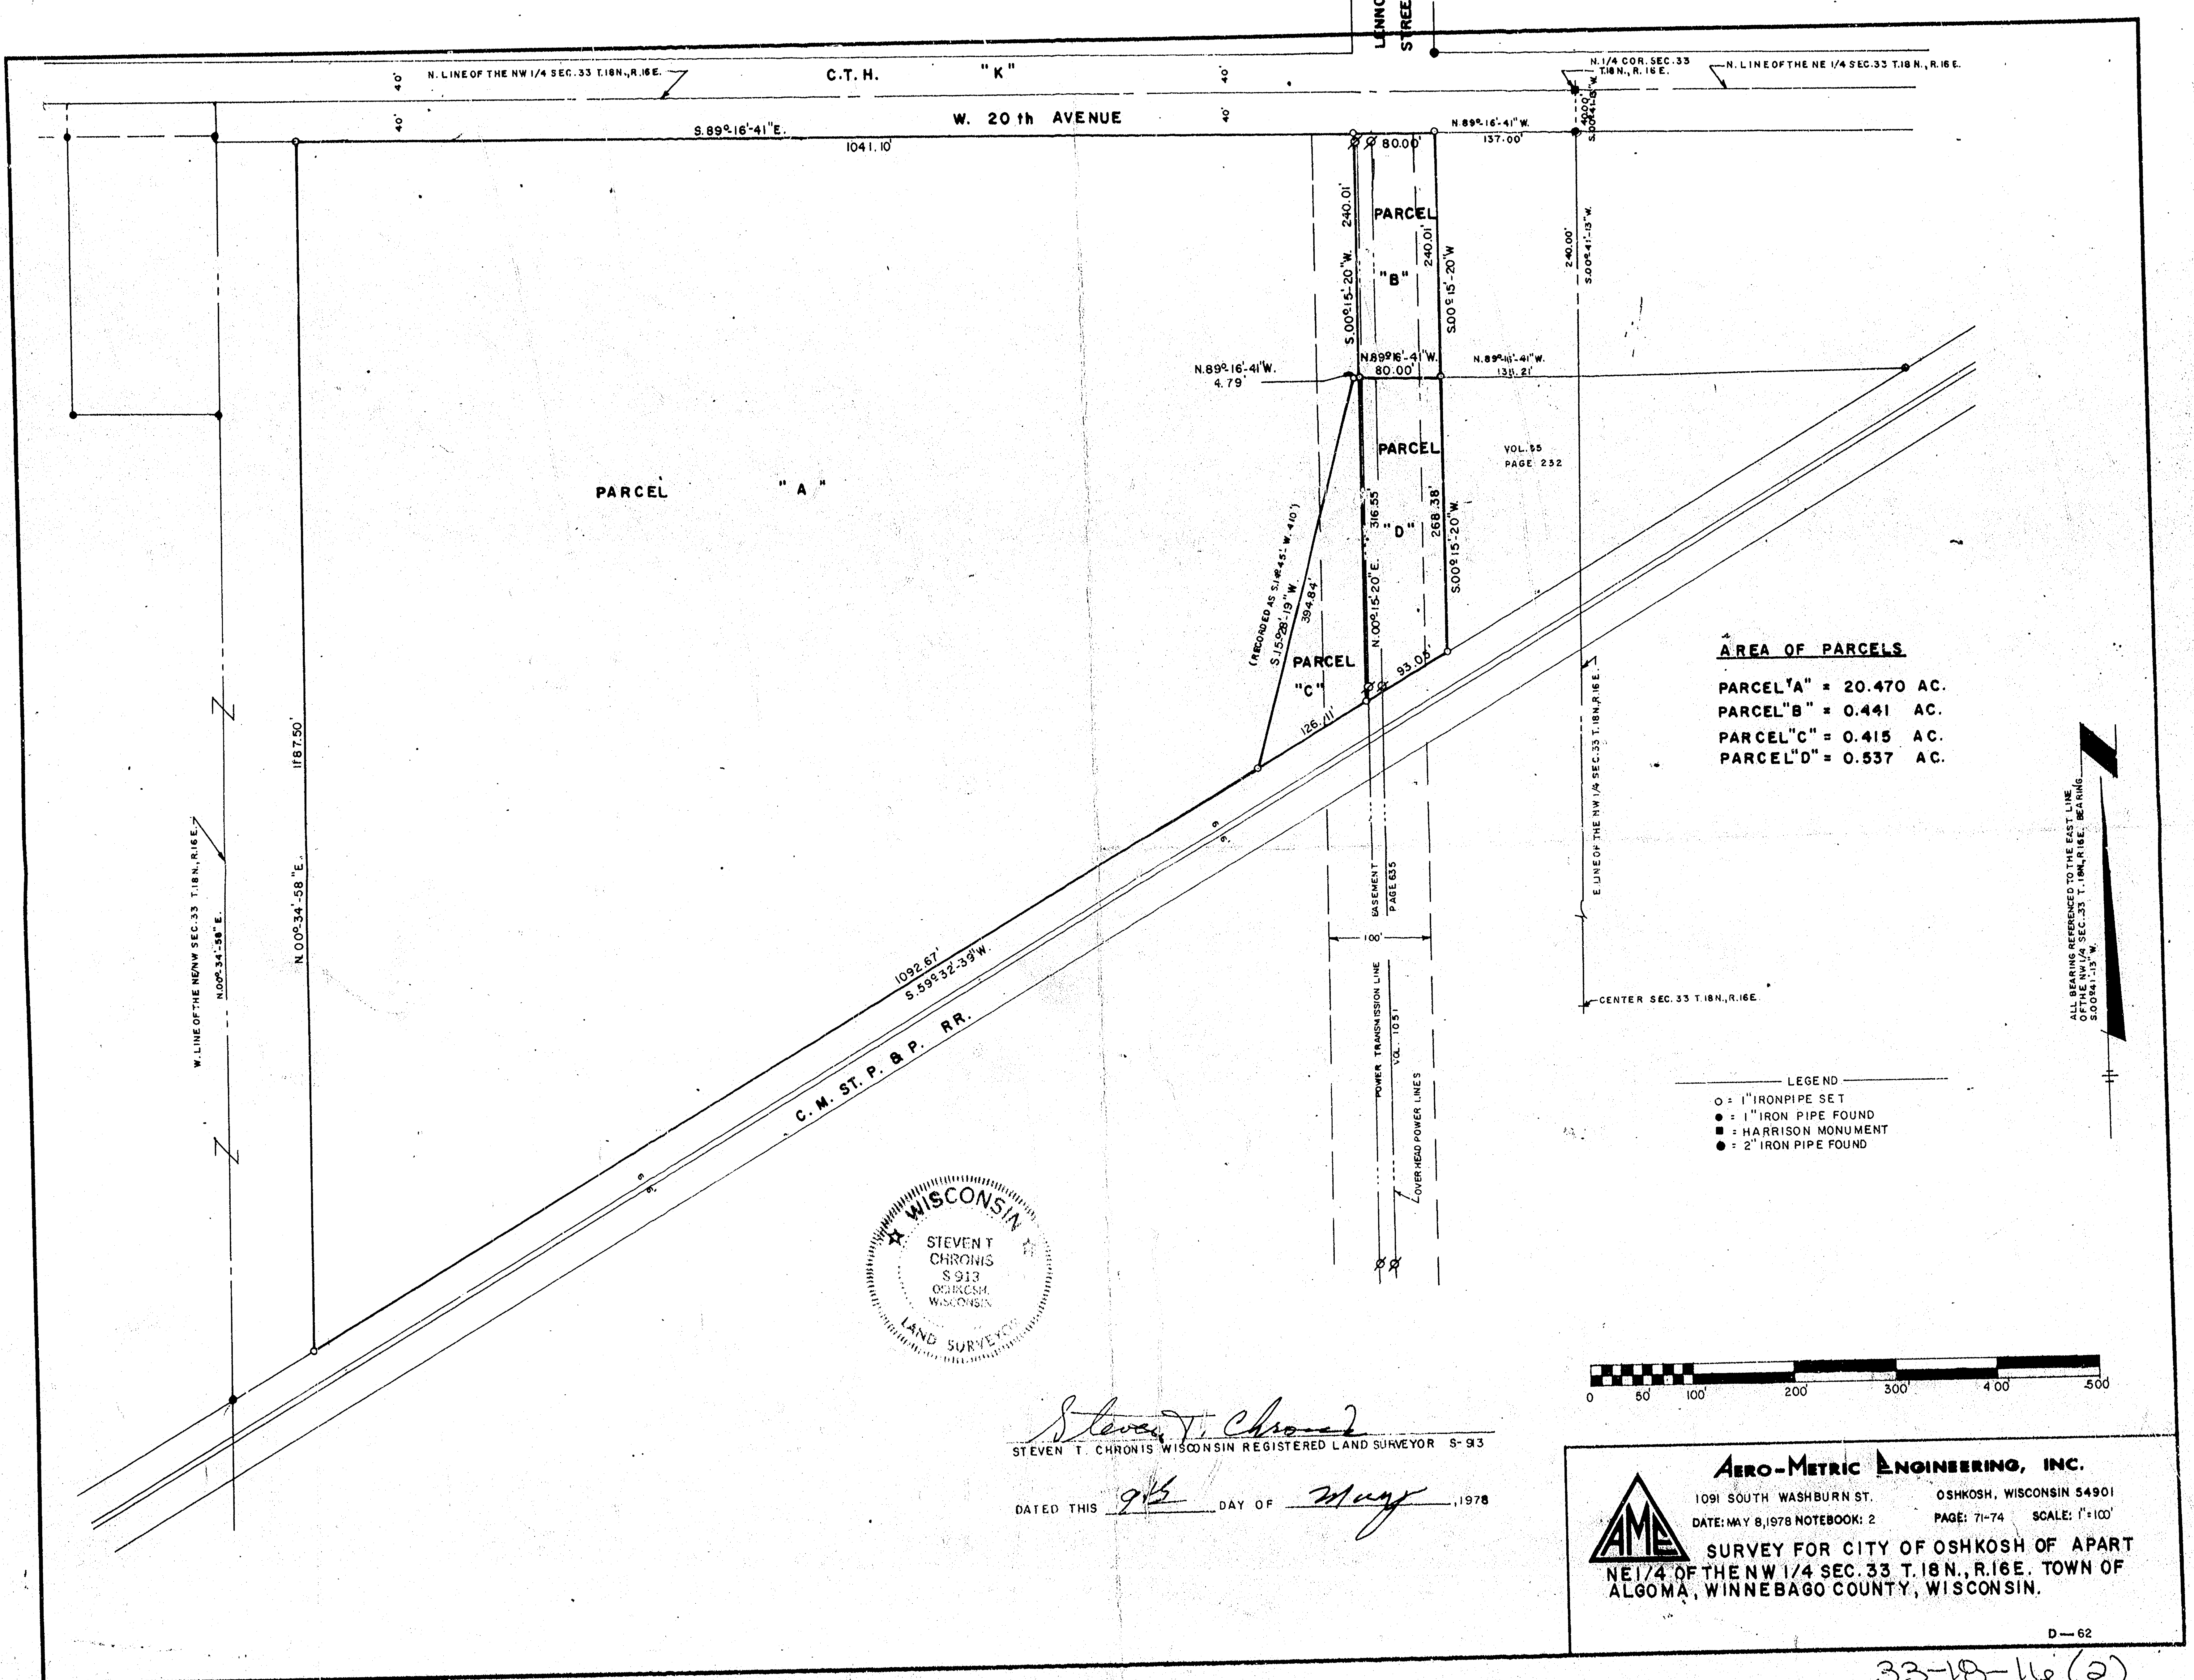

33-18-116(2)

S 89° 22' 29" E
LINE NE 1/4 SEC 33
2126.83'



L


Henry M Nelson

That part of the North East 1/4 of the South East 1/4 of Section Thirty-three (33), Township Eighteen (18) North, of Range Sixteen (16) East, in the Town of Algoma, described as follows, viz:-
Commencing at the Northeast corner of said South East 1/4, thence South, along the East line of said South East 1/4, Eight Hundred Sixty-one and Nine-tenths (861.9) feet, thence west, parallel with the North line of said South East 1/4, Eighty-three (83) feet, the place of beginning; thence continueing West, parallel with the North line of said South East 1/4, Seven Hundred Twenty-one (721) feet, thence North, parallel with the East line of said South East 1/4, Five Hundred Ninety-one and One-tenth (591.1) feet, to the Southeastly Right of Way line of State Trunk Highway No. 44, thence North Fifty-four (54) degrees Seven (7) minutes East, along the said Southeastly Right of Way line, One Hundred Seventy-five and Six-tenths (175.6) feet, to the Southwesterly Right of Way line of a Wisconsin State Frontage Road, thence Southeastly, along the Southwesterly Right of Way line of said Frontage Road, to the place of beginning.

----- ALSO KNOWN AS -----

A part of the Northeast Quarter (NE1/4) of the Southeast Quarter (SE1/4) of Section Thirty-three (33), Township Eighteen (18) North, Range Sixteen (16) East, Town of Algoma, Winnebago County, Wisconsin containing 7.888 Acres of land and being described by: Commencing at the East Quarter (E1/4) corner of said Section 33, thence S.00°-05'-52"E. 861.90 feet along the East line of the SE1/4 of said Section 33, thence N.89°-51'-42"W. 92.09 feet along a line parallel to the North line of the SE1/4 of said Section 33 to a point on the Westerly line of South Washburn Street, said point being the true point of beginning; thence continue N.89°-51'-42"W. 711.91 feet along a line parallel to the North line of the SE1/4 of said Section 33, thence N.00°-05'-52"W. 596.65 feet along a line parallel to the East line of the SE1/4 of said Section 33 to a point on the Southeastly line of S.T.H. "44", thence N.53°-37'-01"E. 135.90 feet along the Southeastly line of S.T.H. "44", thence S.83°-08'-39"E. 54.01 feet along the Southerly line of South Washburn Street, thence Southeastly 60.88 feet along the arc of a curve to the left being the Southwesterly line of South Washburn Street, having a radius of 622.96 feet and the chord of which bears S.48°-38'-24.6"E. 90.85 feet, thence S.51°-26'-23"E. 393.50 feet along the Southwesterly line of South Washburn Street, thence Southerly 447.61 feet along the arc of a curve to the right, being the Westerly line of South Washburn Street, having a radius of 522.85 feet and the chord of which bears S.26°-55'-09.6"E. 434.08 feet to the true point of beginning.

The above described being subject to a transmission line easement to the Wisconsin Public Service Corporation as recorded in Volume 1037 page 420 of Records.

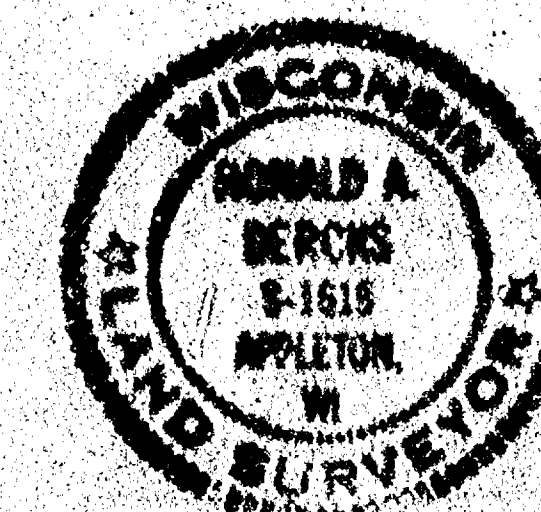


I, RONALD A. DERCKS, WISCONSIN REGISTERED LAND SURVEYOR OF ARRO-METRIC ENGINEERING, INC. CERTIFY THAT I HAVE SURVEYED THE ABOVE DESCRIBED PROPERTY AND THAT THE ABOVE MAP IS A TRUE AND CORRECT REPRESENTATION THEREOF TO THE BEST OF MY KNOWLEDGE AND BELIEF.

DATED THIS 24TH DAY OF May, 1983.

Ronald A. Dercks
WISCONSIN REGISTERED LAND SURVEYOR, 9-1815
RONALD A. DERCKS

33-18-16 (2)

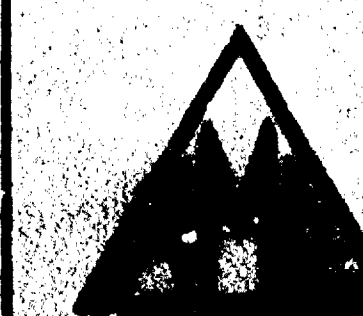

ARRO-METRIC ENGINEERING, INC.

1081 SOUTH WASHBURN STREET OSHKOSH, WISCONSIN 54901
DATE: 5-25-83 NOTEBOOK: 70 PAGE: 22-25 SCALE: 1"=100'

SURVEY FOR CHIEF EQUIPMENT, INC. IN THE NE1/4 OF THE SE1/4 OF SECTION 33, T.18 N., R. 16 E., TOWN OF ALGOMA, WINNEBAGO COUNTY, WISCONSIN

