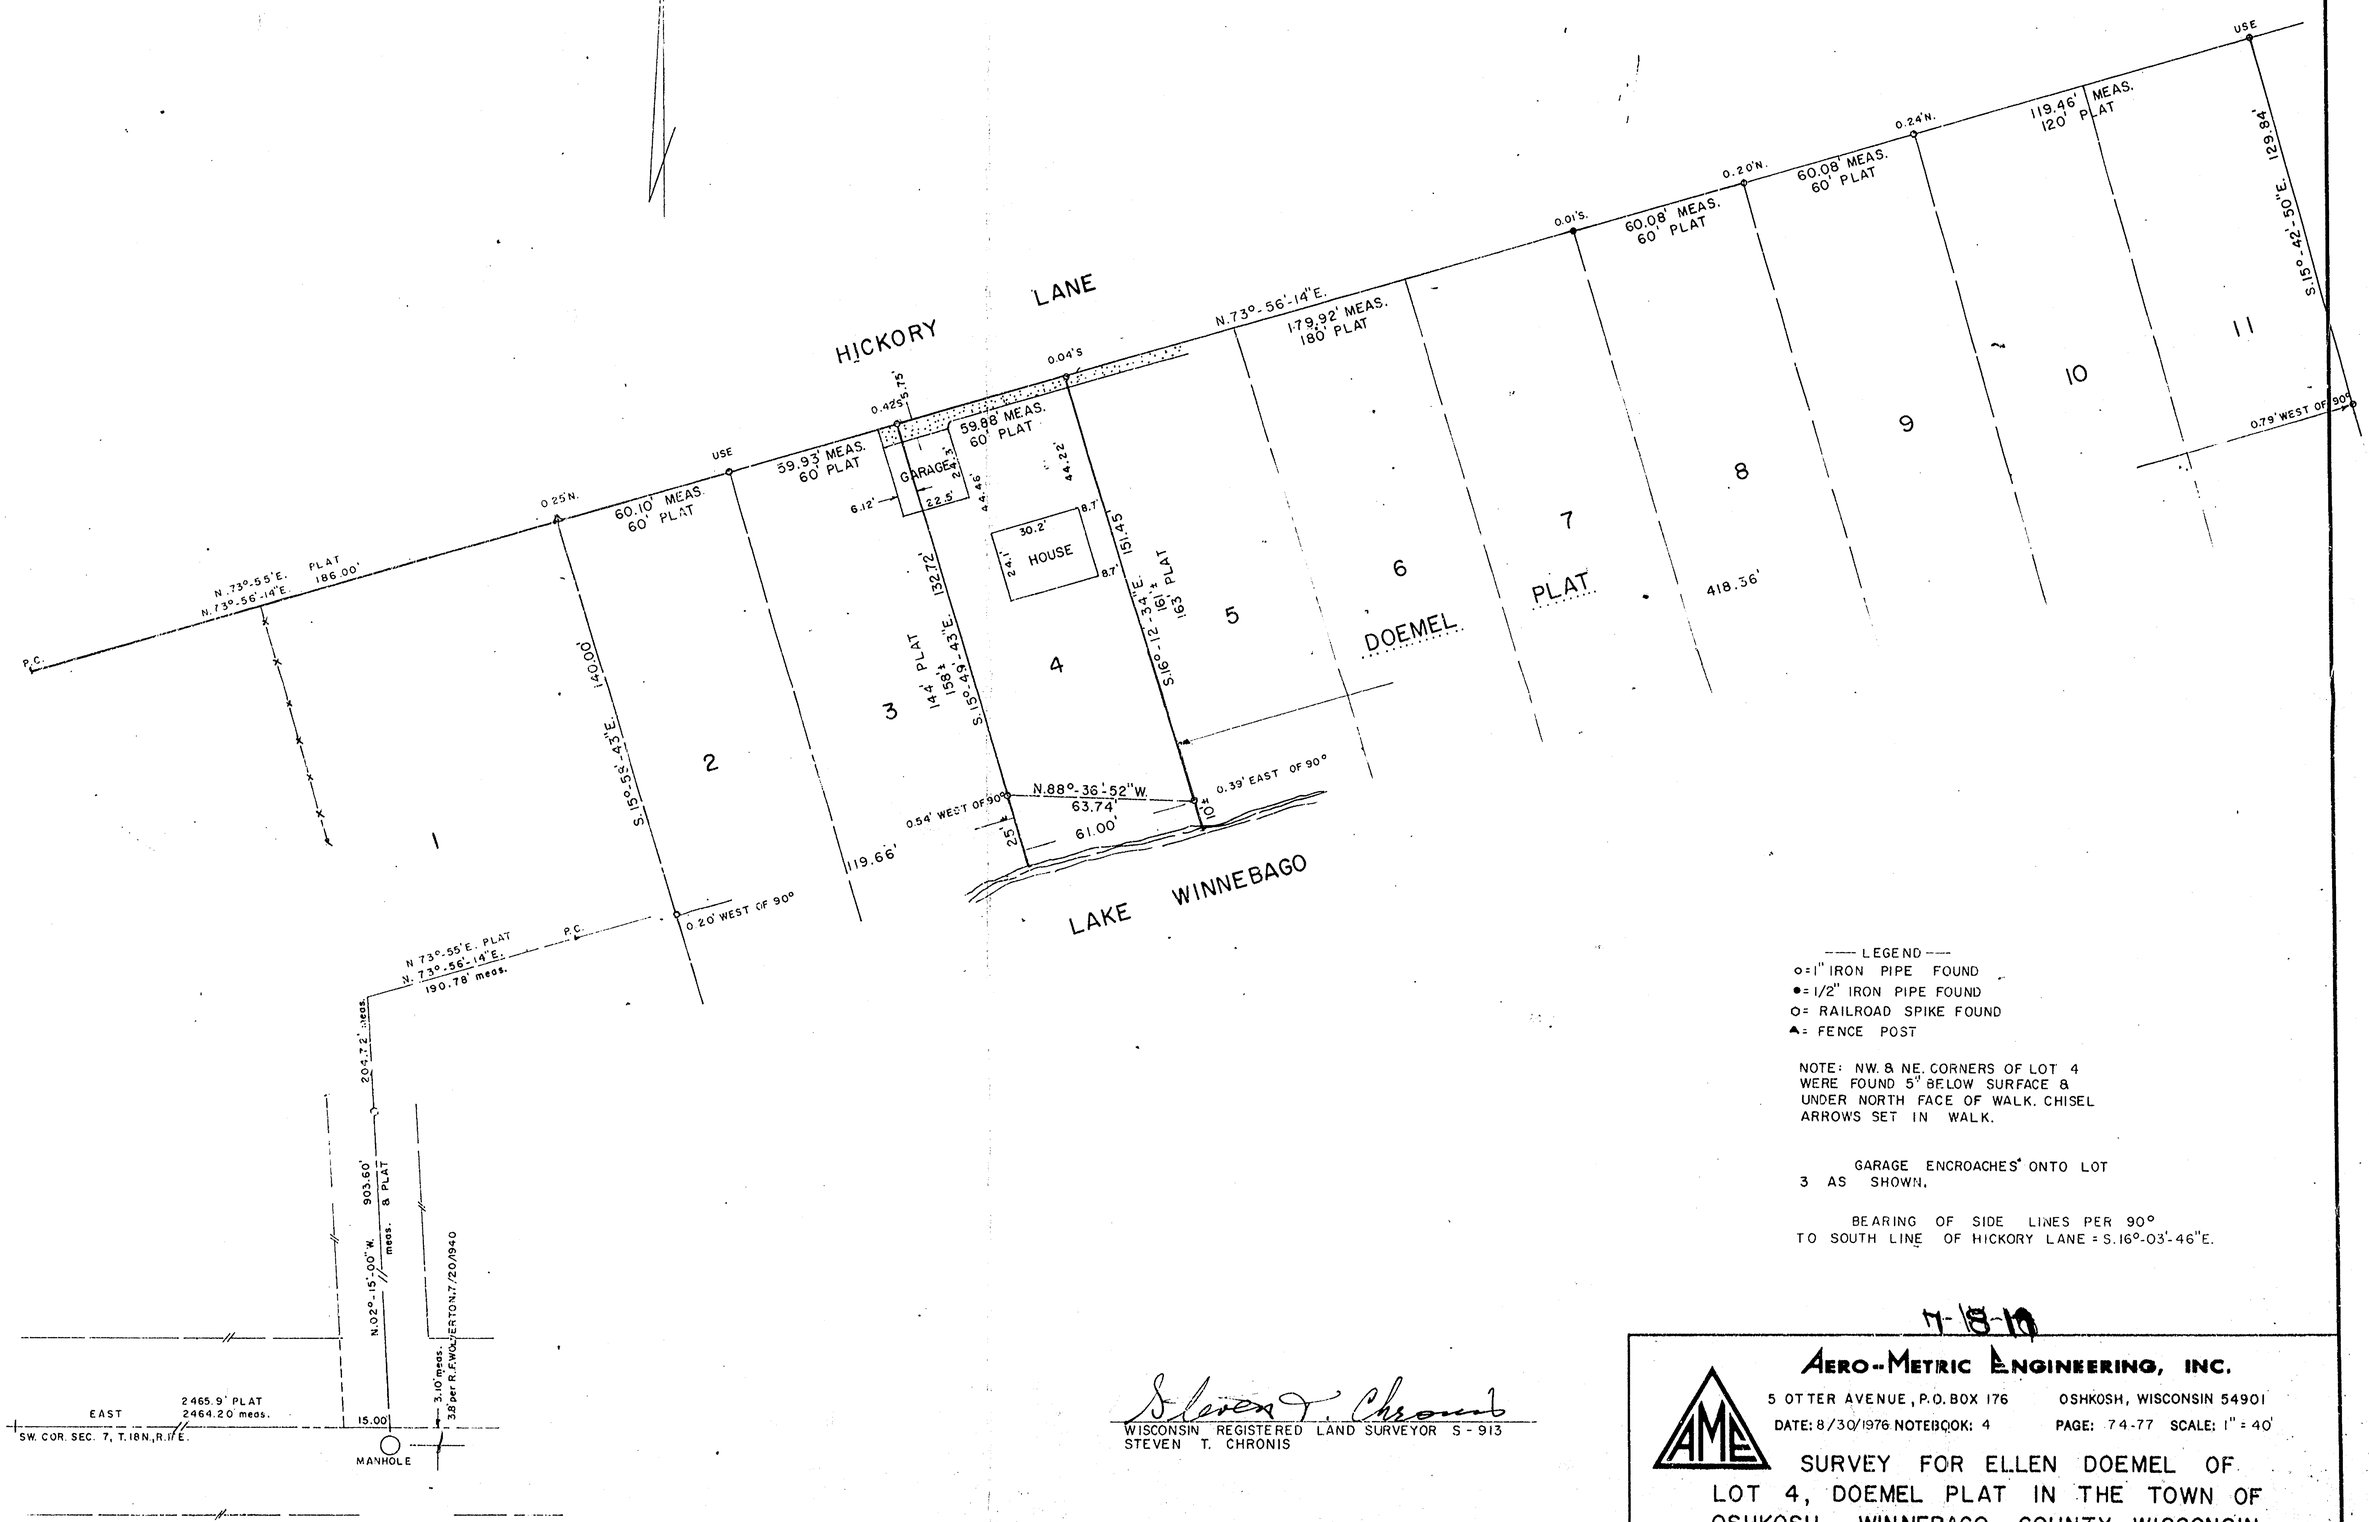

—— LEGEND ——

o = 1" IRON PIPE FOUND
• = 1/2" IRON PIPE FOUND
O = RAILROAD SPIKE FOUND
▲ = FENCE POST

NOTE: NW. & NE. CORNERS OF LOT 4 WERE FOUND 5" BELOW SURFACE & UNDER NORTH FACE OF WALK. CHISEL ARROWS SET IN WALK.

GARAGE ENCROACHES ONTO LOT 3 AS SHOWN.

BEARING OF SIDE LINES PER 90° TO SOUTH LINE OF HICKORY LANE = S.16°-03'-46"E.

Steven T. Chronis

WISCONSIN REGISTERED LAND SURVEYOR S-913
STEVEN T. CHRONIS

7-18-19

AERO-METRIC ENGINEERING, INC.

5 OTTER AVENUE, P.O. BOX 176 OSHKOSH, WISCONSIN 54901

DATE: 8/30/1976 NOTEBOOK: 4 PAGE: 74-77 SCALE: 1" = 40'

SURVEY FOR ELLEN DOEMEL OF LOT 4, DOEMEL PLAT IN THE TOWN OF OSHKOSH, WINNEBAGO COUNTY, WISCONSIN

D— 24

DESIGN PRODUCTS CO. 2101W