



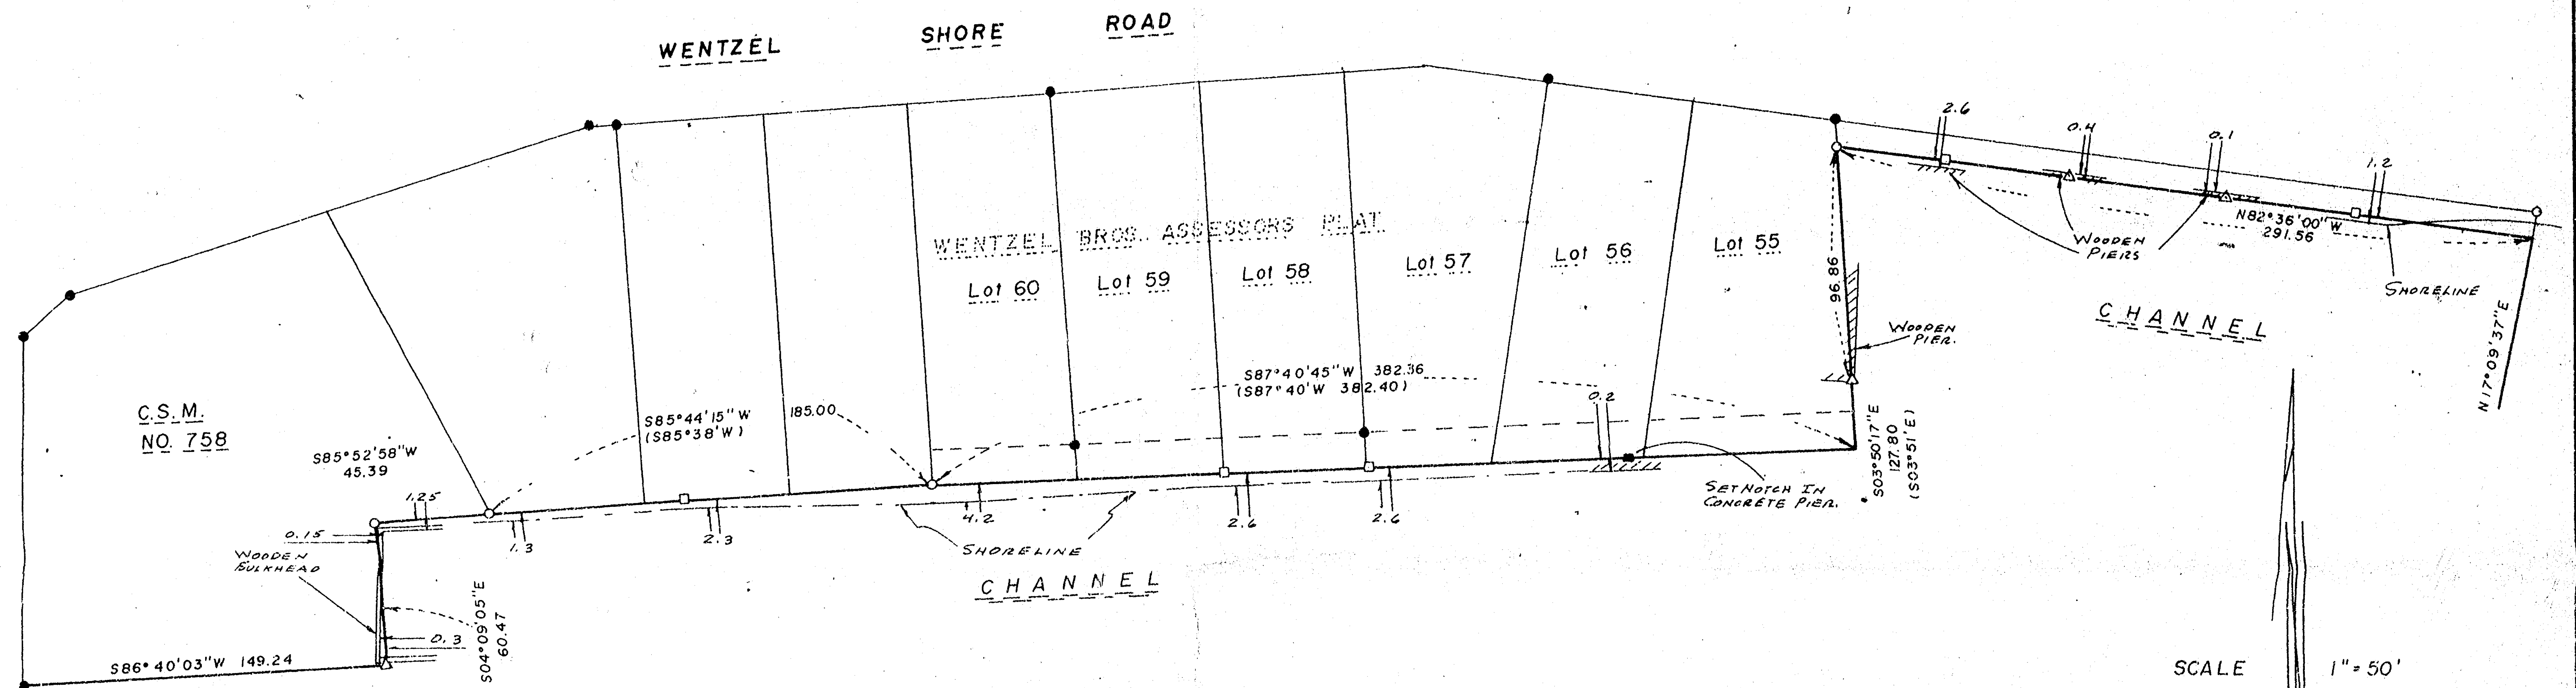


SCALE 1" = 50'

- ( ) — RECORDED AS
- — 1" DIAM. IRON PIPE FOUND
- — 1" DIAM., 24" LONG IRON PIPE SET
- — WOOD STAKE SET
- △ — P.K. NAIL SET

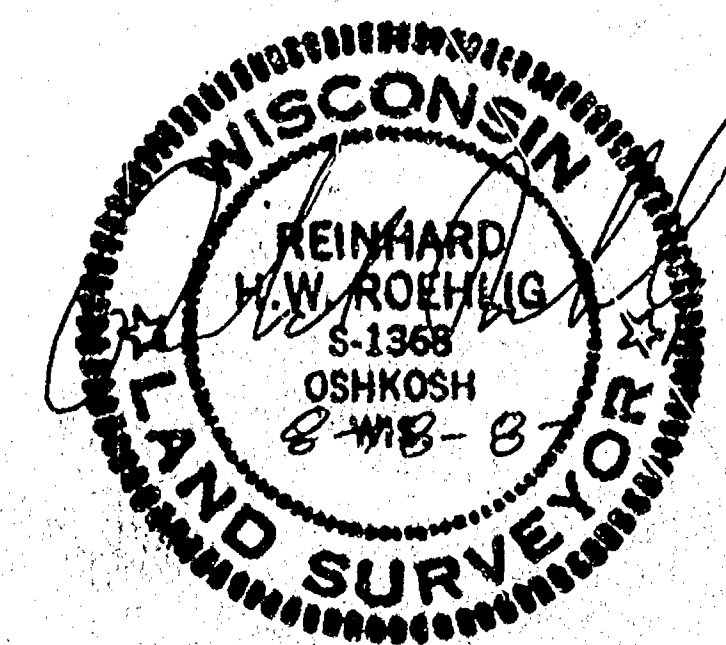

8-19-15

|                                                                      |                |                        |
|----------------------------------------------------------------------|----------------|------------------------|
| STAKE NORTH BOUNDARY LINE FOR KENNETH LA PLANTE                      |                |                        |
| SECTIONS 8 & 17, T19N, R15E, TOWN OF WINNECONNE, WINNEBAGO CO., WIS. |                |                        |
| SCALE: 1" = 50'                                                      | APPROVED BY    | DRAWN BY               |
| DATE: 8-18-87                                                        |                |                        |
| <b>SCHULER &amp; ASSOCIATES</b>                                      |                |                        |
| CONSULTING ENGINEERS & LAND SURVEYORS                                |                |                        |
| 320 W. NORTHLAND AVE., P.O. BOX 232, APPLETON, WIS. 54912-0232       |                |                        |
| 2550 W. 20TH AVE., OSHKOSH, WIS. 54904                               |                |                        |
| (APP) 734-9107                                                       | (CON) 426-2800 | DRAWING NUMBER 87-1096 |

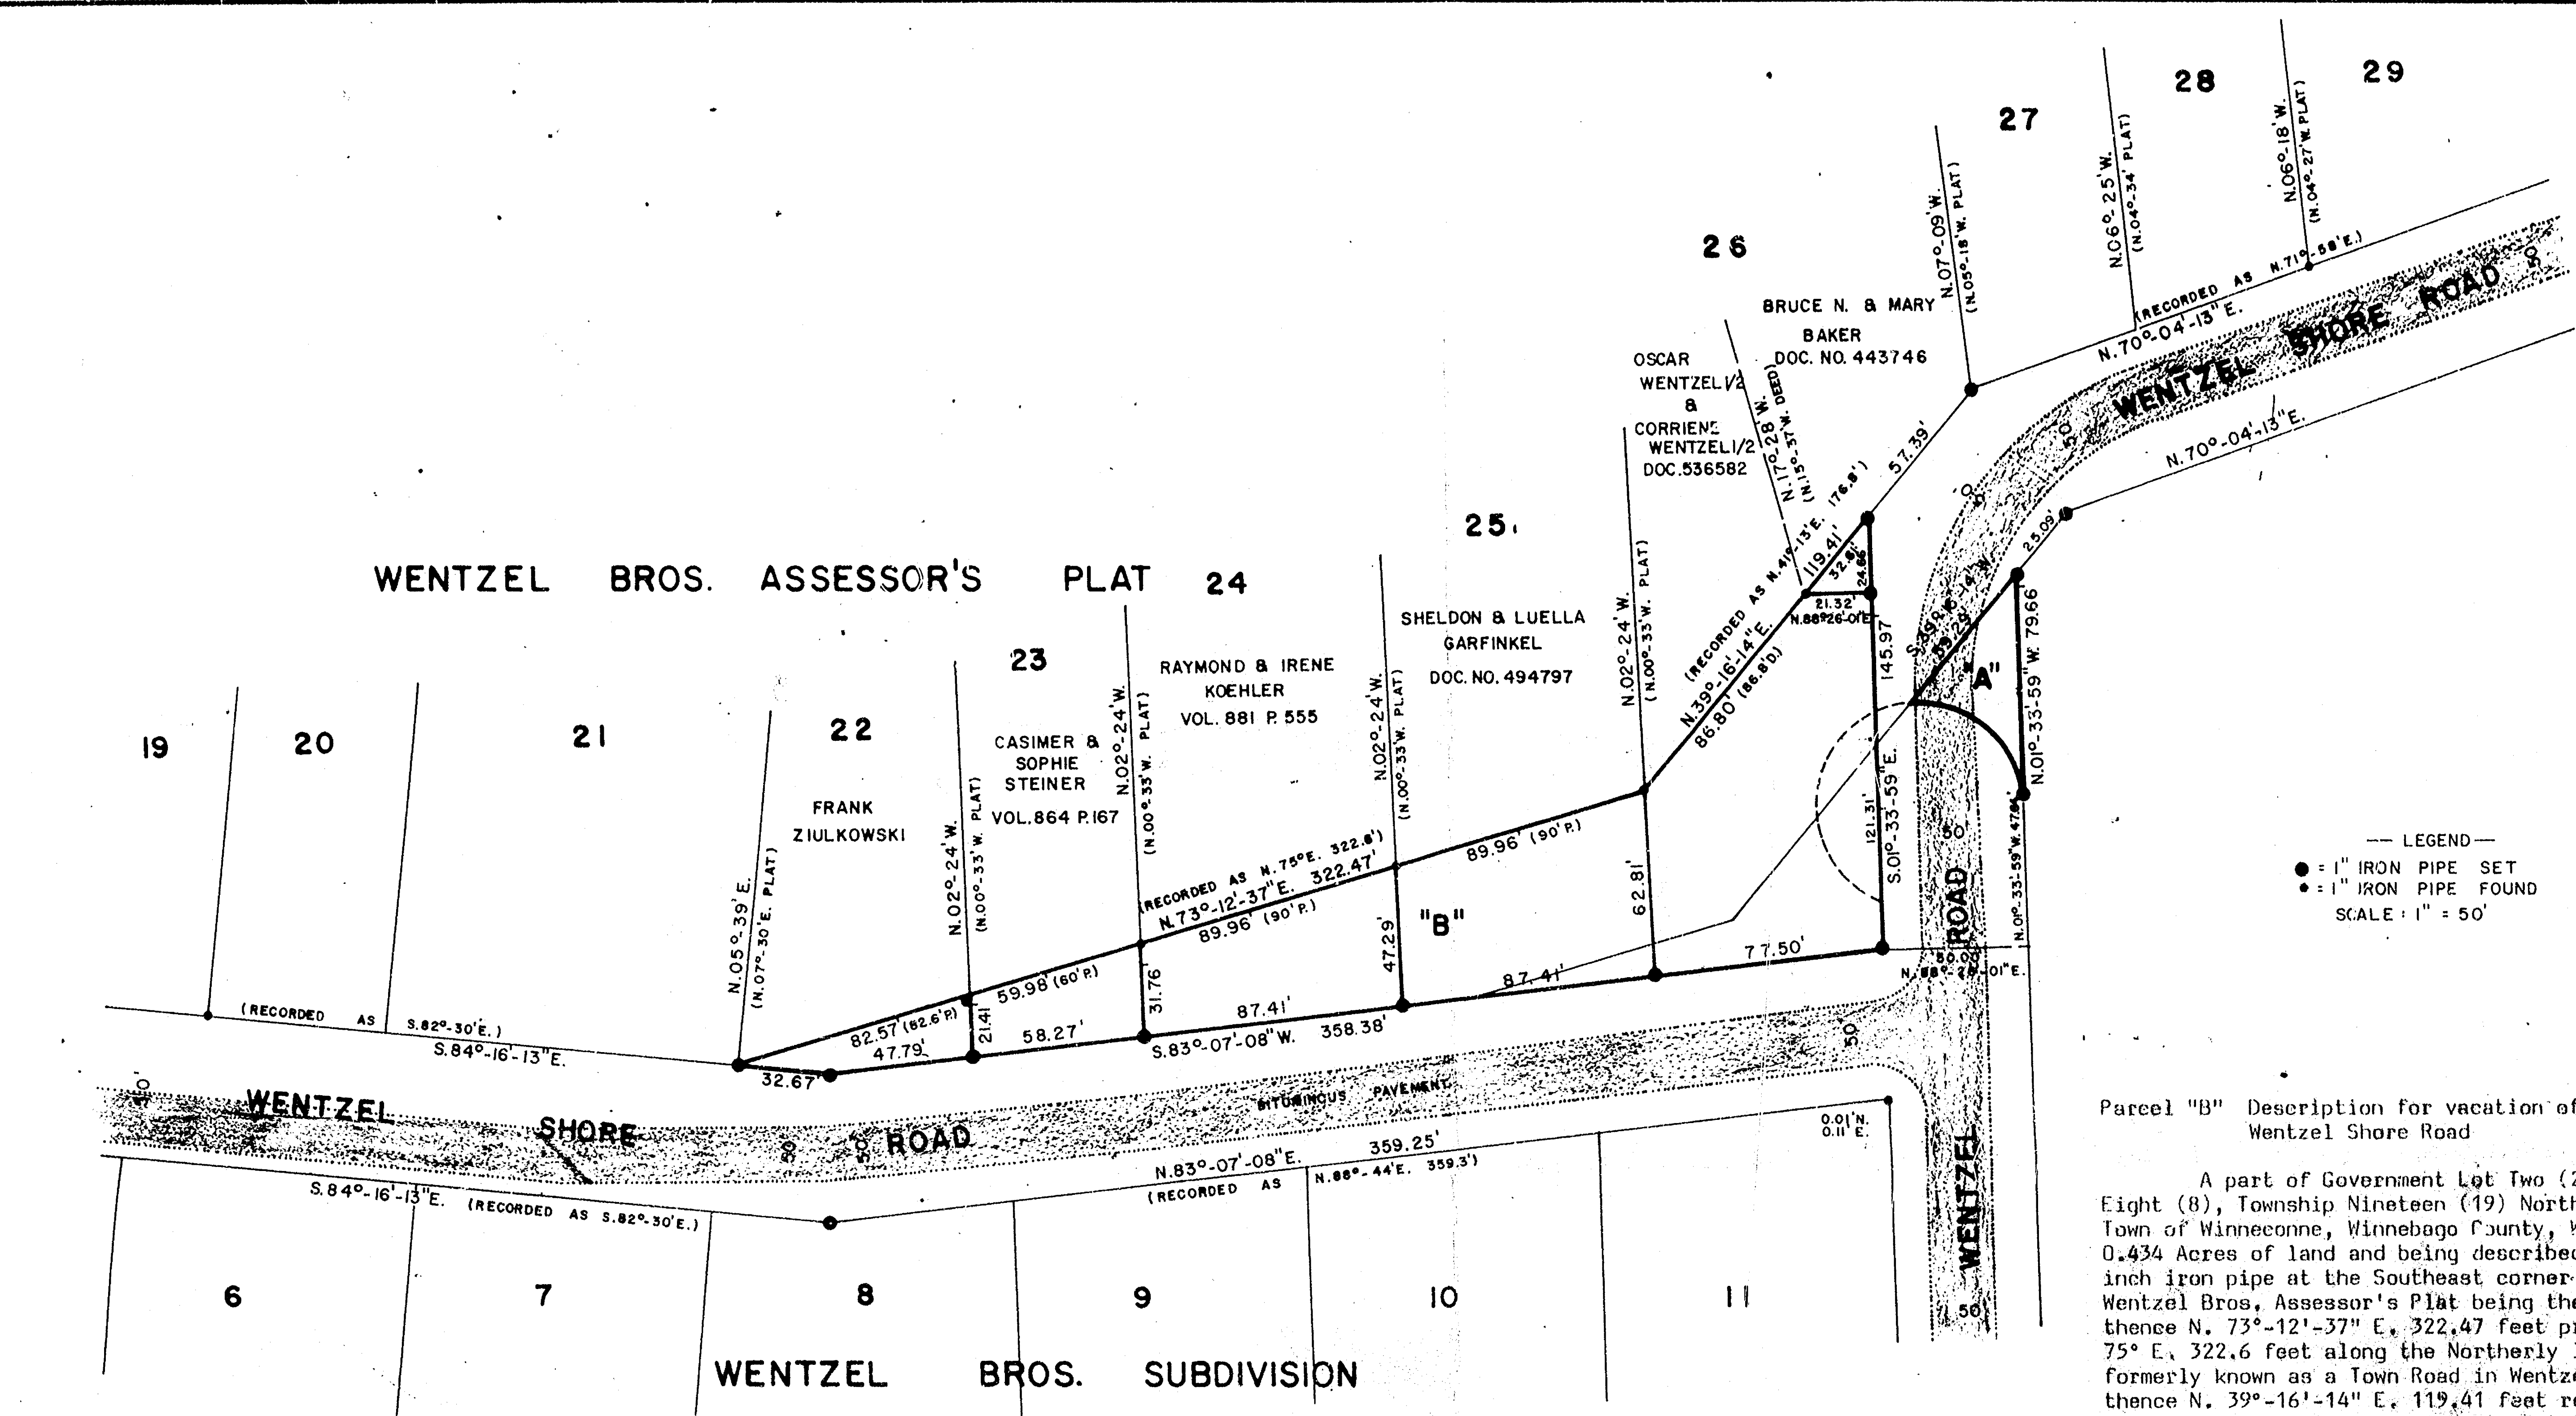

Parcel "B" Description for vacation of a part of Wentzel Shore Road

A part of Government Lot Two (2) in Fractional Section Eight (8), Township Nineteen (19) North, Range Fifteen (15) East, Town of Winneconne, Winnebago County, Wisconsin, containing 0.434 Acres of land and being described by: Commencing at a one inch iron pipe at the Southeast corner of Lot Twenty-one (21) in Wentzel Bros. Assessor's Plat being the true point of beginning, thence N. 73°-12'-37" E. 322.47 feet previously recorded as N. 75° E. 322.6 feet along the Northerly line of Wentzel Shore Road formerly known as a Town Road in Wentzel Bros. Assessor's Plat, thence N. 39°-16'-14" E. 119.41 feet recorded as N. 41°-13' E. along the Northerly line of Wentzel Shore Road formerly known as a Town Road in Wentzel Bros. Assessor's Plat to its intersection with the extension of the West line of Wentzel Road as described in Vol. 921 page 167 of Deeds recorded in the Winnebago County Register of Deeds office, thence S. 01°-33'-59" E. 145.97 feet, previously recorded as S. 00°-09' E. along the West line of said Wentzel Road and its extension as described in said Vol. 921 page 167 of Deeds, thence S. 83°-07'-08" W. 358.38 feet along a line that is 50.00 feet Northwesterly of and parallel to the Northerly line of Wentzel Bros. Subdivision recorded as S. 88°-44' W., thence N. 84°-16'-13" W. 32.67 feet along a line that is 50.00 feet Northeasterly of and parallel to the North line of Wentzel Bros. Subdivision recorded as N. 82°-30' W. to the true point of beginning.

It is to be understood that the abutting property owners on the North side of these vacated lands are to have their lot lines be extended in a Southerly direction to intercept the Southerly line of the above described vacation with the exception of the line which splits Lot 26 of Wentzel Bros. Assessor's Plat as described as Document No. 443746, this line is to be drawn in a Easterly direction to intercept the East line of the above described vacation at 90° to said East line.


8-19-15

**AERO-METRIC ENGINEERING, INC.**

1091 SOUTH WASHBURN STREET, OSHKOSH, WISCONSIN 54901

DATE: 9-10-1970 NOTEBOOK: 38 PAGE: 32-36 SCALE: 1" = 50'

MAP SHOWING PROPOSED VACATION & DEDICATION OF WENTZEL SHORE ROAD BEING A PART OF GOV'T LOT 2, FRACTIONAL SECTION 8, T. 19 N., R. 15 E., TOWN OF WINNECONNE, WINNEBAGO COUNTY, WISCONSIN.

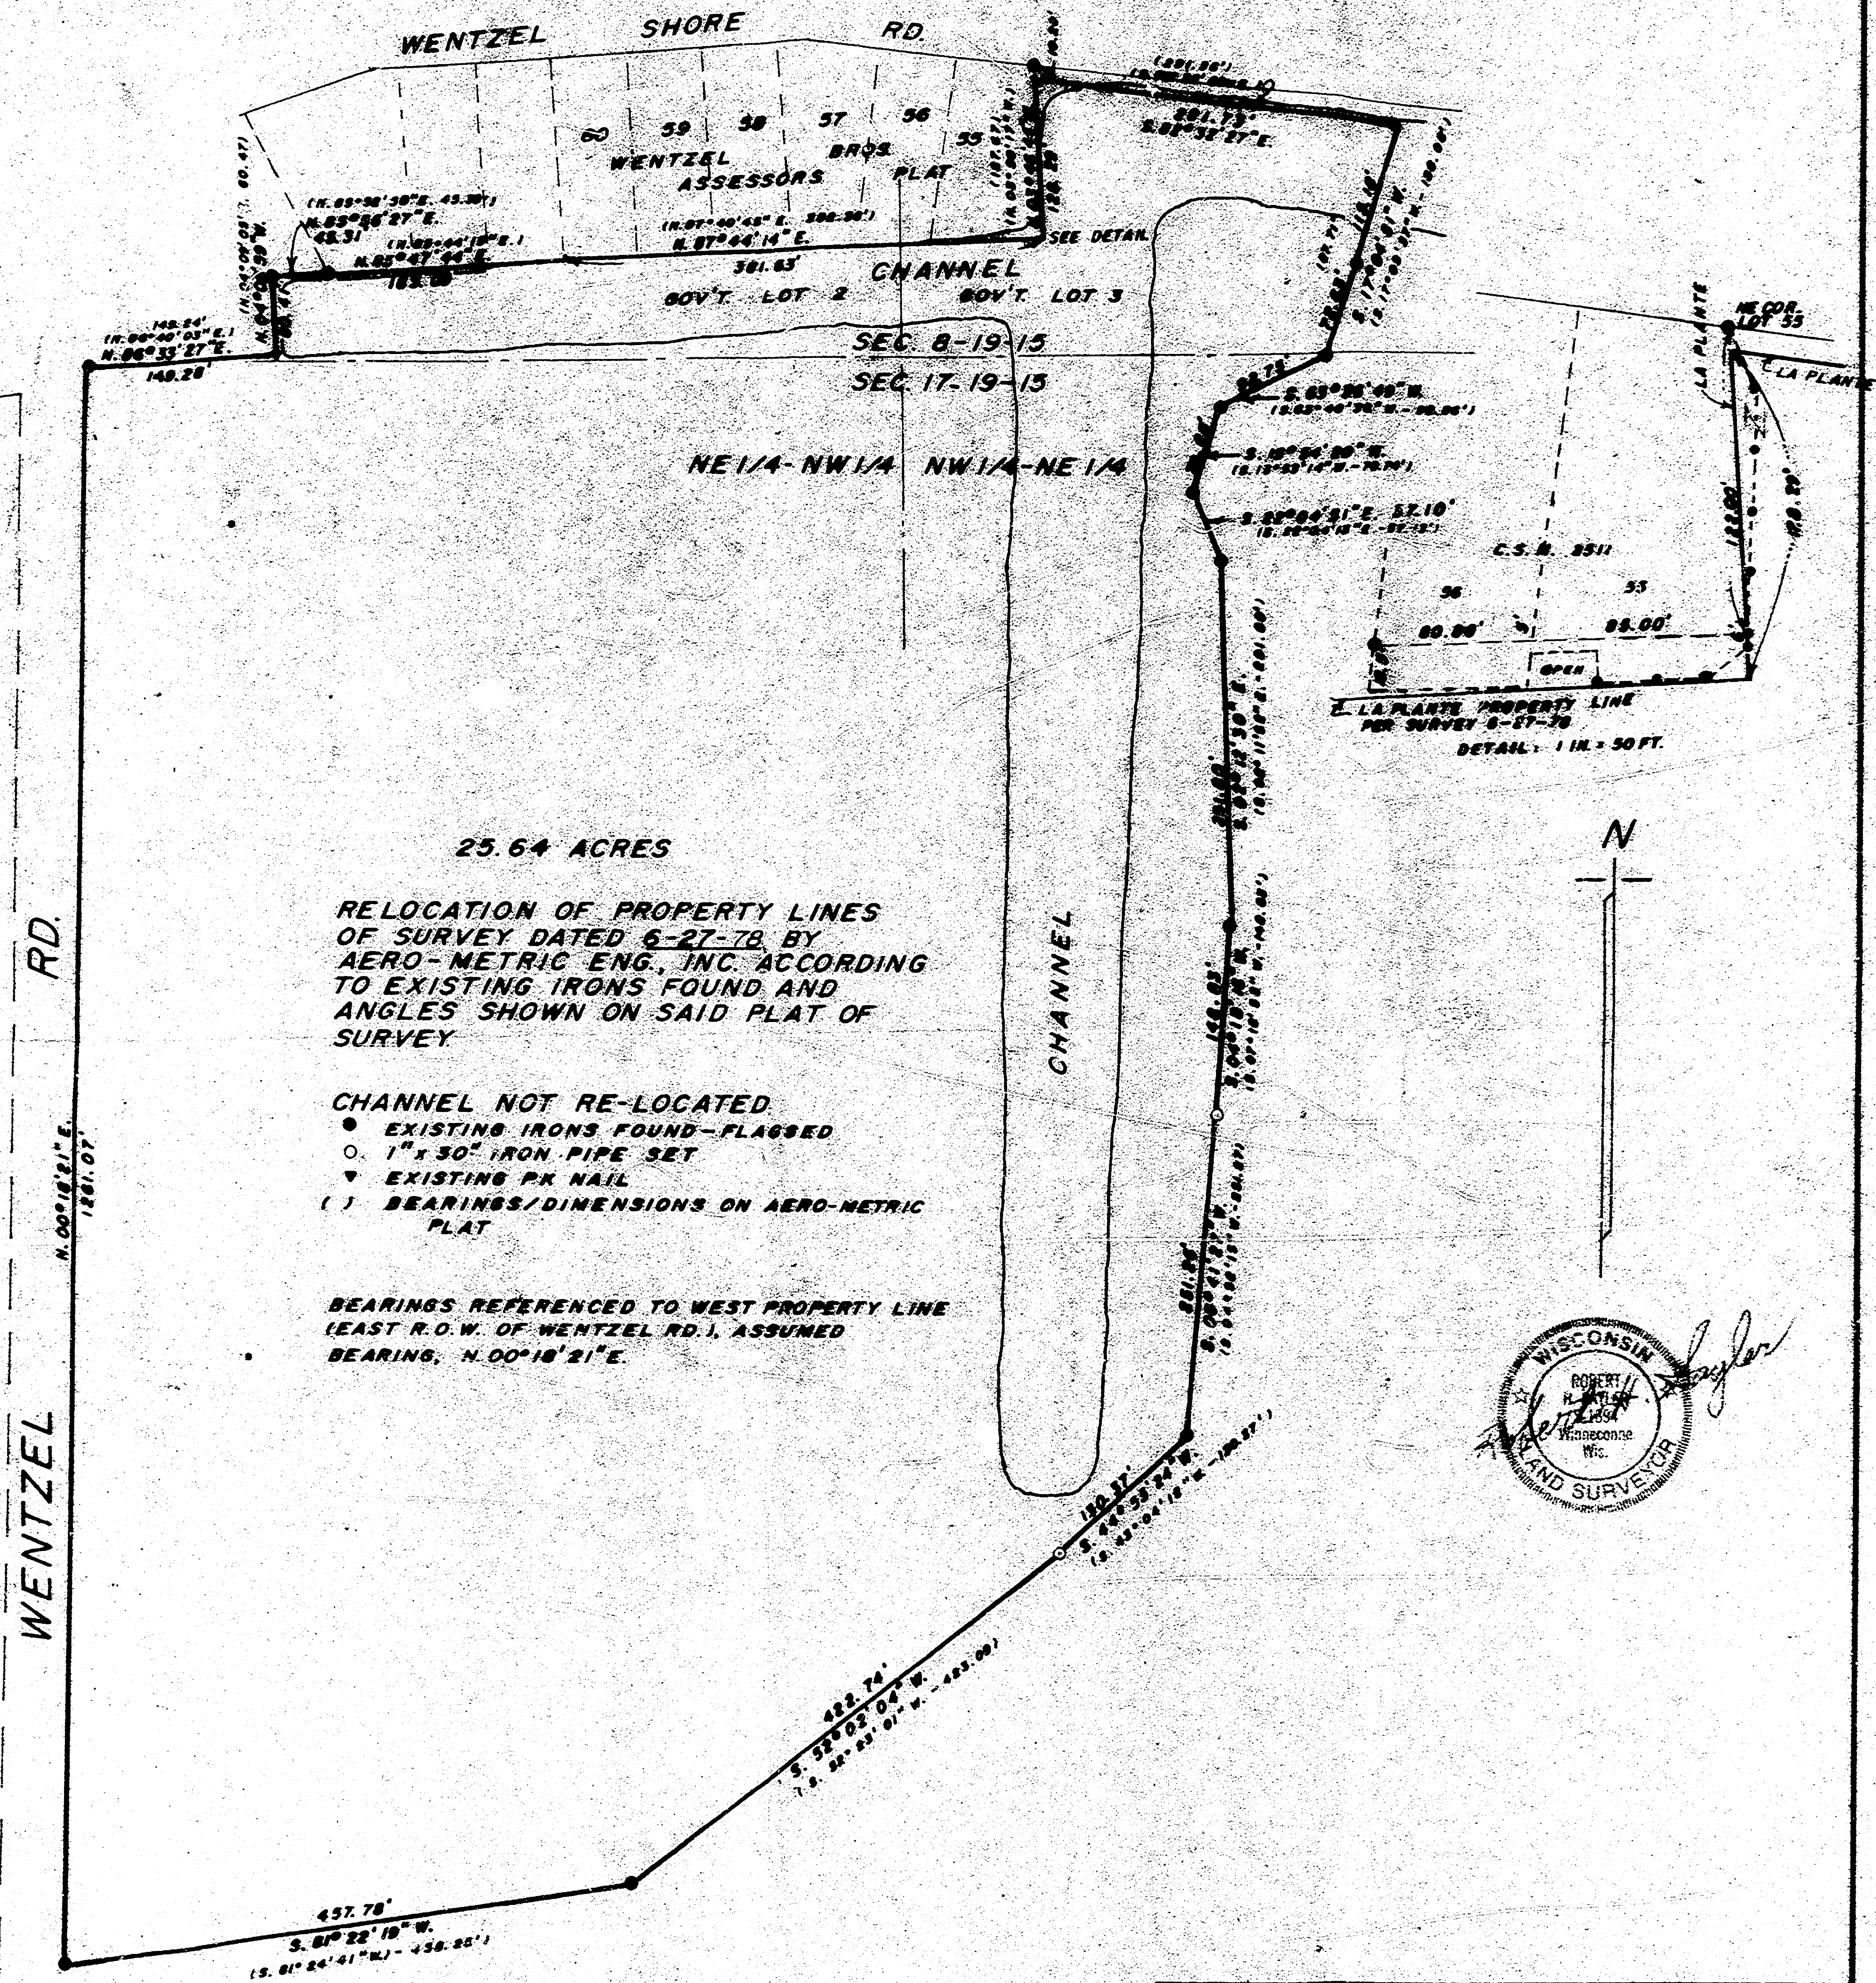

|                                                                    |              |                            |
|--------------------------------------------------------------------|--------------|----------------------------|
| CLIENT: KEN LA PLANTE<br>6490 WENTZEL RD.<br>WINNEGONNE, WI. 54986 |              |                            |
| SCALE: 1 IN. = 100 FT.                                             | APPROVED BY: | DRAWN BY: J.K.             |
| DATE: 12-1-95                                                      |              | REVISED:                   |
| SAYLER SURVEY, INC.                                                |              |                            |
| WINNEGONNE, WI.                                                    |              | DRAWING NUMBER<br>S-002779 |

SEC. 8 TOWN 19 RANGE 15