



PLAT OF SURVEY

THE SOUTH 1/2 OF THE SOUTHEAST 1/4 OF THE NORTHEAST 1/4 OF SECTION 12, TOWNSHIP 19 NORTH, RANGE 16 EAST, TOWN OF VINLAND, WINNEBAGO COUNTY, WISCONSIN.

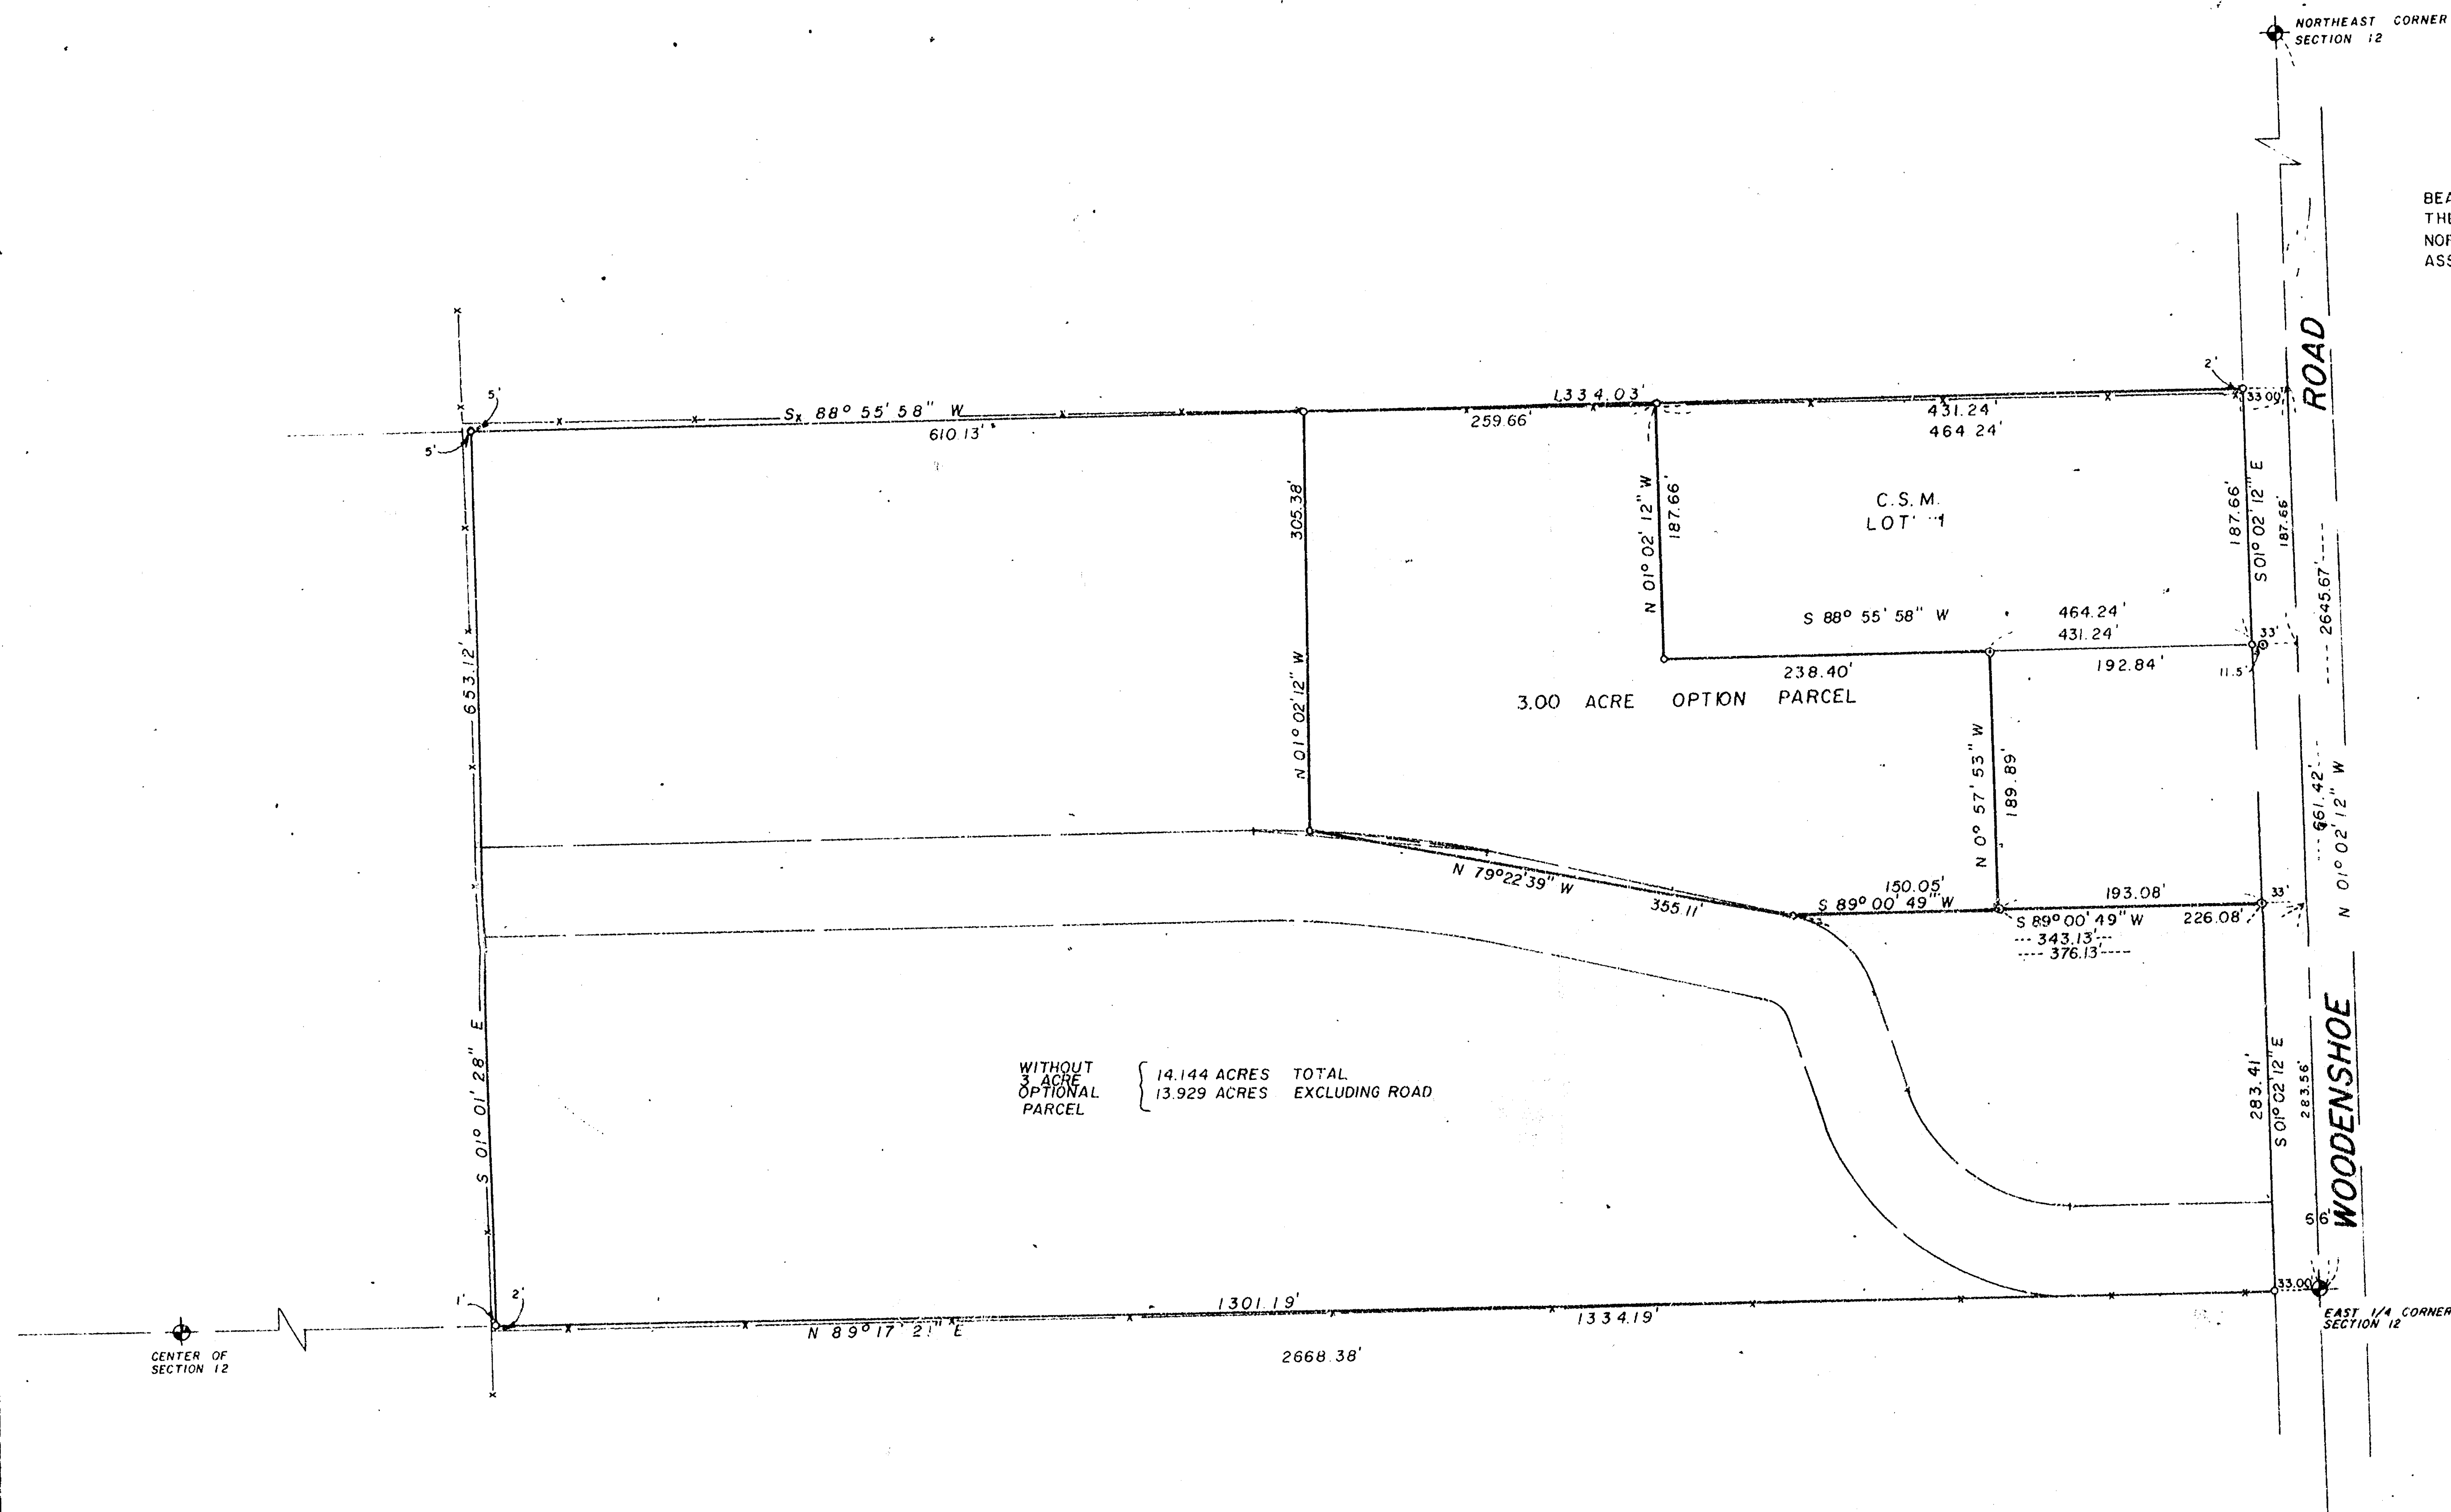


BEARINGS ARE REFERENCED TO THE EAST LINE OF THE NORTHEAST 1/4 OF SECTION 12, ASSUMED TO BEAR N 01° 02' 12" W.

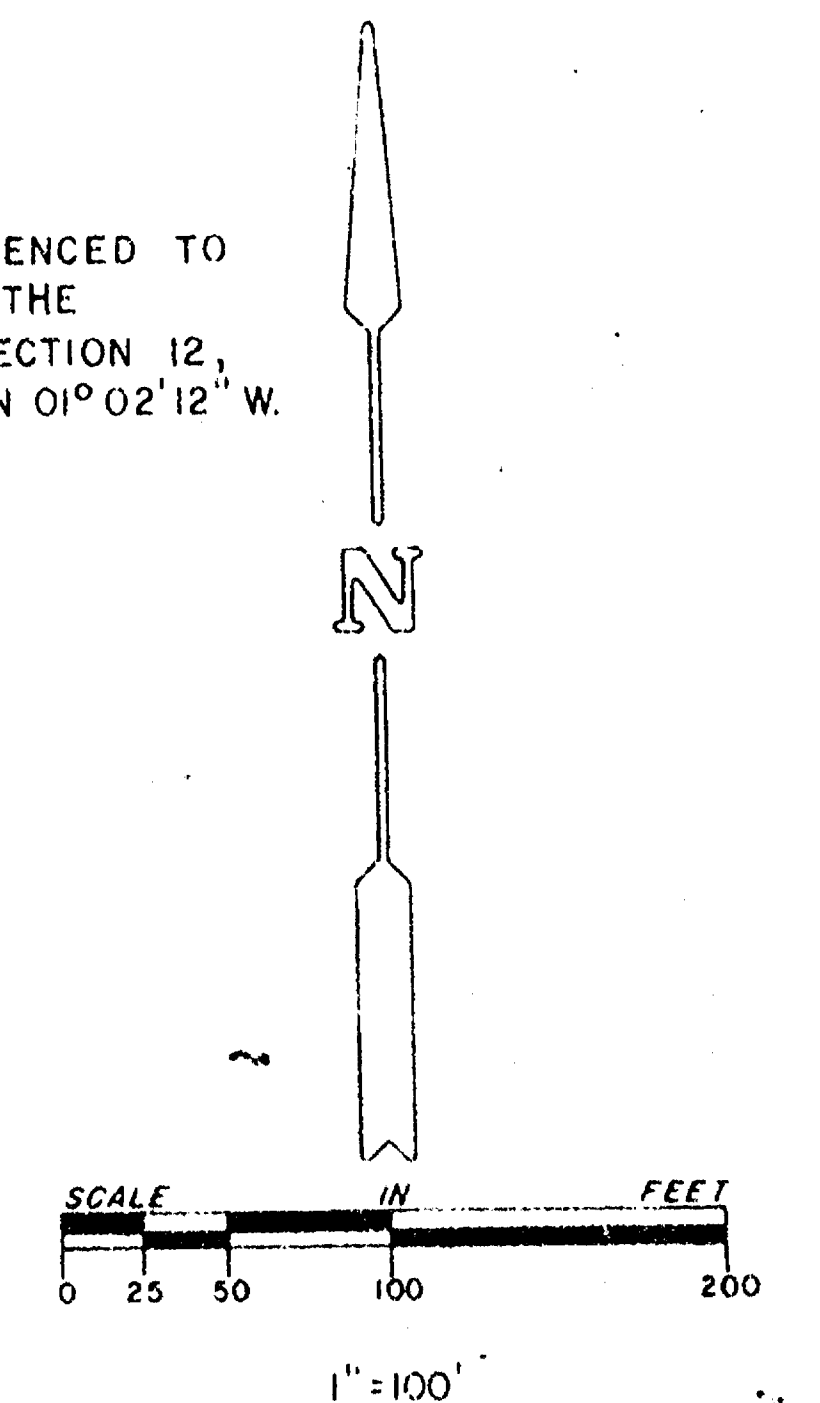

LEGEND

- 3/4" STEEL REBAR SET
- ⊕ SECTION MONUMENT

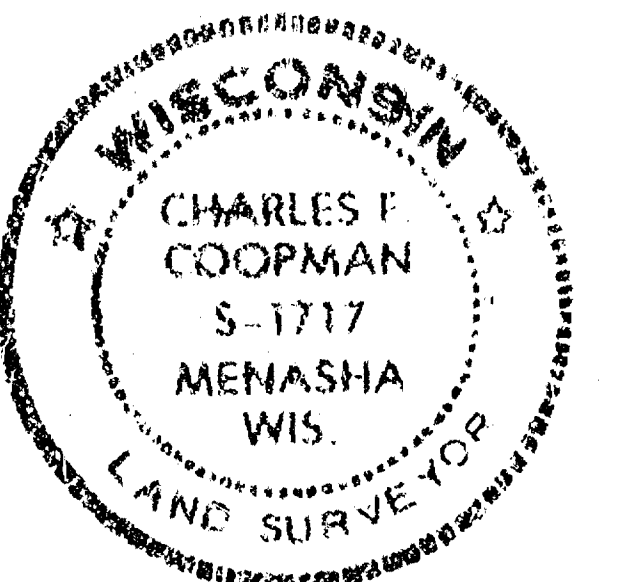

Surveyor's Certificate

I, hereby certify that I have surveyed the property as shown and described, according to official records and that the plat above drawn is an accurate and correct representation of said survey, to the best of my knowledge and belief.

Date: 10/29/87

Charles F. Coopman
Registered Land Surveyor

MARTENSON & EISELE, INC.
CONSULTING ENGINEERING and LAND SURVEYING
1919 AMERICAN COURT
NEENAH, WI 54956

SURVEY FOR: **MR. GILBERT BUSER**

SCALE: 1" = 100'
DATE: 9/22/87
DISK-18
FILE-6

APPROVED BY *DGE*

DRAWN BY *M.A.S.*
REVISED 5-13-88

DRAWING NUMBER
266-23A

DESCRIPTION OF AREA BEING CONVEYED

A part of the Southwest Quarter (SW $\frac{1}{4}$) of the Southwest Quarter (SW $\frac{1}{4}$) of Section Twelve (12), Township Nineteen (19) North, Range Fifteen (15) East, Town of Winneconne, Winnebago County, Wisconsin containing 23.251 acres of land and being described by: Commencing at the Southwest Corner of said Section 12 and being the true point of beginning; thence N01°-32'-51"W 839.03 feet, along the West line of the SW $\frac{1}{4}$ of the SW $\frac{1}{4}$ of said Section 12; thence N88°-27'-09"E 510.63 feet; thence S01°-32'-51"E 23.95 feet; thence N88°-27'-09"E 806.28 feet, to a point on the East line of the SW $\frac{1}{4}$ of the SW $\frac{1}{4}$ of said Section 12; thence S01°-18'-16"E 543.20 feet, along the East line of the SW $\frac{1}{4}$ of the SW $\frac{1}{4}$ of said Section 12 to the Northeast Corner of lands described in Document Number 590254; thence N89°-45'-57"W 329.40 feet, along the North line of lands described in Document Number 590254 to the Northwest Corner of said lands; thence S01°-18'-16"E 322.48 feet, along the West line of lands described in Document Number 590254 to a point on the South line of the SW $\frac{1}{4}$ of said Section 12; thence N89°-11'-58"W 984.87 feet, along the South line of the SW $\frac{1}{4}$ of said Section 12 to the Southwest Corner of said Section 12 and the true point of beginning.

LCK/rrmp
7/6/87

DESCRIPTION OF TOTAL BOEHM PROPERTY AFTER PURCHASE



A part of the Southwest Quarter (SW $\frac{1}{4}$) of the Southwest Quarter (SW $\frac{1}{4}$) of Section Twelve (12) and all of those lands recorded in Document Number 590254, Township Nineteen (19) North, Range Fifteen (15) East, Town of Winneconne, Winnebago County, Wisconsin containing 25.0000 acres of land and being described by: Commencing at the Southwest Corner of said Section 12 and being the true point of beginning; thence N01°-32'-51"W 839.03 feet, along the West line of the SW $\frac{1}{4}$ of the SW $\frac{1}{4}$ of said Section 12; thence N88°-27'-09"E 510.63 feet; thence S01°-32'-51"E 23.95 feet; thence N88°-27'-09"E 806.28 feet, to a point on the East line of the SW $\frac{1}{4}$ of the SW $\frac{1}{4}$ of said Section 12; thence S01°-18'-16"E 543.20 feet, along the East line of the SW $\frac{1}{4}$ of the SW $\frac{1}{4}$ of said Section 12; thence S44°-09'-52"W 129.87 feet; thence S35°-27'-21"W 104.63 feet; thence S15°-35'-43"W 50.71 feet; thence S01°-18'-16"E 44.33 feet, to a point on the South line of the SW $\frac{1}{4}$ of said Section 12; thence N89°-11'-58"W 1144.27 feet, along the South line of the SW $\frac{1}{4}$ of said Section 12 to the true point of beginning.

The above described being subject to a 20 foot wide drainage ditch easement as recorded in Document Number 328244.

I, Lawrence C. Kriescher, Wisconsin Registered Land Surveyor of Aero-Metric Engineering, Inc., certify that I have surveyed the above described property and that the map shown below is a true and accurate representation thereof to the best of my knowledge and belief.

Dated this 7TH day of JULY, 1987

Lawrence C. Kriescher
Wisconsin Registered Land Surveyor, S-0913
Lawrence C. Kriescher

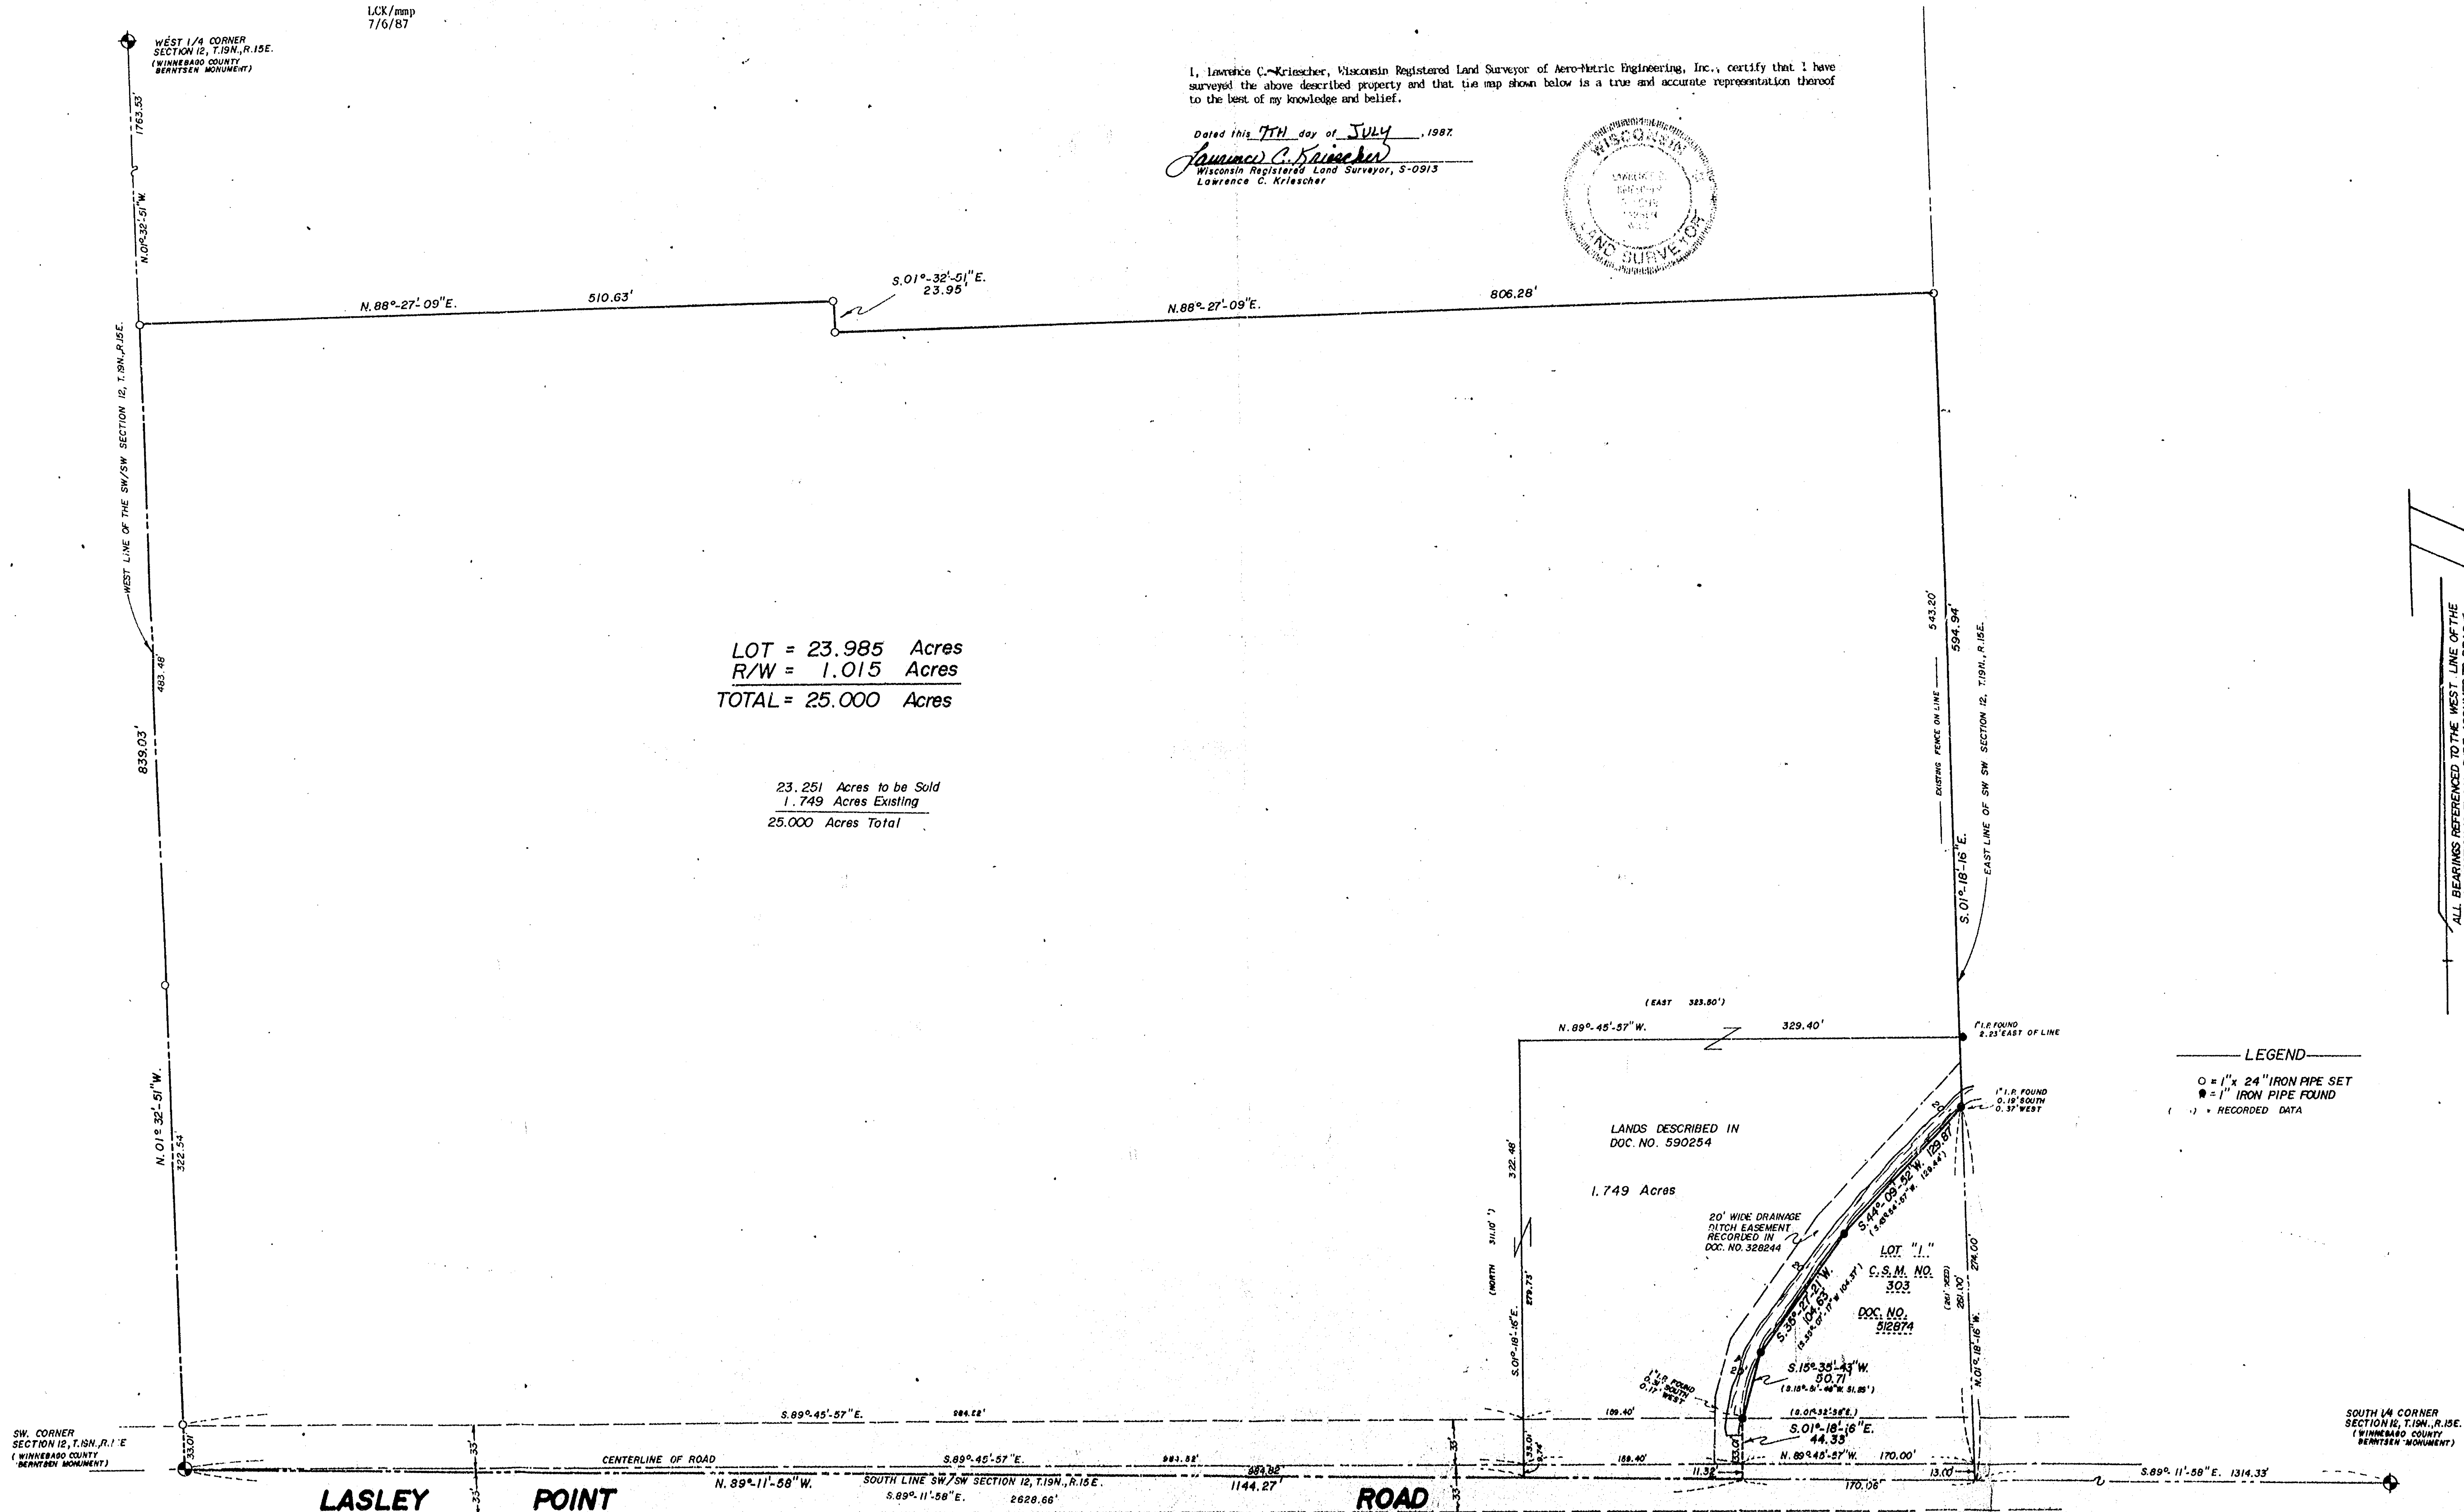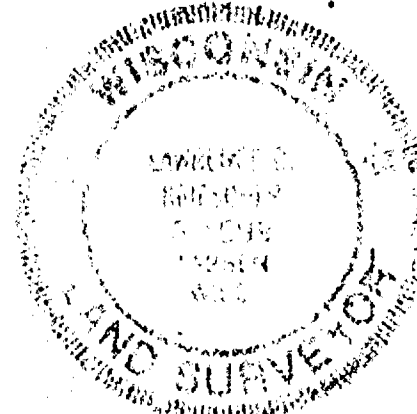

12-19-15



DATE	MAY 20, 1987
REVISIONS	
DRAWN BY	L.C.K.
CHECKED BY	S.T.C.
SCALE	1" = 60'
NOTEBOOK	95
PAGE	5-8

AERO-METRIC ENGINEERING, INC.
PHOTOGRAMMETRIC ENGINEERS
LAND SURVEYORS
1091 SOUTH WASHBURN STREET
OSHKOSH, WISCONSIN

SURVEY FOR STEVE BOEHM OF A PART OF THE SW 1/4 OF THE SW 1/4
SECTION 12, T.19 N., R.15 E., TOWN OF WINNECONNE, WINNEBAGO COUNTY
WISCONSIN.

SHEET NO.
1 of 1
FILE NO.
K-265

PLAT OF SURVEY

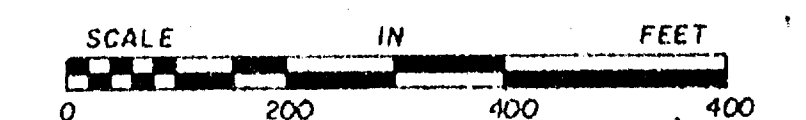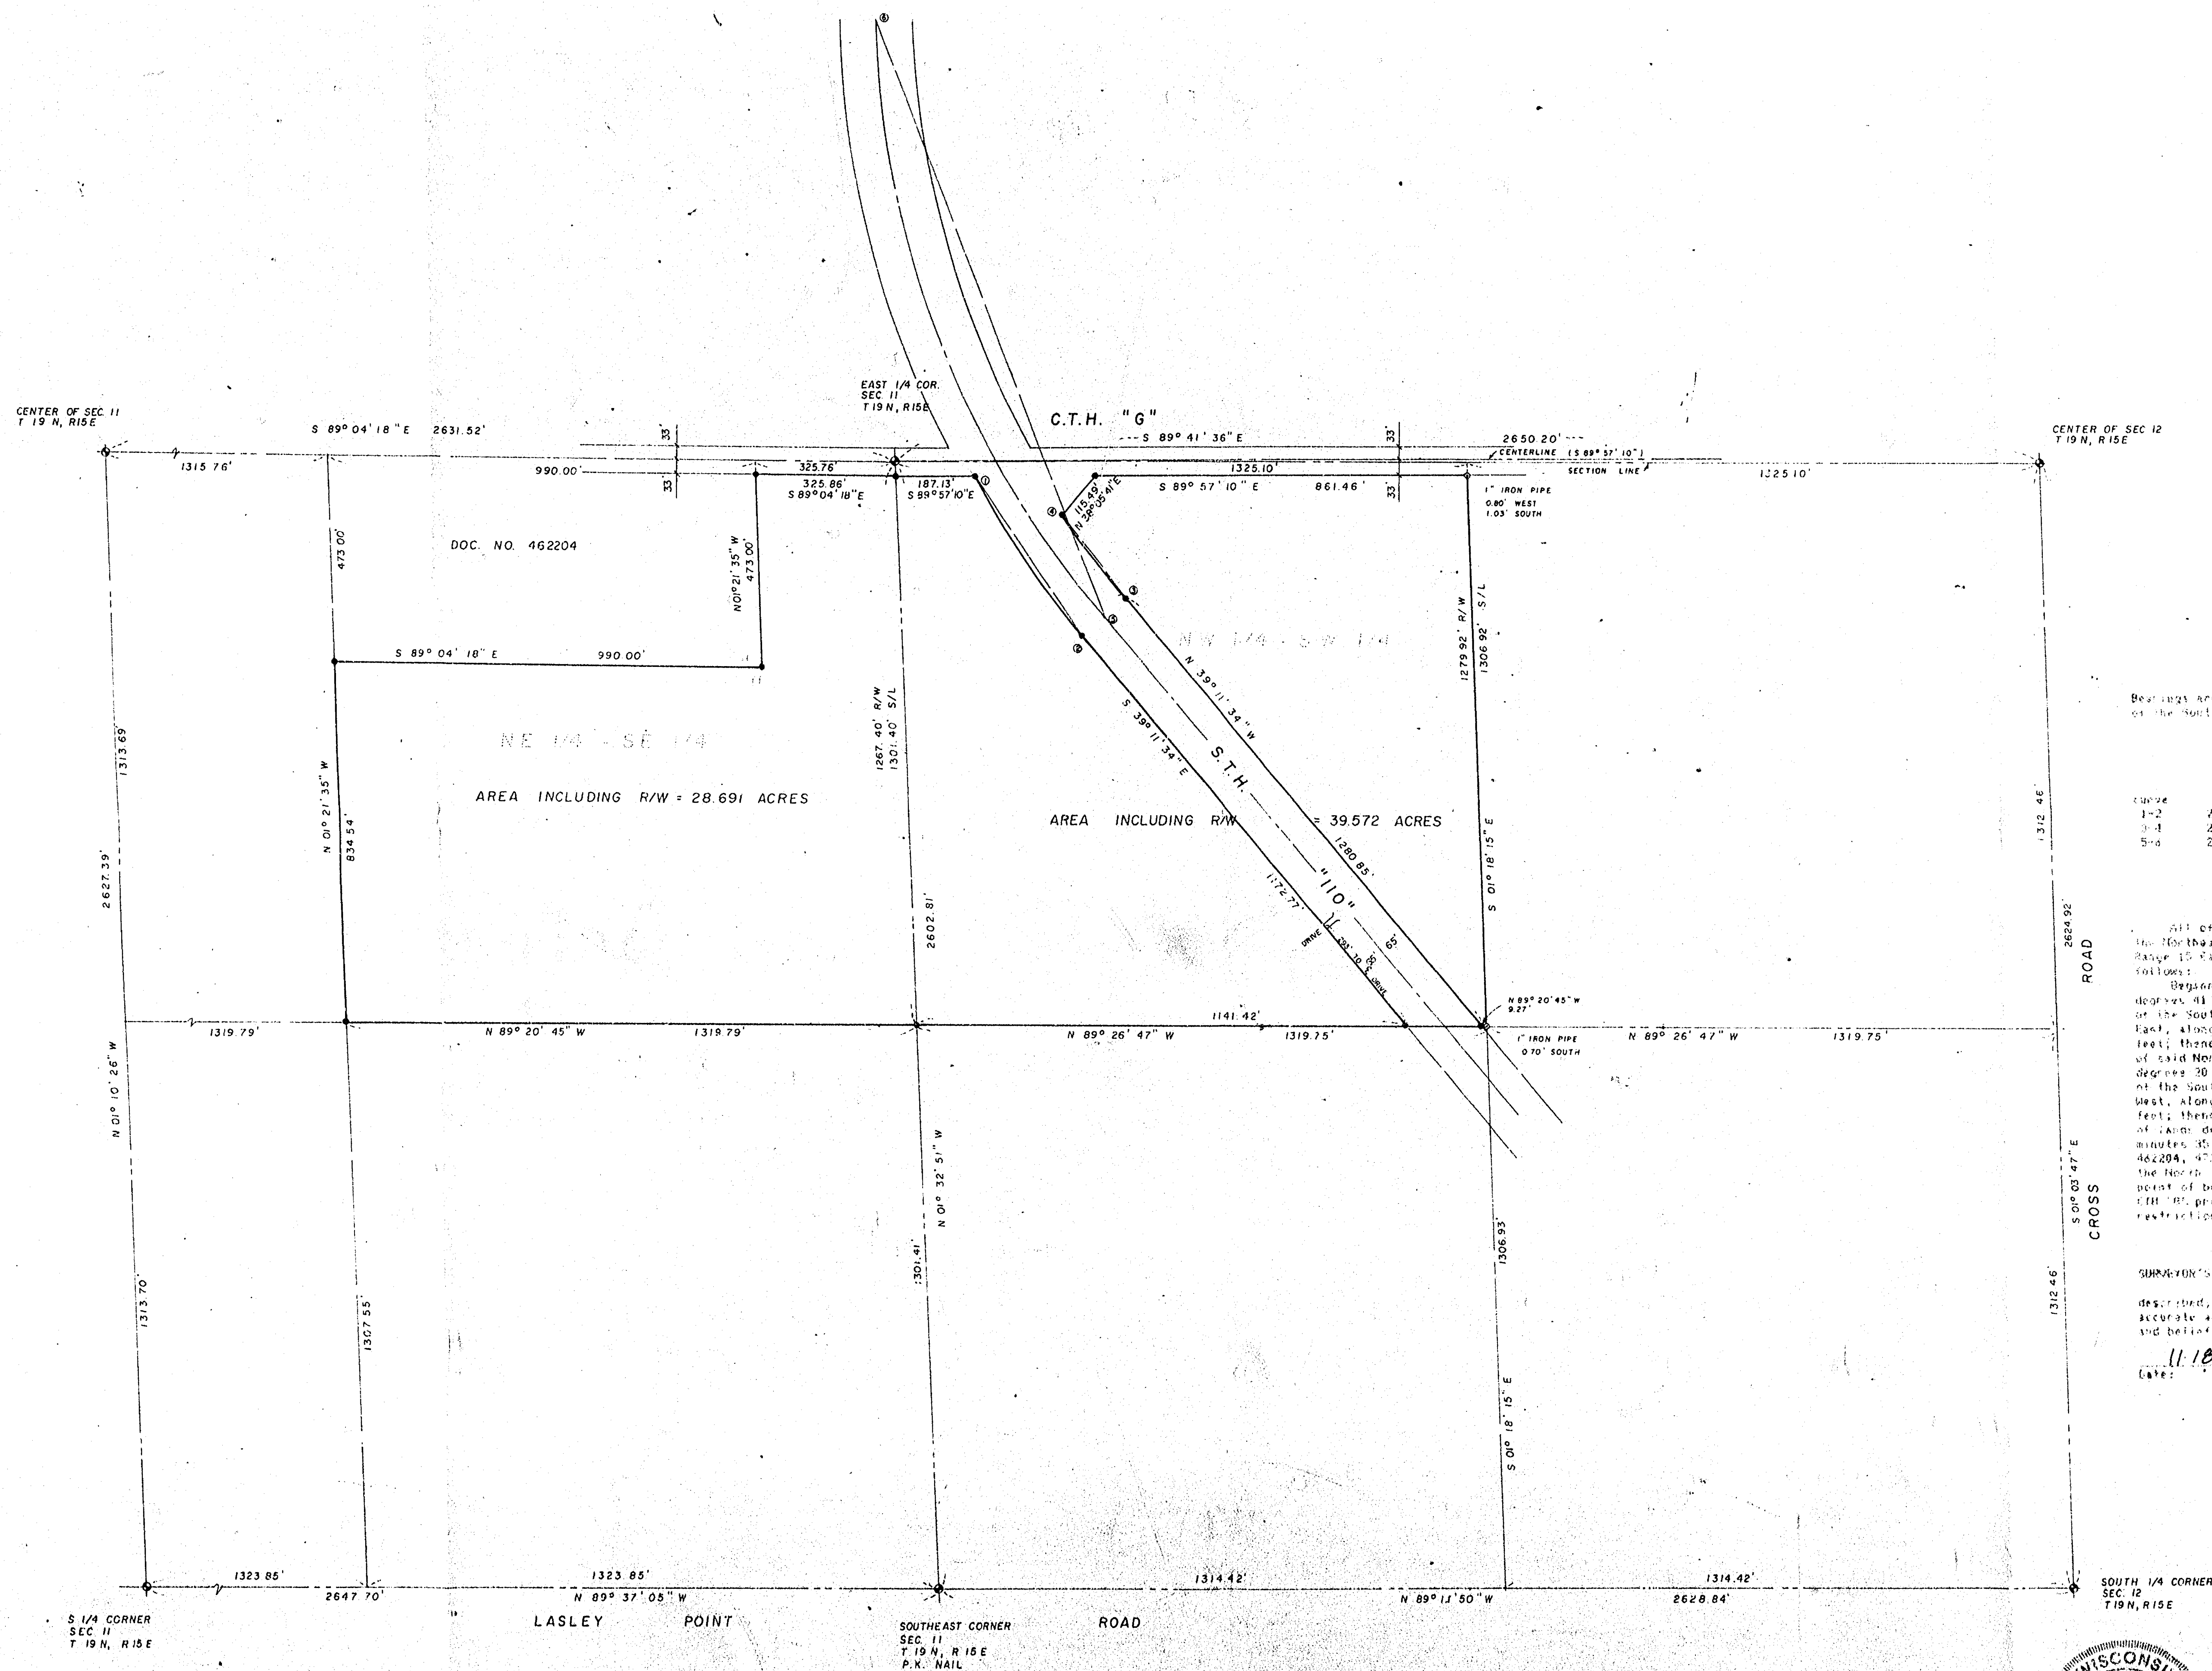

LEGEND

- BLINGSTEN MARKMENT RECOVERED (except as noted)
- 3/4\" 1/4\" REBAR SET
- 1\" IRON PIPE RECOVERED

Bearings are presented to match locally summary sheets with the North line of the Southwest 1/4 of Section 11, T19N, R15E, bearing S 89° 04' 18\" 1/4\"


CURVE DATA

curve	radius	arc	chord	chord bearing	central angle
1-2	2557.01'	445.62'	444.97'	S 33° 46' 35\" 1/4\"	10° 49' 58\" 1/4\"
3-4	2227.01'	343.32'	243.20'	N 16° 03' 46\" 1/4\"	6° 15' 36\" 1/4\"
5-6	2292.31'	1502.94'	1474.15'	N 20° 24' 27\" 1/4\"	37° 34' 14\" 1/4\"

DESCRIPTION

All of the Northeast 1/4 of the Southwest 1/4 of Section 12, and part of the Northeast 1/4 of the Southwest 1/4 of Section 11, all in Town 19 North, Range 15 East, Town of Winnebago, Winnebago County, Wisconsin, described as follows:
Beginning at the West 1/4 corner of said Section 12; thence South 89 degrees 04 minutes 18 seconds East, along the North line of said Northeast 1/4 of the Southwest 1/4, 1325.10 feet; thence South 1 degree 13 minutes 15 seconds East, along the East line of said Northeast 1/4 of the Southwest 1/4, 1386.92 feet; thence North 89 degrees 26 minutes 47 seconds West, along the South line of said Northeast 1/4 of the Southwest 1/4, 1319.75 feet; thence North 89 degrees 20 minutes 45 seconds West, along the South line of said Northeast 1/4 of the Southwest 1/4, 1319.75 feet; thence North 1 degree 21 minutes 35 seconds West, along the West line of said Northeast 1/4 of the Southwest 1/4, 834.54 feet; thence South 89 degrees 04 minutes 18 seconds East, along the South line of said Northeast 1/4 of the Southwest 1/4, 290.00 feet; thence North 1 degree 21 minutes 35 seconds East, along the East line of land described in said Document 462204, 473.00 feet; thence South 89 degrees 04 minutes 18 seconds East, along the North line of said Northeast 1/4 of the Southwest 1/4, 325.76 feet to the point of beginning, containing 38.263 acres, reserving that part of STH 1110 and 1111, presently used for roadway purposes, subject to all easements and restrictions on record.

SURVEYOR'S CERTIFICATE
I, hereby certify that I have surveyed the property as shown and described, according to official records and that the plat above drawn is an accurate and correct representation of said survey, to the best of my knowledge and belief.
Date: 11-18-87
James E. Smith
REGISTERED LAND SURVEYOR

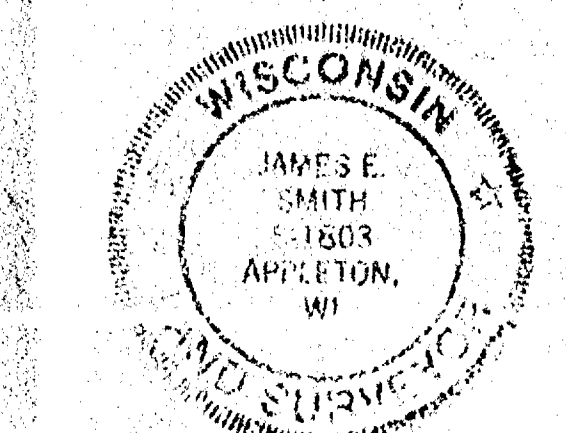

12-19-15

MARTENSON & EISELE, INC.
CONSULTING ENGINEERING and LAND SURVEYING
1919 AMERICAN COURT
NEENAH, WI 54956

SURVEY FOR: DR. GAY ANDERSON
S. 410 HWY 100, Viroqua
WINNEBAGO, WI 54986

SCALE: 1\" 1/4\" DATE: 11-17-87 APPROVED BY: CITY OF VIROQUA DRAWN BY: P.D.B.

PART OF SECTION 11 AND 12, T19N, R15E, COUNTY, WISCONSIN FIELD BOOK 68, Pgs 15-16 DISK 19, JOB 1, USE B

PLAT OF SURVEY DRAWING NUMBER 148-257 B