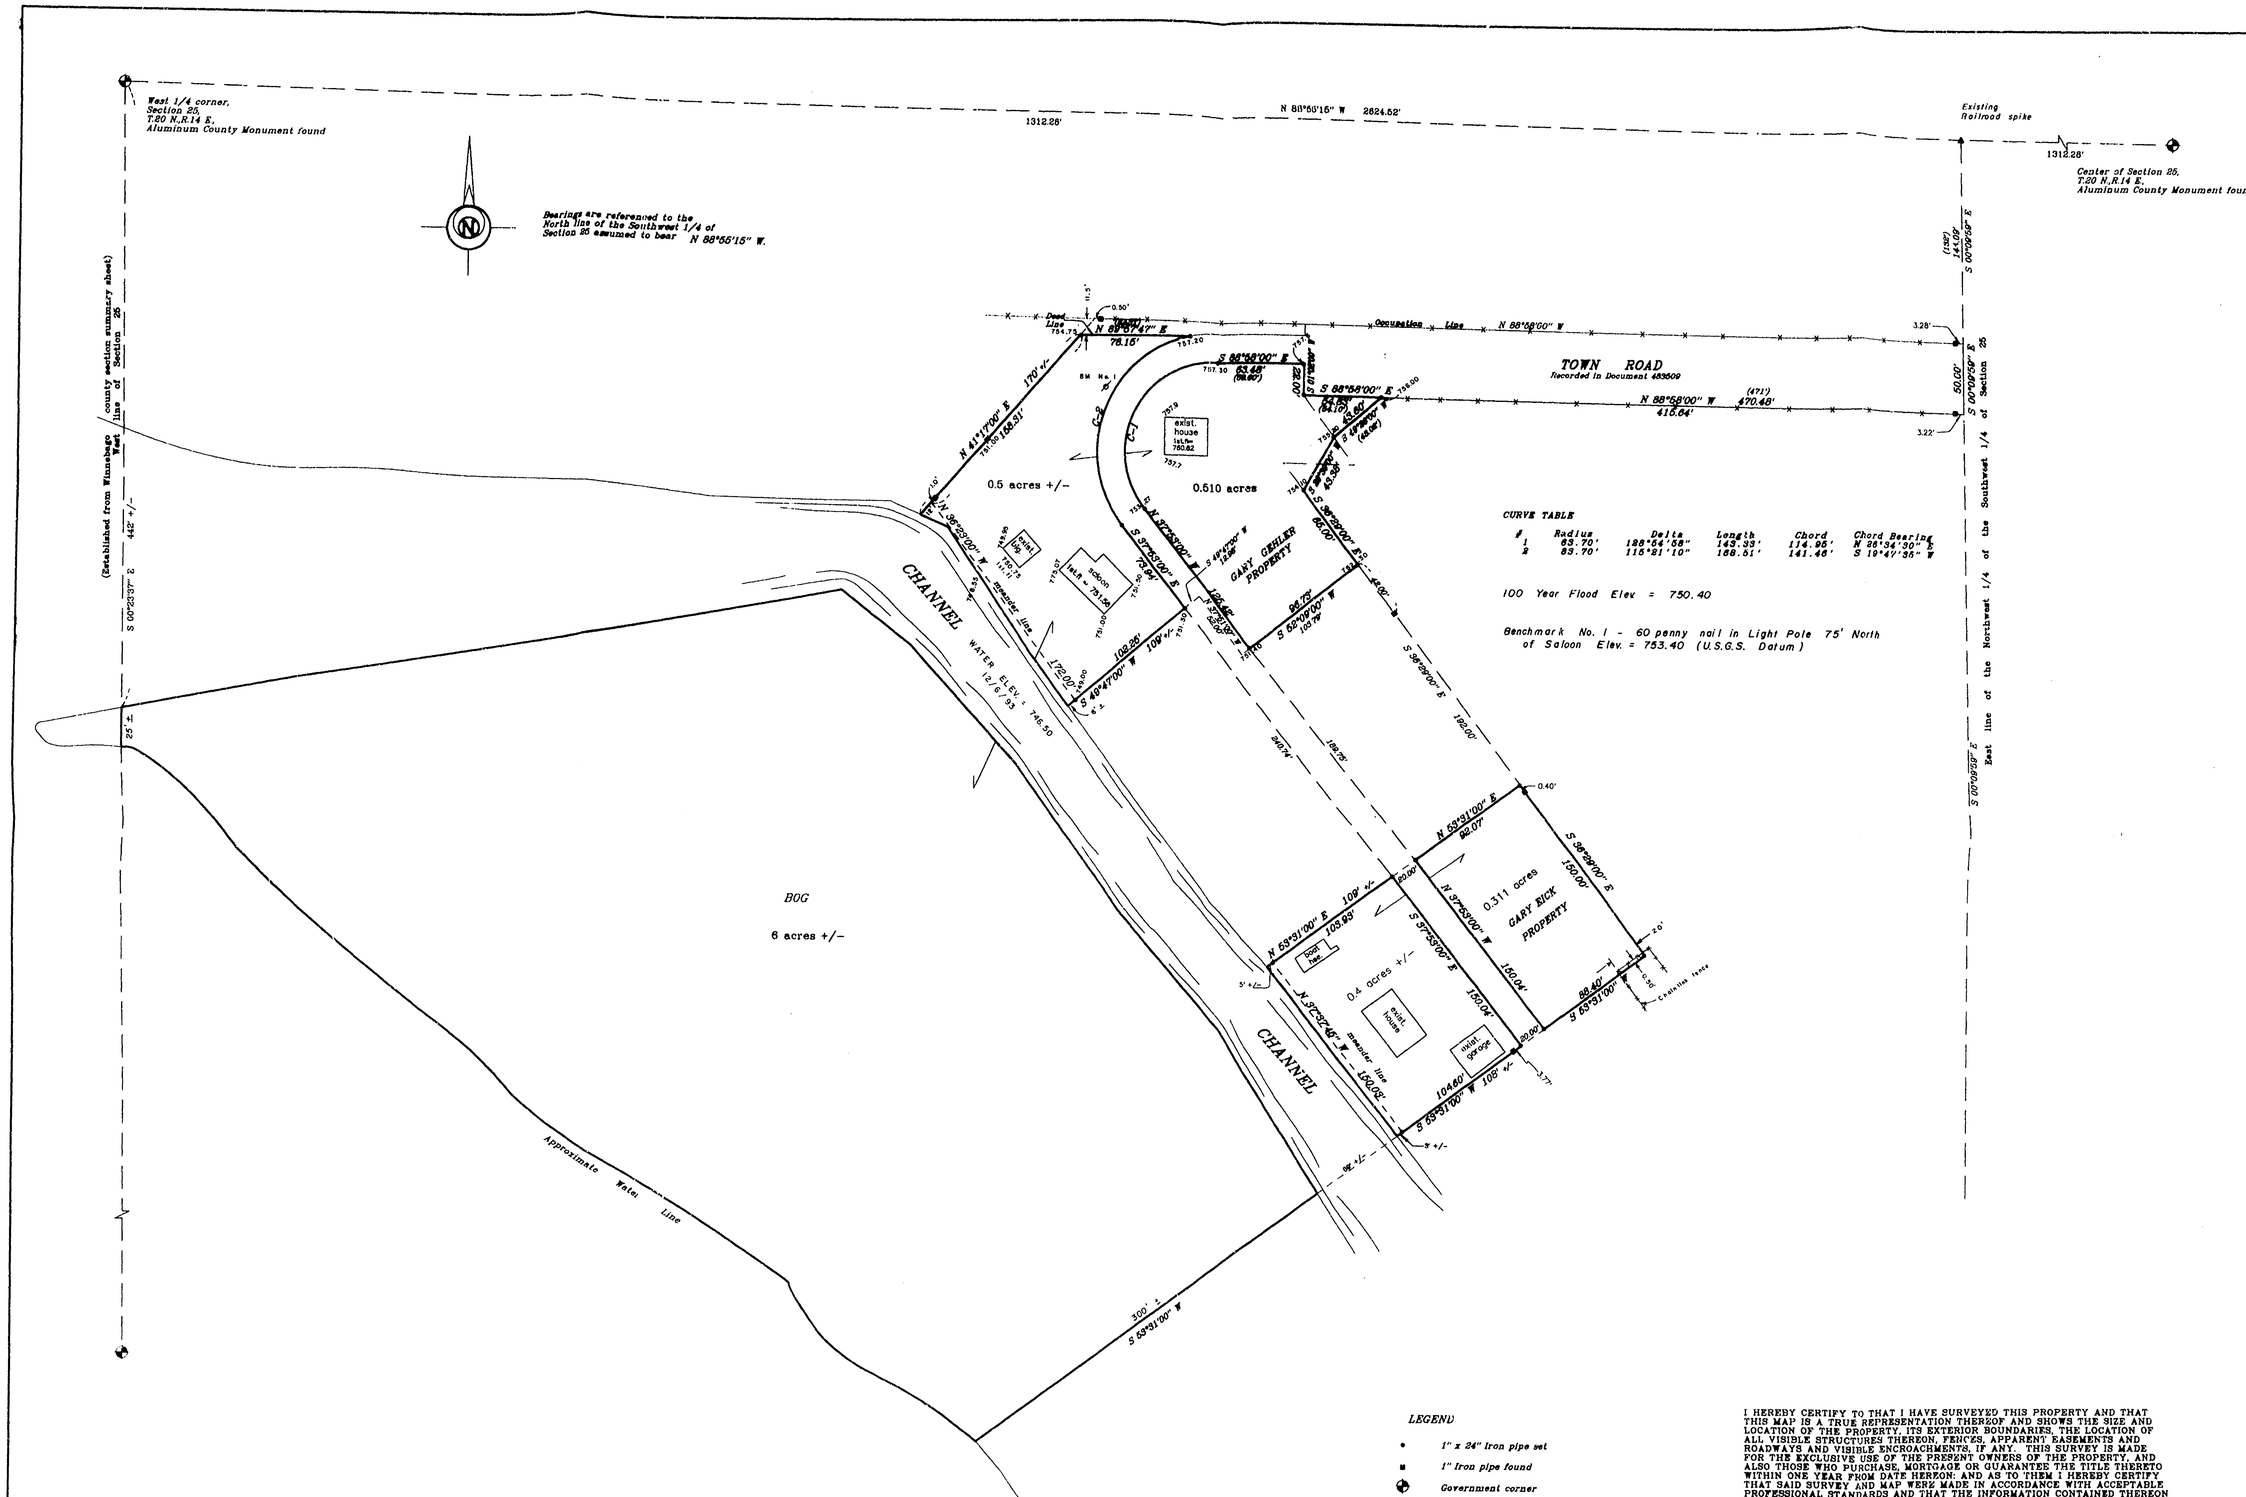

CURVE TABLE

#	Radius	Delta	Length	Chord	Chord Bearing
1	83.70'	128°54'52"	143.33'	114.95'	N 26°34'30"
2	83.70'	116°21'10"	168.51'	141.46'	S 19°47'36" W

100 Year Flood Elev = 750.40

Benchmark No. 1 - 60 penny nail in Light Pole 75' North of Saloon Elev. = 753.40 (U.S.G.S. Datum)

LEGEND

- 1" x 24" iron pipe set
- 1" iron pipe found
- Government corner
- ( ) Recorded as
- 757.9 Existing spot elevation
- Fence

I HEREBY CERTIFY TO THAT I HAVE SURVEYED THIS PROPERTY AND THAT THIS MAP IS A TRUE REPRESENTATION THEREOF AND SHOWS THE SIZE AND LOCATION OF THE PROPERTY, ITS EXTERIOR BOUNDARIES, THE LOCATION OF ALL VISIBLE STRUCTURES THEREON, FENCES, APPARENT EASEMENTS AND ROADWAYS AND VISIBLE ENCROACHMENTS, IF ANY. THIS SURVEY IS MADE FOR THE EXCLUSIVE USE OF THE PRESENT OWNERS OF THE PROPERTY, AND ALSO THOSE WHO PURCHASE, MORTGAGE OR GUARANTEE THE TITLE THERETO WITHIN ONE YEAR FROM DATE HEREON; AND AS TO THEM I HEREBY CERTIFY THAT SAID SURVEY AND MAP WERE MADE IN ACCORDANCE WITH ACCEPTABLE PROFESSIONAL STANDARDS AND THAT THE INFORMATION CONTAINED THEREON IS, TO THE BEST OF MY KNOWLEDGE AND BELIEF A TRUE AND ACCURATE REPRESENTATION THEREOF.

Gary A. Zahringer — Dec. 14, 1993
GARY A. ZAHRINGER, RLS-2098 — DATE

Martenson & Eisele, Inc.
Consulting Engineering & Land Surveying
1919 American Court
Neenah, WI 54956
Ph.(414)731-0381

WISCONSIN GARY A. ZAHRINGER S-2098 REGISTERED LAND SURVEYOR

DRAWN BY	CHECKED	APPROVED
M.A.S.		

NO.	DATE	REVISION

PLAT OF SURVEY

Part of the Northwest 1/4 of the Southwest 1/4 of Section 25, Town 20 North, Range 14 East, Town of Wolf River, Winnebago County, Wisconsin.

Survey for:
Gary Gebler & Gary Bick

FIELD BK.	PAGE		
		SCALE 1"=50'	DATE
		COMP. FILE a148345	DSK. MAS

DRAWING NO.
148-345

Sec 25 T20N R14E