



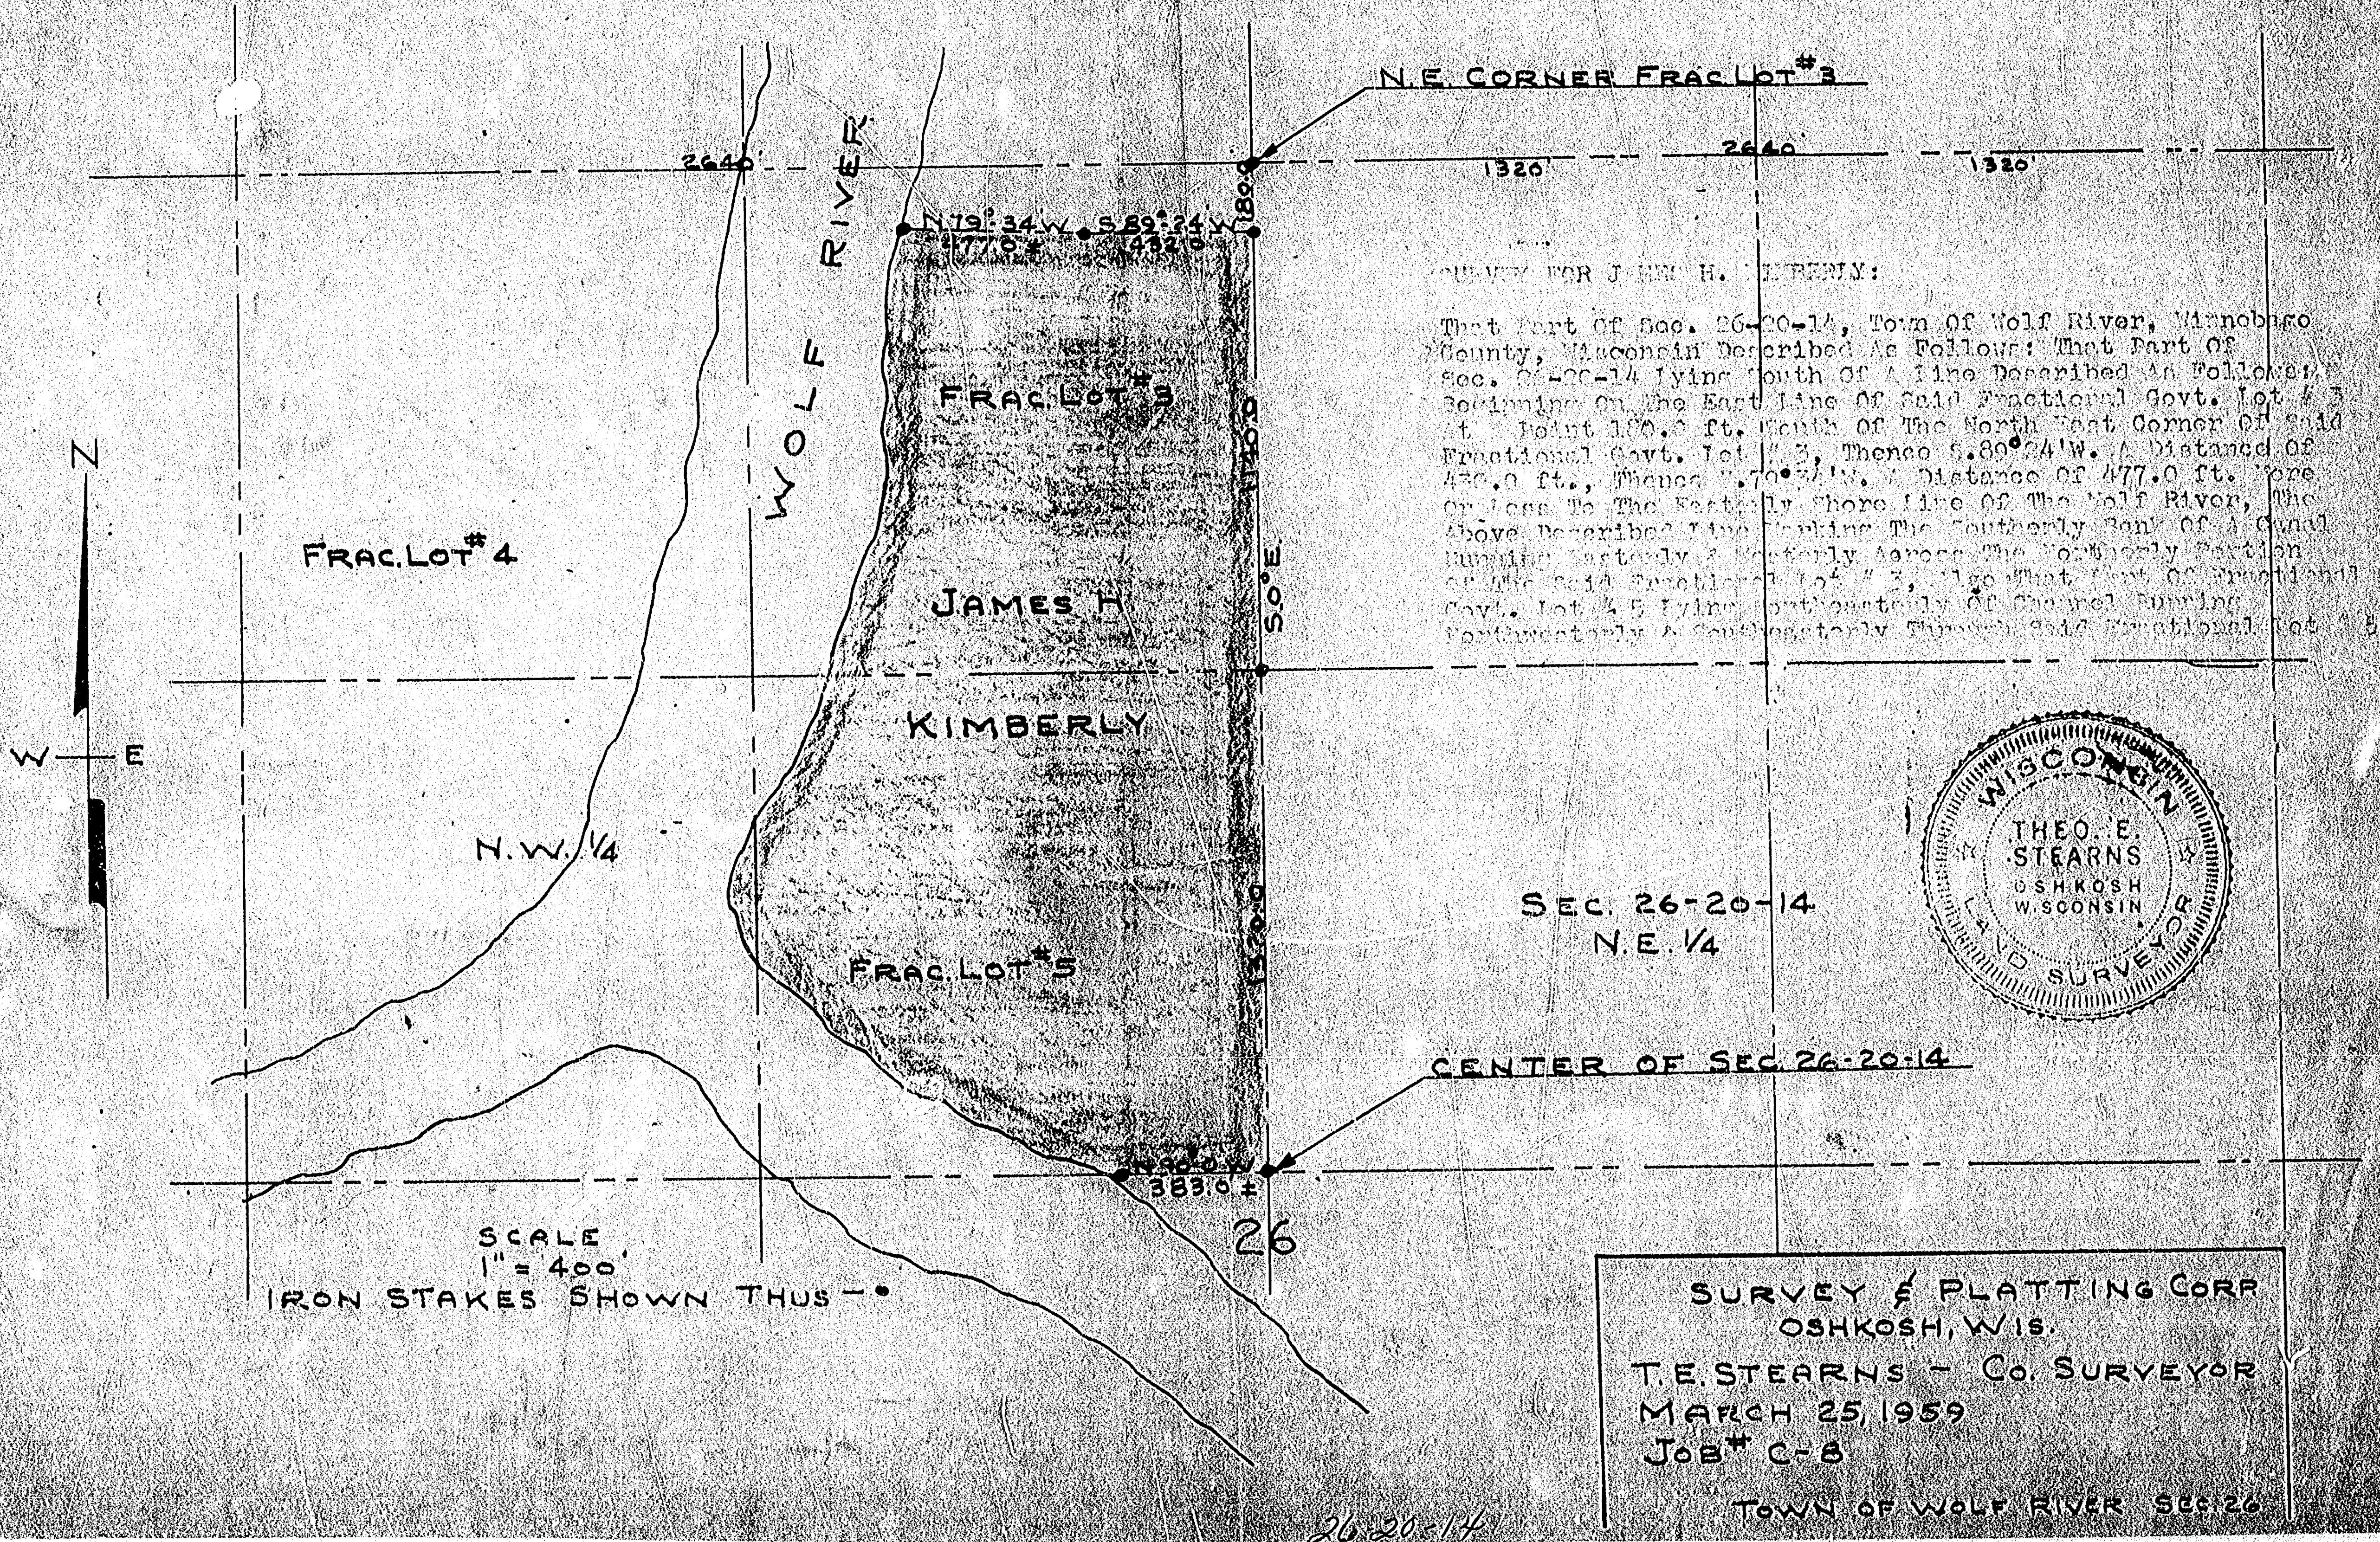

17-A



MAP OF SEC 26 TOWNSHIP NO 20 RANGE NO 14 EAST TOWN OF WOLF RIVER

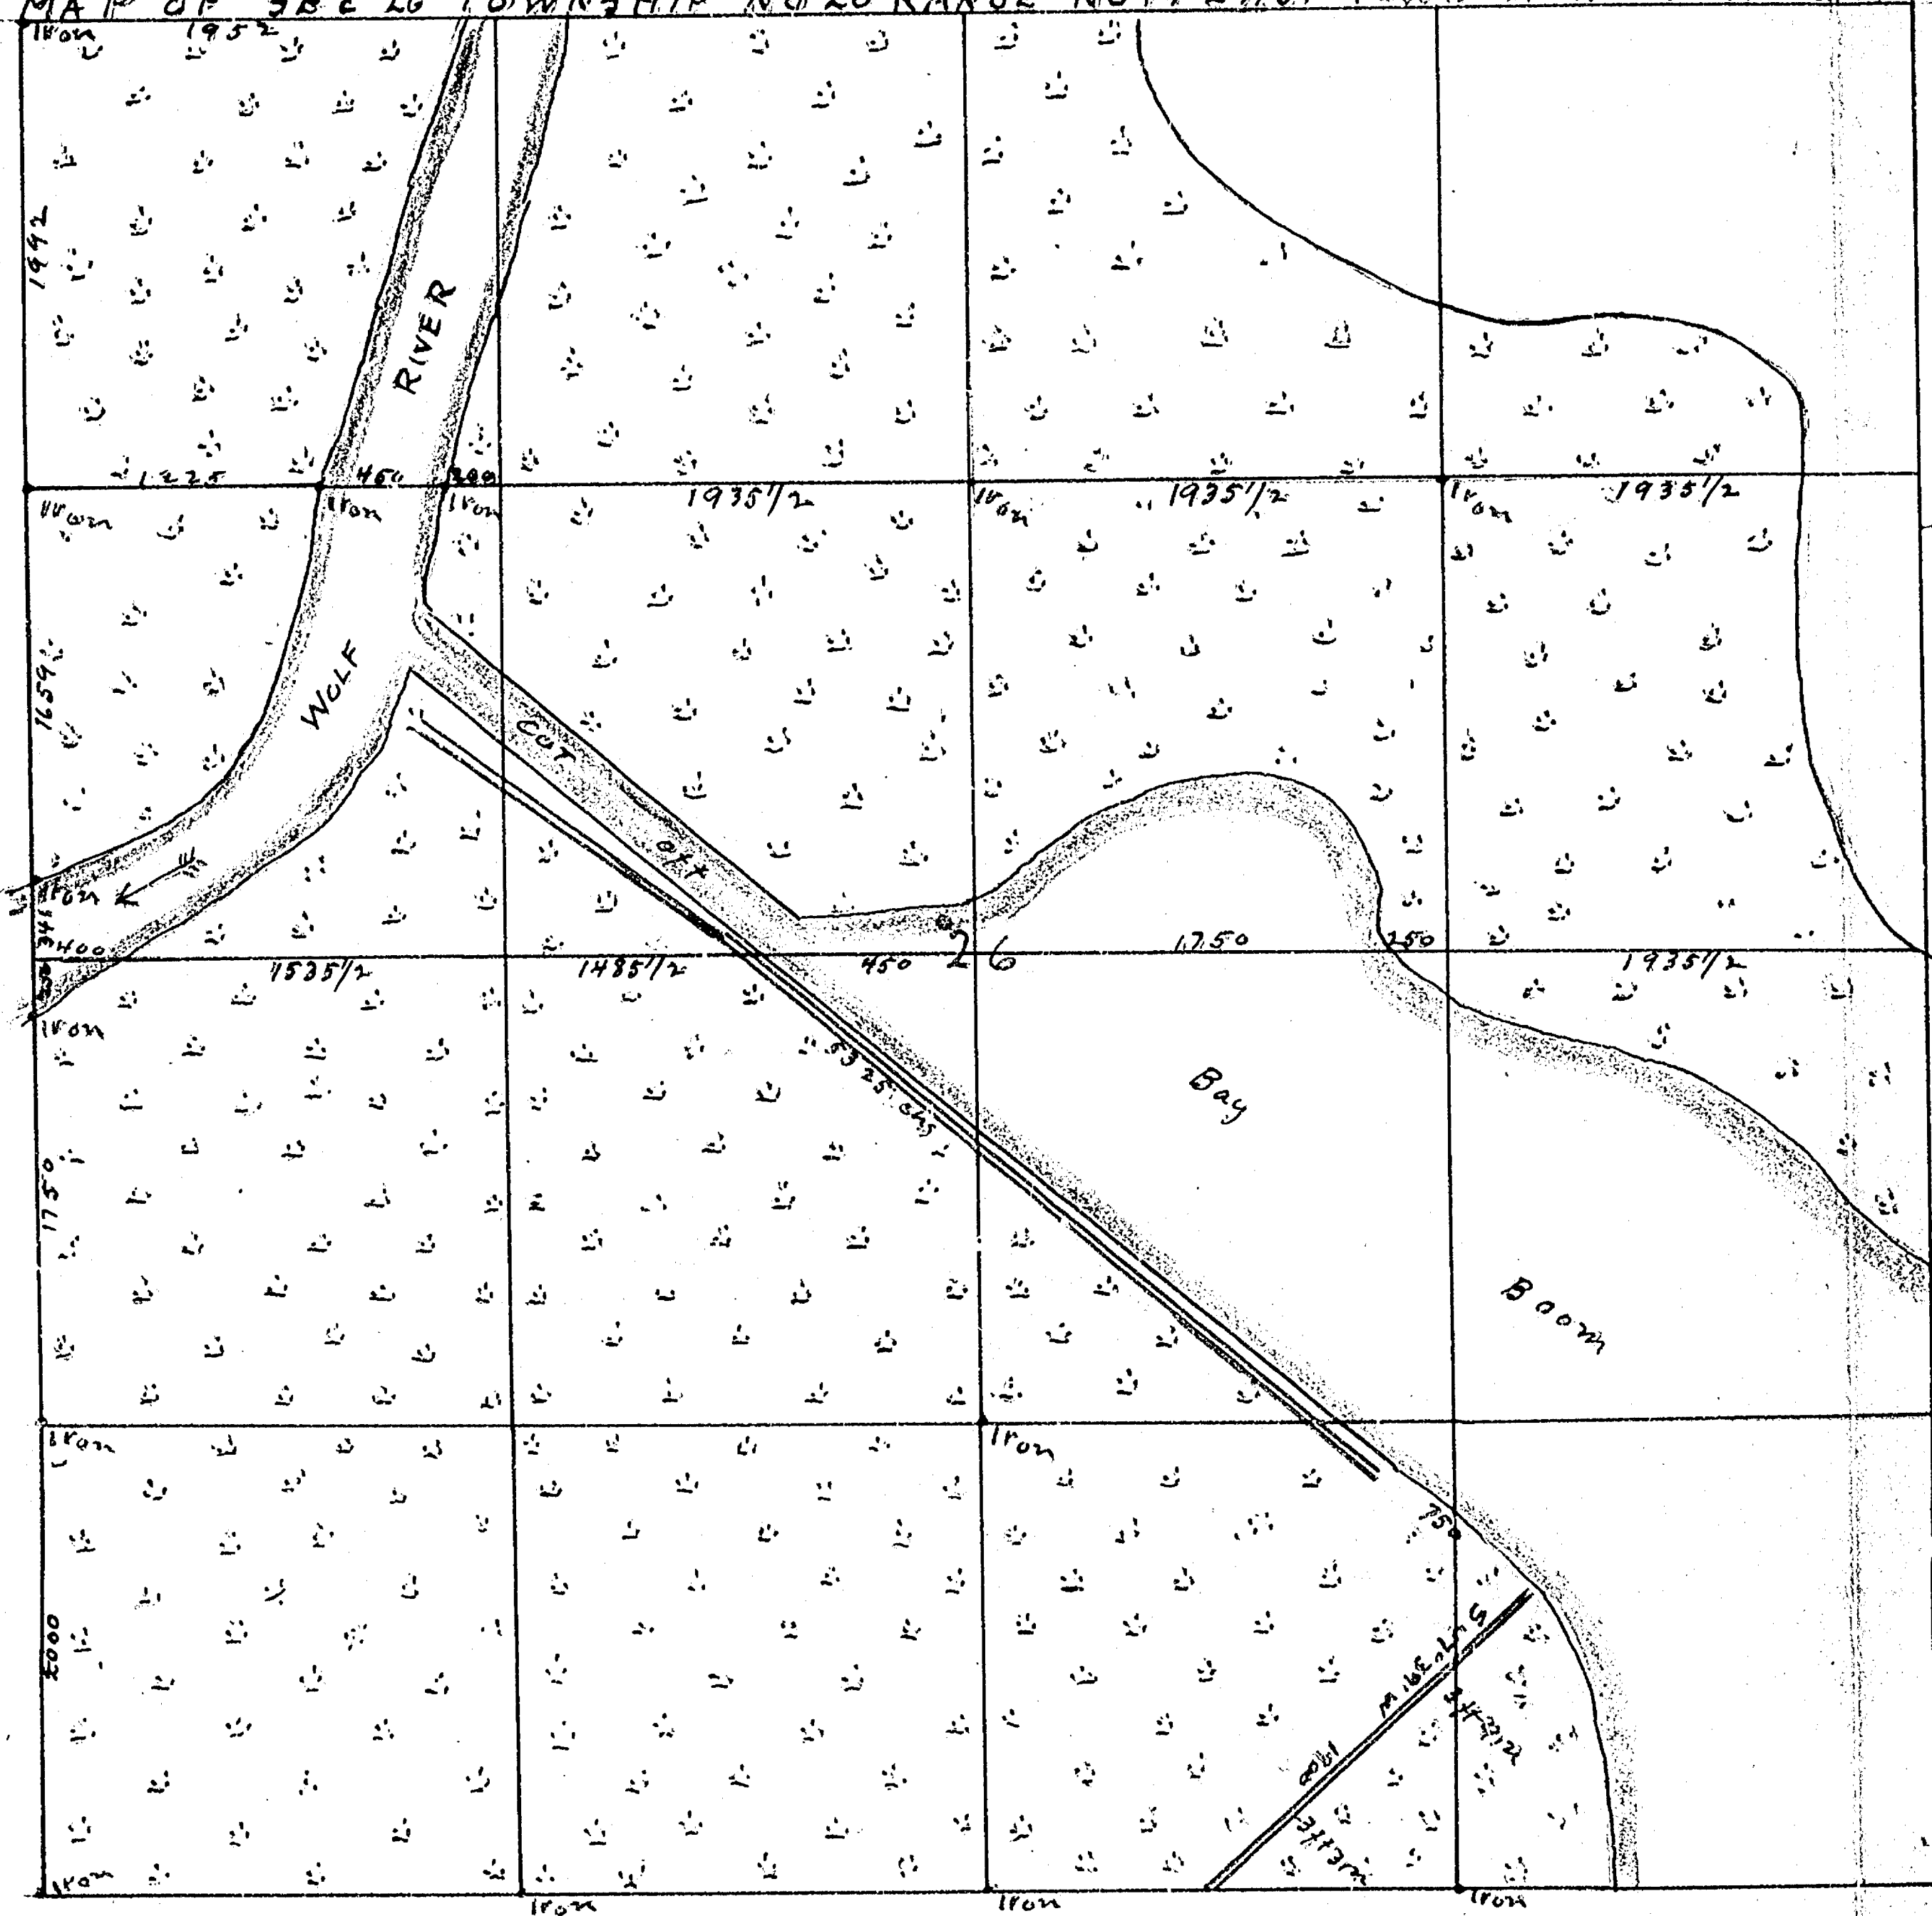

Distance of Dike along cut off 53.25 chs or 213 Rods from end of Dike along cut off to
Dike that runs S 47° 30' W 750 chs or 30 Rods thence South 48° 30' W 19.00 chs or 76 Rods in Sec 26
Measurements taken Jan 29th 1919 Levels taken Jan 29th 1919 W W Goold Co Surveyor
W W Goold Chainman
Louis Vohs

CITY OF OSHKOSH ENGINEERING DEPARTMENT	DRAWN	SURVEY AND LEVELS OF DIKE IN SEC 26 TOWNSHIP NO 20 RANGE NO 14 EAST WOLF RIVER
	SCALE	

26-20-14

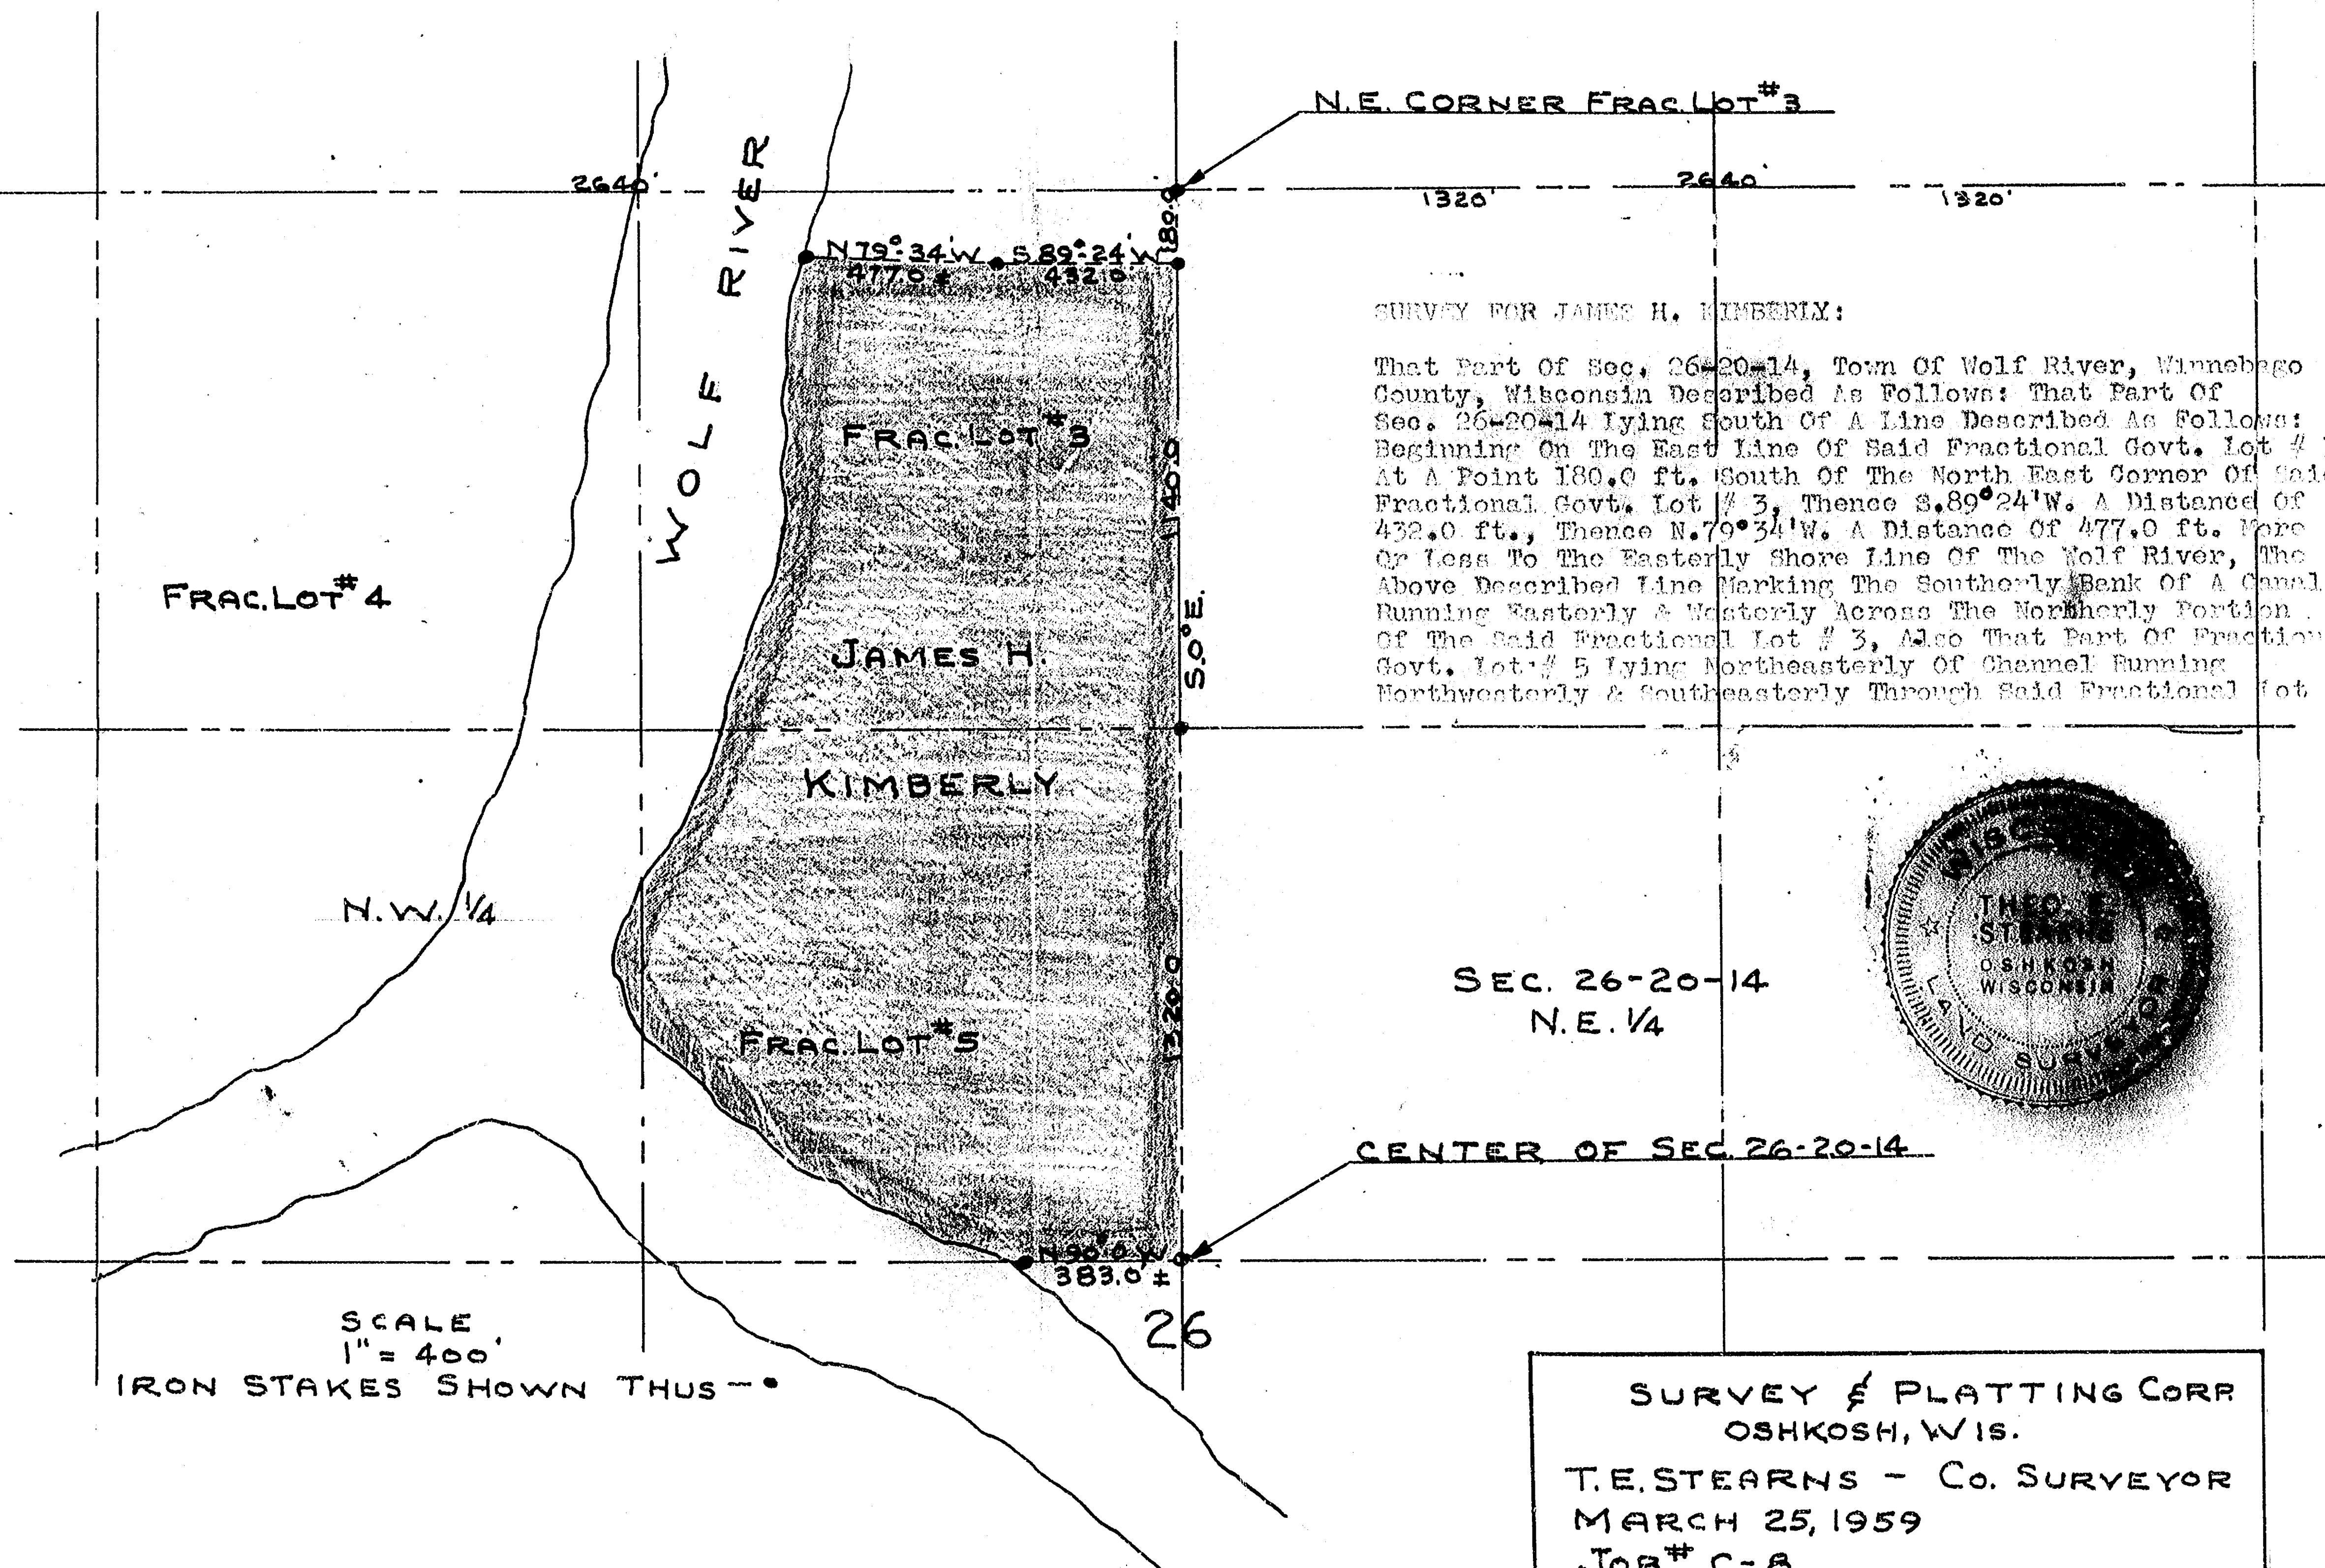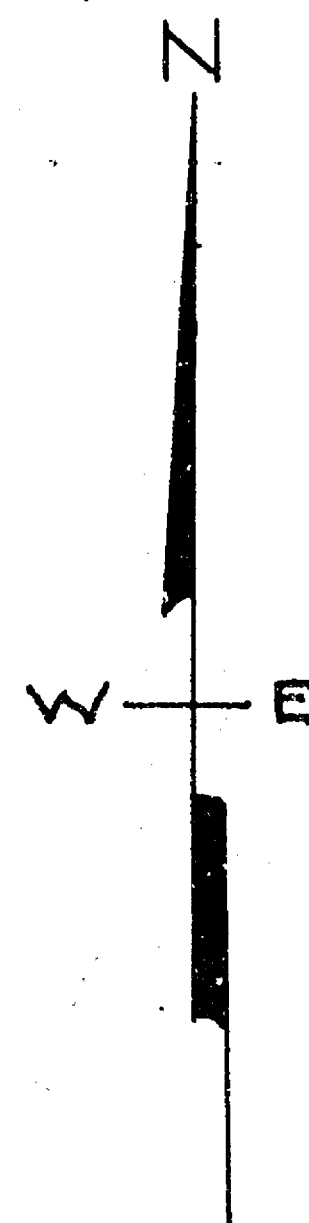

SURVEY FOR JAMES H. KIMBERLY:

That Part Of Sec. 26-20-14, Town Of Wolf River, Winnebago County, Wisconsin Described As Follows: That Part Of Sec. 26-20-14 Lying South Of A Line Described As Follows: Beginning On The East Line Of Said Fractional Govt. Lot # 3 At A Point 180.0 ft. South Of The North East Corner Of Said Fractional Govt. Lot # 3, Thence S. 89° 24' W. A Distance Of 432.0 ft., Thence N. 79° 34' W. A Distance Of 477.0 ft. More Or Less To The Easterly Shore Line Of The Wolf River, The Above Described Line Marking The Southerly Bank Of A Canal Running Easterly & Westerly Across The Northerly Portion Of The Said Fractional Lot # 3, Also That Part Of Fractional Govt. Lot # 5 Lying Northeasterly Of Channel Running Northwestwardly & Southeastwardly Through Said Fractional Lot # 5.



SEC. 26-20-14
N.E. 1/4


CENTER OF SEC. 26-20-14

SCALE
1" = 400'
IRON STAKES SHOWN THUS - •

SURVEY & PLATTING CORP.
OSHKOSH, WIS.
T.E. STEARNS - Co. SURVEYOR
MARCH 25, 1959
JOB# C-8

TOWN OF WOLF RIVER SEC. 26

26-20-14

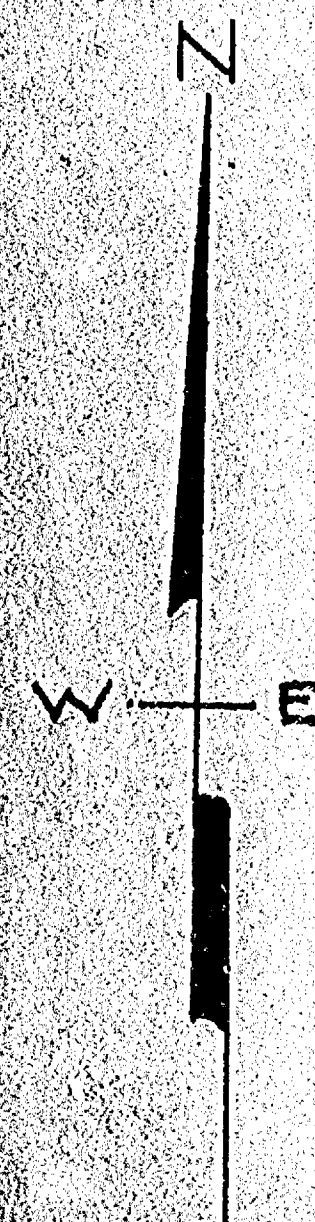

FRAC. LOT # 4

N.W. 1/4

WOLF RIVER

FRAC. LOT # 3

JAMES H

KIMBERLY

FRAC. LOT # 5

N.E. CORNER FRAC. LOT # 3

WITNESS FOR J. H. H. & B. W. H.:

That part of Sec. 26-20-14, Town of Wolf River, Winnebago County, Wisconsin described as follows: That part of Sec. 26-20-14 lying south of a line described as follows: Beginning on the East line of said Fractional Govt. Lot # 3 at a point 150.0 ft. South of the North East Corner of said Fractional Govt. Lot # 3, thence S. 89° 24' W. a distance of 477.0 ft., thence S. 70° 24' W. a distance of 477.0 ft. more or less to the westerly shore line of the Wolf River, the above described line marking the southerly bank of a canal running westerly and easterly across the northerly portion of the said Fractional Lot # 3, also that part of Fractional Govt. Lot # 5 lying southerly of said canal running northwesterly & southeasterly through said Fractional Lot # 5.

SEC. 26-20-14
N.E. 1/4



CENTER OF SEC. 26-20-14

SCALE
1" = 400'
IRON STAKES SHOWN THUS - •

SURVEY & PLATTING CORP
OSHKOSH, WIS.
T. E. STEARNS - Co. SURVEYOR
MARCH 25, 1959
JOB # C-8
TOWN OF WOLF RIVER, WIS. CO.
26-20-14