

SURVEY OF 2 PARCELS OF LAND IN SEC. 29-20-14,
AND IN SEC. 32-20-14, TOWN OF WOLF RIVER, WINNEBAGO
COUNTY, WIS.

S.E. 1/4 OF SW. 1/4

SEC. 29-20-14

RELOCATED C.T.H. "H"

S. R/W LINE OF OLD C.T.H. "H"

N. LINE OF SEC. 32

N. 1/4 COR.
SEC. 32

N.E. 1/4 OF NW. 1/4

SEC. 32-20-14

GOV. LOT #3.

TOWN OF WOLF RIVER

N.E. 1/4 LINE SEC. 32-20-14

FENCE
20.0' RIGHT OF WAY EASEMENT

BOAT
HOUSE

CEMENT BLK.
GARAGE

WOOD FRAME
HOUSE

LAKE

POYGAN

SCALE
1"=50'

IRON STAKES SHOWN THUS—•



SURVEY AND PLATTING Co.
OSHKOSH, WIS.



T. E. STEARNS-REG. SURVEYOR

APRIL 28, 1964.

29-20-14

The NE 1/4 of the SE 1/4 of Sec. 29, T. 20N., R. 14E.,
Town of Wolf River, Winnebago County, WI

The S 1/2 of the NE 1/4 of the SW 1/4 of
Sec. 29, T. 20N., R. 14E., Town of Wolf River,
Winnebago County, WI

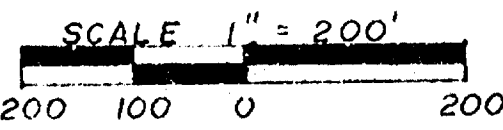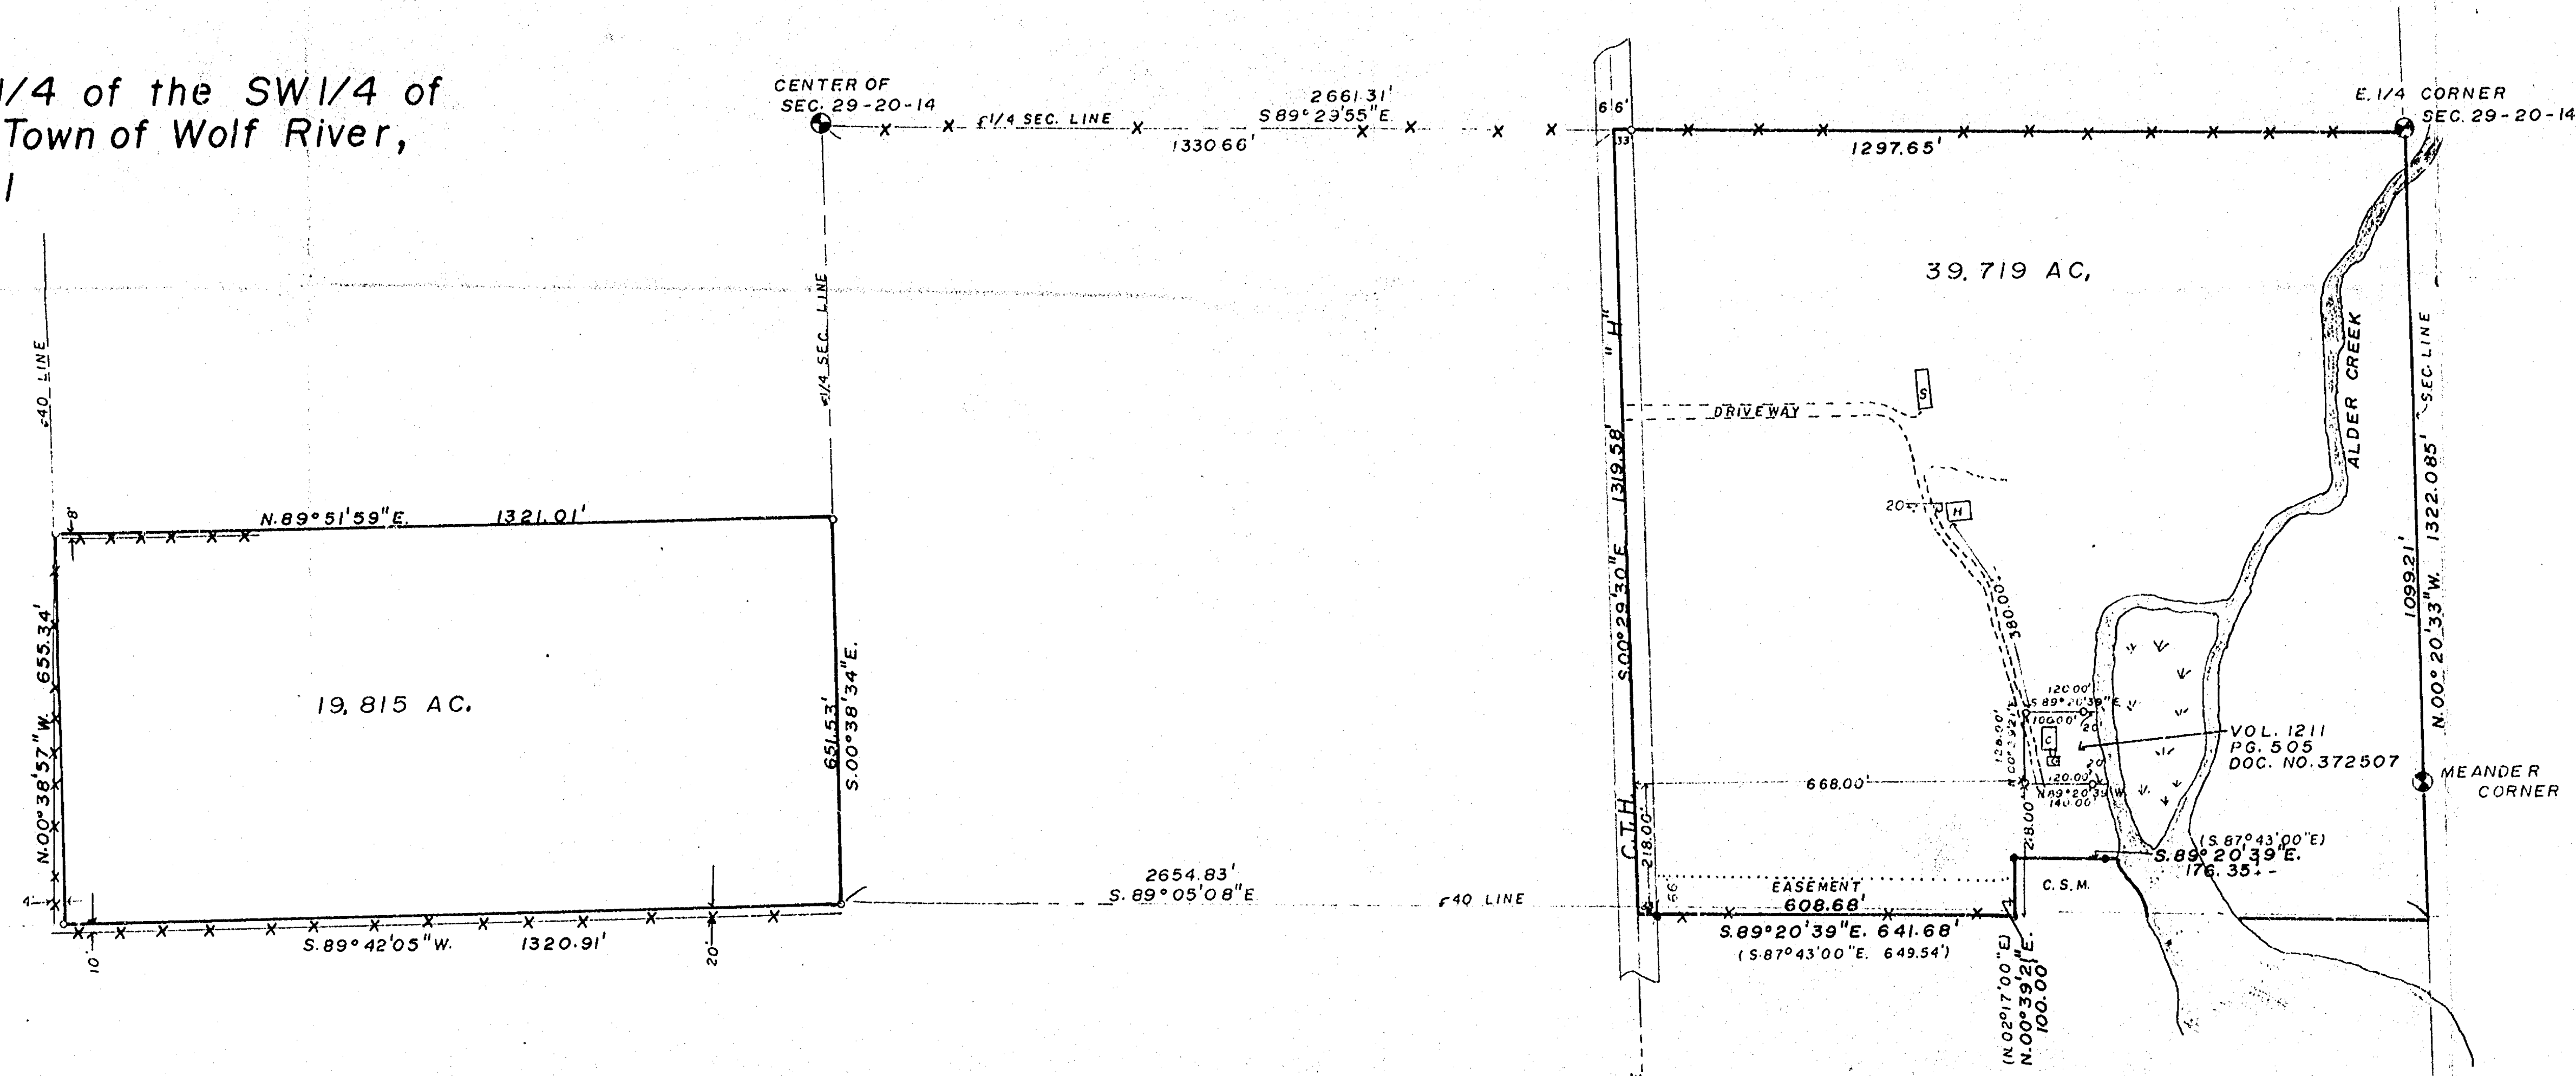

- LEGEND
- BERNTSEN MONUMENT
 - EXISTING IRON PIPE
 - 1" X 30" IRON PIPE SET weighing 1.13 lbs./11n. ft.
 - X FENCE
 - () RECORDED AS

SAYLER SURVEY, INC. LAND SURVEYORS
WINNECONNE, WI

FB. 51 PG. 71 S - 001607




Calvin W. Hawksworth
CALVIN W. HAWKSWORTH S-1290
WISCONSIN REGISTERED LAND SURVEYOR
MARCH 7, 1986

29-20-14

**PART OF THE NW1/4 OF THE SE1/4 & PART OF THE N1/2 OF THE SW1/4,
SEC. 29, T.20N., R.15E., TOWN OF WINCHESTER, WINNEBAGO CO., WI.**

CLIENT: GERALD TRAUBA
P.O. BOX 113
GREENVILLE, WI. 54842

EXISTING PARCEL

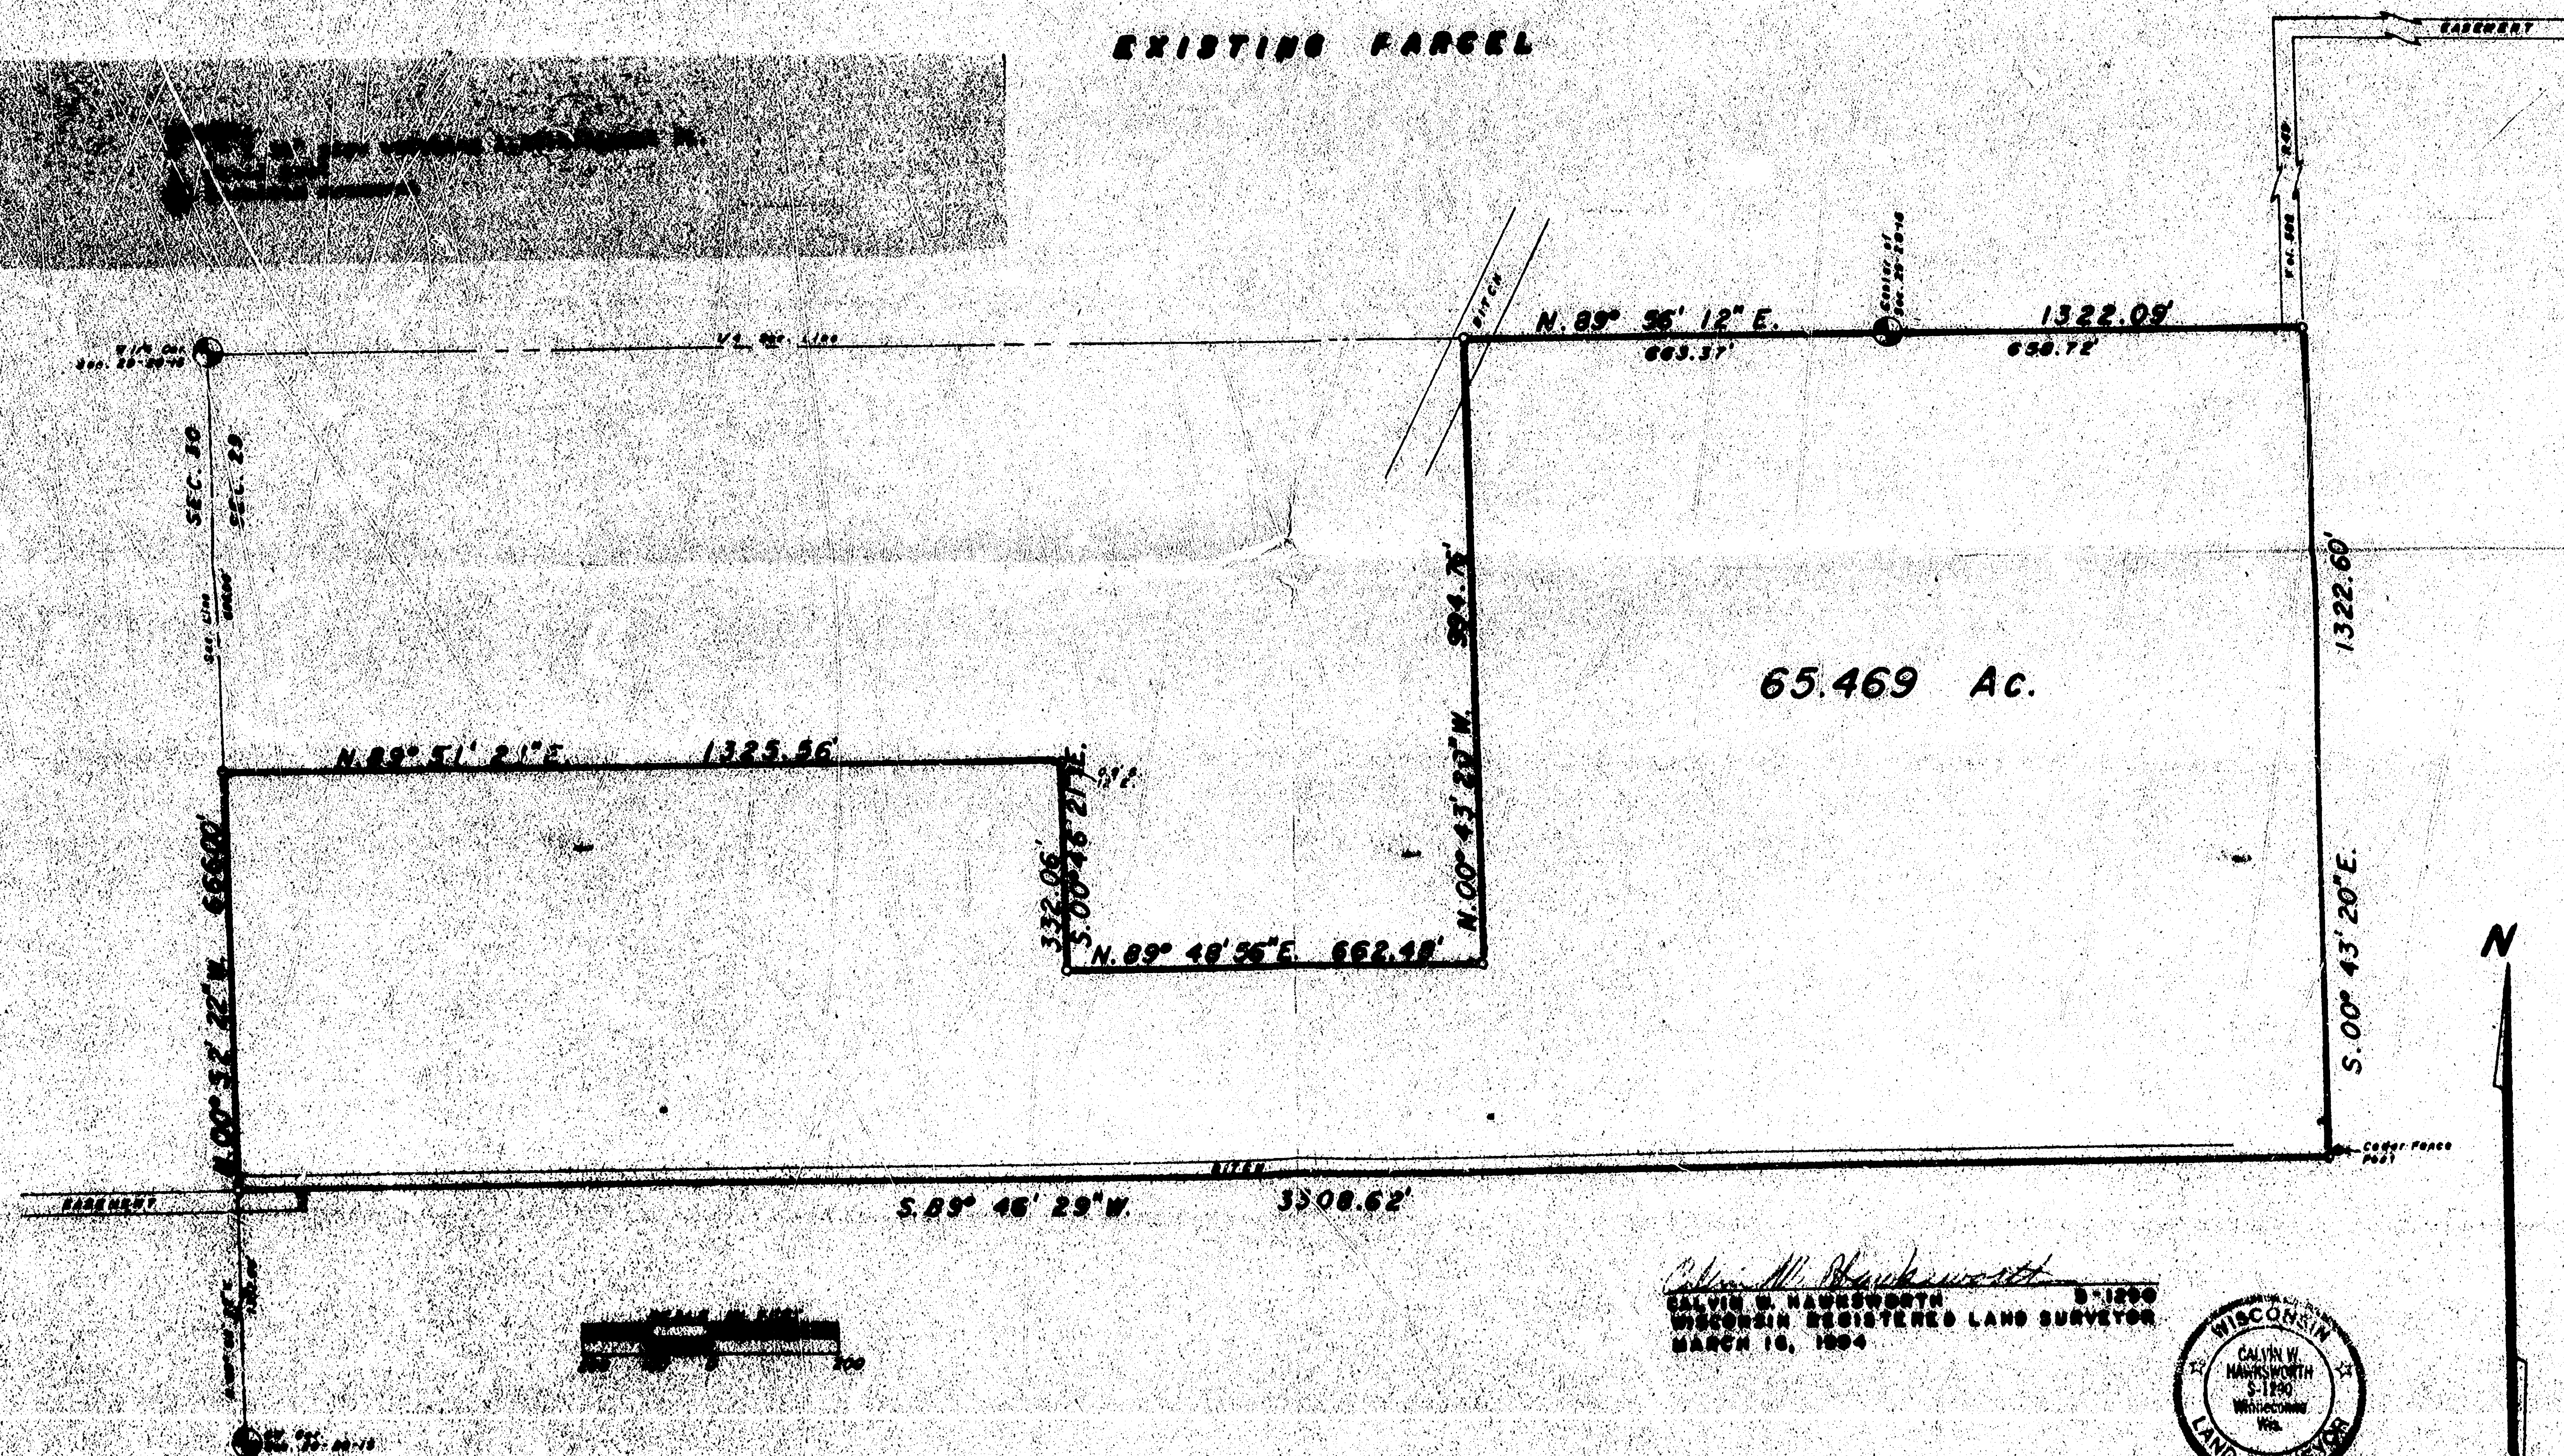

Calvin W. Hawksworth
CALVIN W. HAWKSWORTH
WISCONSIN REGISTERED LAND SURVEYOR

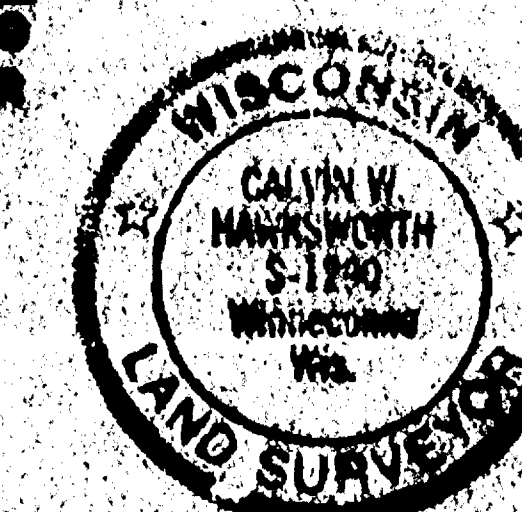


EXHIBIT MAP

SURVEYOR'S CERTIFICATE:
I, LAWRENCE C. KRIESCHER, WISCONSIN REGISTERED LAND SURVEYOR, HEREBY CERTIFY
THAT THE MAP SHOWN
IS A TRUE AND ACCURATE REPRESENTATION THEREOF TO THE BEST OF MY KNOWLEDGE
AND BELIEF.

DATED THIS 4TH DAY OF SEPTEMBER 2002

Lawrence C. Kriescher
WISCONSIN REGISTERED LAND SURVEYOR S-1589
LAWRENCE C. KRIESCHER



ALL BEARINGS ARE REFERENCED TO THE
WEST LINE OF THE SE 1/4 OF SECTION 28 T.20N. R.14E.
RECORDED TO BEAR N10°22'E.

N

SCALE: 1" = 40'

LEGEND

- = 3/4" X 24" REBAR SET.
- = 1" IRON PIPE FOUND
- ⊙ = COUNTY MONUMENT
- (459) = RECORDED DATA

CENTER OF
SECTION 29,
T.20N., R.14E.

W. L. OF THE SW 1/4 OF SECTION 28 T.20N. R.14E.

N.00°08'29"E. 200.10'

S.1/4 CORNER
SECTION 29,
T.20N., R.14E.

CURVE DATA
RADIUS LENGTH = 851.51'
CHORD = N.64°59'37"E. 6.04'
CENTRAL ANGLE = 0°17'59"
CHORD = N.65°45'47.5"E. 16.84'
ARC = 16.84'


L.C. KRIESCHER AND ASSOCIATES LLC.
5251 GRANDVIEW ROAD
LARSEN, WI. 54947
920-836-3576

BOUNDARY SURVEY
&
LAND DESIGN

EXHIBIT MAP FOR
DENNIS KLEIST
W.669 35TH CT.
FREMONT, WI 54940

EXHIBIT MAP OF
A PART OF THE SW.1/4 OF THE SE.1/4 SECTION 29
T.20N. R.14E. AND ALL OF CERTIFIED SURVEY MAP
NO. 5058 TOWN OF WOLF RIVER, WINNEBAGO COUNTY
WISCONSIN

PROJECT NO.
220801
FILE:
KLEIST(4).DWG
DATE
8-29-02
DWG. NO.
K-28

TOWN OF WOLF RIVER Sec.29-T20N-R14E