


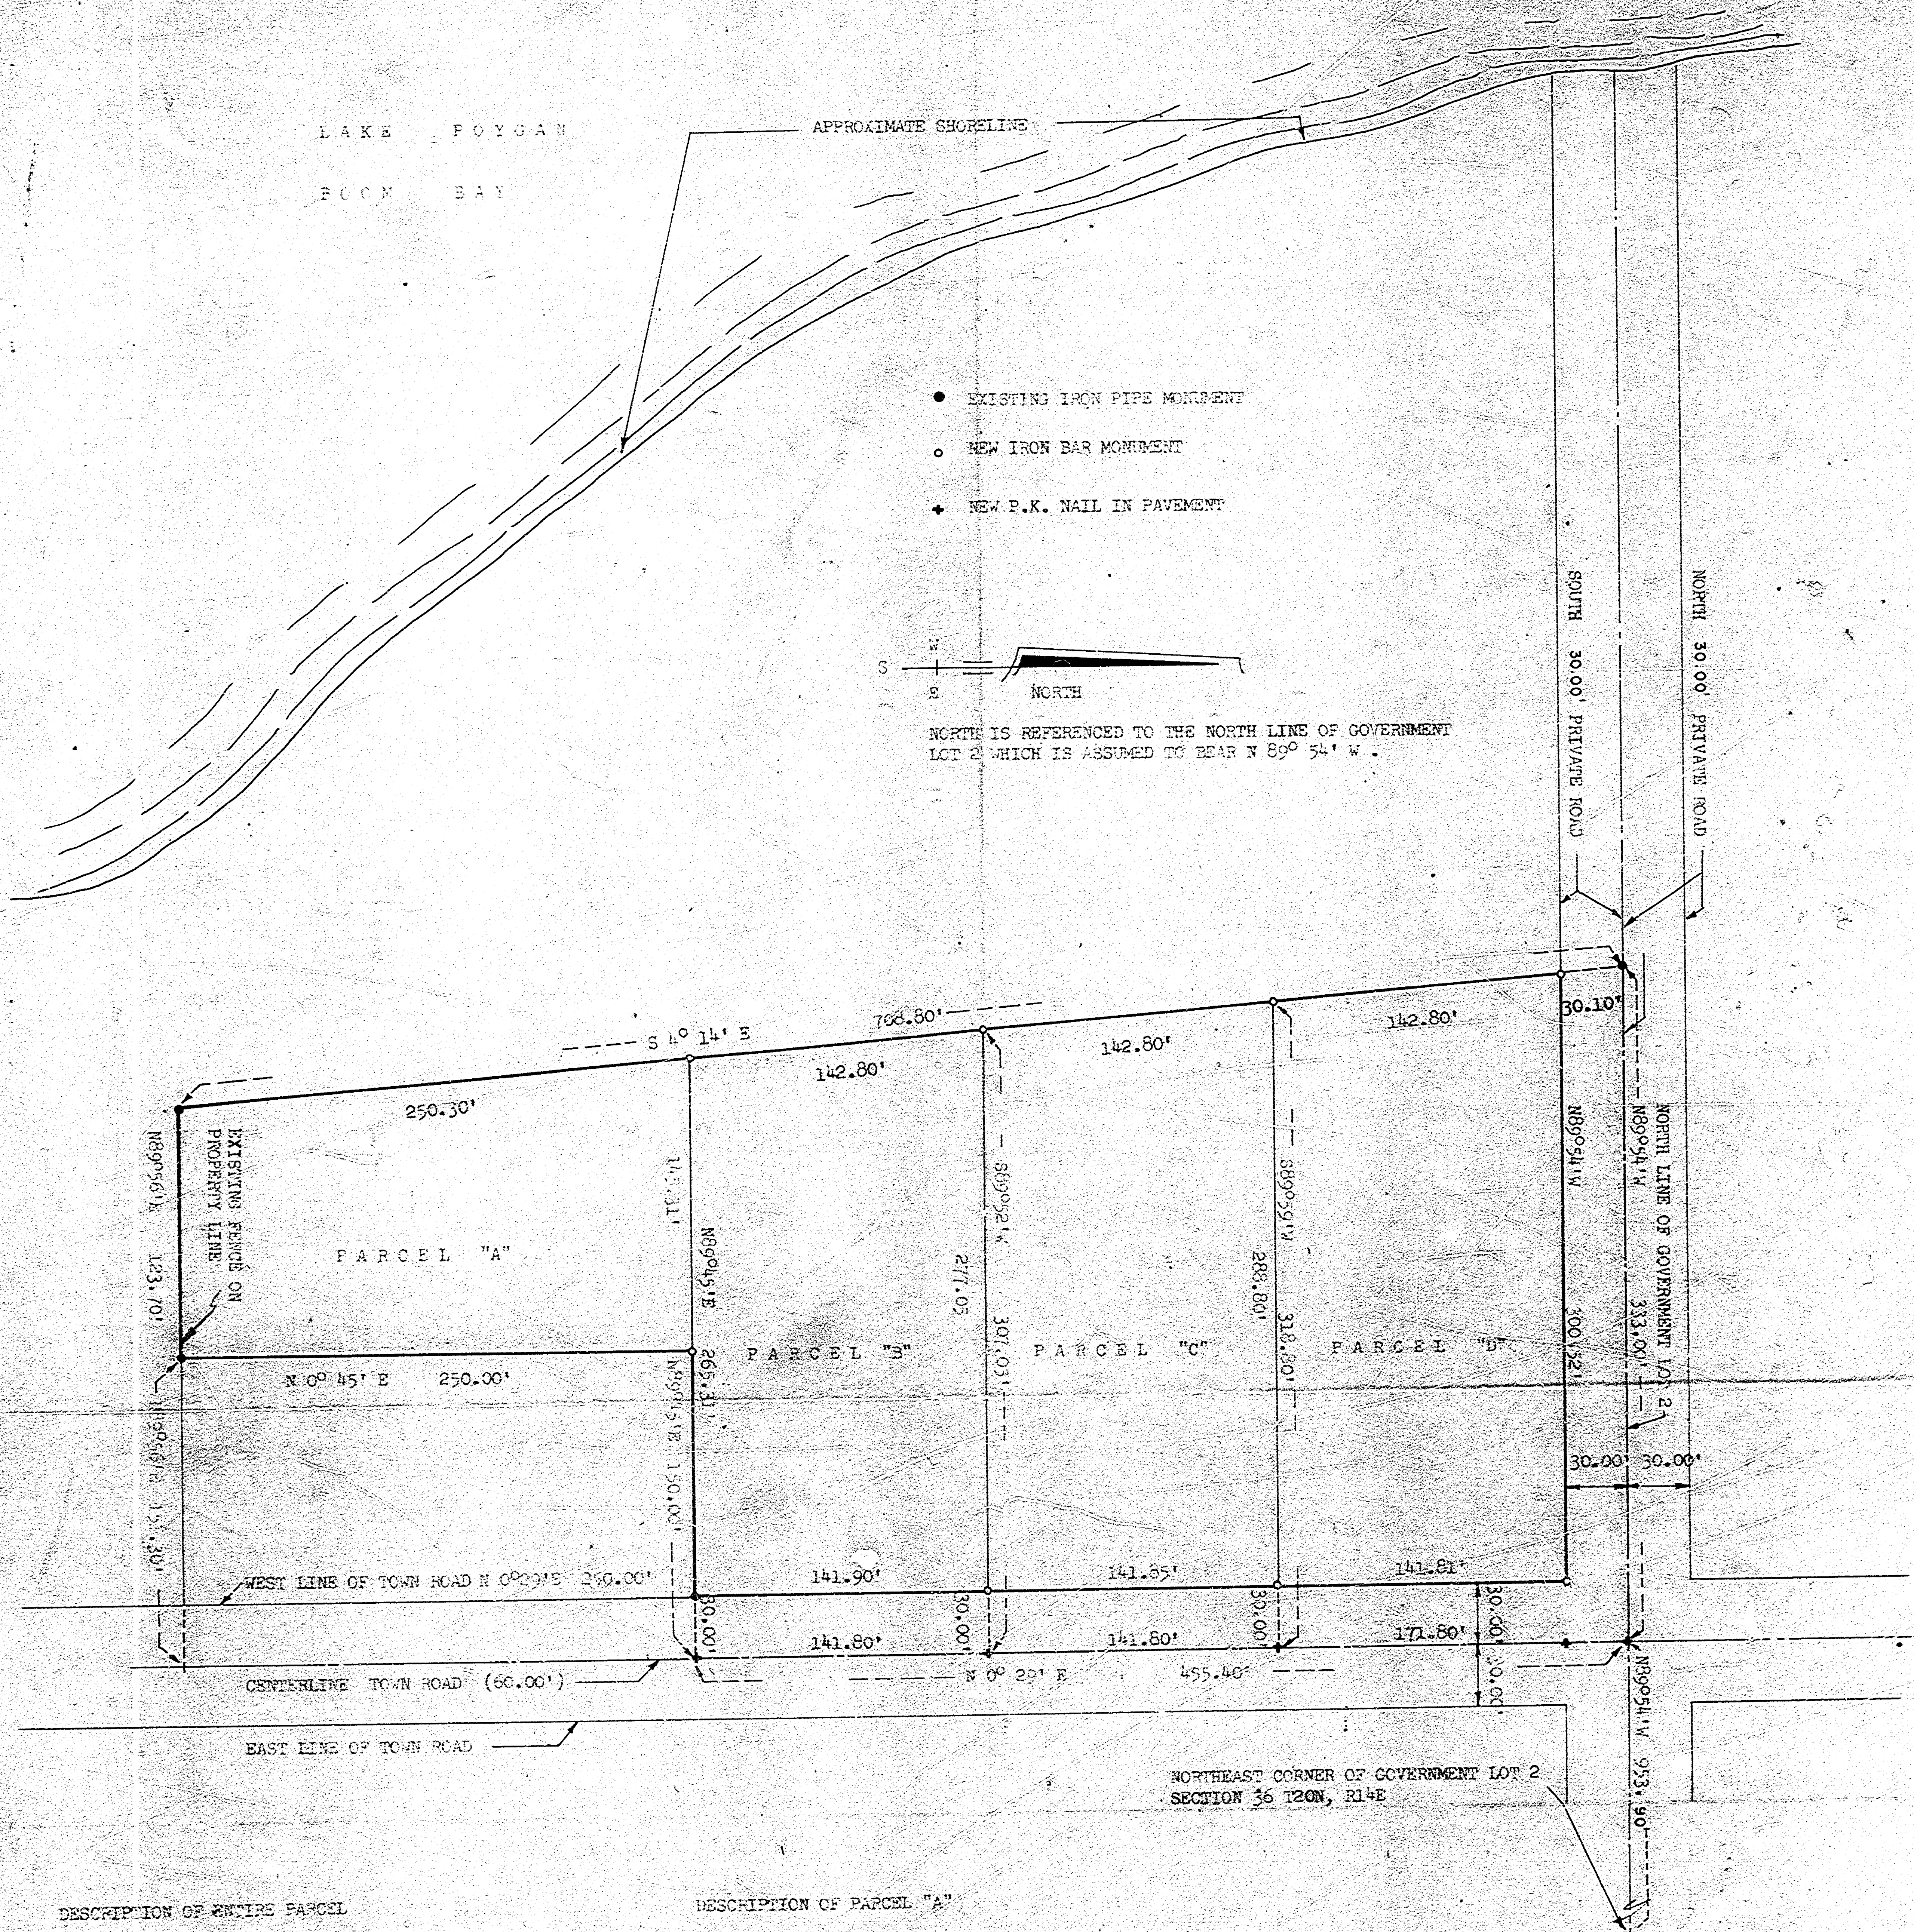

DESCRIPTION OF ENTIRE PARCEL

A PARCEL OF LAND IN GOVERNMENT LOT 2, SECTION 36, T20N, R14E, TOWN OF WOLF RIVER, WINNEBAGO COUNTY, WISCONSIN BOUNDED AND DESCRIBED AS FOLLOWS:

COMMENCING AT THE NE CORNER OF GOVERNMENT LOT 2 OF SAID SECTION 36, THENCE N89°54'W ALONG THE NORTH LINE OF SAID GOVERNMENT LOT 2, A DISTANCE OF 953.90 FEET TO THE POINT OF BEGINNING; THENCE CONTINUING N89°54'W ALONG THE NORTH LINE OF GOV'T LOT 2, A DISTANCE OF 333.00 FEET; THENCE S4°14'E 172.90 FEET; THENCE N89°56'E 123.70 FEET; THENCE N 0°45'E 250.00 FEET; THENCE N89°56'E 123.70 FEET TO THE CENTERLINE OF THE TOWN ROAD; THENCE N 0°29'E ALONG THE CENTERLINE OF SAID TOWN ROAD 455.40 FEET TO THE POINT OF BEGINNING. LESS AND EXCEPTING THE EAST 30.00 FEET OF THE EAST 455.40 FEET AND THE NORTH 30.00 FEET OF THE ENTIRE PARCEL FOR ROAD PURPOSES.

DESCRIPTION OF PARCEL "B"

A PARCEL OF LAND IN GOVERNMENT LOT 2, SECTION 36, T20N, R14E, TOWN OF WOLF RIVER, WINNEBAGO COUNTY, WISCONSIN BOUNDED AND DESCRIBED AS FOLLOWS:

COMMENCING AT THE NE CORNER OF GOVERNMENT LOT 2 OF SAID SECTION 36, THENCE N89°54'W ALONG THE NORTH LINE OF SAID GOVERNMENT LOT 2, A DISTANCE OF 1286.90 FEET; THENCE S4°14'E 172.90 FEET TO THE POINT OF BEGINNING; THENCE CONTINUING S4°14'E 142.80 FEET; THENCE N89°56'E 295.31 FEET TO THE CENTERLINE OF THE TOWN ROAD; THENCE N 0°29'E ALONG THE CENTERLINE OF SAID TOWN ROAD 141.80 FEET; THENCE S89°59'W 307.05 FEET TO THE POINT OF BEGINNING. LESS AND EXCEPTING THE EAST 30.00 FEET THEREOF FOR ROAD PURPOSES.

DESCRIPTION OF PARCEL "A"

A PARCEL OF LAND IN GOVERNMENT LOT 2, SECTION 36, T20N, R14E, TOWN OF WOLF RIVER, WINNEBAGO COUNTY, WISCONSIN BOUNDED AND DESCRIBED AS FOLLOWS:

COMMENCING AT THE NE CORNER OF GOVERNMENT LOT 2 OF SAID SECTION 36, THENCE N89°54'W ALONG THE NORTH LINE OF SAID GOVERNMENT LOT 2, A DISTANCE OF 1286.90 FEET; THENCE S4°14'E 172.90 FEET TO THE POINT OF BEGINNING; THENCE CONTINUING S4°14'E 250.30 FEET; THENCE N89°56'E 123.70 FEET; THENCE N 0°45'E 250.00 FEET; THENCE S89°59'W 145.31 FEET TO THE POINT OF BEGINNING.

DESCRIPTION OF PARCEL "C"

A PARCEL OF LAND IN GOVERNMENT LOT 2, SECTION 36, T20N, R14E, TOWN OF WOLF RIVER, WINNEBAGO COUNTY, WISCONSIN BOUNDED AND DESCRIBED AS FOLLOWS:

COMMENCING AT THE NE CORNER OF GOVERNMENT LOT 2 OF SAID SECTION 36, THENCE N89°54'W ALONG THE NORTH LINE OF SAID GOVERNMENT LOT 2, A DISTANCE OF 1286.90 FEET; THENCE S4°14'E 172.90 FEET TO THE POINT OF BEGINNING; THENCE CONTINUING S4°14'E 142.80 FEET; THENCE N89°56'E 307.05 FEET TO THE CENTERLINE OF THE TOWN ROAD; THENCE N 0°29'E ALONG THE CENTERLINE OF SAID TOWN ROAD 141.80 FEET; THENCE S89°59'W 318.30 FEET TO THE POINT OF BEGINNING. LESS AND EXCEPTING THE EAST 30.00 FEET THEREOF FOR ROAD PURPOSES.

DESCRIPTION OF PARCEL "D"

A PARCEL OF LAND IN GOVERNMENT LOT 2, SECTION 36, T20N, R14E, TOWN OF WOLF RIVER, WINNEBAGO COUNTY, WISCONSIN BOUNDED AND DESCRIBED AS FOLLOWS:

COMMENCING AT THE NE CORNER OF GOVERNMENT LOT 2 OF SAID SECTION 36, THENCE N89°54'W ALONG THE NORTH LINE OF SAID GOVERNMENT LOT 2, A DISTANCE OF 953.90 FEET TO THE POINT OF BEGINNING; THENCE CONTINUING N89°54'W ALONG THE NORTH LINE OF SAID GOVERNMENT LOT 2, A DISTANCE OF 333.00 FEET; THENCE S4°14'E 172.90 FEET; THENCE N89°56'E 318.80 FEET TO THE CENTERLINE OF THE TOWN ROAD; THENCE N 0°29'E ALONG THE CENTERLINE OF SAID TOWN ROAD 171.80 FEET TO THE POINT OF BEGINNING. LESS AND EXCEPTING THE EAST 30.00 FEET AND THE NORTH 30.00 FEET THEREOF FOR ROAD PURPOSES.

5-333-69
#1732

OF SHEETS
FILE NO.

DATE
JULY 10, 1969

DESIGNED
DRAWN K.C.S.
CHECKED L.E.C.
SCALE 1" = 60.00'

SURVEY FOR MR. WILLIAM R. GIESSE

PROPERTY LOCATED IN GOVERNMENT LOT 2,
SECTION 36, T20N, R14E, TOWN OF WOLF RIVER,
WINNEBAGO COUNTY, WISCONSIN

RICE
URBAN

APPROXIMATE

Architecture
Engineering
Surveying

36-20-14

- NOTES: 1. LOT AREA = 12,400 SQUARE FEET ±
 2. ELEVATIONS ARE REFERRED TO MEAN SEA LEVEL DATUM
 3. INTERMEDIATE REGIONAL FLOOD ELEVATION = 751.4' AS PER WOLF RIVER FLOOD PLAIN INFORMATION - LAKE POYGAN TO SHAWANO, WISCONSIN PREPARED BY CORPS OF ENGINEERS, UNITED STATES ARMY, CHICAGO DISTRICT. DATED: AUGUST 1969
 4. BENCH MARK: HIGH POINT OF RAILROAD SPIKE WEST FACE OF POWER POLE NUMBER 64-480 ON THE WEST SIDE OF CTH "MM" AT THE HOUSE NUMBER OF 7637 AND NORTH OF TEAL LANE. ELEVATION = 757.29'



- Engineering
- Surveying
- Land Planning
- Building Design

APPLETON, WIS.

RICE & ORTH INC.

FLOOD ELEVATION SURVEY FOR: GENE KOSTRZAK
 IN THE: NE 1/4 OF SECTION 36, T20N, R14E,
 TOWN OF WOLF RIVER, WINNEBAGO COUNTY, WISCONSIN

DESIGNED: GK
 DRAWN: LJM
 CHECKED: DDR
 SCALE: 1" = 20'


DATE

8-8-77

1


OF 1 SHEETS
 FILE NO.

S-1575

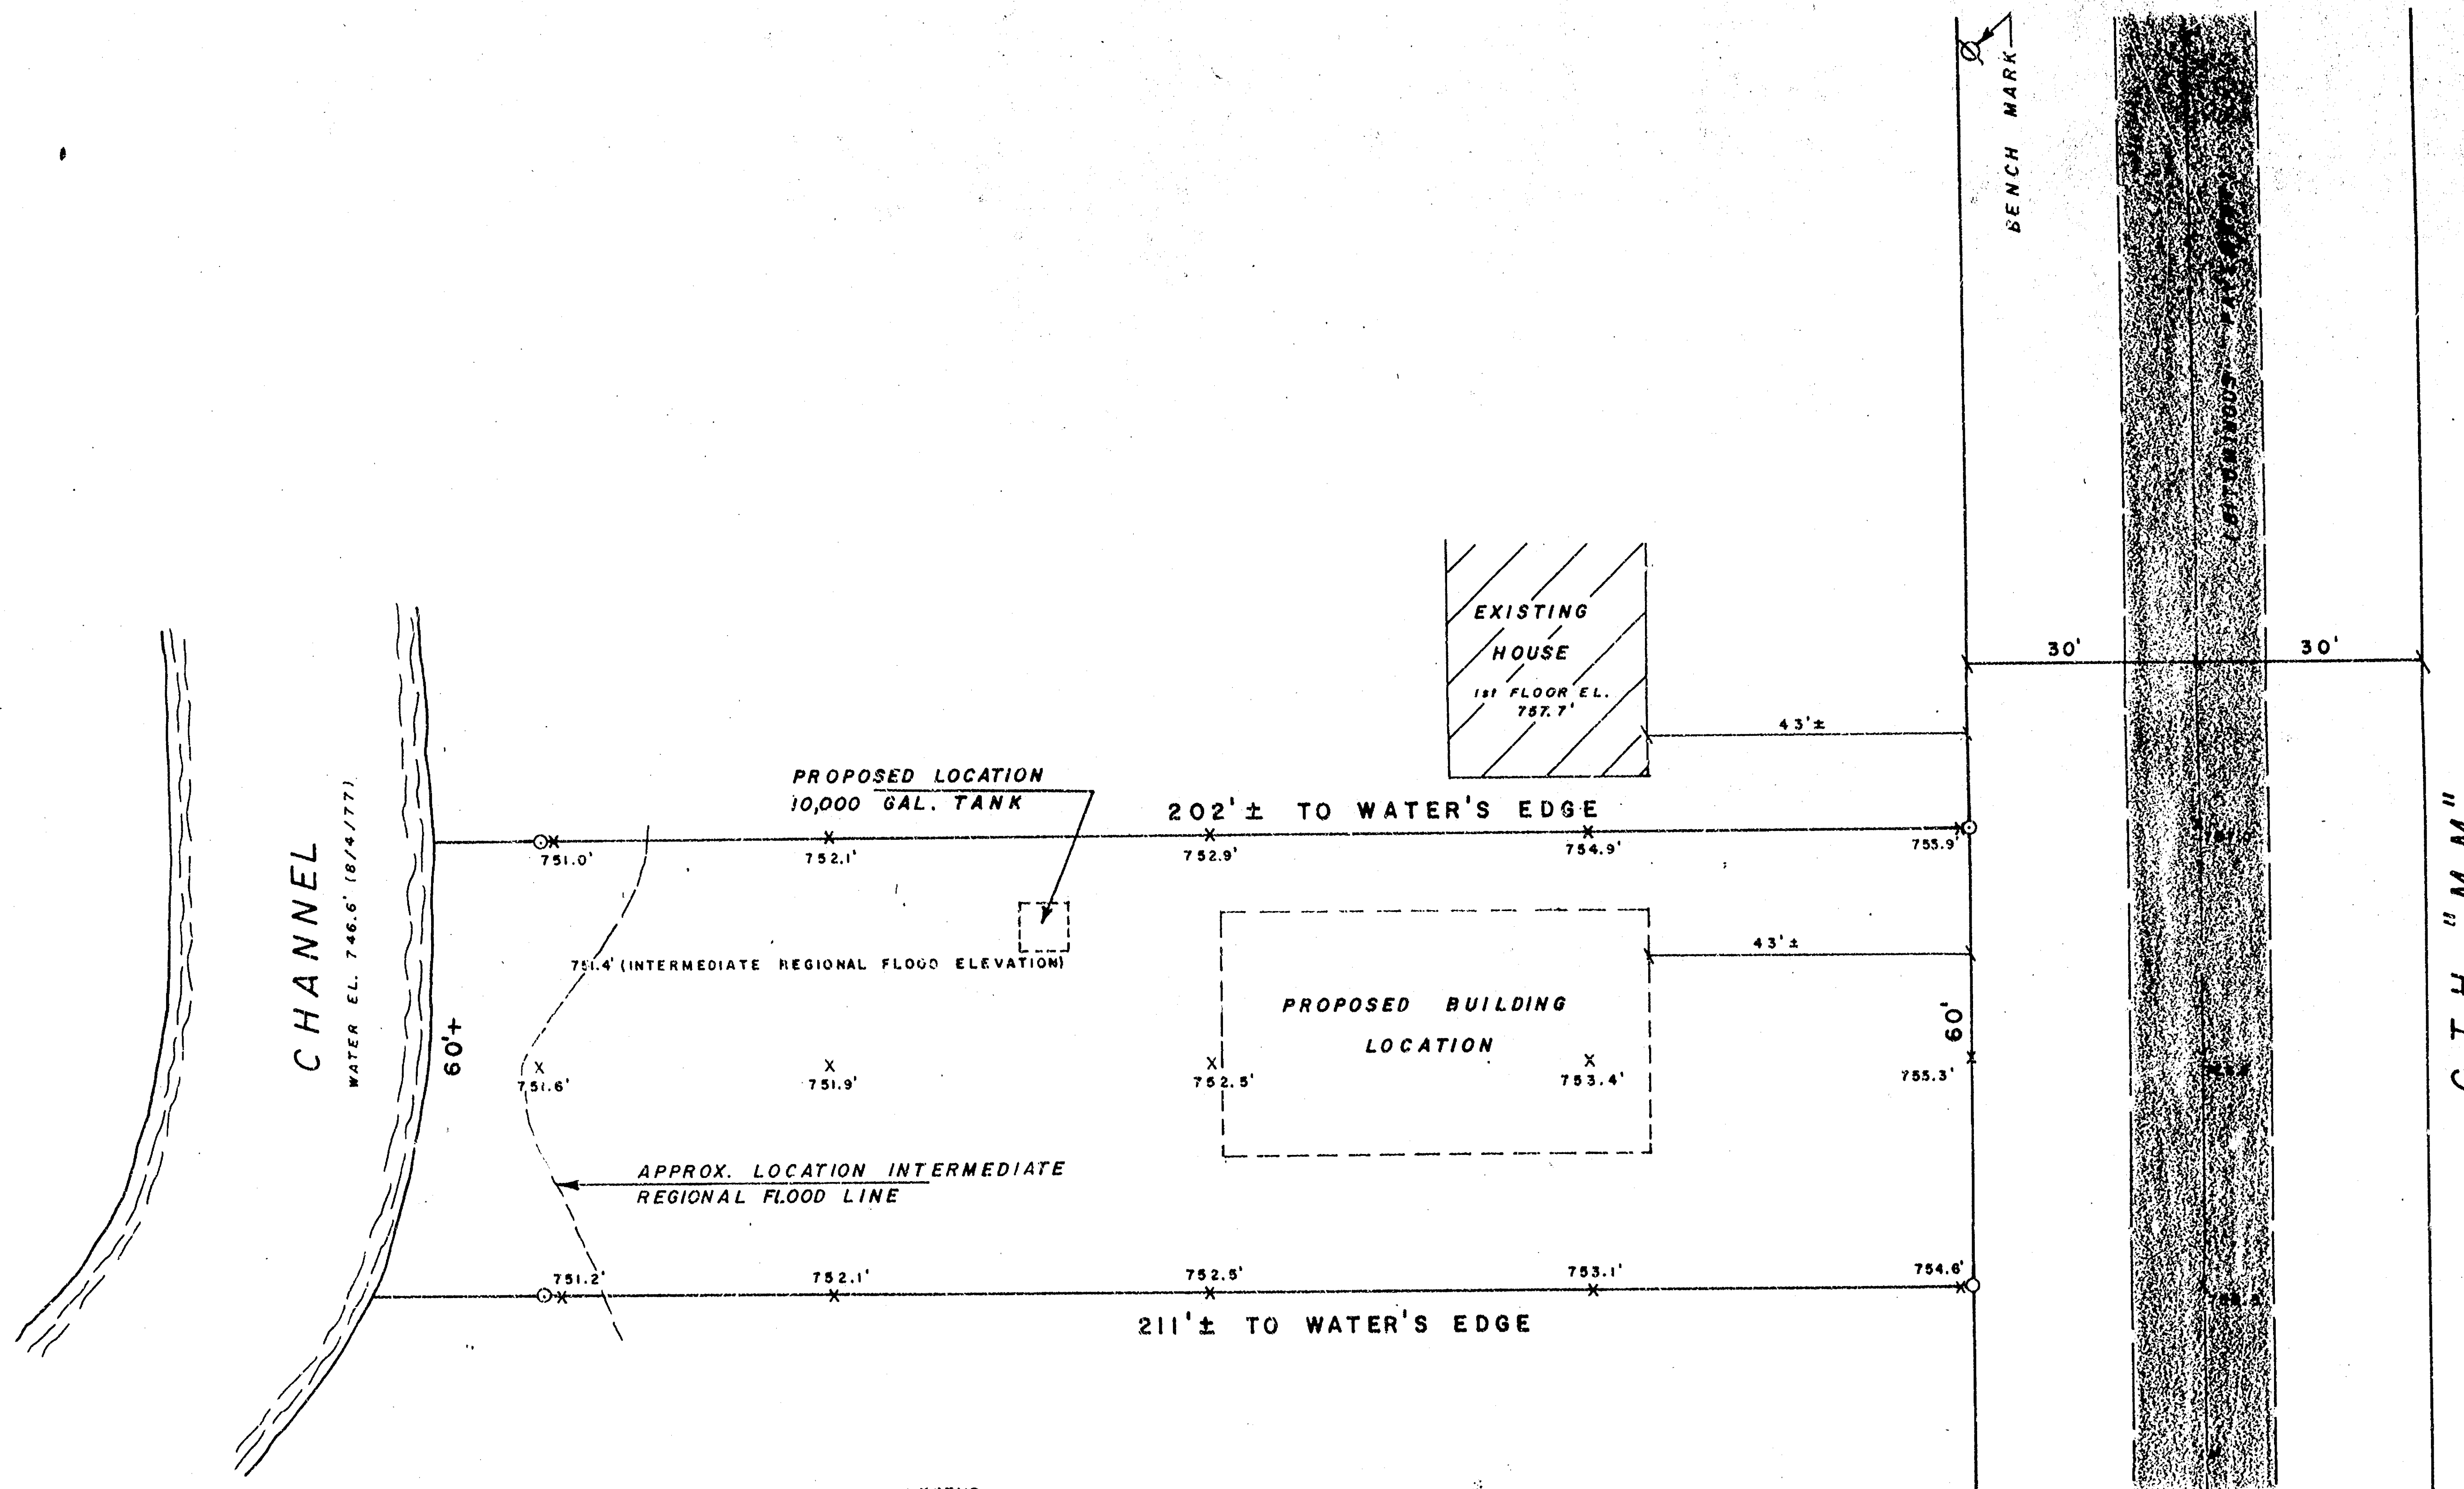

LEGEND

- DENOTES EXISTING IRON PIPE SURVEY MONUMENTS
 X DENOTES LOCATION OF ELEVATION SHOT WITH ITS ELEVATION
 000.0'

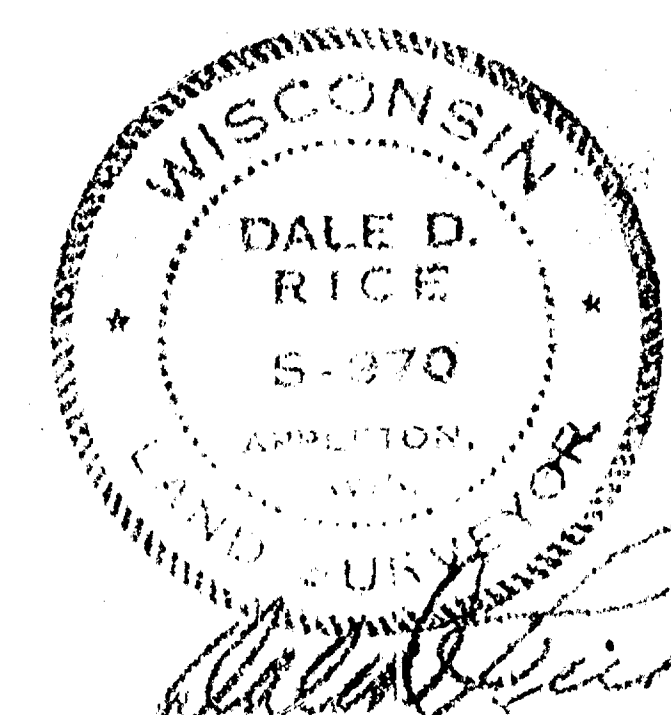


36-20-14

NOTES: 1. LOT AREA = 30,030 SQUARE FEET ±

2. ELEVATIONS ARE REFERRED TO MEAN SEA LEVEL DATUM.

3. INTERMEDIATE REGIONAL FLOOD ELEVATION = 751.4' AS PER WOLF RIVER FLOOD
PLAIN INFORMATION - LAKE POYGAN TO SHAWANO, WISCONSIN: PREPARED BY
CORPS OF ENGINEERS, UNITED STATES ARMY, CHICAGO DISTRICT, DATED AUGUST 1969

4. BENCH MARK: RAILROAD SPIKE IN WEST SIDE OF POWER POLE
NUMBER 77-2335 ON EAST SIDE OF CTH "MM" DIRECTLY EAST OF THIS PARCEL
ELEVATION = 758.59'

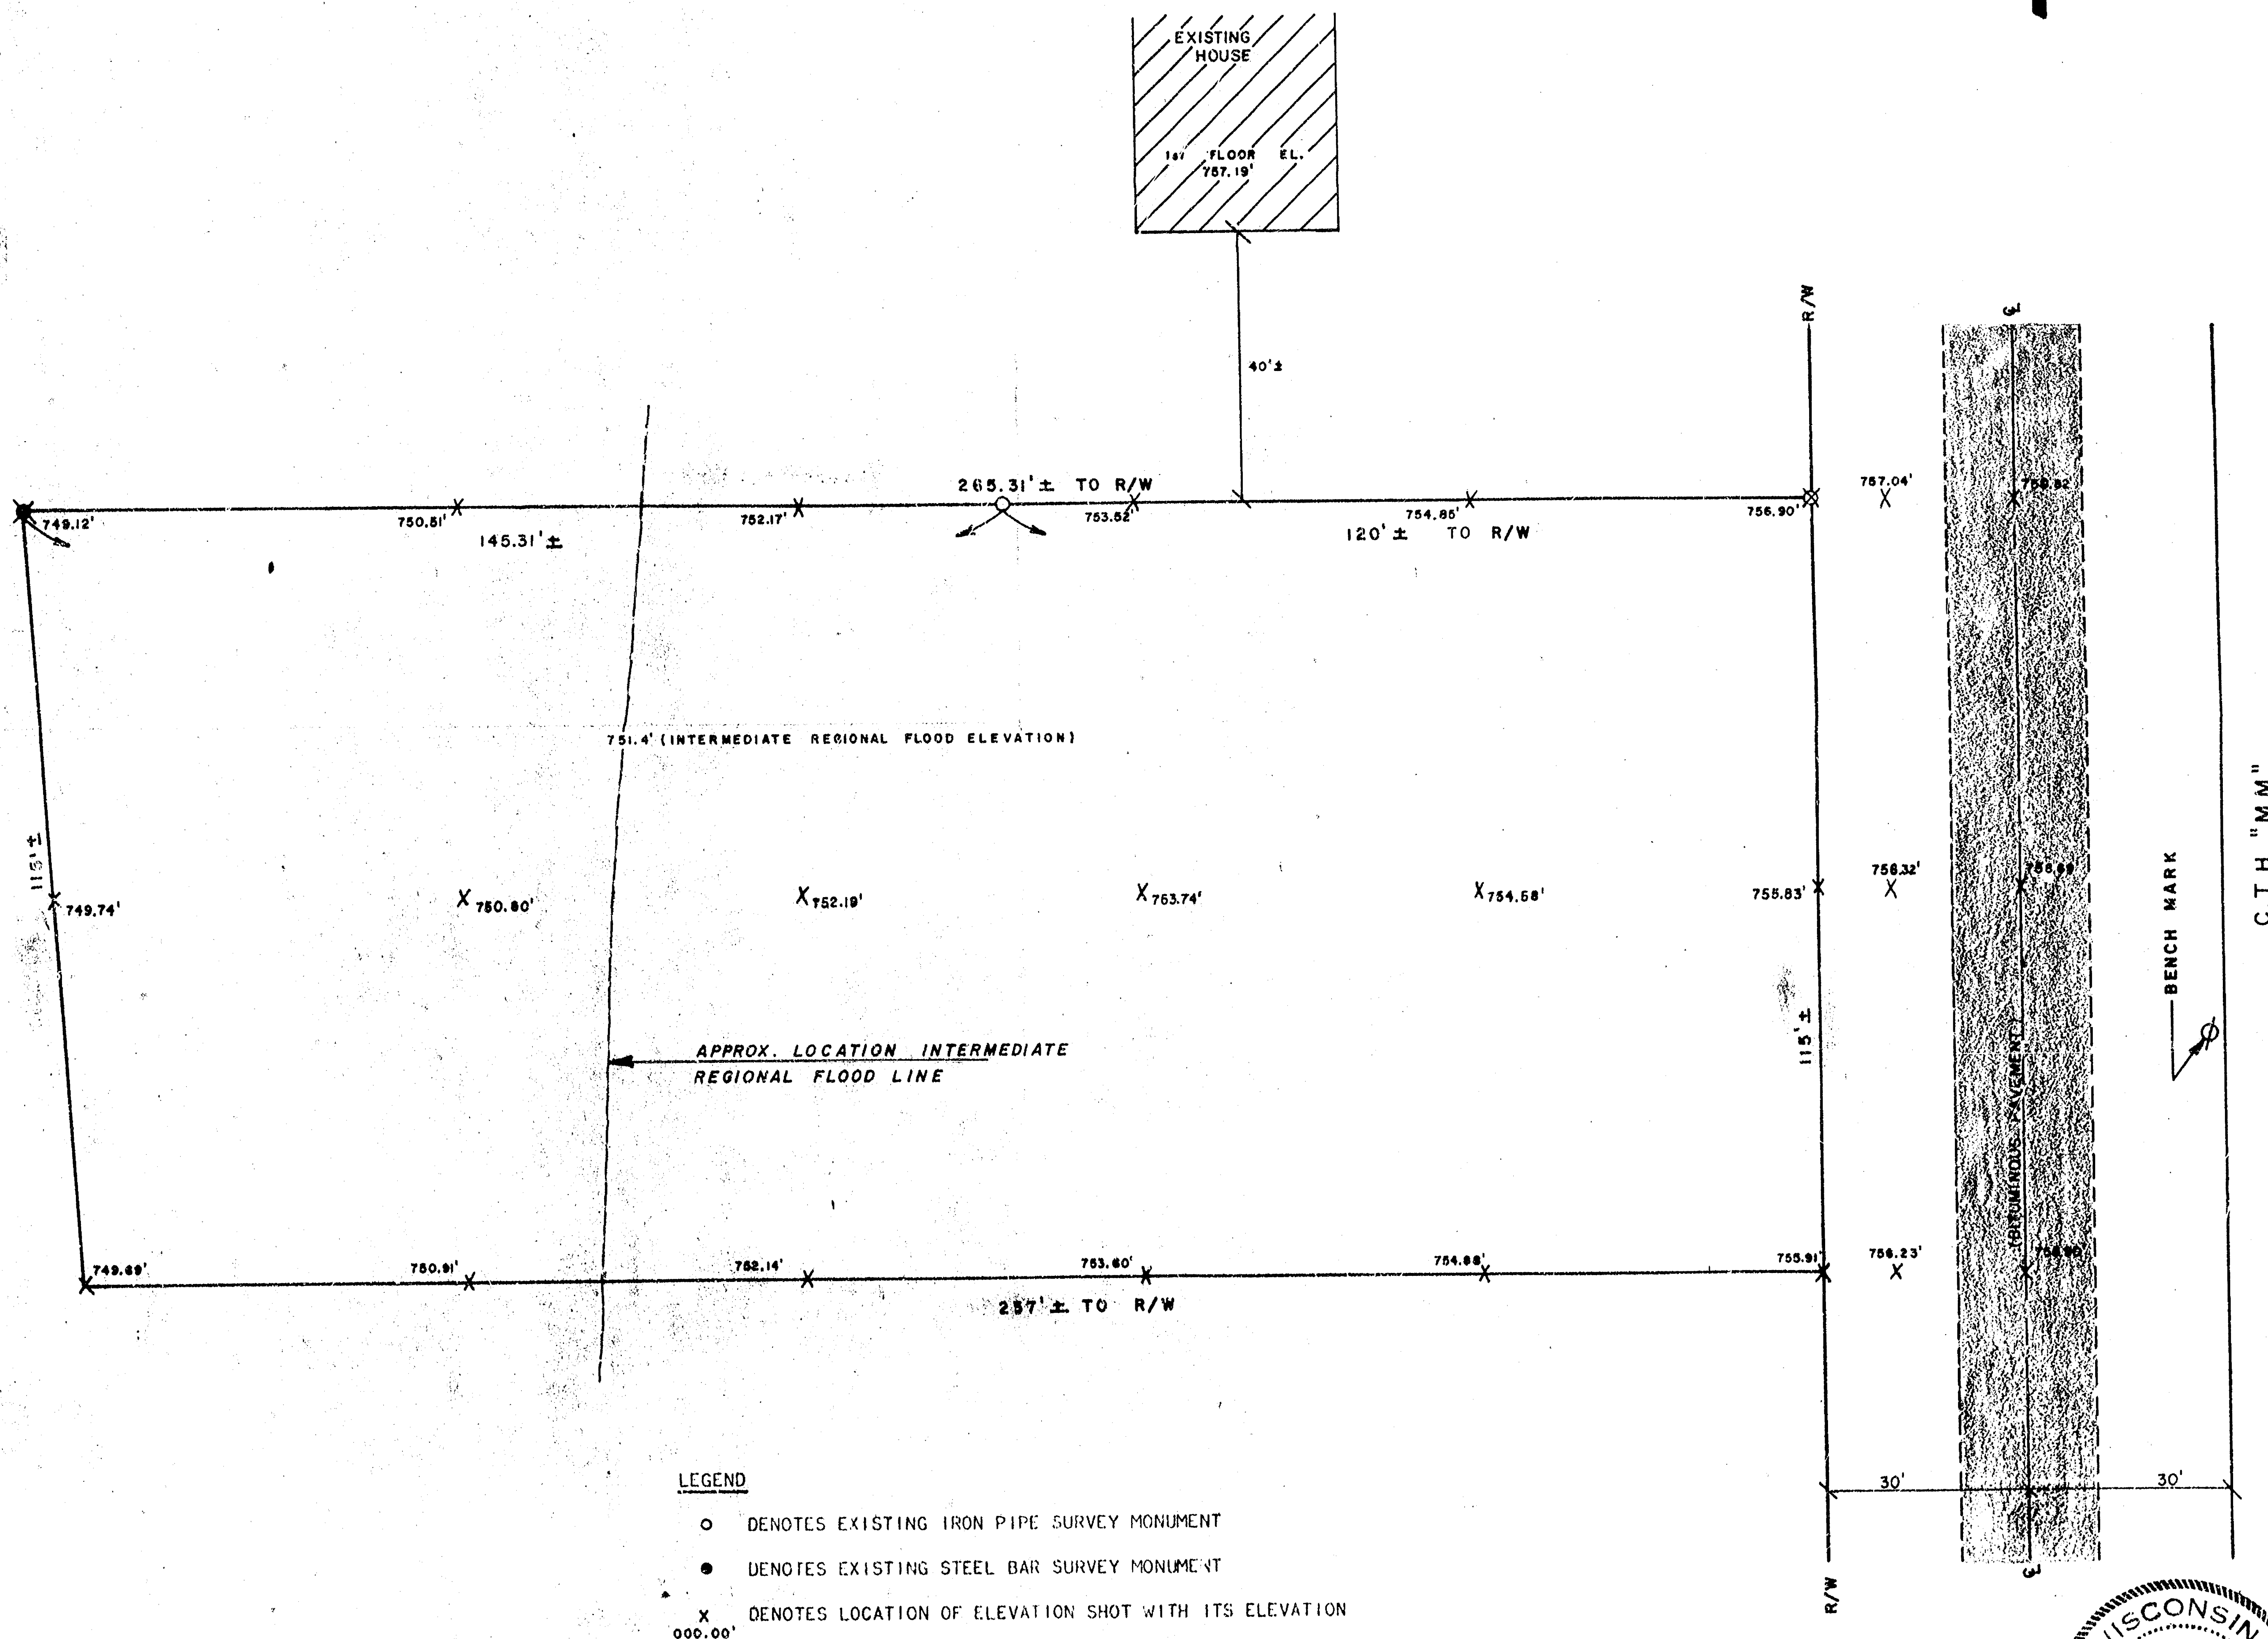

- Engineering
- Surveying
- Land Planning
- Building Design

APPLETON, WIS.

RICE &
ORTH
INC.

FLOOD ELEVATION SURVEY FOR: RICHARD A. POUND
IN THE: SE1/4 OF THE NE1/4 OF SECTION 36, T20N, R14E,
TOWN OF WOLF RIVER, WINNEBAGO COUNTY, WISCONSIN

DESIGNED
DRAWN
CHECKED
SCALE


DATE

8-18-77

1


OF 1 SHEETS
FILE NO.

5-1576

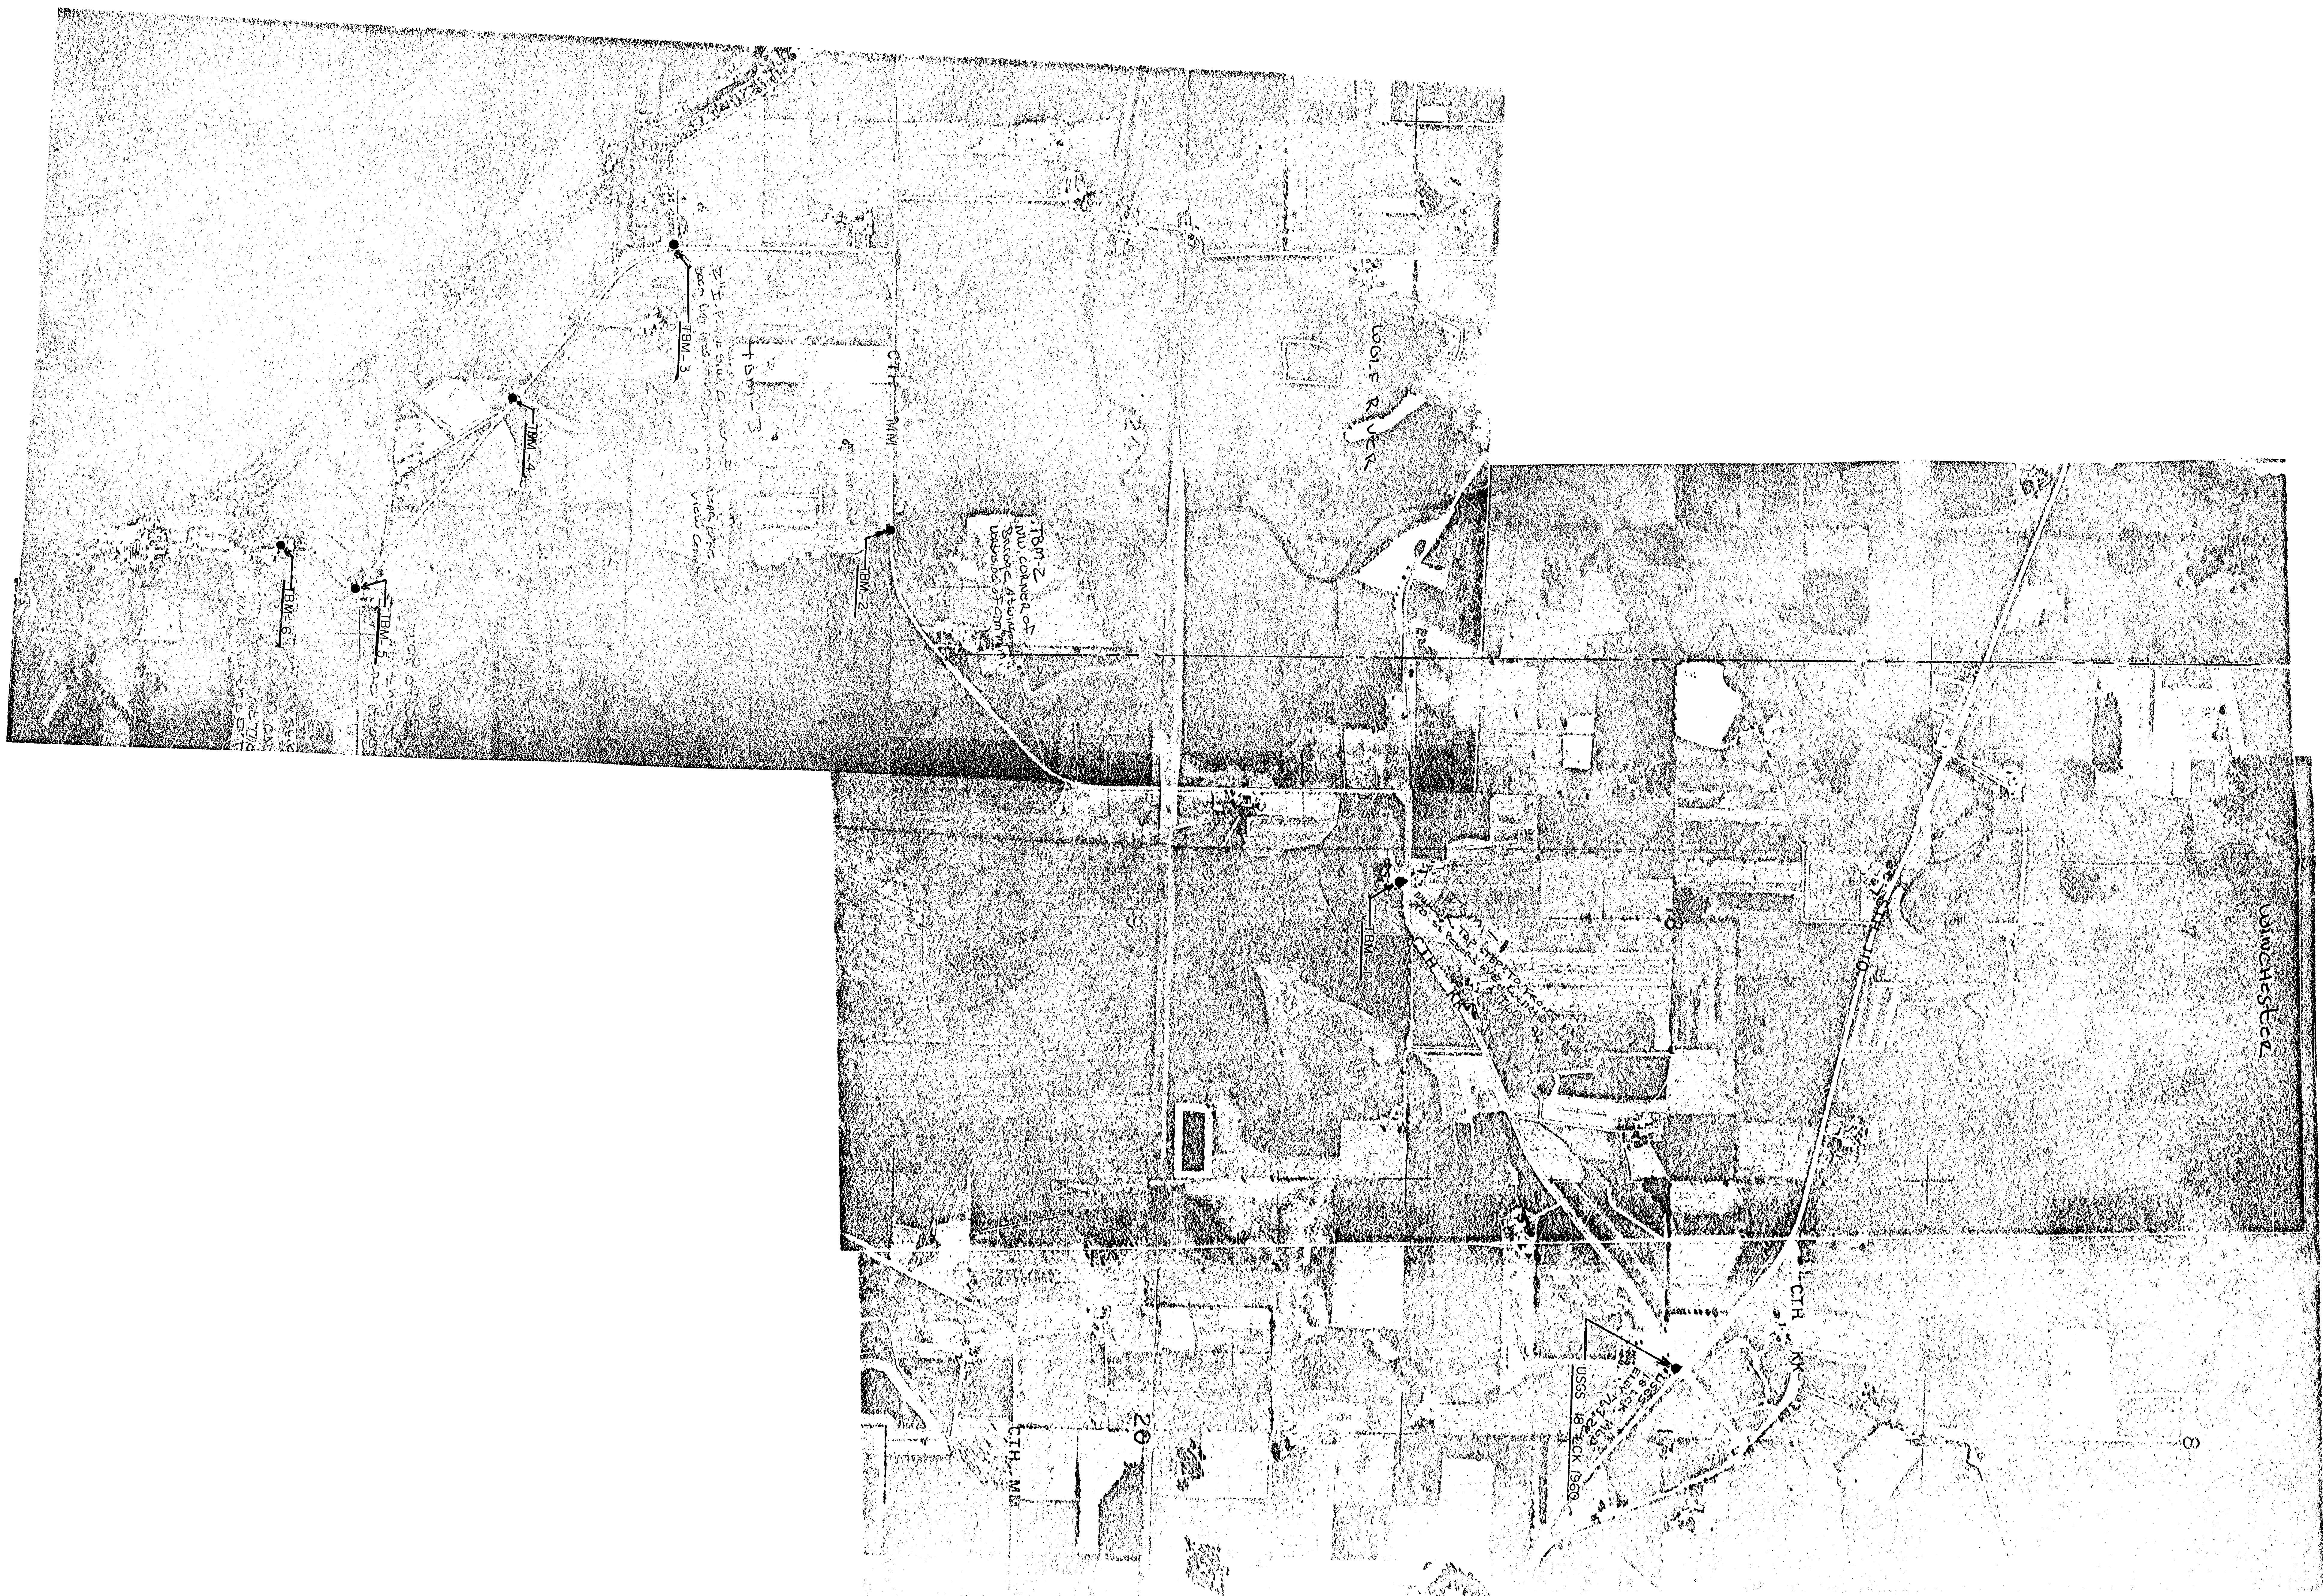

BEARING REFERENCE: EAST LINE OF THE SE 1/4 OF SECTION 36, T.20N., R. 14E., ASSUMED NORTH.

- LEGEND
- = 1" x 24" IRON PIPE SET
 - = 1" IRON PIPE FOUND
 - = 2" IRON PIPE FOUND
 - = WINNEBAGO COUNTY BERNTSEN MONUMENT
- SCALE: 1" = 50'

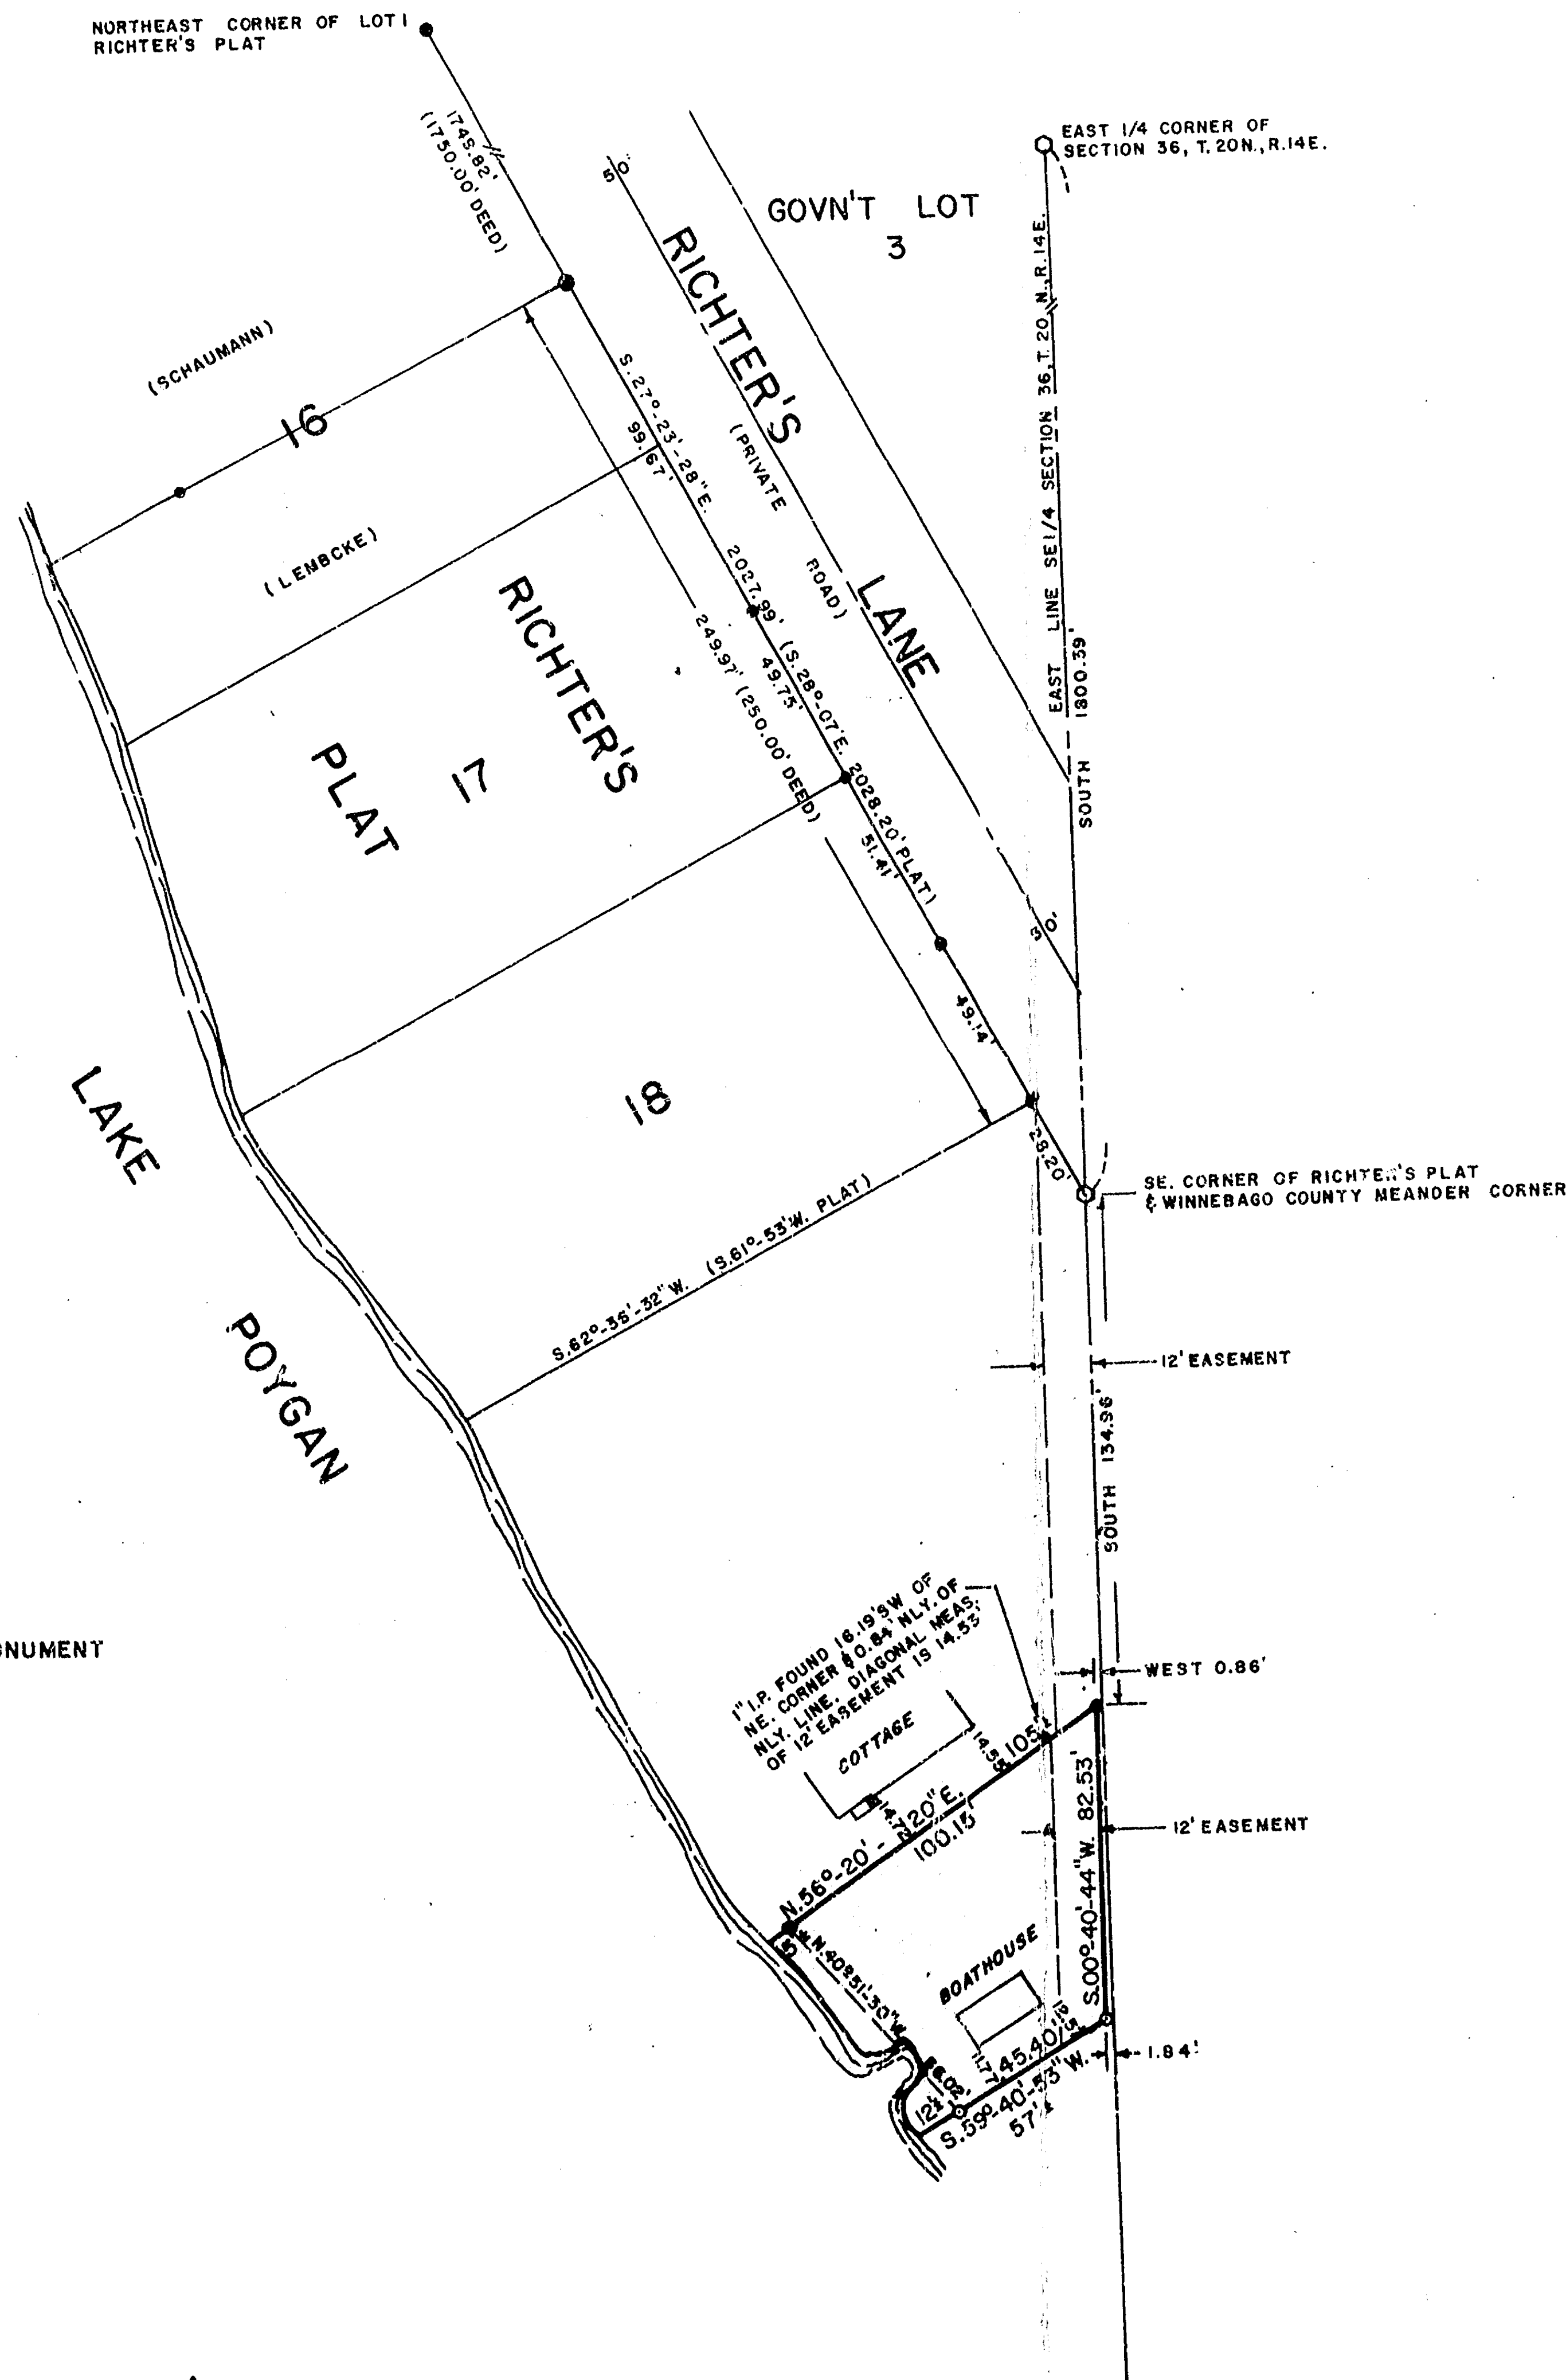


DESCRIPTION OF LAND SURVEYED

A part of Government Lot 3 of the Fractional Southeast Quarter (SE 1/4) of Fractional Section 36, Township Twenty (20) North, Range Fourteen (14) East, Town of Wolf River, Winnebago County, Wisconsin containing 0.122 Acres of land more or less and being described by: Commencing at the East Quarter (E 1/4) corner of said Fractional Section 36, thence South 1800.39 feet along the East line of the Fractional SE 1/4 of said Fractional Section 36 to the most Southerly corner of Richter's Lane in Richter's Plat, thence continue South 134.96 feet along the East line of the Fractional SE 1/4 of said Fractional Section 36, thence West 0.86 feet to the true point of beginning; running thence S. 00°-40'-44" W. 82.53 feet, thence S. 59°-40'-53" W. 45.40 feet to a meander corner being N. 59°-40'-53" E. 12 feet more or less from the water's edge of Lake Poygan, thence N. 40°-51'-30" W. 66.02 feet along a meander line to the termination of said meander line being N. 56°-20'-20" E. 5 feet more or less from the water's edge of Lake Poygan, thence N. 56°-20'-20" E. 100.35 feet to the true point of beginning, including all the land lying between the meander line and the water's edge of Lake Poygan.

The East 12 feet of the afore described being subject to an easement for the purpose of ingress and egress, and together with an easement 12 feet wide for the purpose of ingress and egress over the East 12 feet of Fractional Section 36 lying between the afore described parcel and Richter's Lane.

DATED THIS 5th DAY OF January, 1983

STEVEN T. CHRONIS
WISCONSIN REGISTERED LAND SURVEYOR, S-0913
STEVEN T. CHRONIS

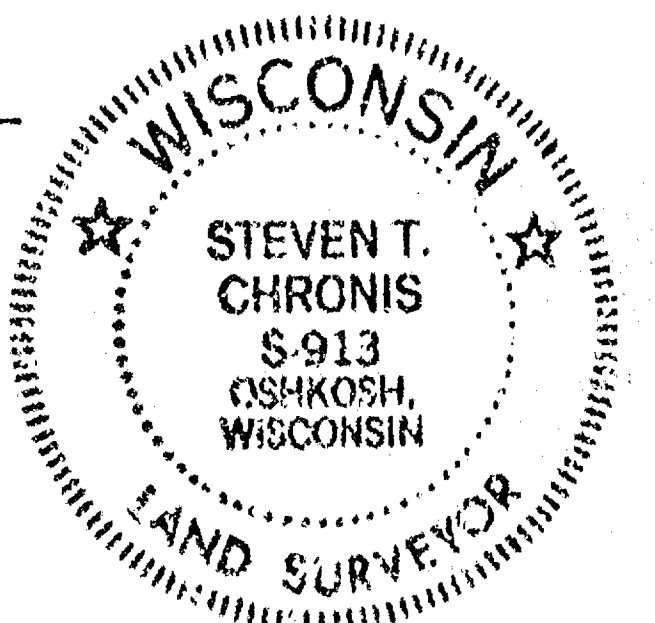

AERO-METRIC ENGINEERING, INC.



1091 SOUTH WASHBURN STREET OSHKOSH, WISCONSIN 54901
DATE: 1/5/1983 NOTEBOOK: 13 PAGE: 23-25 SCALE: 1" = 50'

SURVEY FOR ATTORNEY JIM WILLIAMSON OF
A PART OF GOV'T LOT 3 OF FRACTIONAL SECTION 36,
T.20N., R.14E., TOWN OF WOLF RIVER, WINNEBAGO
COUNTY, WISCONSIN.