
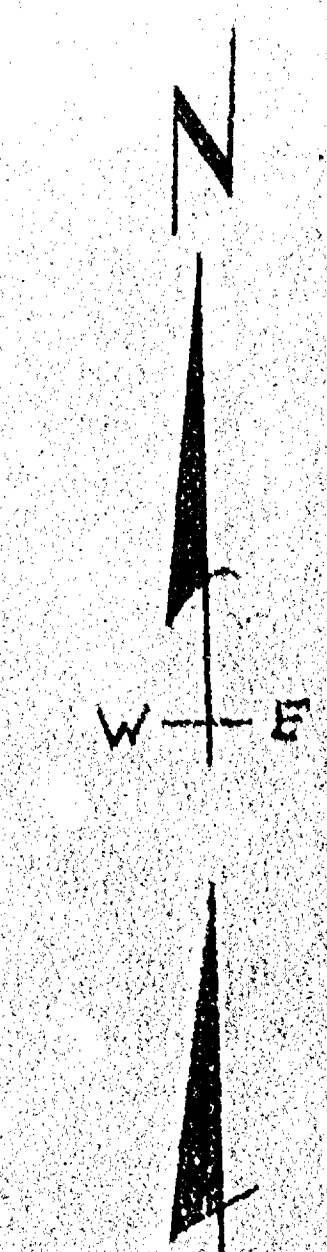


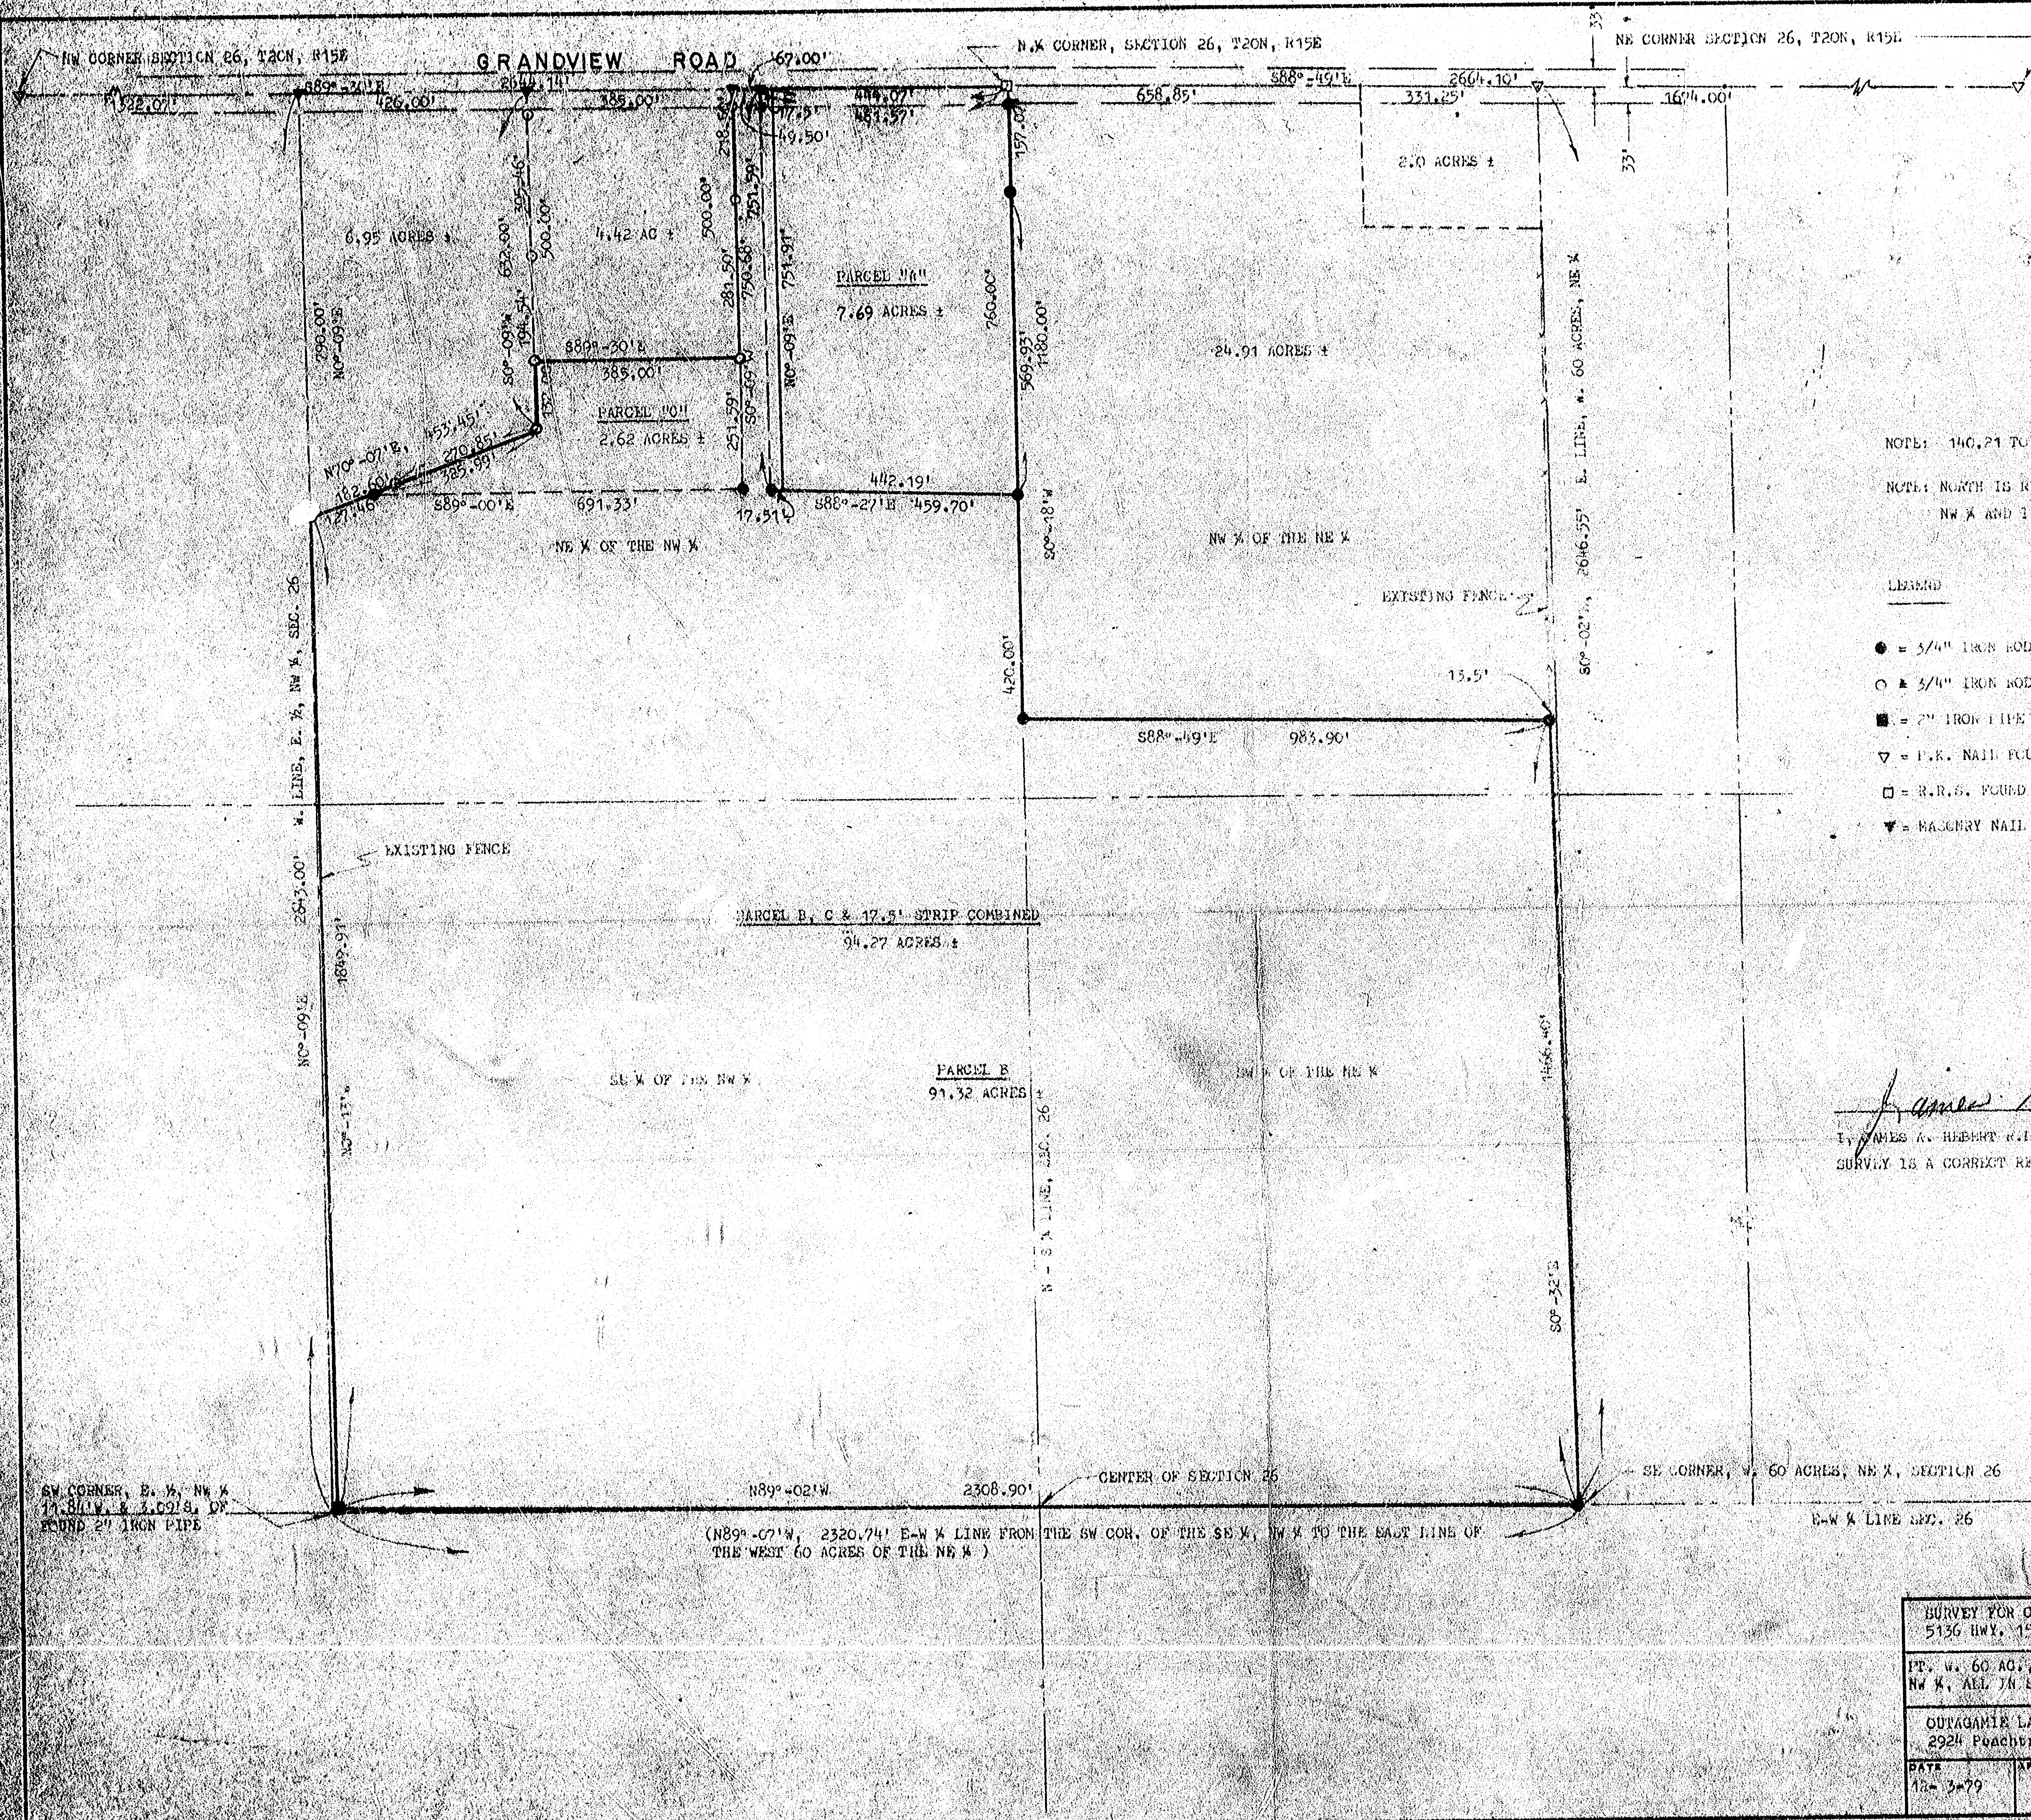


NOTE: 140.21 TOTAL ACRES AS DESCRIBED

NOTE: NORTH IS REFERENCED TO THE N. LINE OF THE NW 1/4 AND IS ASSUMED TO BEAT 889°-30' E

LEGEND

- = 5/4" IRON ROD SET (WT. 1.13 LBS./ L.F.)
- = 5/4" IRON ROD PREVIOUSLY SET
- = 2" IRON PIPE FOUND
- ▽ = P.R. NAIL FOUND
- = R.R.S. FOUND
- ▼ = MASONRY NAIL SET

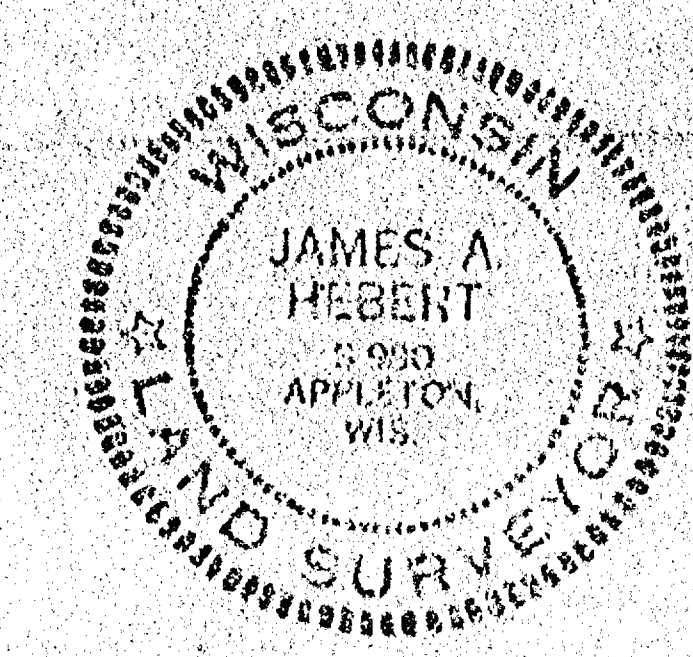

James A. Hebert R.L.S.
I, JAMES A. HERBERT R.L.S., DO HEREBY CERTIFY THAT THE ABOVE PLAT OF SURVEY IS A CORRECT REPRESENTATION OF THE DESCRIBED PROPERTY.

SURVEY FOR GARY WOJCIKSKI - VALLEY VIEW ACRES 5136 HWY. 150, LARSEN, WISCONSIN 54947			
TR. W. 60 AC., NE 1/4 AND PT. E. 1/4, NW 1/4, ALL IN SEC. 26, T20N, R15E	SCALE 1"=200'	DRAWN BY Jah	REVISED 11-16-81
OURAGAMIE LAND SURVEYING 2924 Peachtree La., Appleton, Wisconsin 54911		PH 414-731-8373	
DATE 10-3-79	APPROVED BY JAH	DRAWING NUMBER 7812482	

- 1"x24" IRON PIPE SET
- 3/4" REBAR FOUND
- 1" IRON PIPE FOUND
- 3 2" IRON PIPE FOUND
- ◆ GOVERNMENT CORNER FOUND
- ▲ BK NAIL FOUND
- * FENCE LINE

GRANDVIEW ROAD

LOT 2 C. S. M. 1626

C. S. M. 1000
LOT 1

UNPLATTED LANDS

CENTER OF
SECTION 26
T. 20 N., R. 15 E.
ALUMINUM COUNTY MONUMENT

LOT	79.17	AC.
ROAD	1.00	AC.
TOTAL	80.17	AC.

DOCUMENT NO. 606623

SURVEY

SURVEYOR'S CERTIFICATE

I hereby certify that I have surveyed this property, and this map is a true representation thereof and shows the size and location of the property, its exterior boundaries, the location and dimensions of all visible structures thereon, all adjacent easements and/or roadways and visible encroachments, if any. This survey is made for the exclusive use of the present owner of the property, and also those who purchase, mortgage or guarantee the title thereto within one (1) year from date hereof, and as to them I hereby certify that said survey and map were made in accordance with accepted surveying practices and standards and the information contained thereon is, to the best of my knowledge, information and belief a true and accurate representation thereof.

Date: April 23, 1991 James J. Smith
Wisconsin Registered Land Surveyor

PLAT OF SURVEY

PLAT OF SURVEY

SURVEY FOR:
JOHN POWELL
WILL E. CANAL STREET
NEENAH, WI 54956

Martenson & Eisele, Inc.
Consulting Engineering & Land Surveying
 1919 American Court
 Neenah, WI 54956
 Ph. (414) 731-0381

dec. 25 T20N R15E