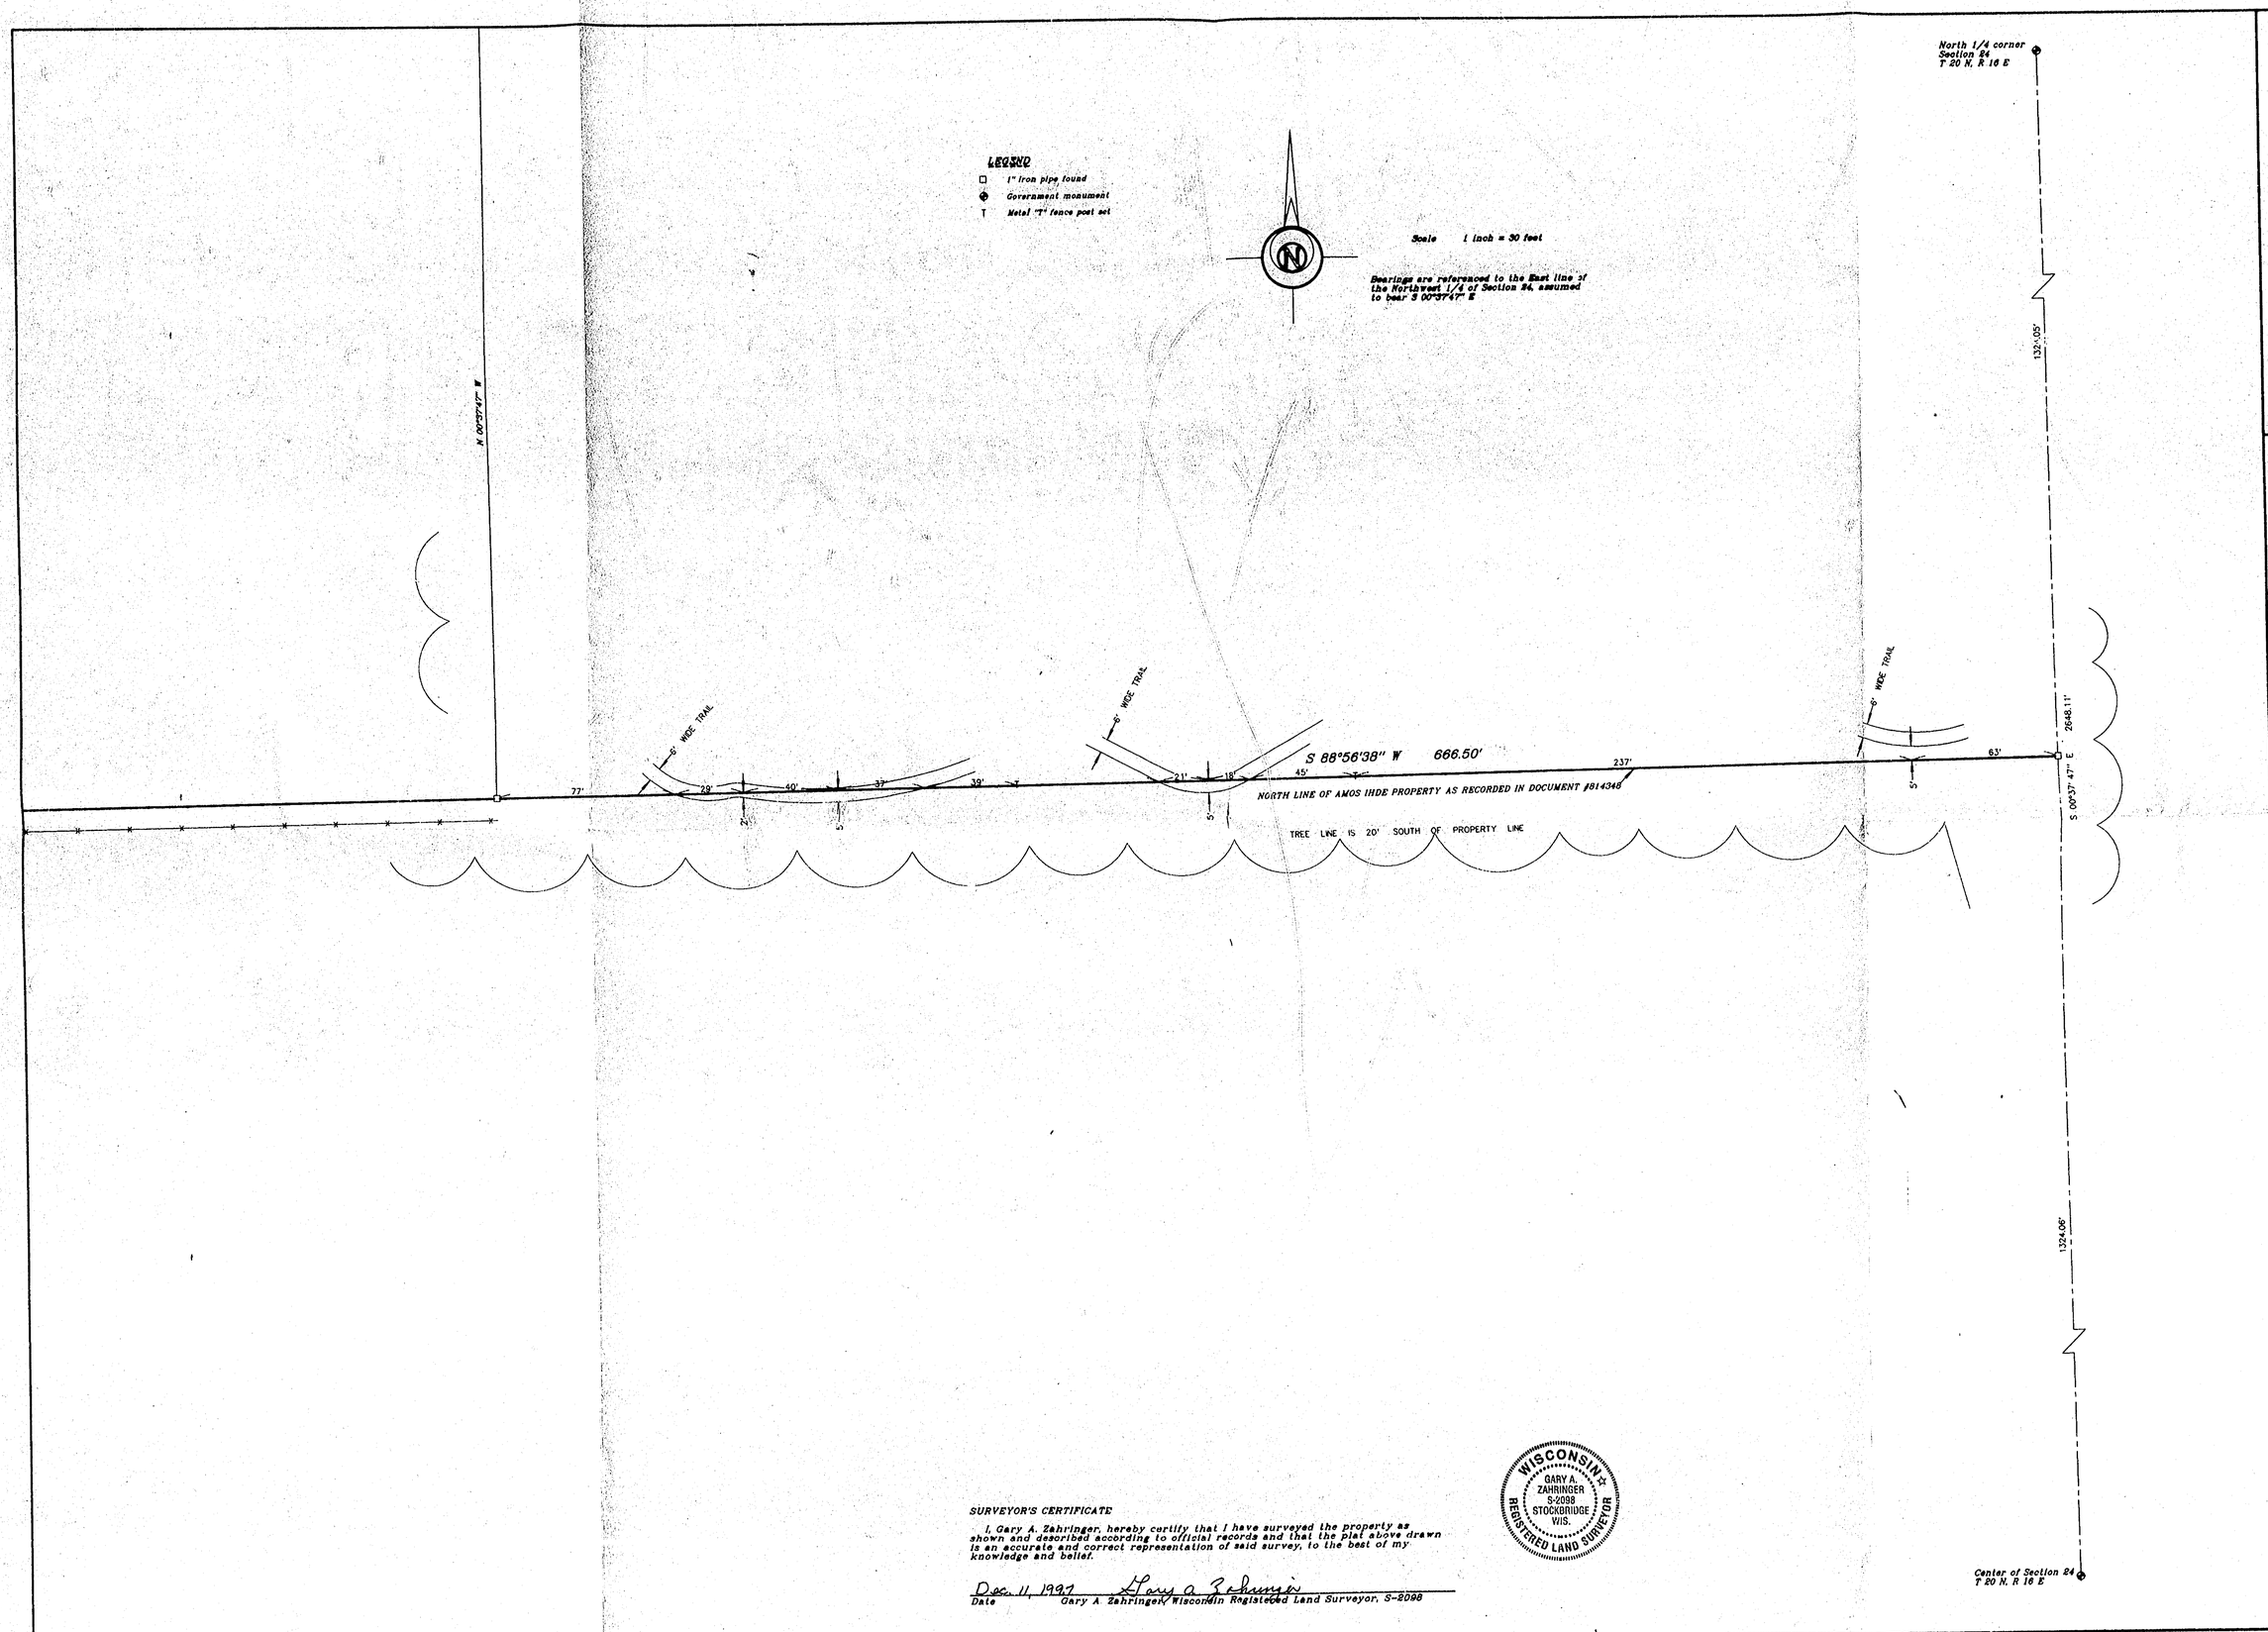

SURVEYOR'S CERTIFICATE

I, Gary A. Zahringer, hereby certify that I have surveyed the property as shown and described according to official records and that the plat above drawn is an accurate and correct representation of said survey, to the best of my knowledge and belief.

Dec. 11, 1997 Gary A. Zahringer
Date Gary A. Zahringer, Wisconsin Registered Land Surveyor, S-2098

WISCONSIN GARY A. ZAHRINGER S-2098 STOCKBRIDGE WIS. REGISTERED LAND SURVEYOR

Martenson & Eisele, Inc.
Consulting Engineering & Land Surveying
1919 American Court
Neenah, WI 54956 Ph.(414)731-0381

NO.	DATE	REVISION

DRAWN BY | CHECKED | APPROVED

PLAT OF SURVEY

Part of the North line of property owned by Amos Ihde located in the Northwest 1/4 of Section 24, Town 20 North, Range 16 East, Town of Clayton, Winnebago County, Wisconsin

Survey for: Amos Ihde

FIELD BK. | PAGE

SCALE 1"=30' | DATE 10/29/97

COMP. FILE pdo267144a.S70

DRAWING NO. 267-144 A

SEC 24 TOWN 20 RANGE 16