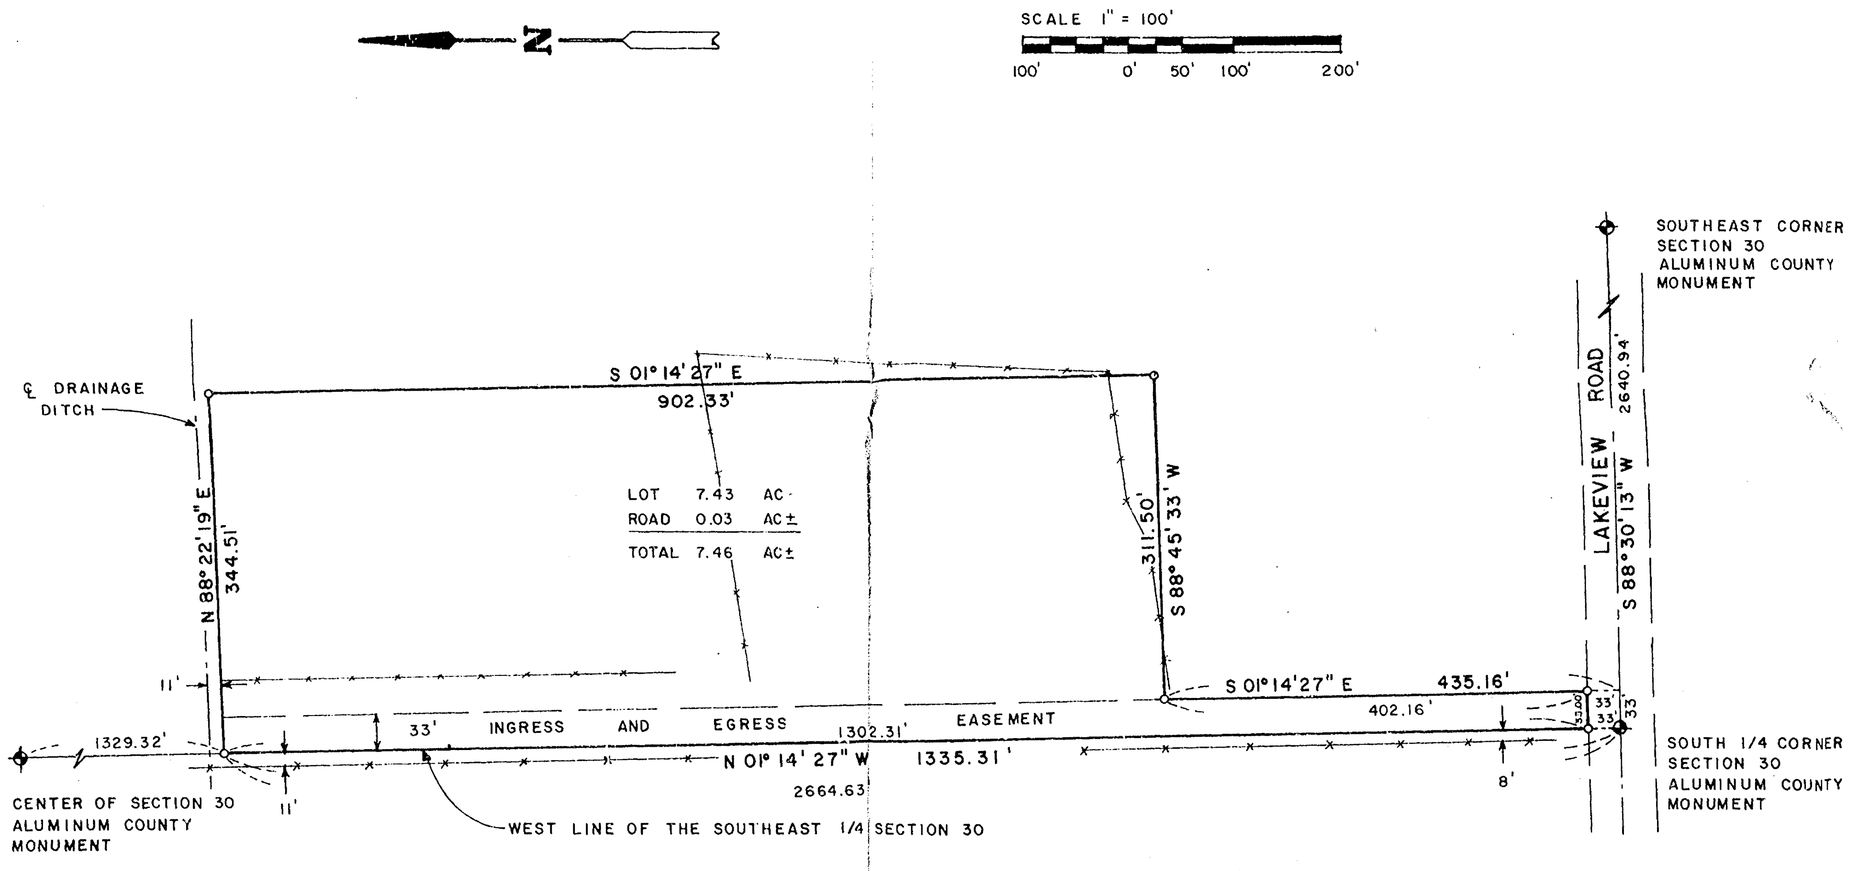


BEARINGS ARE REFERENCED TO GRID NORTH OF THE WISCONSIN COORDINATE SYSTEM SOUTHERN ZONE

LEGEND

o = 1" IRON PIPE SET

-x-x- = EXISTING FENCE

SURVEYOR'S CERTIFICATE:

I hereby certify that I have surveyed this property and this map is a true representation thereof and shows the size and location of the property, its exterior boundaries, the location of all visible structures thereon, fences, apparent easements and roadways and visible encroachments, if any. This survey is made for the exclusive use of the present owner of the property, and also those who purchase, mortgage or guarantee the title thereto within one (1) year from date hereof; and as to them I hereby certify that said survey and map were made in accordance with acceptable Professional Standards and that the information contained thereon is, to the best of my knowledge, information and belief a true and accurate representation thereof.

MAY 14, 1991 James E. Smith

Date Registered Land Surveyor


Martenson & Eisele, Inc.
Consulting Engineering & Land Surveying
1919 American Court
Neenah, WI 54956 Ph. (414) 731-0381


| NO | DATE | REVISION | CHECKED | APPROVED |
|---|---|---|---|---|
| | | | | |

DRAWN BY Bd

# PLAT OF SURVEY

PART OF THE WEST 1/2 OF THE SOUTHEAST 1/4 OF SECTION 30, TOWN 20 NORTH, RANGE 16 EAST, TOWN OF CLAYTON, WINNEBAGO COUNTY, WISCONSIN

SURVEY FOR: TIM AND JUDY KLUSMAN
7544 GREEN MEADOW RD.
OSHKOSH, WI 54901

| FIELD BK | PAGE | SCALE | DATE | COMP. FILE | DISK |
|---|---|---|---|---|---|
| 102 | 34-35 | 1" = 100' | 4-25-91 | 267TIM | 167 |

DRAWING NO. 267 - 082 A